Attachment B

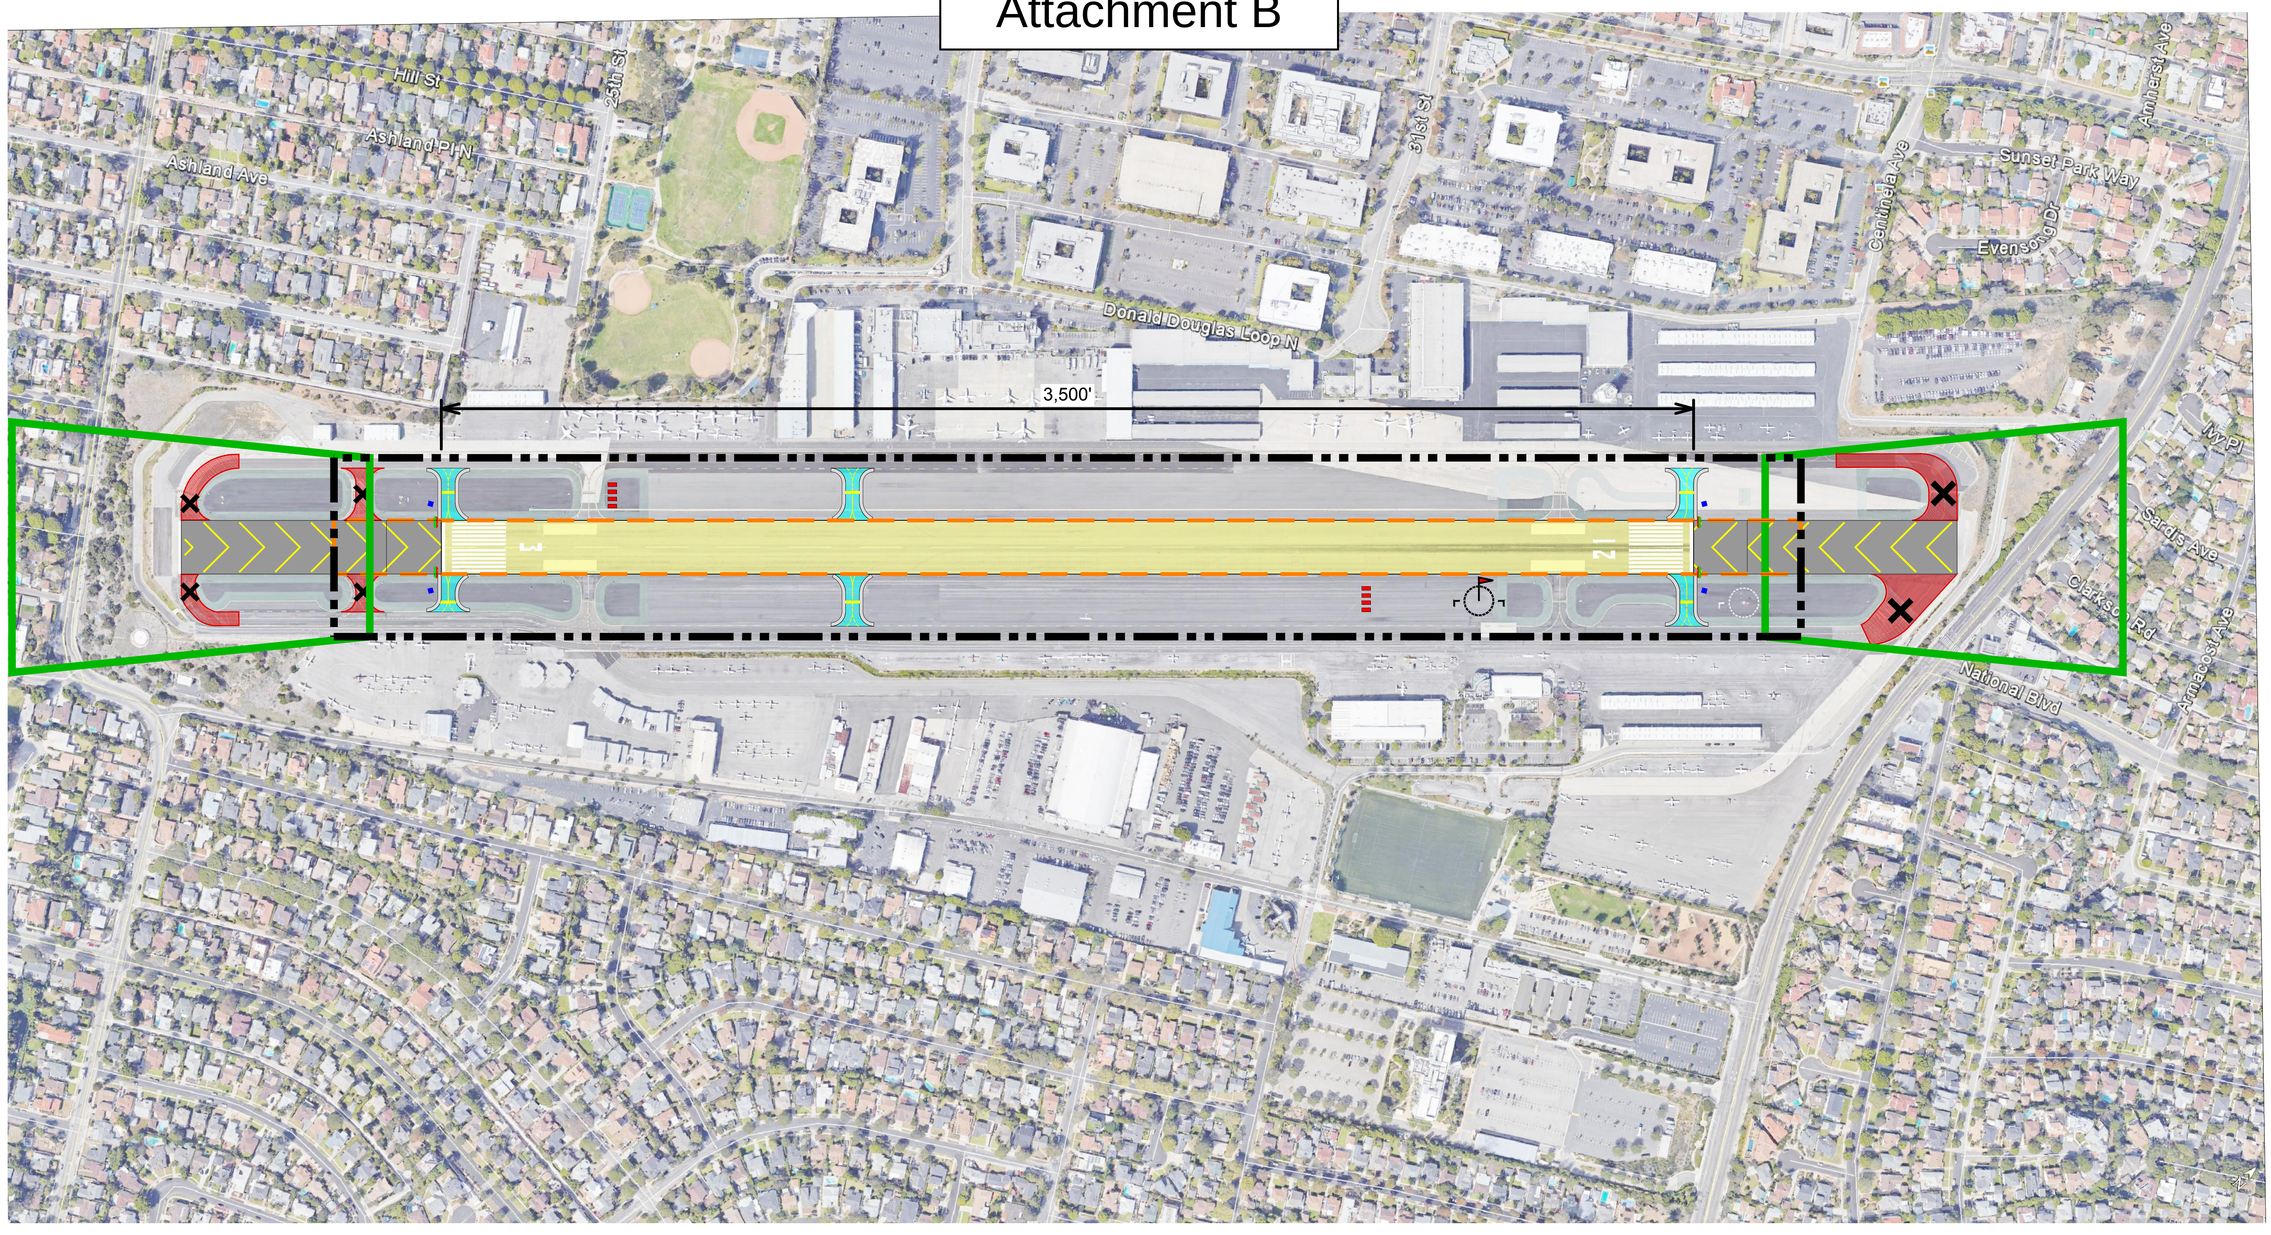

LEGEND:

- RUNWAY OBJECT FREE AREA
- RUNWAY PROTECTION ZONES
- RUNWAY SAFETY AREA
- PROPOSED RUNWAY
- TAXIWAY PAVEMENT UNUSABLE
- NEW TAXIWAY PAVEMENT
- RUNWAY PAVEMENT TO BE ABANDONED & RE-STRIPED
- NEW PRECISION APPROACH PATH INDICATOR (PAPI)
- RELOCATED WINDCONE
- RELOCATED RUNWAY END IDENTIFIER LIGHTS (REIL)

200 100 0 200
1 inch = 200 ft. FULL SIZE
1 inch = 400 ft. HALF SIZE

City of Santa Monica

SANTA MONICA AIRPORT
SHORTENING OF RUNWAY 3-21

OPTION B: CENTER-ALIGNED