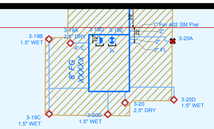

City of
Santa Monica

Water Resources Division
Water-Wastewater
System Operations

Potable Water System

- Water Main
- Abandoned Water Main
- Services and Fire Lines
- Casing
- Pressure Zone Boundary
- Meter
- Multimeter
- Hydrant
- Private Hydrant
- Underground Hydrant
- Fire Riser
- Depth Indicator
- Manhole
- Air Release
- Blowoff
- Butterfly Valve
- Gate Valve
- Plug Valve In Vault
- Zone Valve
- Backflow Device
- Reservoir
- Pressure Sustaining Valve
- Well
- Pump Station
- Cap
- Coupling
- Reducer
- Repair Clamp
- Sampling Station

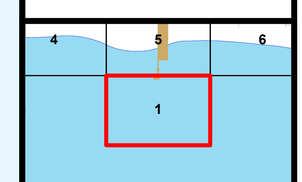

Sheet 1

N E S W

0 100 200 Feet

Plot Date:2/1/2013

Copyright © 2013 City of Santa Monica. All Rights Reserved.

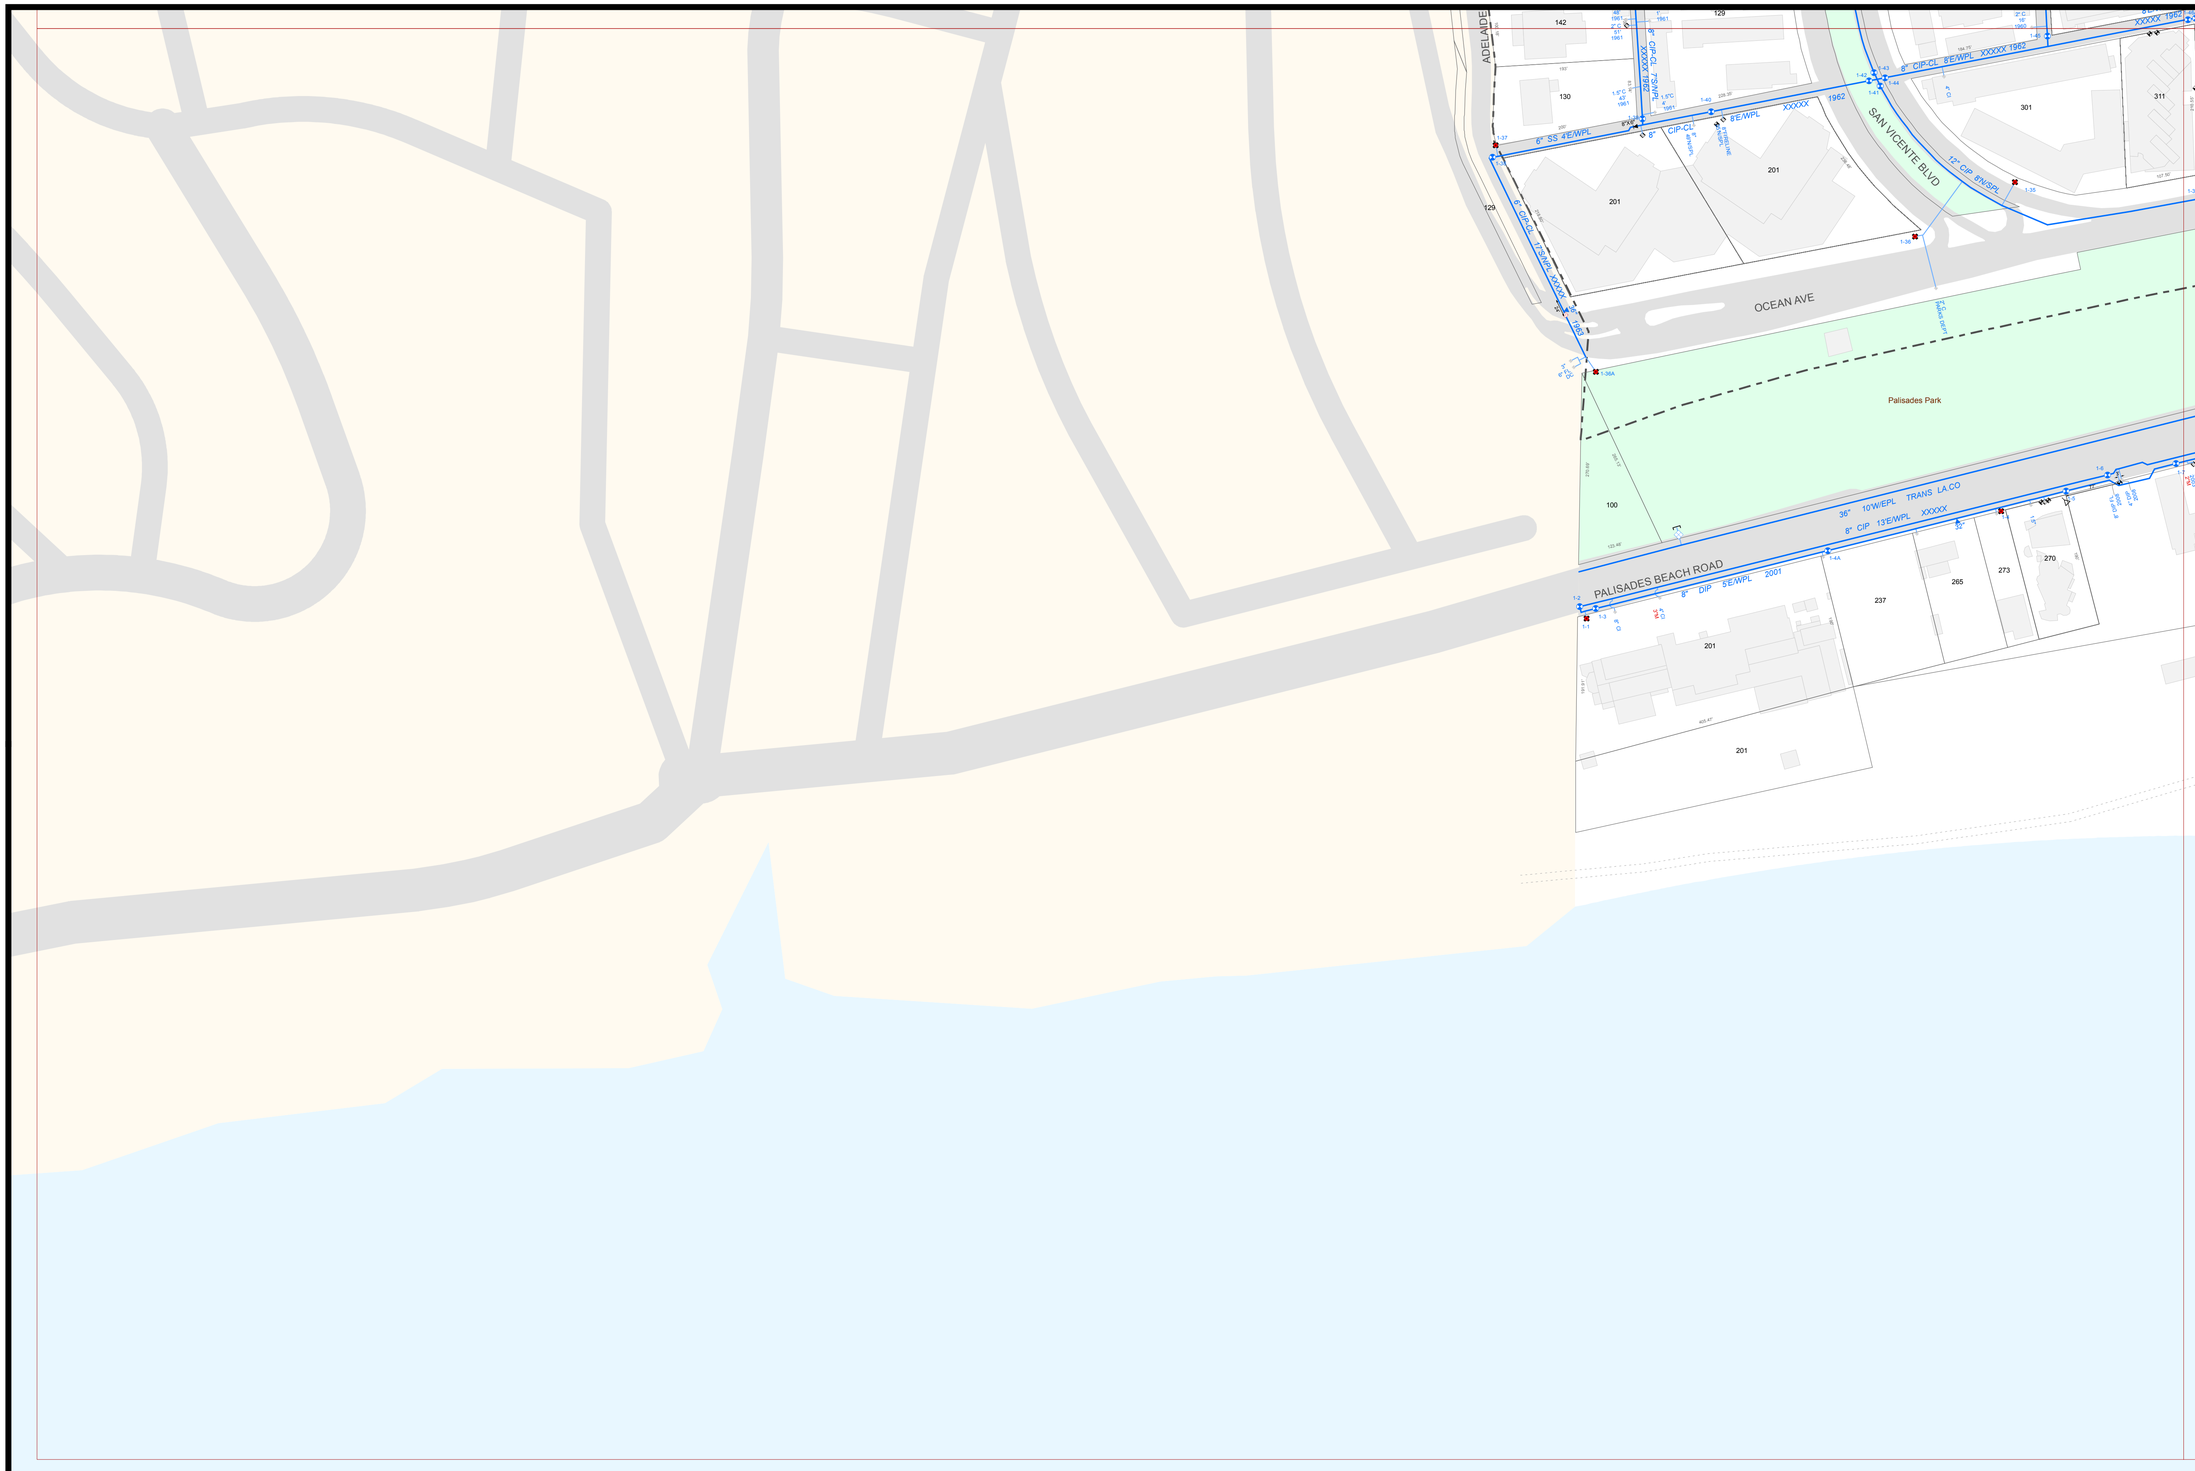

City of
Santa Monica

Water Resources Division
Water-Wastewater
System Operations

Potable Water System

- Water Main
- Abandoned Water Main
- Services and Fire Lines
- Casing
- Pressure Zone Boundary
- Meter
- Multimeter
- Hydrant
- Private Hydrant
- Underground Hydrant
- Fire Riser
- Depth Indicator
- Manhole
- Air Release
- Blowoff
- Butterfly Valve
- Gate Valve
- Plug Valve In Vault
- Zone Valve
- Backflow Device
- Reservoir
- Pressure Sustaining Valve
- Well
- Pump Station
- Cap
- Coupling
- Reducer
- Repair Clamp
- Sampling Station

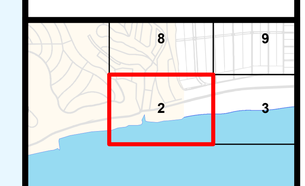

Sheet 2

0 100 200 Feet

Plot Date:2/1/2013

Copyright © 2013 City of Santa Monica. All Rights Reserved.

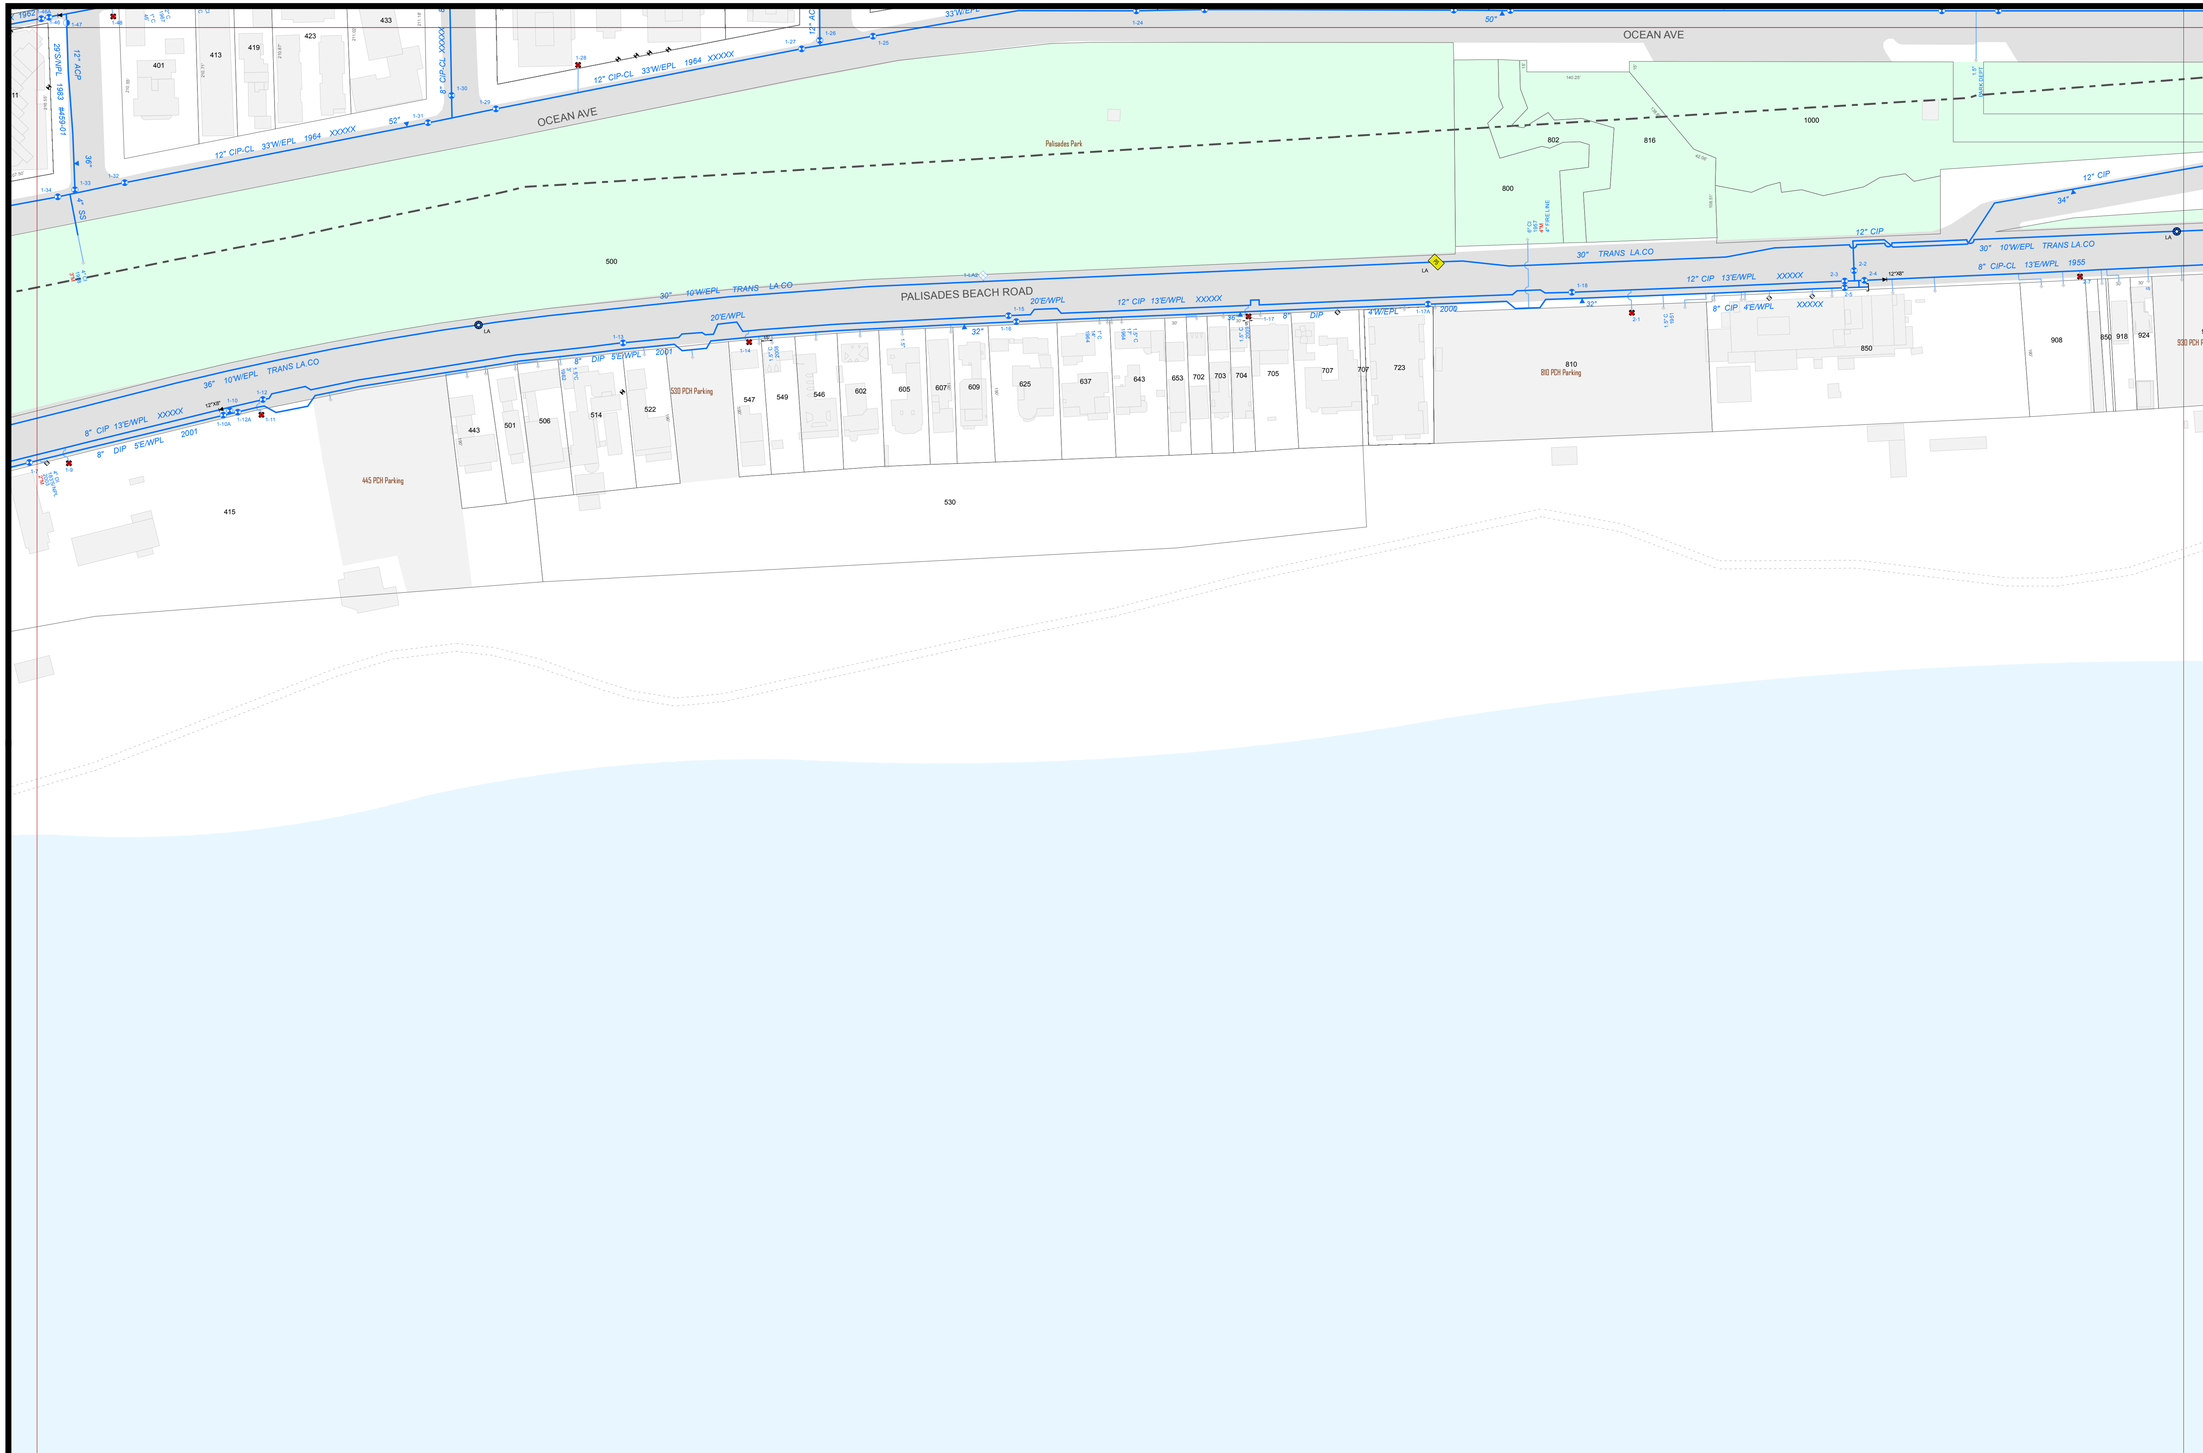

City of
Santa Monica

Water Resources Division
Water-Wastewater
System Operations

Potable Water System

- Water Main
- Abandoned Water Main
- Services and Fire Lines
- Casing
- Pressure Zone Boundary
- Meter
- Multimeter
- Hydrant
- Private Hydrant
- Underground Hydrant
- Fire Riser
- Depth Indicator
- Manhole
- Air Release
- Blowoff
- Butterfly Valve
- Gate Valve
- Plug Valve In Vault
- Zone Valve
- Backflow Device
- Reservoir
- Pressure Sustaining Valve
- Well
- Pump Station
- Cap
- Coupling
- Reducer
- Repair Clamp
- Sampling Station

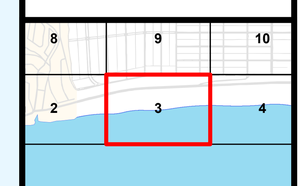

Sheet 3

0 100 200 Feet

Plot Date:2/1/2013

Copyright © 2013 City of Santa Monica. All Rights Reserved.

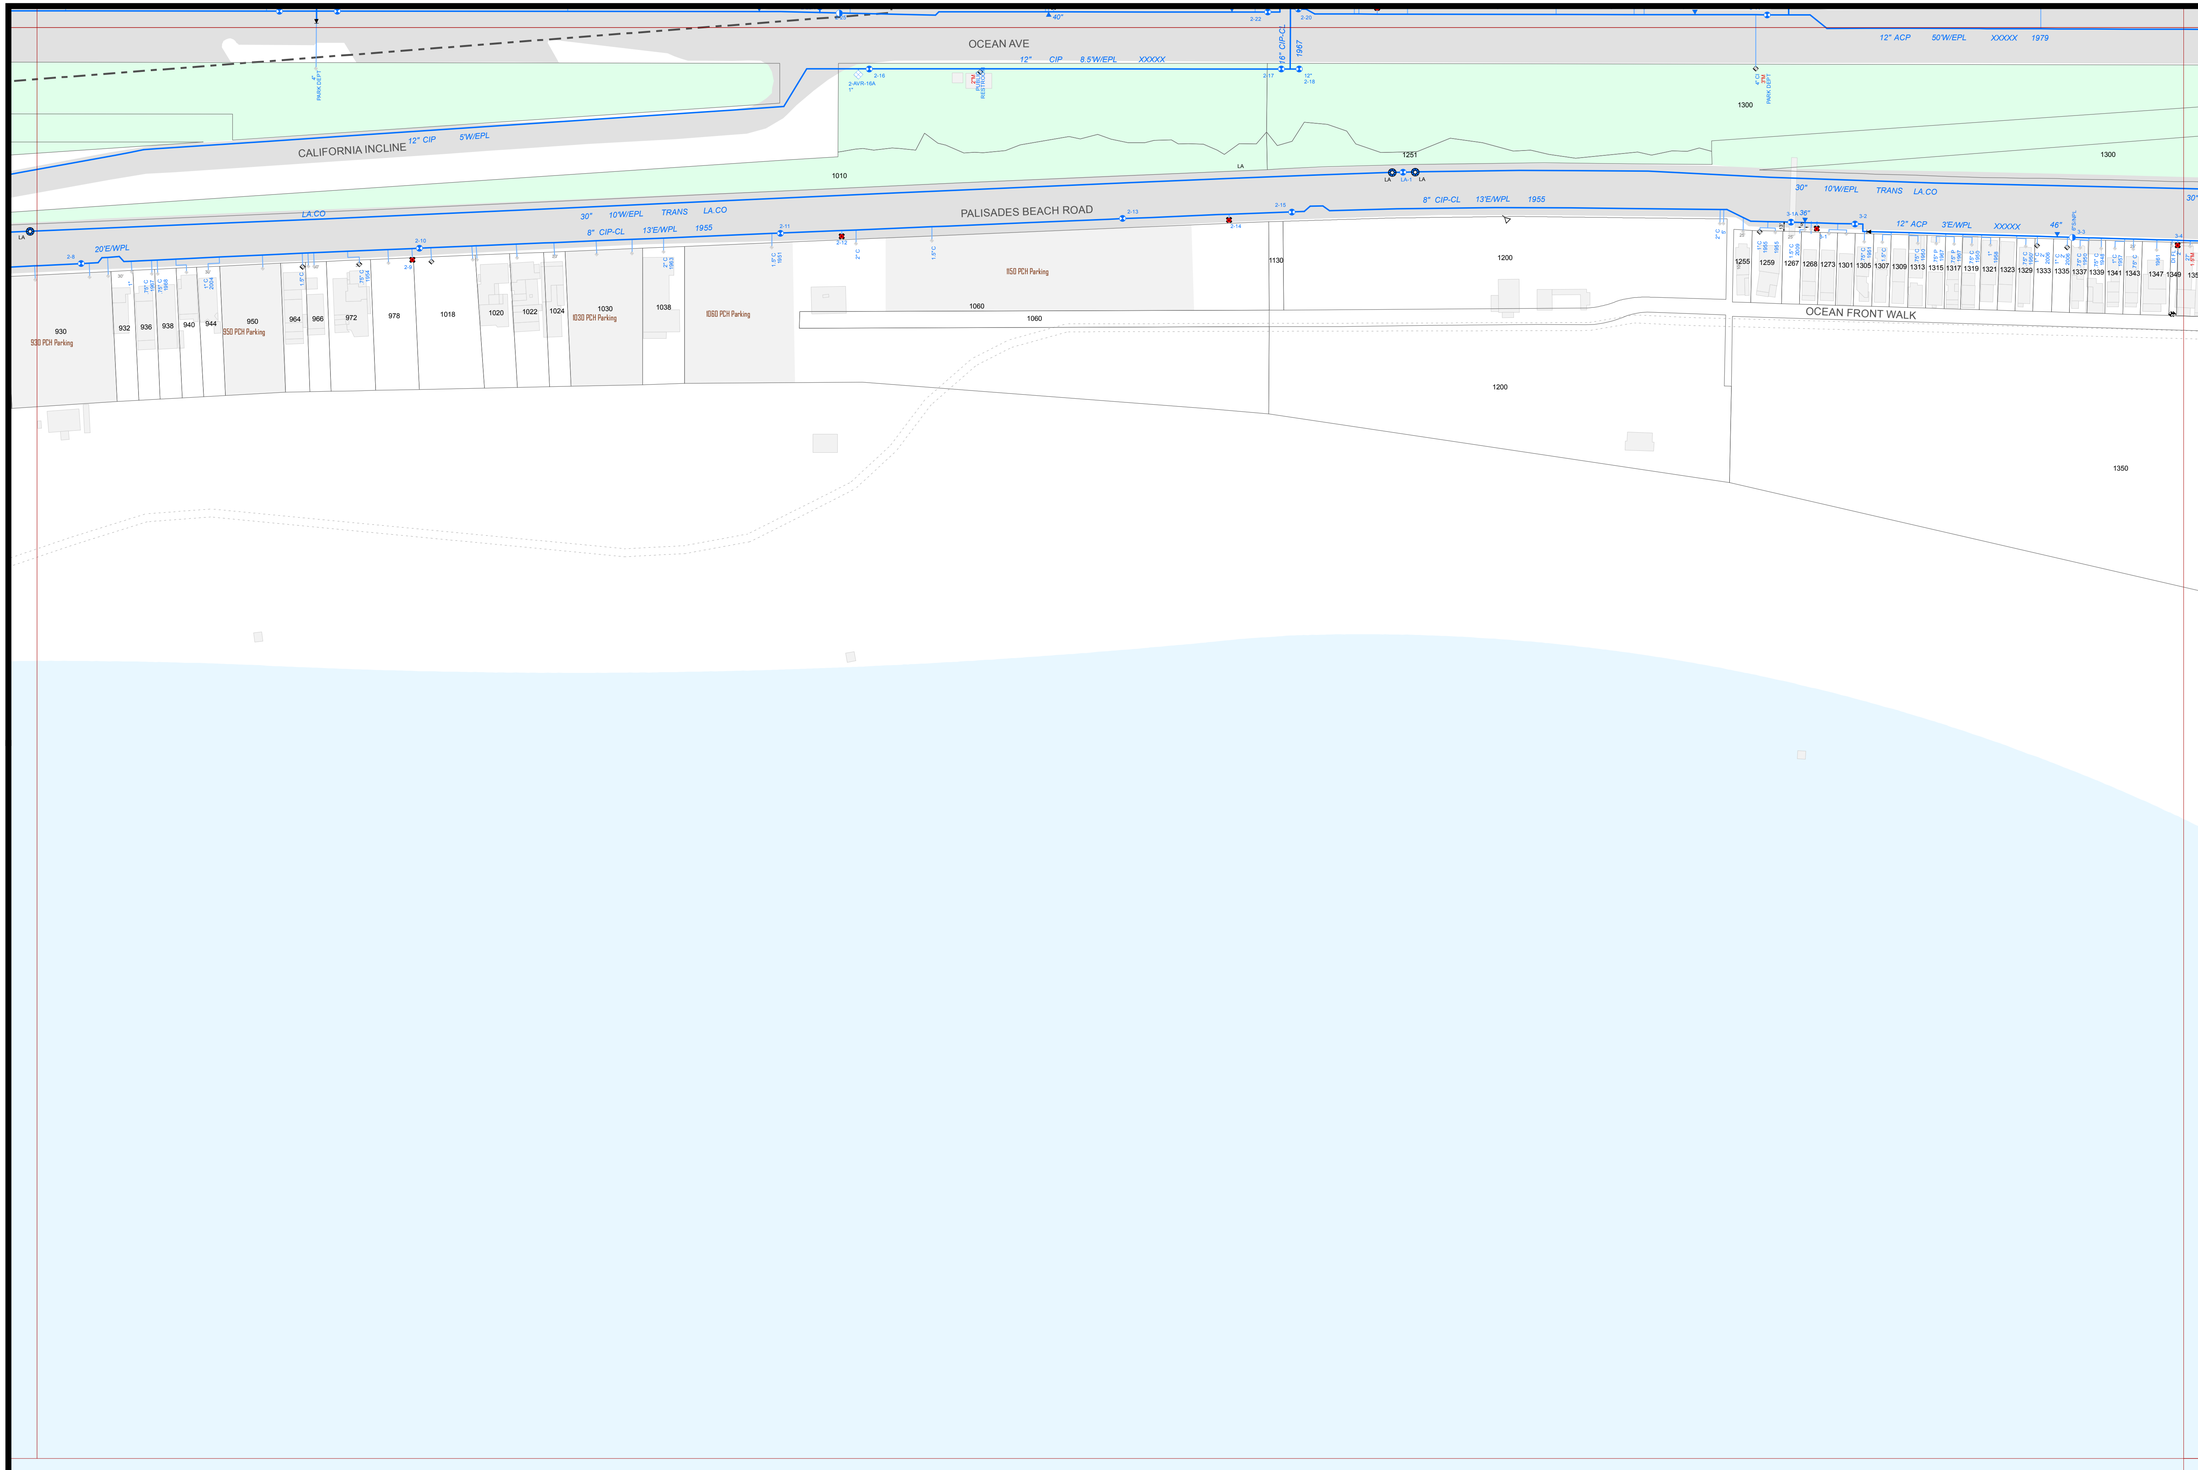

City of
Santa Monica

Water Resources Division
Water-Wastewater
System Operations

Potable Water System

- Water Main
- Abandoned Water Main
- Services and Fire Lines
- Casing
- Pressure Zone Boundary
- Meter
- Multimeter
- Hydrant
- Private Hydrant
- Underground Hydrant
- Fire Riser
- Depth Indicator
- Manhole
- Air Release
- Blowoff
- Butterfly Valve
- Gate Valve
- Plug Valve In Vault
- Zone Valve
- Backflow Device
- Reservoir
- Pressure Sustaining Valve
- Well
- Pump Station
- Cap
- Coupling
- Reducer
- Repair Clamp
- Sampling Station

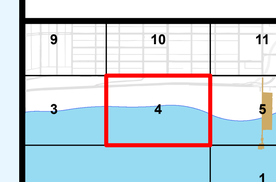

Sheet 4

0 100 200 Feet

Plot Date:2/1/2013

Copyright © 2013 City of Santa Monica. All Rights Reserved.

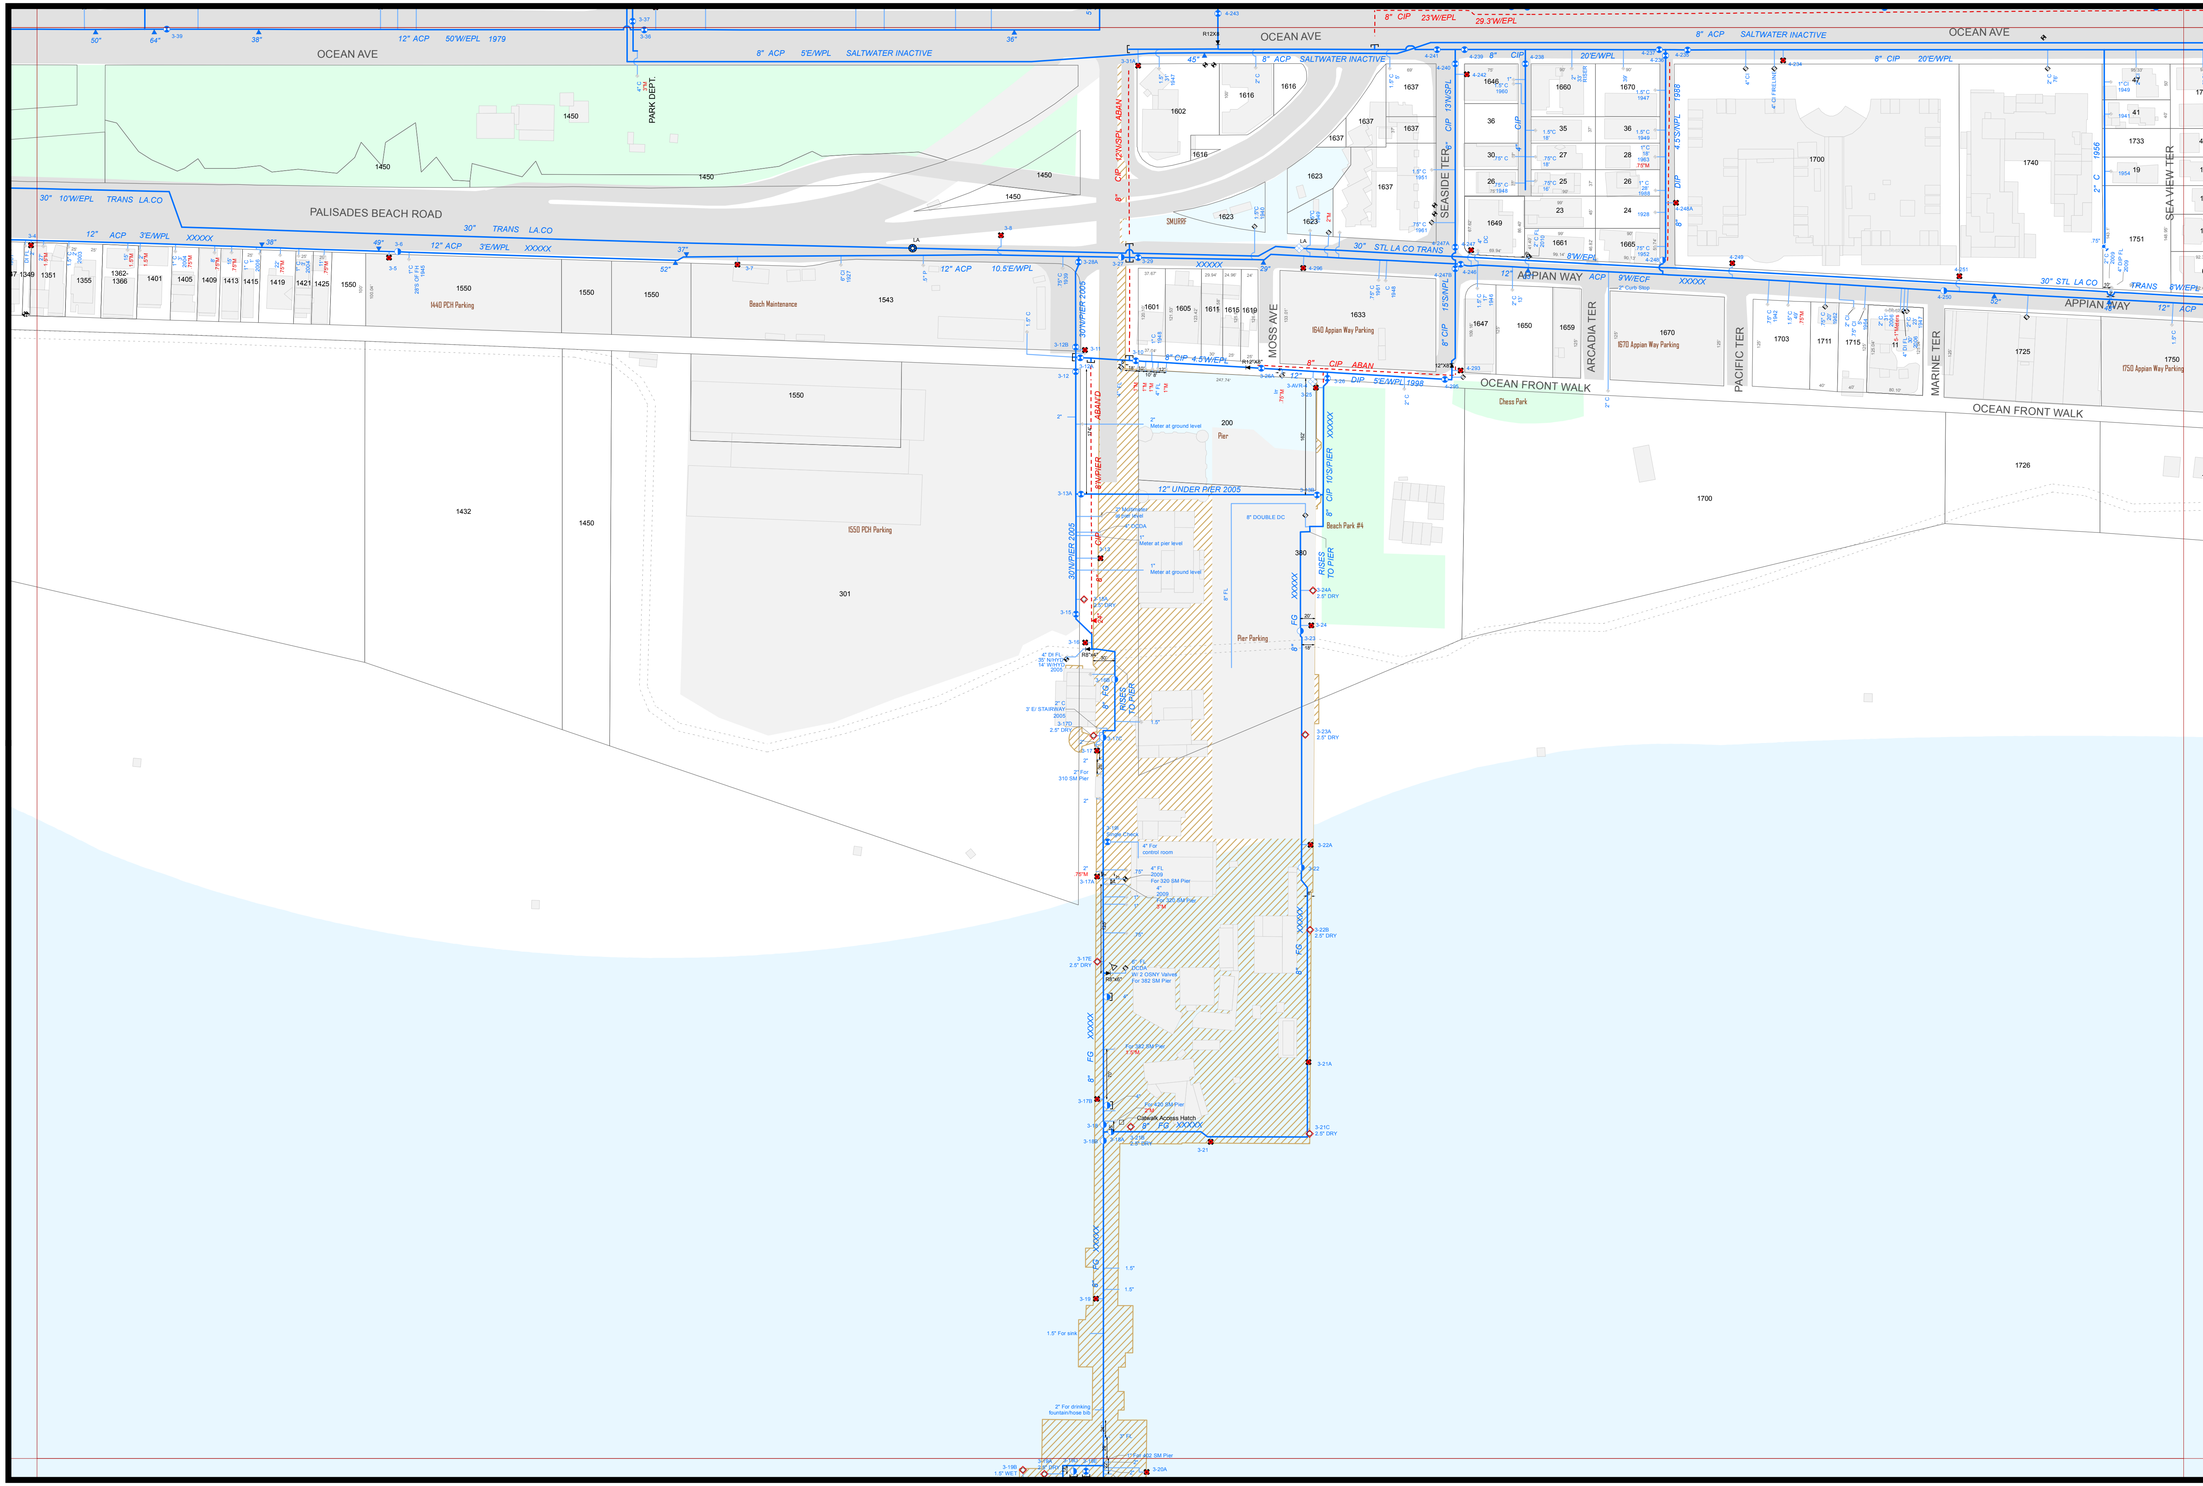

City of
Santa Monica

Water Resources Division
Water-Wastewater
System Operations

Potable Water System

- Water Main
- Abandoned Water Main
- Services and Fire Lines
- Casing
- Pressure Zone Boundary
- Meter
- Multimeter
- Hydrant
- Private Hydrant
- Underground Hydrant
- Fire Riser
- Depth Indicator
- Manhole
- Air Release
- Blowoff
- Butterfly Valve
- Gate Valve
- Plug Valve In Vault
- Zone Valve
- Backflow Device
- Reservoir
- Pressure Sustaining Valve
- Well
- Pump Station
- Cap
- Coupling
- Reducer
- Repair Clamp
- Sampling Station

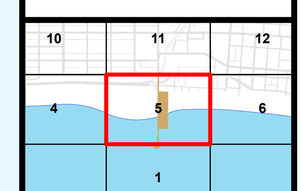

Sheet 5

0 100 200 Feet

Plot Date:2/1/2013

Copyright © 2013 City of Santa Monica. All Rights Reserved.

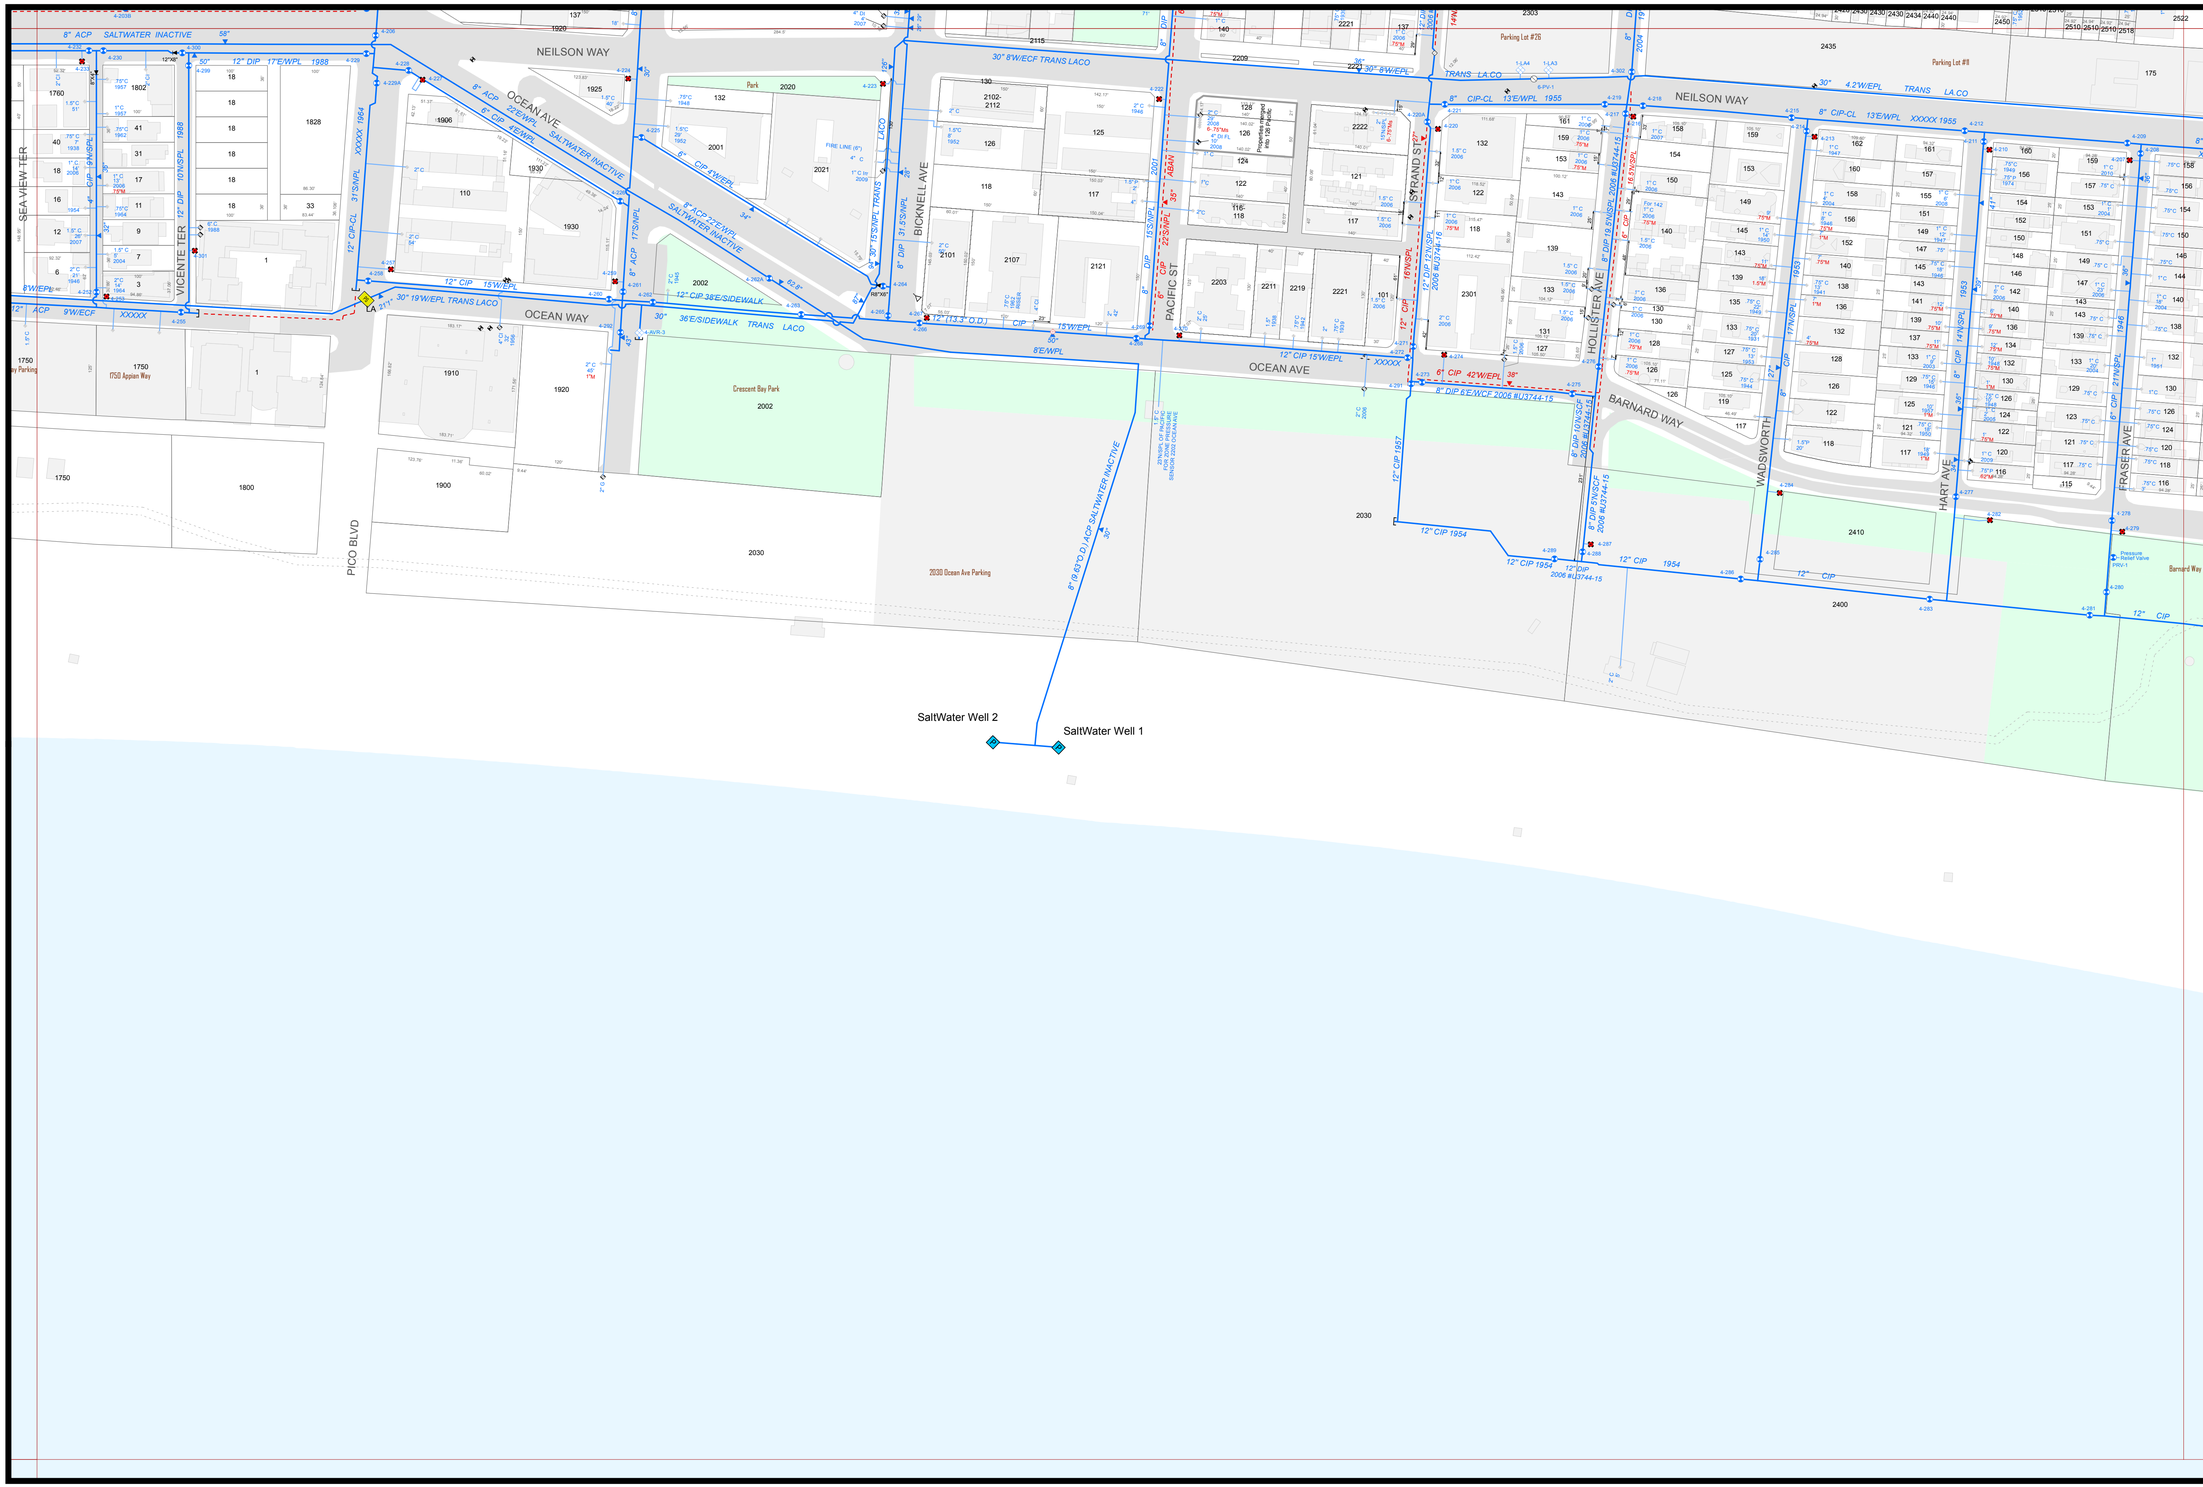

City of
Santa Monica

Water Resources Division
Water-Wastewater
System Operations

Potable Water System

- Water Main
- Abandoned Water Main
- Services and Fire Lines
- Casing
- Pressure Zone Boundary
- Meter
- Multimeter
- Hydrant
- Private Hydrant
- Underground Hydrant
- Fire Riser
- Depth Indicator
- Manhole
- Air Release
- Blowoff
- Butterfly Valve
- Gate Valve
- Plug Valve In Vault
- Zone Valve
- Backflow Device
- Reservoir
- Pressure Sustaining Valve
- Well
- Pump Station
- Cap
- Coupling
- Reducer
- Repair Clamp
- Sampling Station

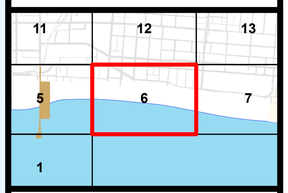

Sheet 6

N W E S

0 100 200 Feet

Plot Date:2/1/2013

Copyright © 2013 City of Santa Monica. All Rights Reserved.

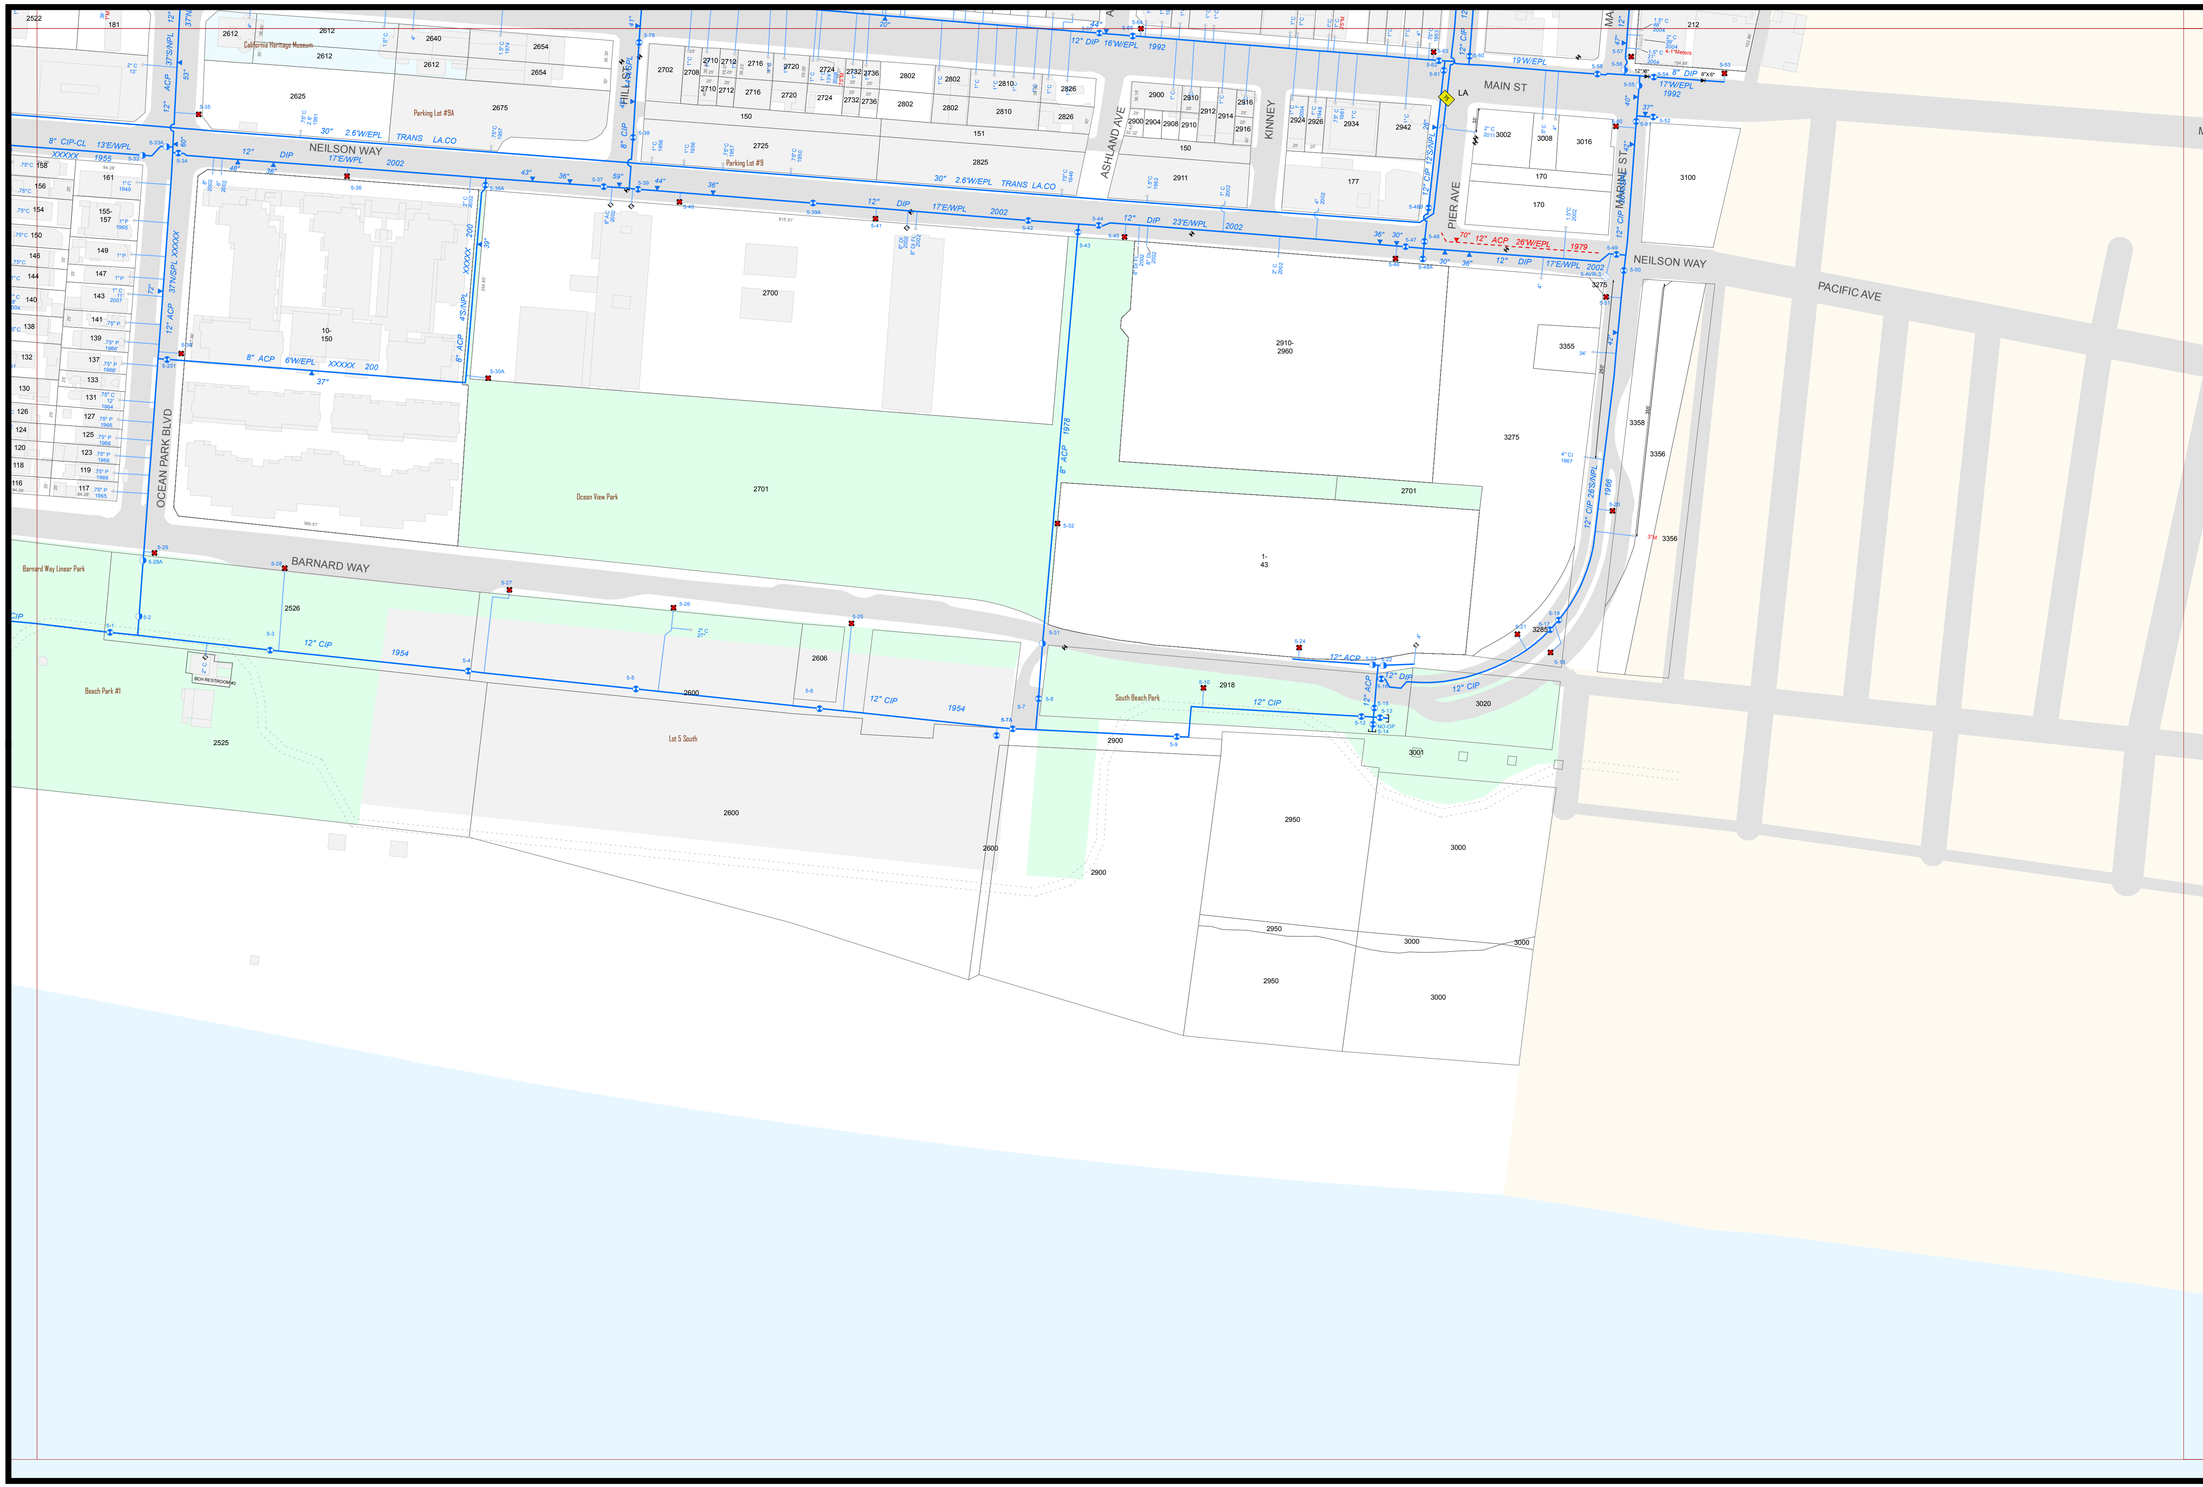

City of
Santa Monica

Water Resources Division
Water-Wastewater
System Operations

Potable Water System

- Water Main
- Abandoned Water Main
- Services and Fire Lines
- Casing
- Pressure Zone Boundary
- Meter
- Multimeter
- Hydrant
- Private Hydrant
- Underground Hydrant
- Fire Riser
- Depth Indicator
- Manhole
- Air Release
- Blowoff
- Butterfly Valve
- Gate Valve
- Plug Valve In Vault
- Zone Valve
- Backflow Device
- Reservoir
- Pressure Sustaining Valve
- Well
- Pump Station
- Cap
- Coupling
- Reducer
- Repair Clamp
- Sampling Station

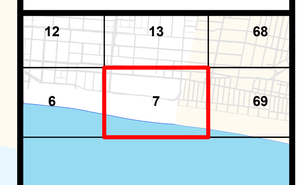

Sheet 7

N E S W

0 100 200 Feet

Plot Date:2/1/2013

Copyright © 2013 City of Santa Monica. All Rights Reserved.

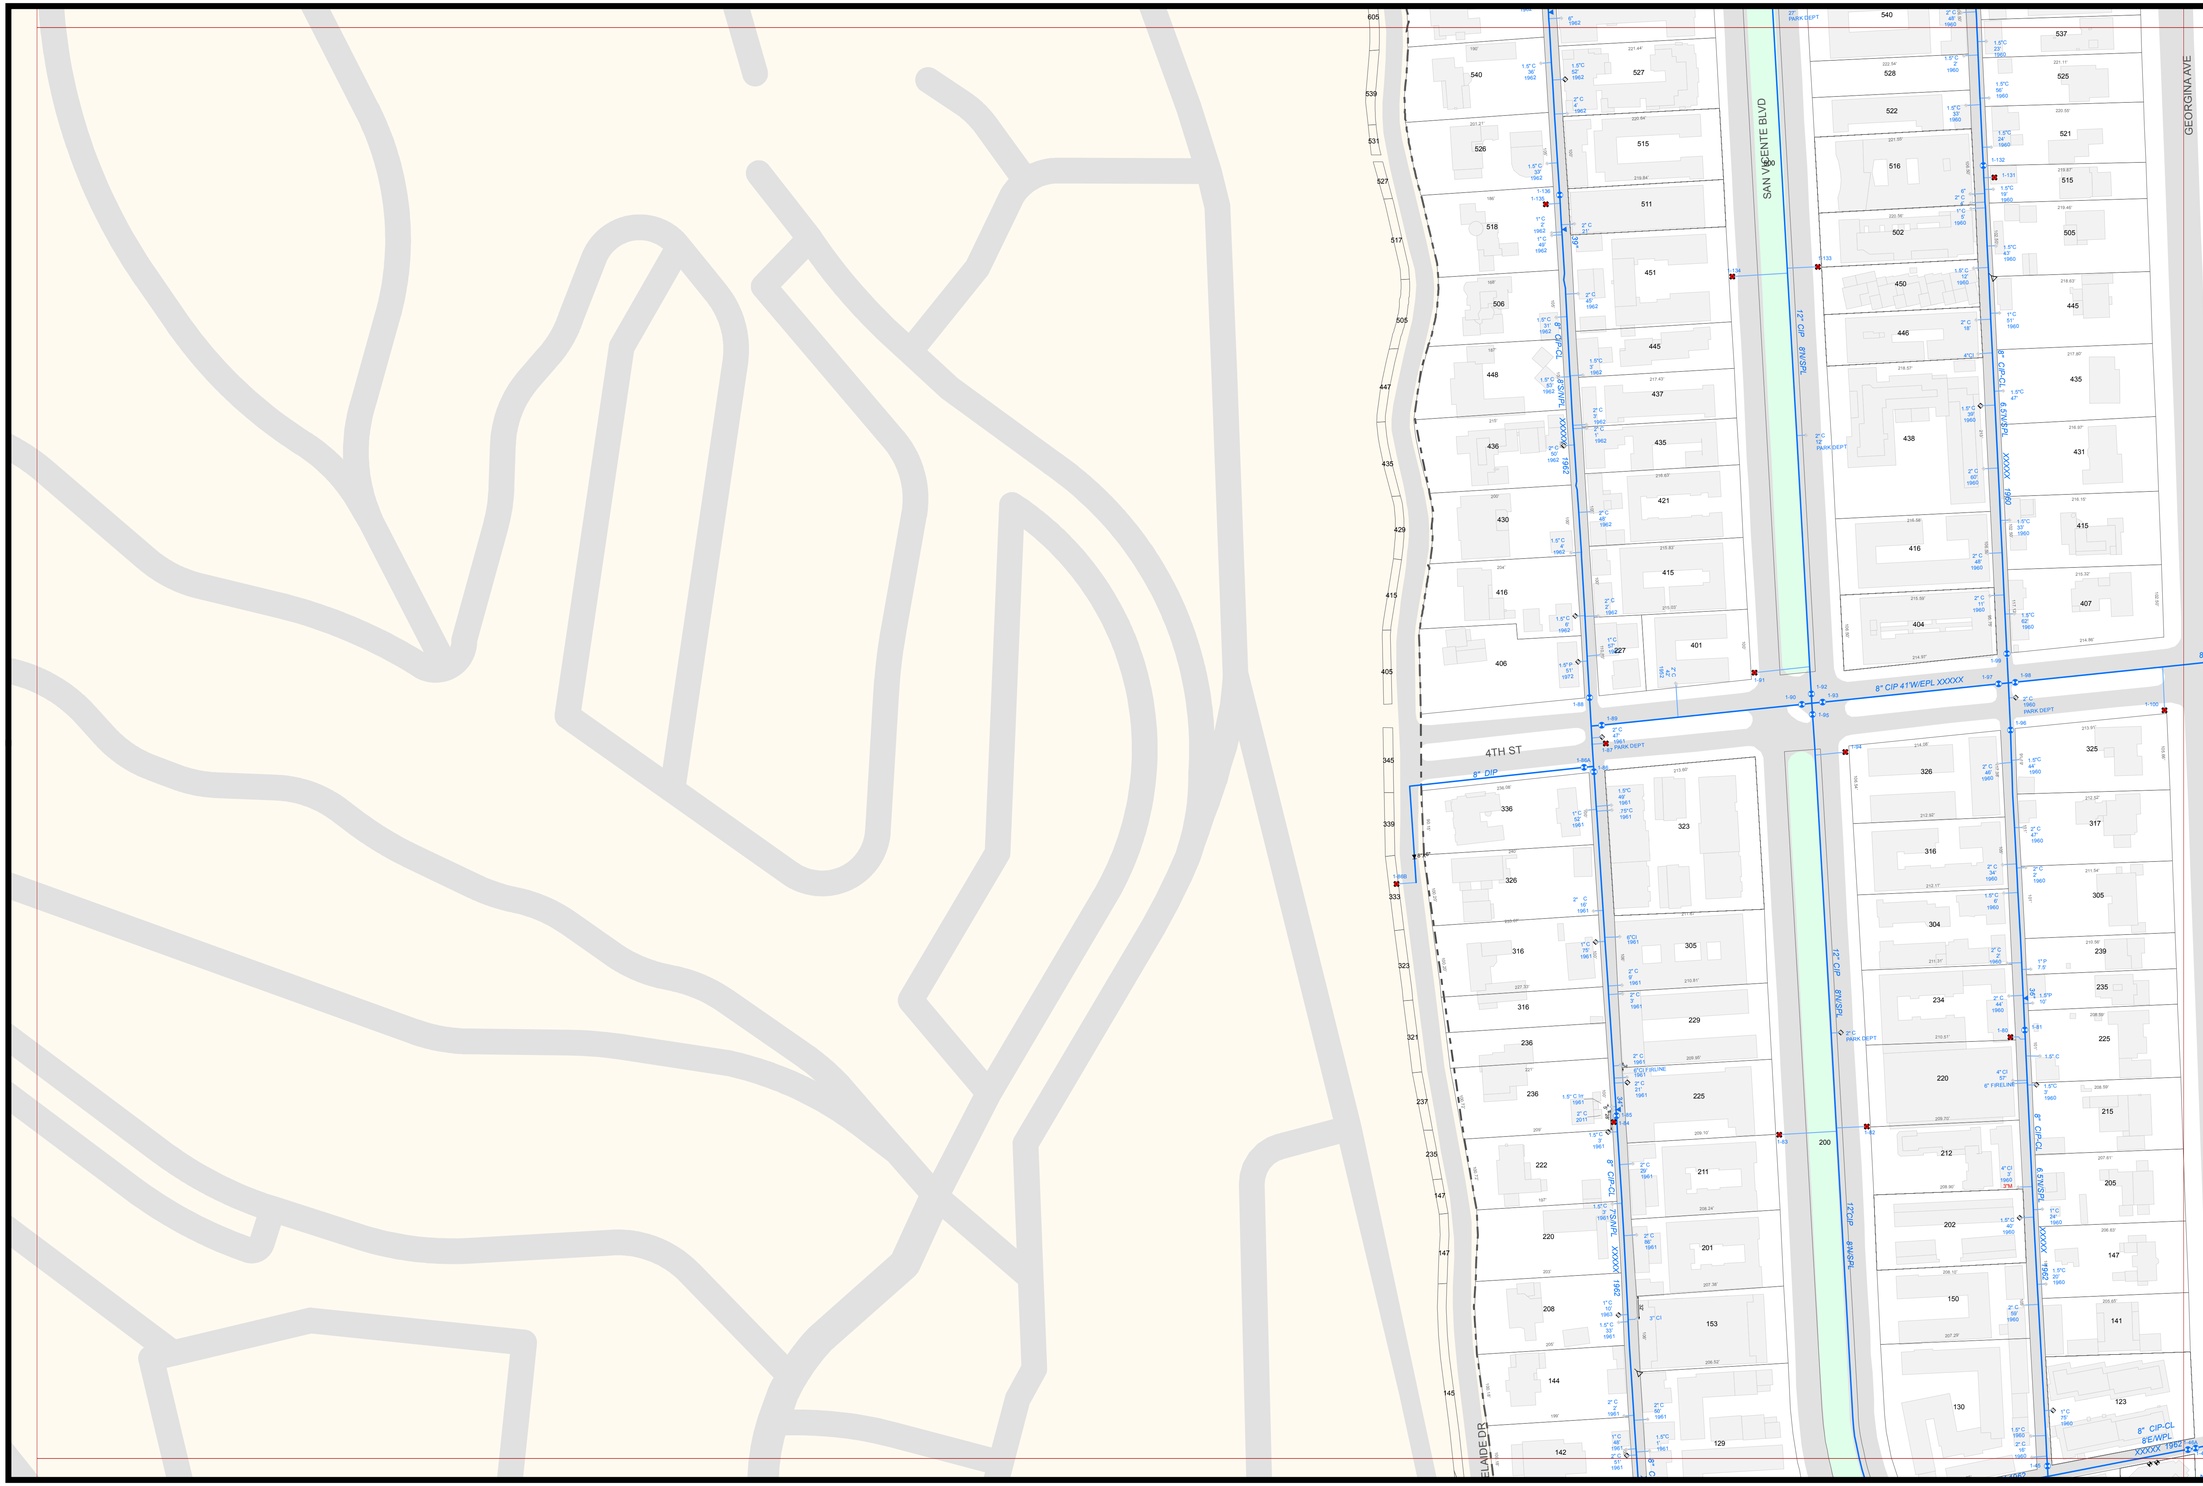

City of
Santa Monica

Water Resources Division
Water-Wastewater
System Operations

Potable Water System

- Water Main
- Abandoned Water Main
- Services and Fire Lines
- Casing
- Pressure Zone Boundary
- Meter
- Multimeter
- Hydrant
- Private Hydrant
- Underground Hydrant
- Fire Riser
- Depth Indicator
- Manhole
- Air Release
- Blowoff
- Butterfly Valve
- Gate Valve
- Plug Valve In Vault
- Zone Valve
- Backflow Device
- Reservoir
- Pressure Sustaining Valve
- Well
- Pump Station
- Cap
- Coupling
- Reducer
- Repair Clamp
- Sampling Station

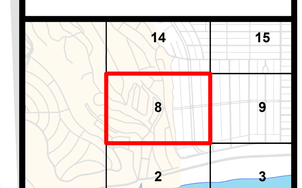

Sheet 8

0 100 200 Feet

Plot Date:2/1/2013

Copyright © 2013 City of Santa Monica. All Rights Reserved.

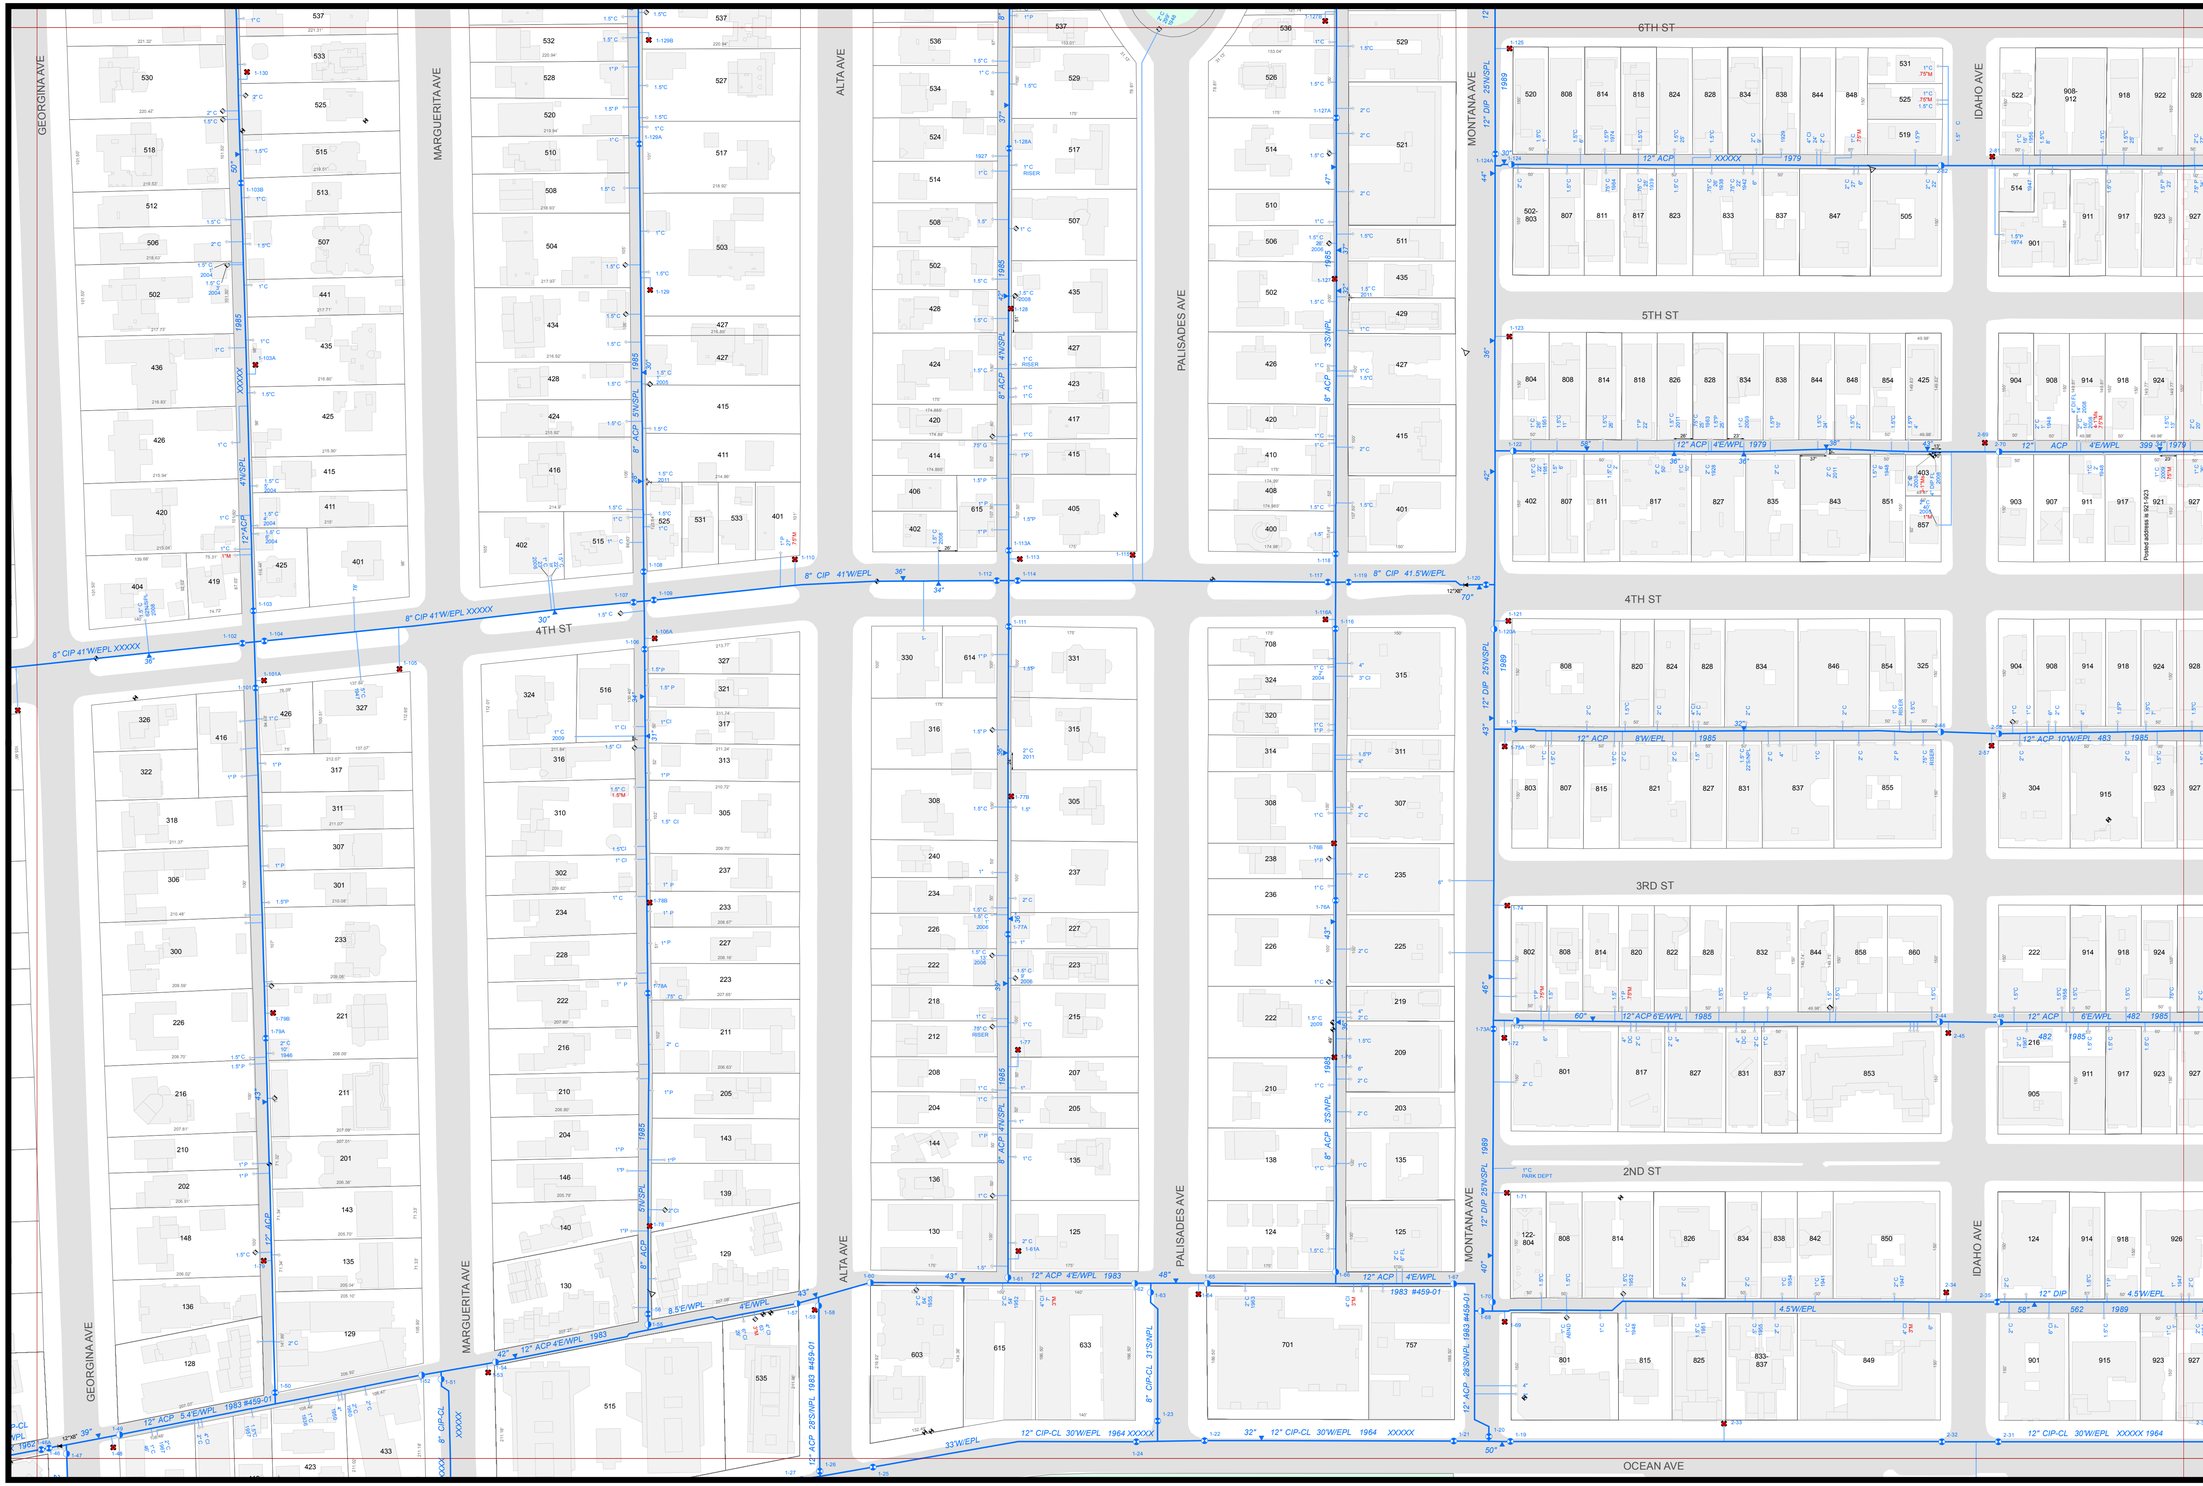

City of
Santa Monica

Water Resources Division
Water-Wastewater
System Operations

Potable Water System

- Water Main
- Abandoned Water Main
- Services and Fire Lines
- Casing
- Pressure Zone Boundary
- Meter
- Multimeter
- Hydrant
- Private Hydrant
- Underground Hydrant
- Fire Riser
- Depth Indicator
- Manhole
- Air Release
- Blowoff
- Butterfly Valve
- Gate Valve
- Plug Valve In Vault
- Zone Valve
- Backflow Device
- Reservoir
- Pressure Sustaining Valve
- Well
- Pump Station
- Cap
- Coupling
- Reducer
- Repair Clamp
- Sampling Station

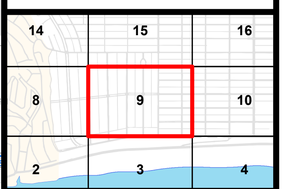

Sheet 9

0 100 200 Feet

Plot Date:2/1/2013

Copyright © 2013 City of Santa Monica. All Rights Reserved.

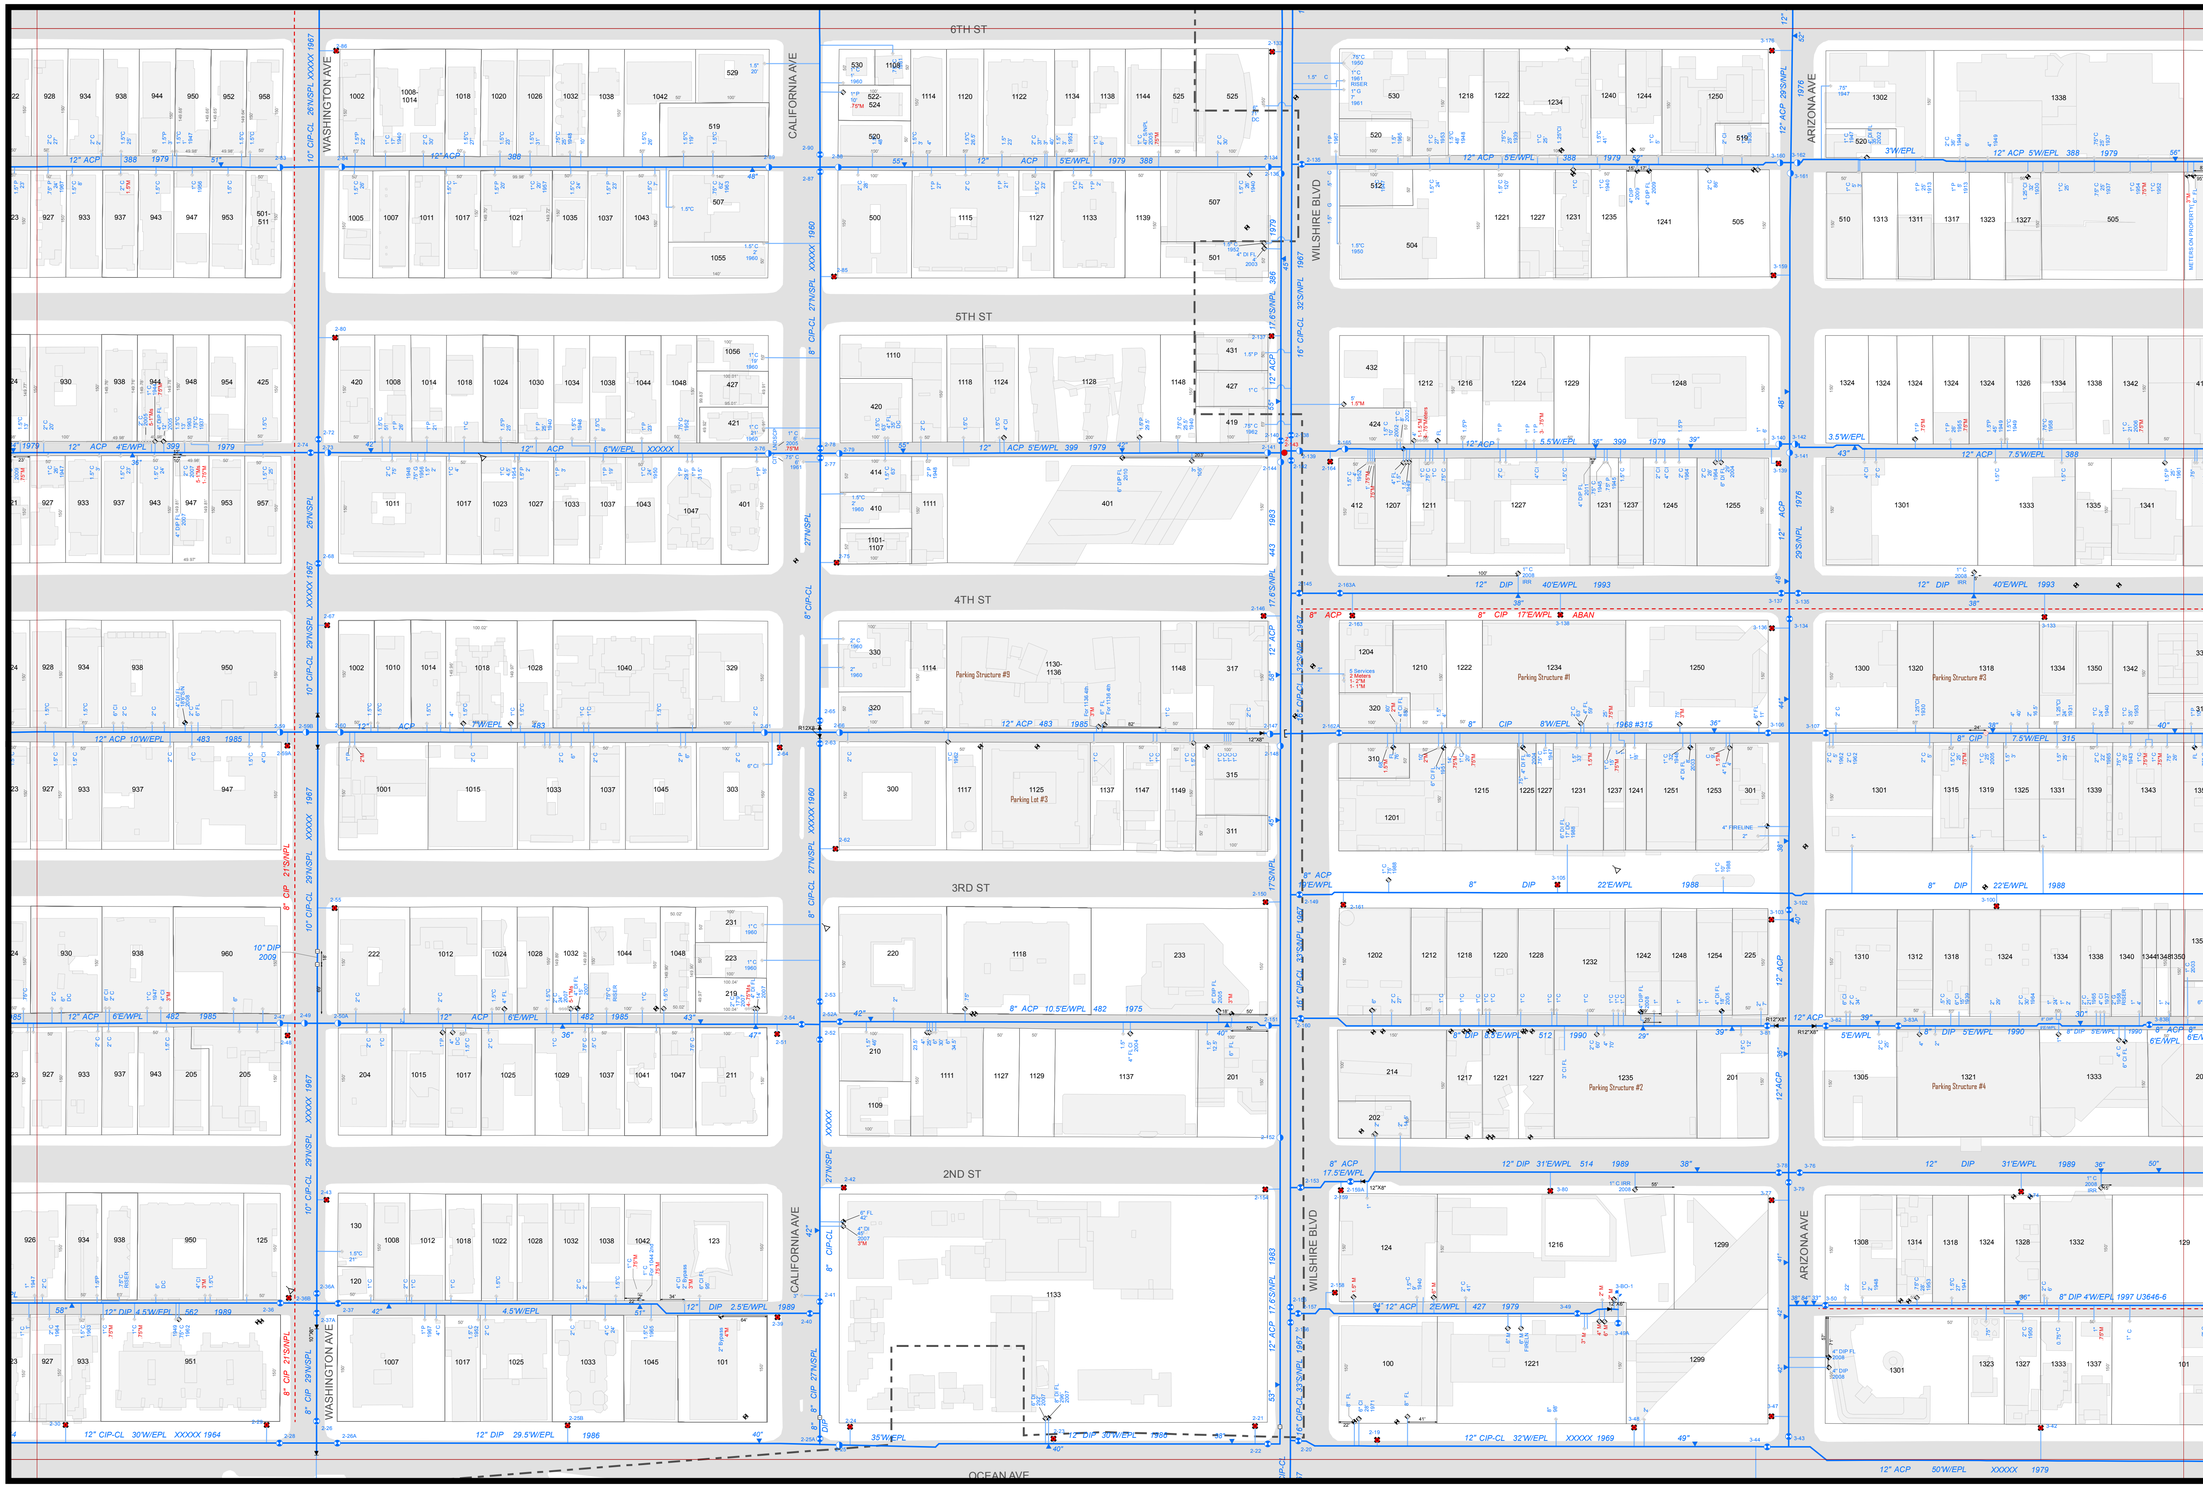

City of
Santa Monica

Water Resources Division
Water-Wastewater
System Operations

Potable Water System

- Water Main
- Abandoned Water Main
- Services and Fire Lines
- Casing
- Pressure Zone Boundary
- Meter
- Multimeter
- Hydrant
- Private Hydrant
- Underground Hydrant
- Fire Riser
- Depth Indicator
- Manhole
- Air Release
- Blowoff
- Butterfly Valve
- Gate Valve
- Plug Valve In Vault
- Zone Valve
- Backflow Device
- Reservoir
- Pressure Sustaining Valve
- Well
- Pump Station
- Cap
- Coupling
- Reducer
- Repair Clamp
- Sampling Station

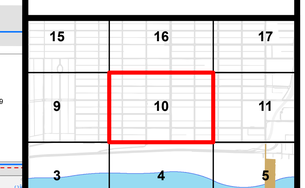

Sheet 10

0 100 200 Feet

Plot Date:2/1/2013

Copyright © 2013 City of Santa Monica. All Rights Reserved.

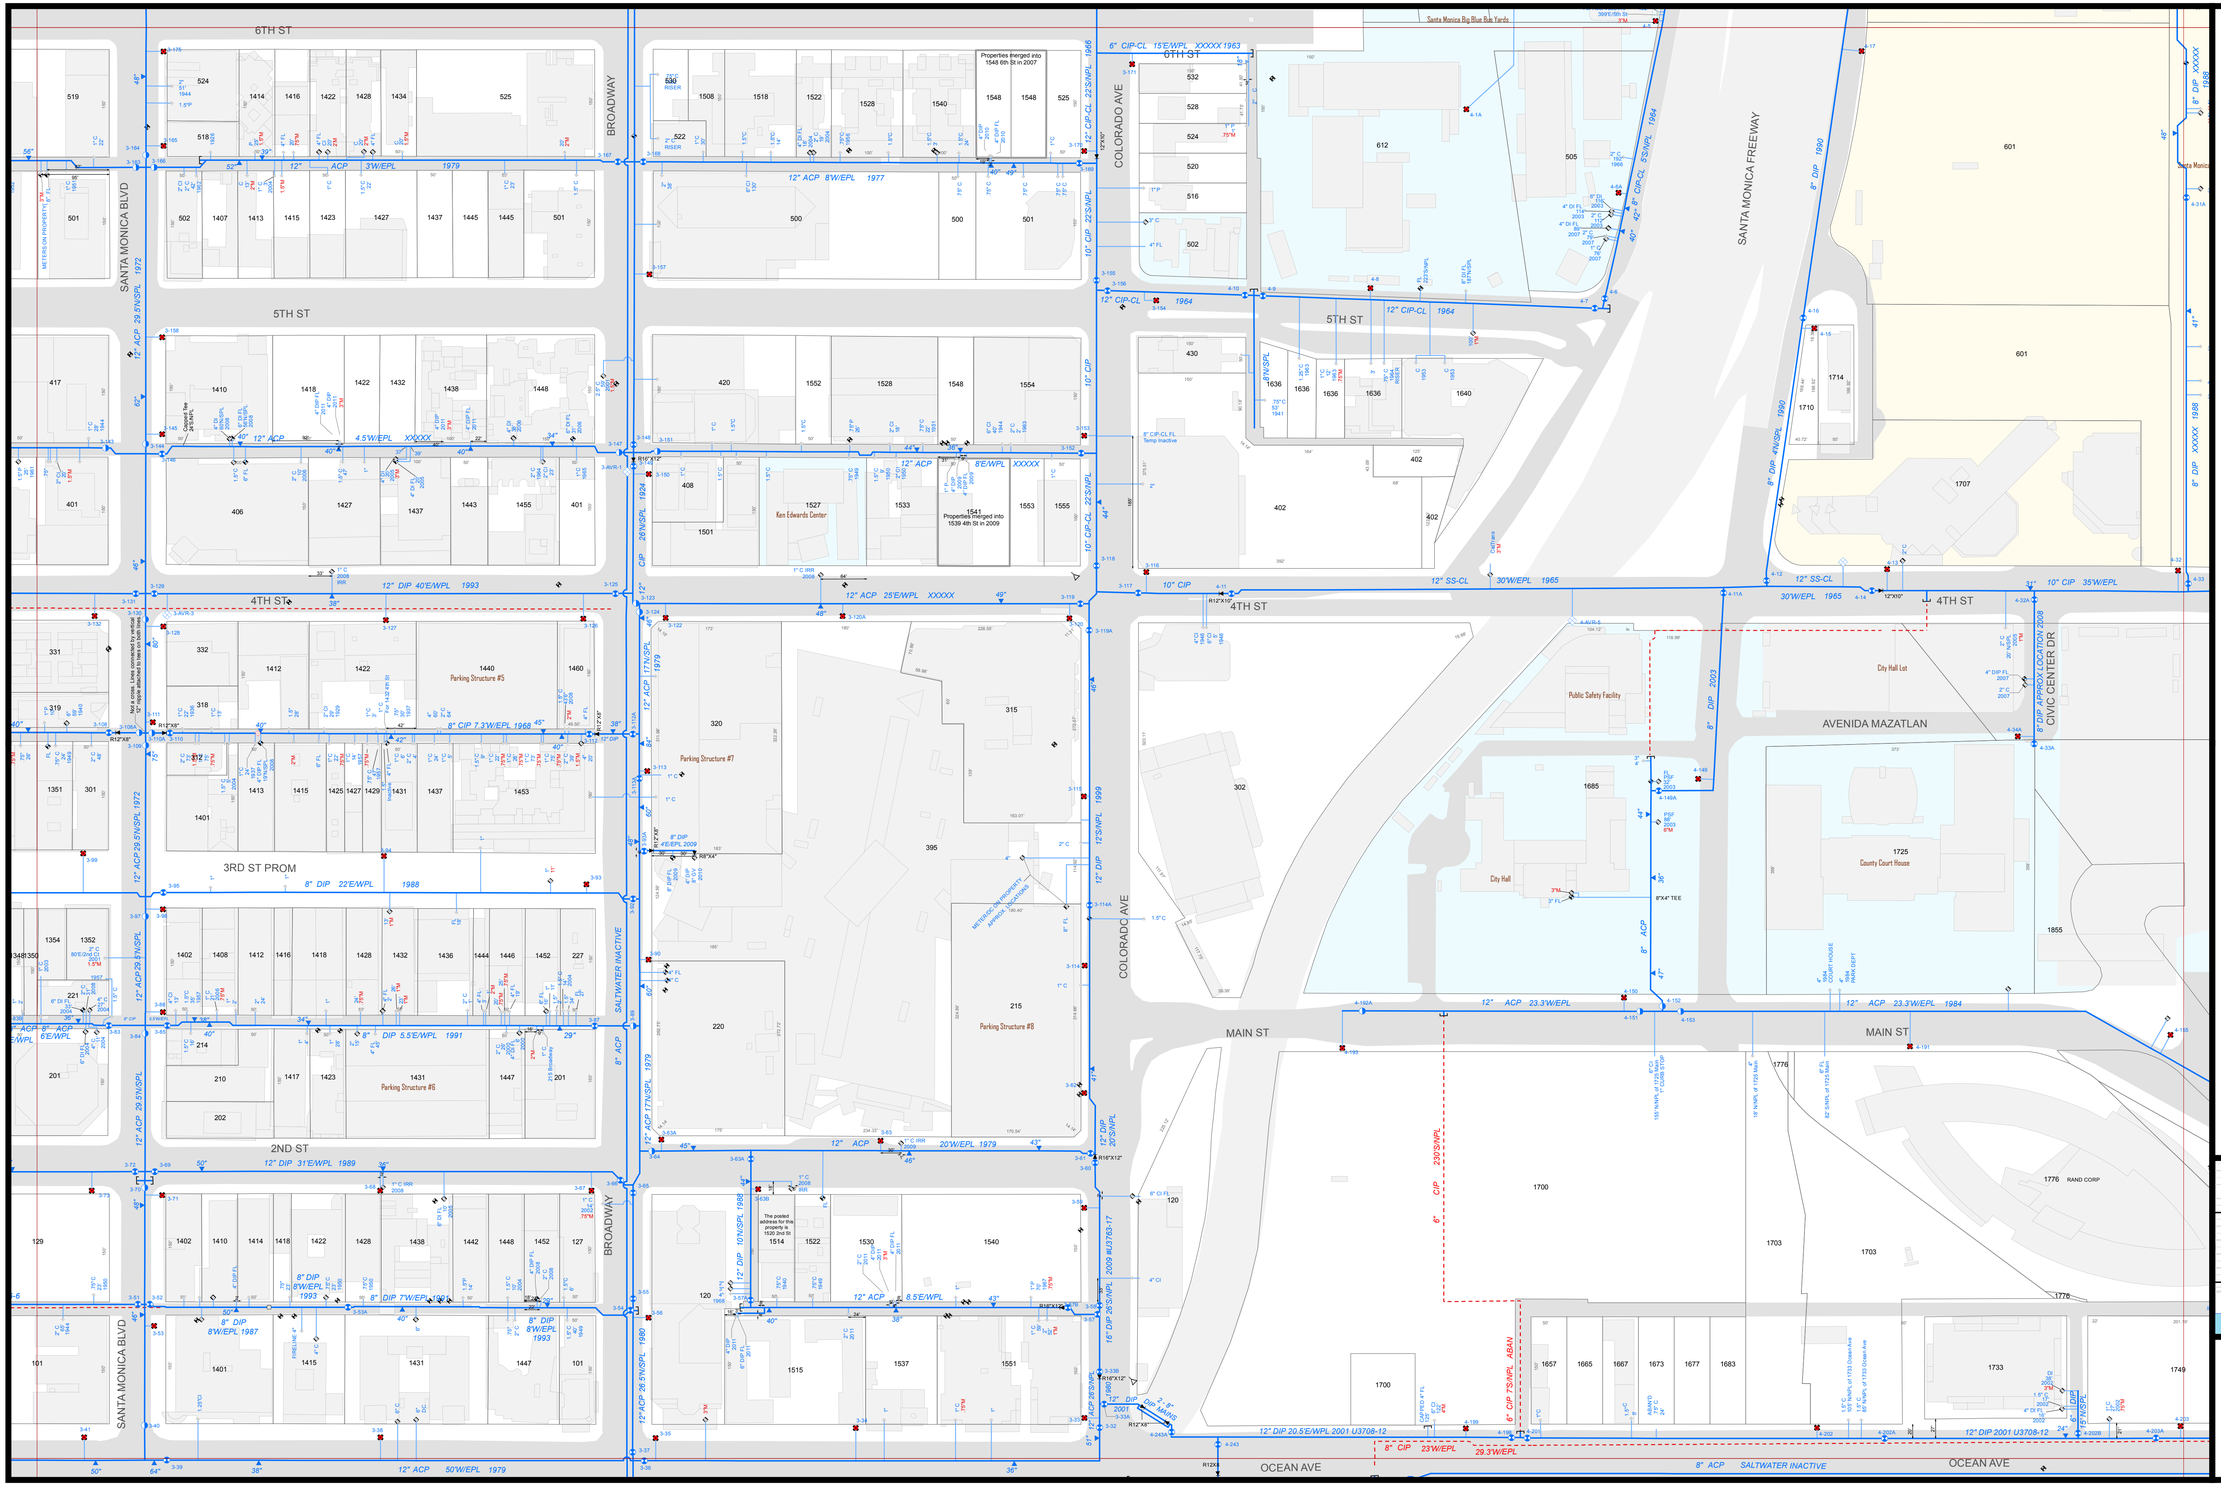

City of
Santa Monica

Water Resources Division
Water-Wastewater
System Operations

Potable Water System

- Water Main
- Abandoned Water Main
- Services and Fire Lines
- Casing
- Pressure Zone Boundary
- Meter
- Multimeter
- Hydrant
- Private Hydrant
- Underground Hydrant
- Fire Riser
- Depth Indicator
- Manhole
- Air Release
- Blowoff
- Butterfly Valve
- Gate Valve
- Plug Valve In Vault
- Zone Valve
- Backflow Device
- Reservoir
- Pressure Sustaining Valve
- Well
- Pump Station
- Cap
- Coupling
- Reducer
- Repair Clamp
- Sampling Station

16	17	18
10	11	12
4	5	6

Sheet 11

0 100 200 Feet

Plot Date:2/1/2013

Copyright © 2013 City of Santa Monica. All Rights Reserved.

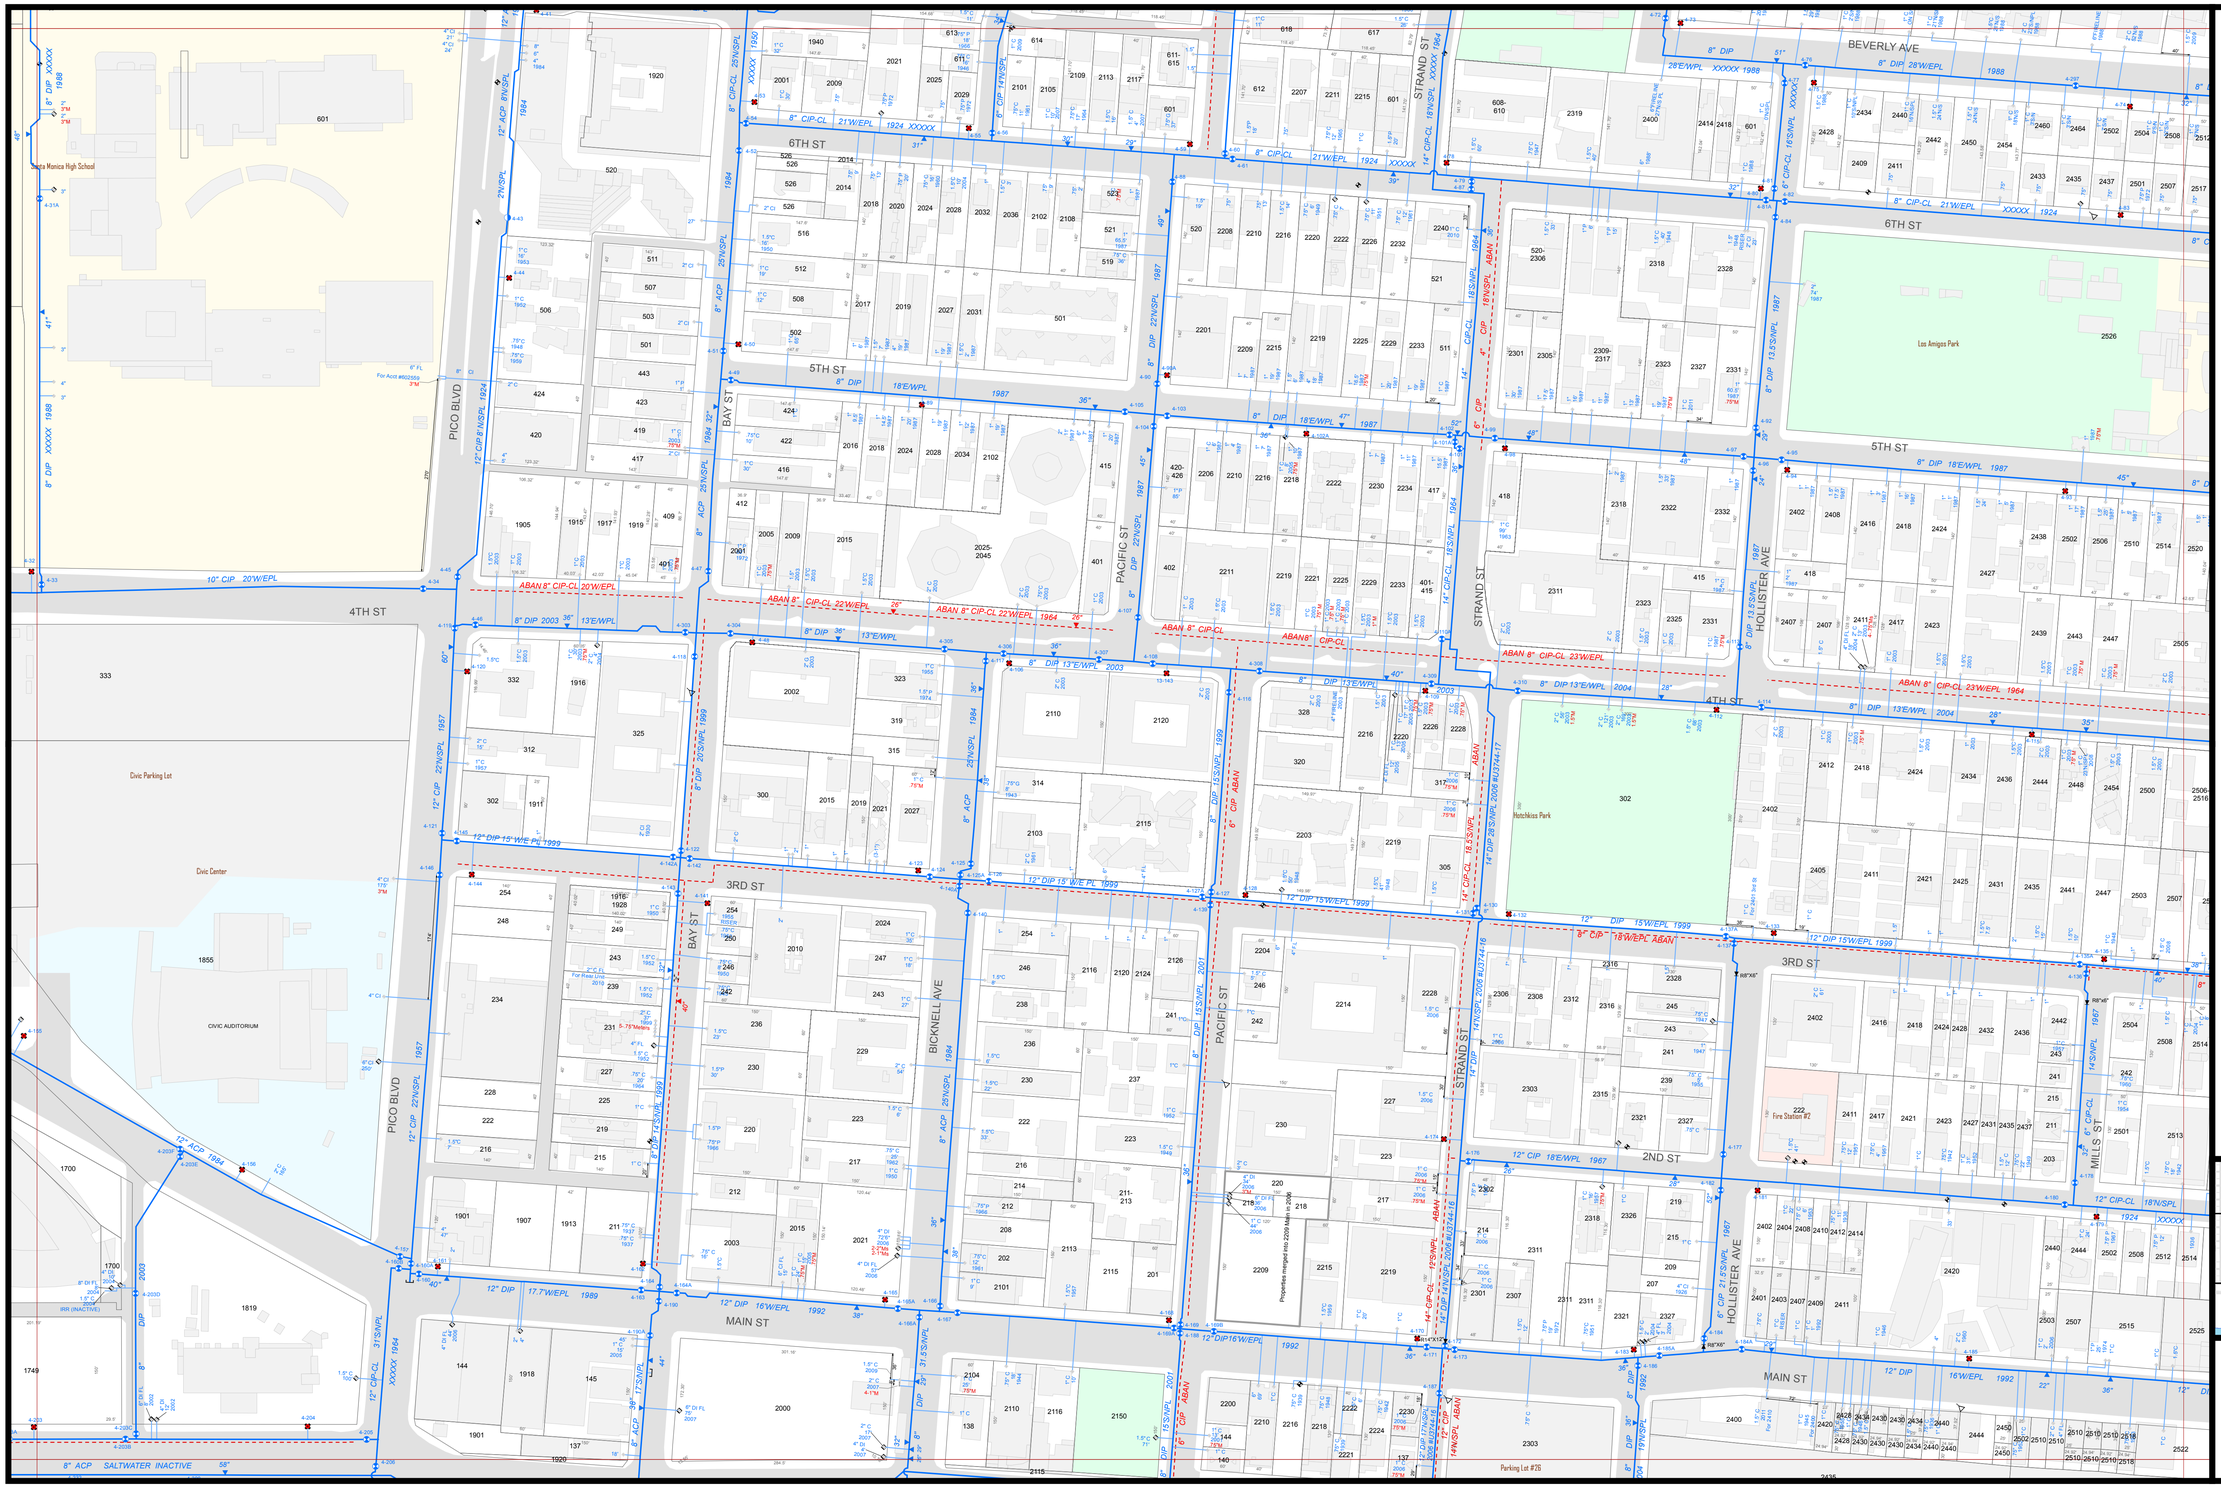

City of
Santa Monica

Water Resources Division
Water-Wastewater
System Operations

Potable Water System

- Water Main
- Abandoned Water Main
- Services and Fire Lines
- Casing
- Pressure Zone Boundary
- Meter
- Multimeter
- Hydrant
- Private Hydrant
- Underground Hydrant
- Fire Riser
- Depth Indicator
- Manhole
- Air Release
- Blowoff
- Butterfly Valve
- Gate Valve
- Plug Valve In Vault
- Zone Valve
- Backflow Device
- Reservoir
- Pressure Sustaining Valve
- Well
- Pump Station
- Cap
- Coupling
- Reducer
- Repair Clamp
- Sampling Station

17	18	19
11	12	13
5	6	7

Sheet 12

0 100 200 Feet

Plot Date:2/1/2013

Copyright © 2013 City of Santa Monica. All Rights Reserved.

City of
Santa Monica

Water Resources Division
Water-Wastewater
System Operations

Potable Water System

- Water Main
- Abandoned Water Main
- Services and Fire Lines
- Casing
- Pressure Zone Boundary
- Meter
- Multimeter
- Hydrant
- Private Hydrant
- Underground Hydrant
- Fire Riser
- Depth Indicator
- Manhole
- Air Release
- Blowoff
- Butterfly Valve
- Gate Valve
- Plug Valve In Vault
- Zone Valve
- Backflow Device
- Reservoir
- Pressure Sustaining Valve
- Well
- Pump Station
- Cap
- Coupling
- Reducer
- Repair Clamp
- Sampling Station

18	19	20
12	13	68
6	7	69

Sheet 13

0 100 200 Feet

Plot Date:2/1/2013

Copyright © 2013 City of Santa Monica. All Rights Reserved.

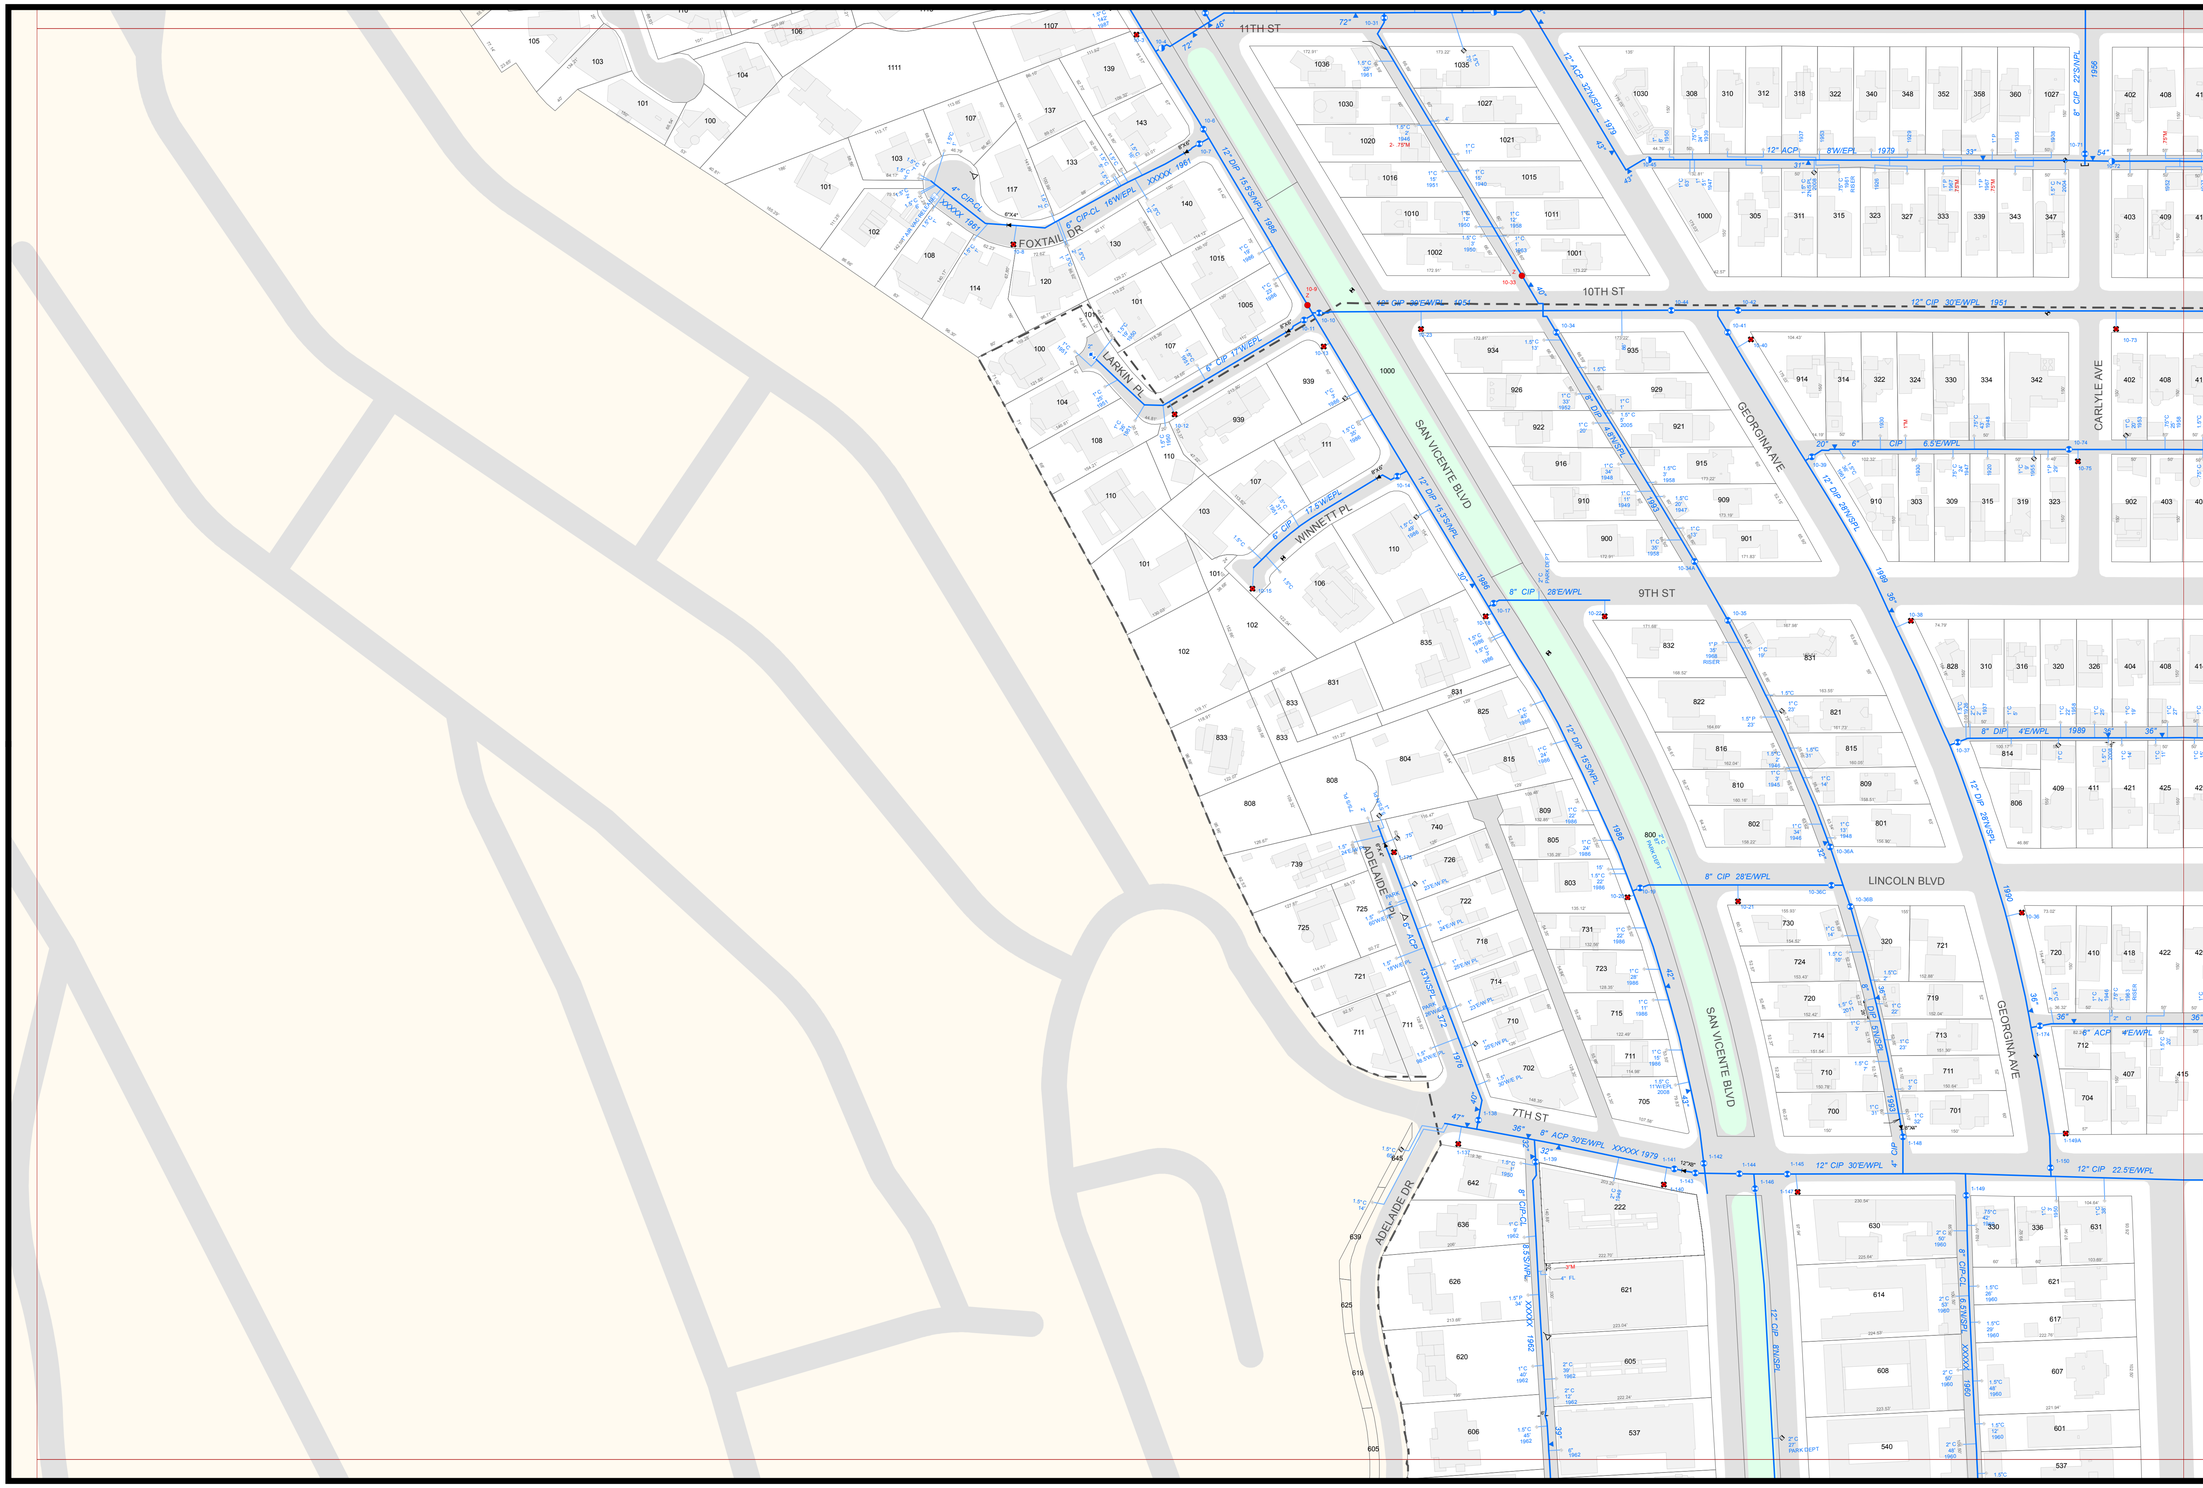

City of
Santa Monica

Water Resources Division
Water-Wastewater
System Operations

Potable Water System

- Water Main
- Abandoned Water Main
- Services and Fire Lines
- Casing
- Pressure Zone Boundary
- Meter
- Multimeter
- Hydrant
- Private Hydrant
- Underground Hydrant
- Fire Riser
- Depth Indicator
- Manhole
- Air Release
- Blowoff
- Butterfly Valve
- Gate Valve
- Plug Valve In Vault
- Zone Valve
- Backflow Device
- Reservoir
- Pressure Sustaining Valve
- Well
- Pump Station
- Cap
- Coupling
- Reducer
- Repair Clamp
- Sampling Station

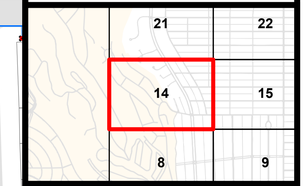

Sheet 14

0 100 200 Feet

Plot Date:2/1/2013

Copyright © 2013 City of Santa Monica. All Rights Reserved.

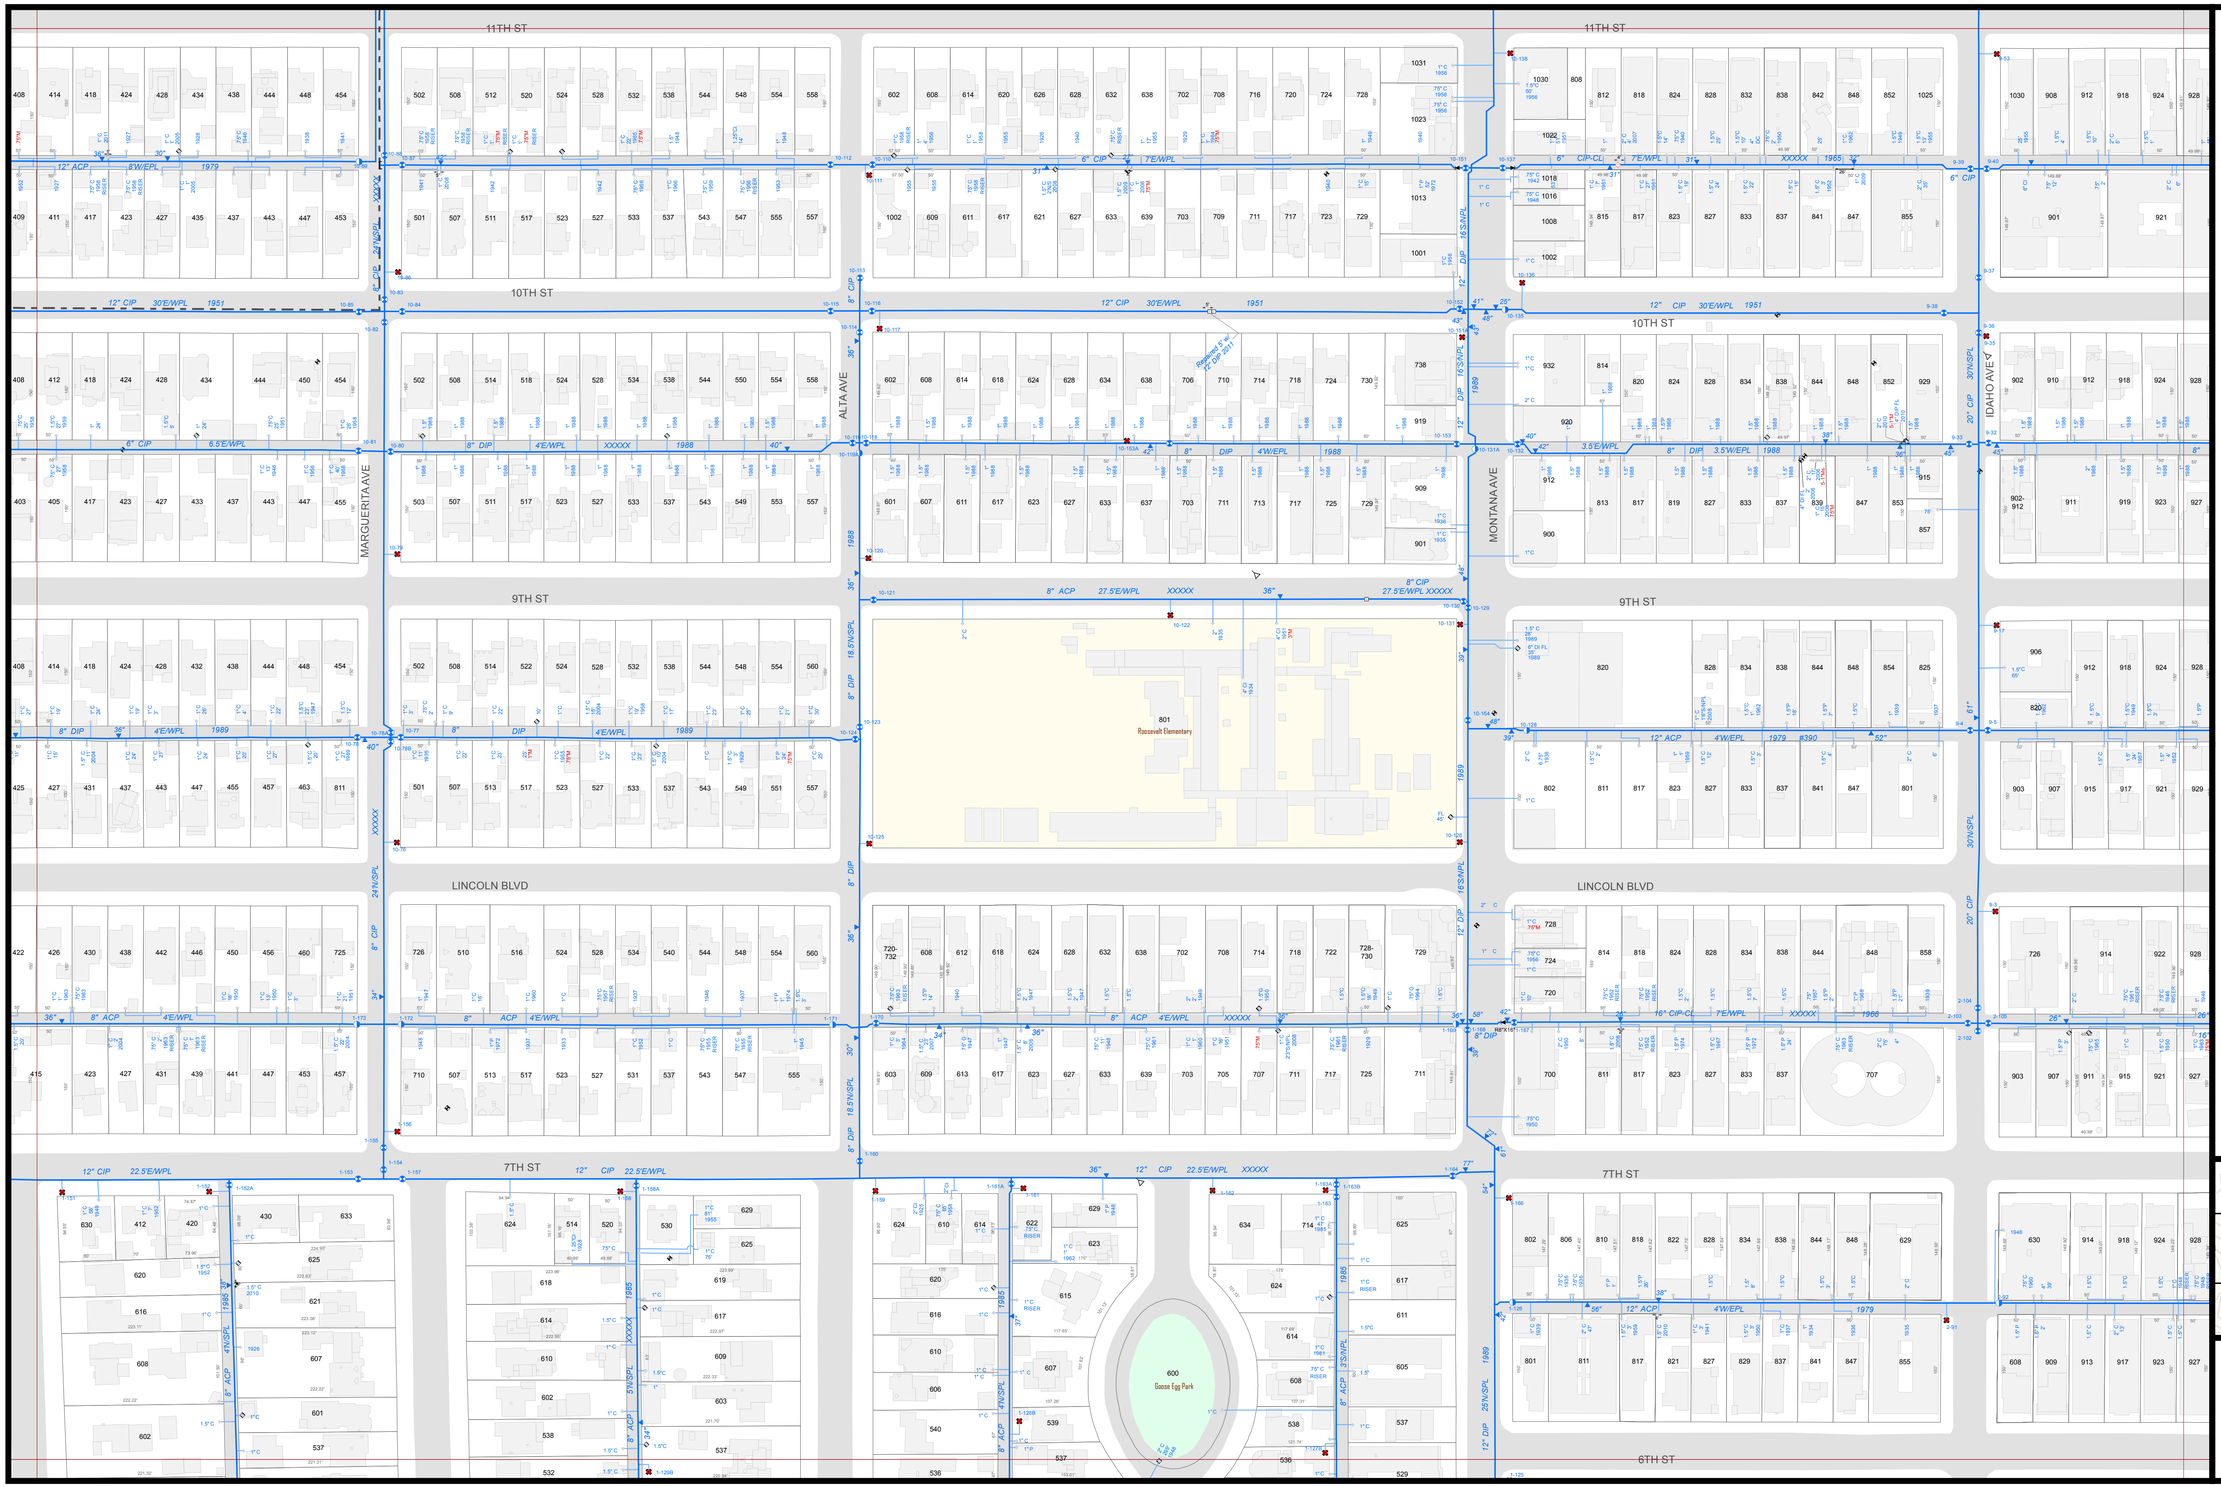

City of
Santa Monica

Water Resources Division
Water-Wastewater
System Operations

Potable Water System

- Water Main
- Abandoned Water Main
- Services and Fire Lines
- Casing
- Pressure Zone Boundary
- Meter
- Multimeter
- Hydrant
- Private Hydrant
- Underground Hydrant
- Fire Riser
- Depth Indicator
- Manhole
- Air Release
- Blowoff
- Butterfly Valve
- Gate Valve
- Plug Valve In Vault
- Zone Valve
- Backflow Device
- Reservoir
- Pressure Sustaining Valve
- Well
- Pump Station
- Cap
- Coupling
- Reducer
- Repair Clamp
- Sampling Station

21	22	23
14	15	16
8	9	10

Sheet 15

0 100 200 Feet

Plot Date:2/1/2013

Copyright © 2013 City of Santa Monica. All Rights Reserved.

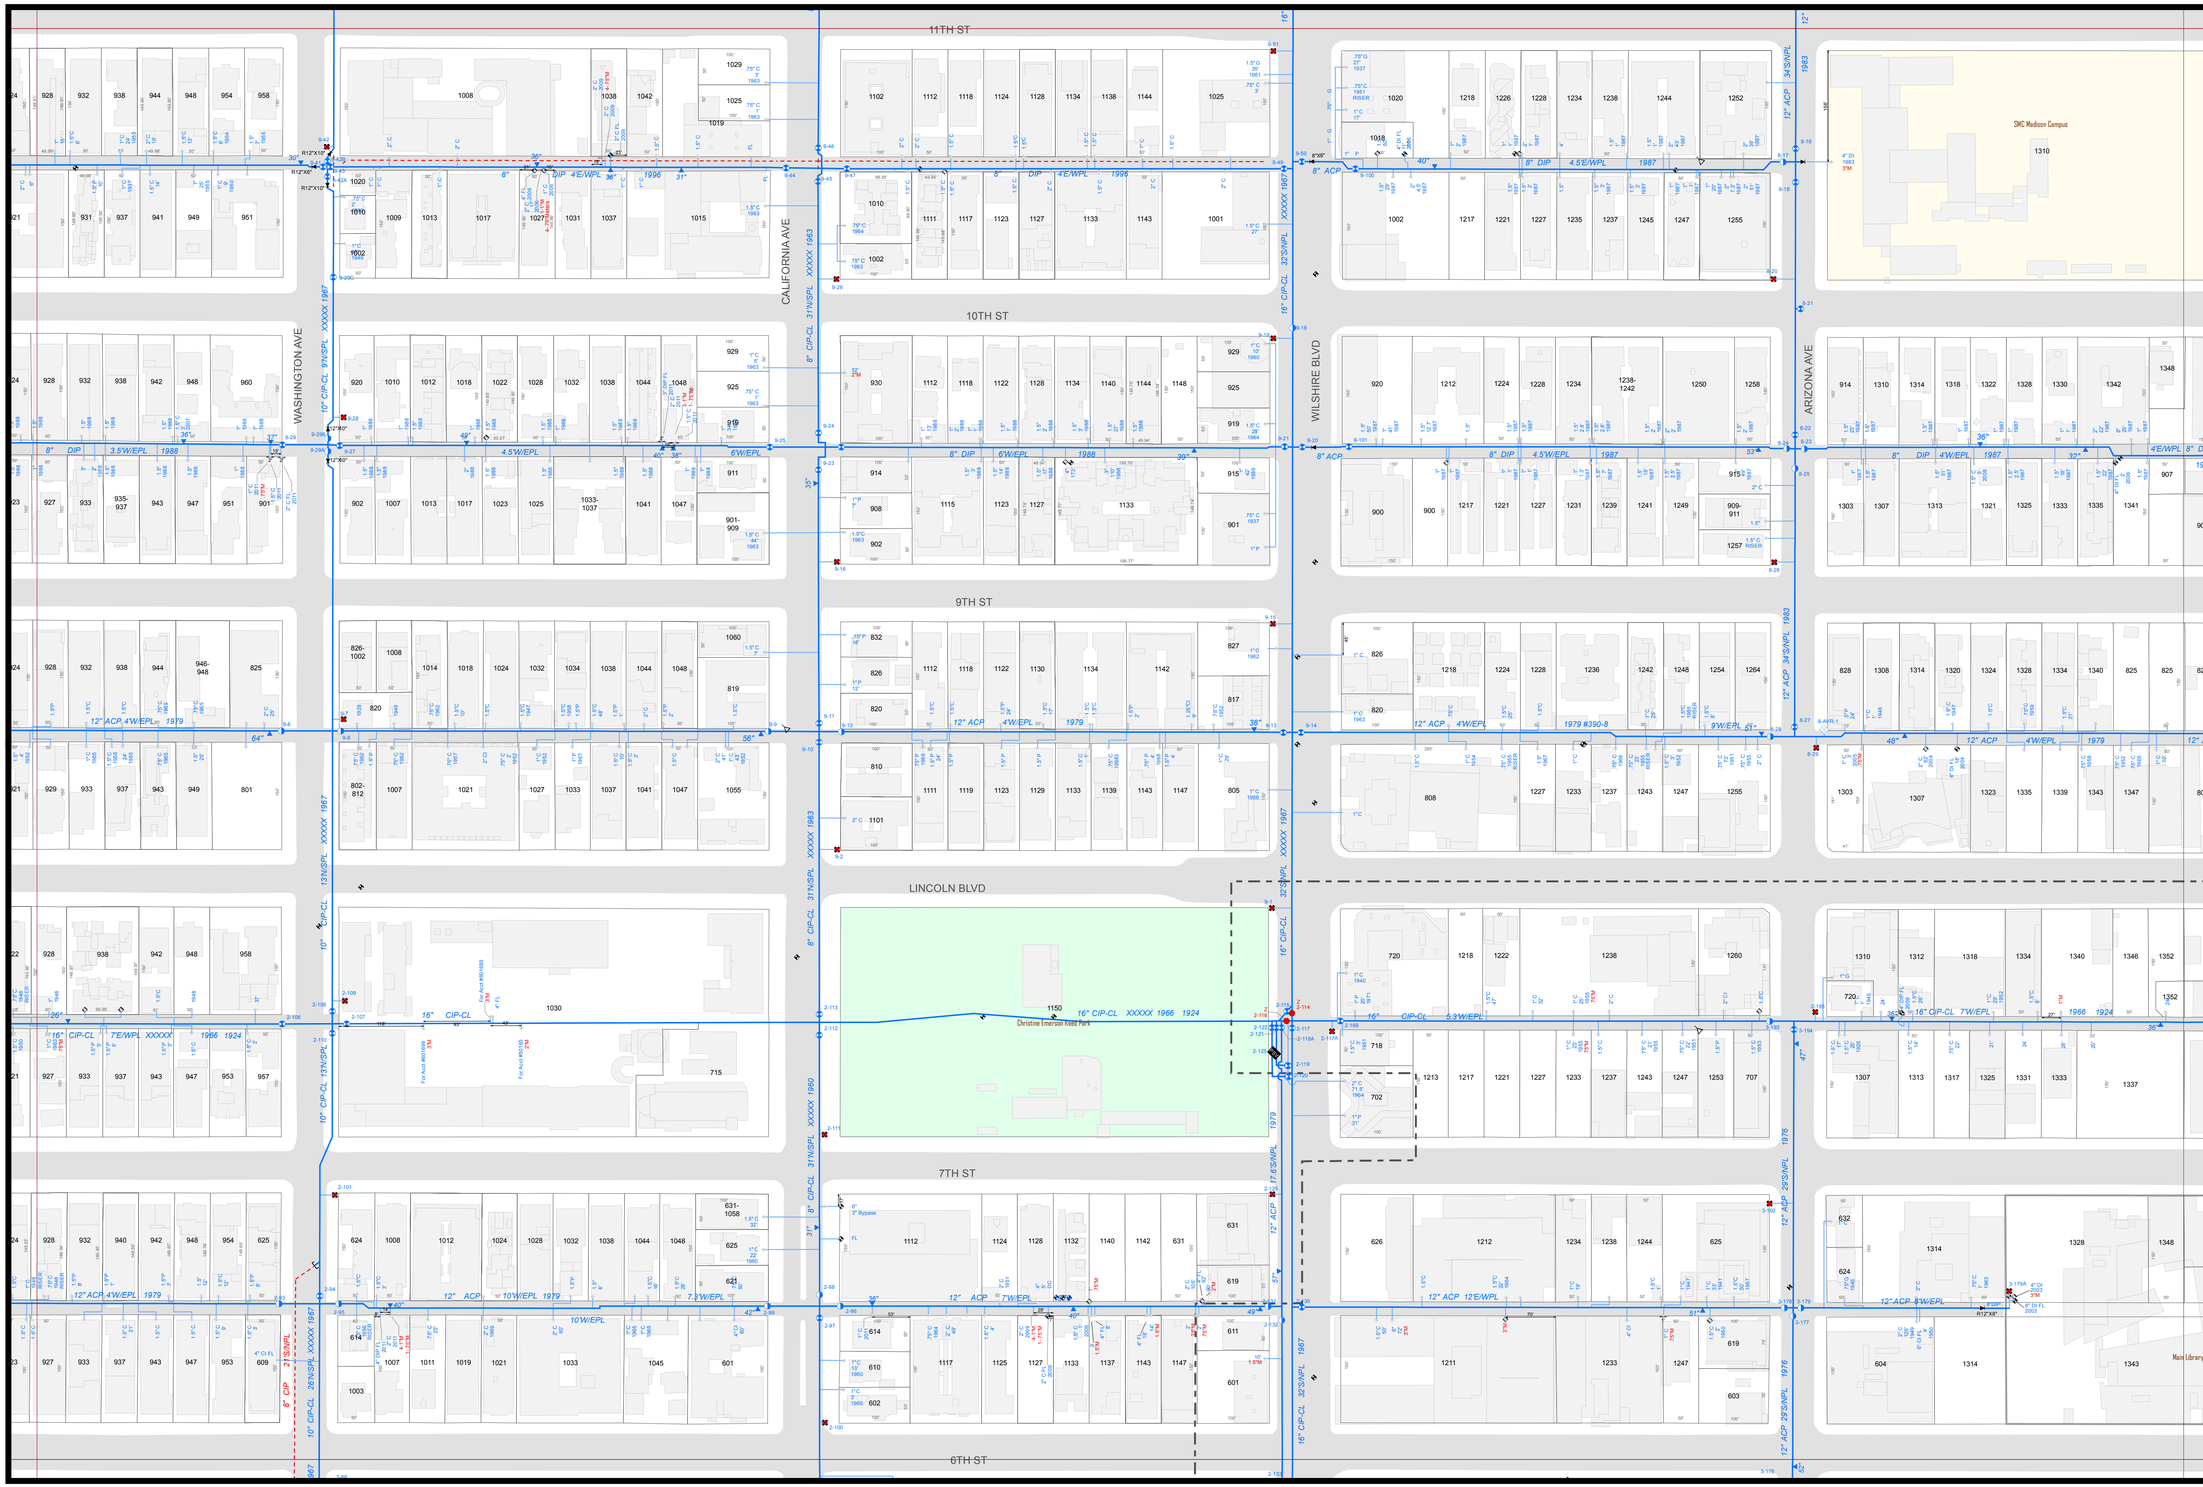

City of
Santa Monica

Water Resources Division
Water-Wastewater
System Operations

Potable Water System

- Water Main
- Abandoned Water Main
- Services and Fire Lines
- Casing
- Pressure Zone Boundary
- Meter
- Multimeter
- Hydrant
- Private Hydrant
- Underground Hydrant
- Fire Riser
- Depth Indicator
- Manhole
- Air Release
- Blowoff
- Butterfly Valve
- Gate Valve
- Plug Valve In Vault
- Zone Valve
- Backflow Device
- Reservoir
- Pressure Sustaining Valve
- Well
- Pump Station
- Cap
- Coupling
- Reducer
- Repair Clamp
- Sampling Station

22	23	24
15	16	17
9	10	11

Sheet 16

0 100 200 Feet

Plot Date:2/1/2013

Copyright © 2013 City of Santa Monica. All Rights Reserved.

City of
Santa Monica

Water Resources Division
Water-Wastewater
System Operations

Potable Water System

- Water Main
- Abandoned Water Main
- Services and Fire Lines
- Casing
- Pressure Zone Boundary
- Meter
- Multimeter
- Hydrant
- Private Hydrant
- Underground Hydrant
- Fire Riser
- Depth Indicator
- Manhole
- Air Release
- Blowoff
- Butterfly Valve
- Gate Valve
- Plug Valve In Vault
- Zone Valve
- Backflow Device
- Reservoir
- Pressure Sustaining Valve
- Well
- Pump Station
- Cap
- Coupling
- Reducer
- Repair Clamp
- Sampling Station

23	24	25
16	17	18
10	11	12

Sheet 17

0 100 200 Feet

Plot Date:2/1/2013

Copyright © 2013 City of Santa Monica. All Rights Reserved.

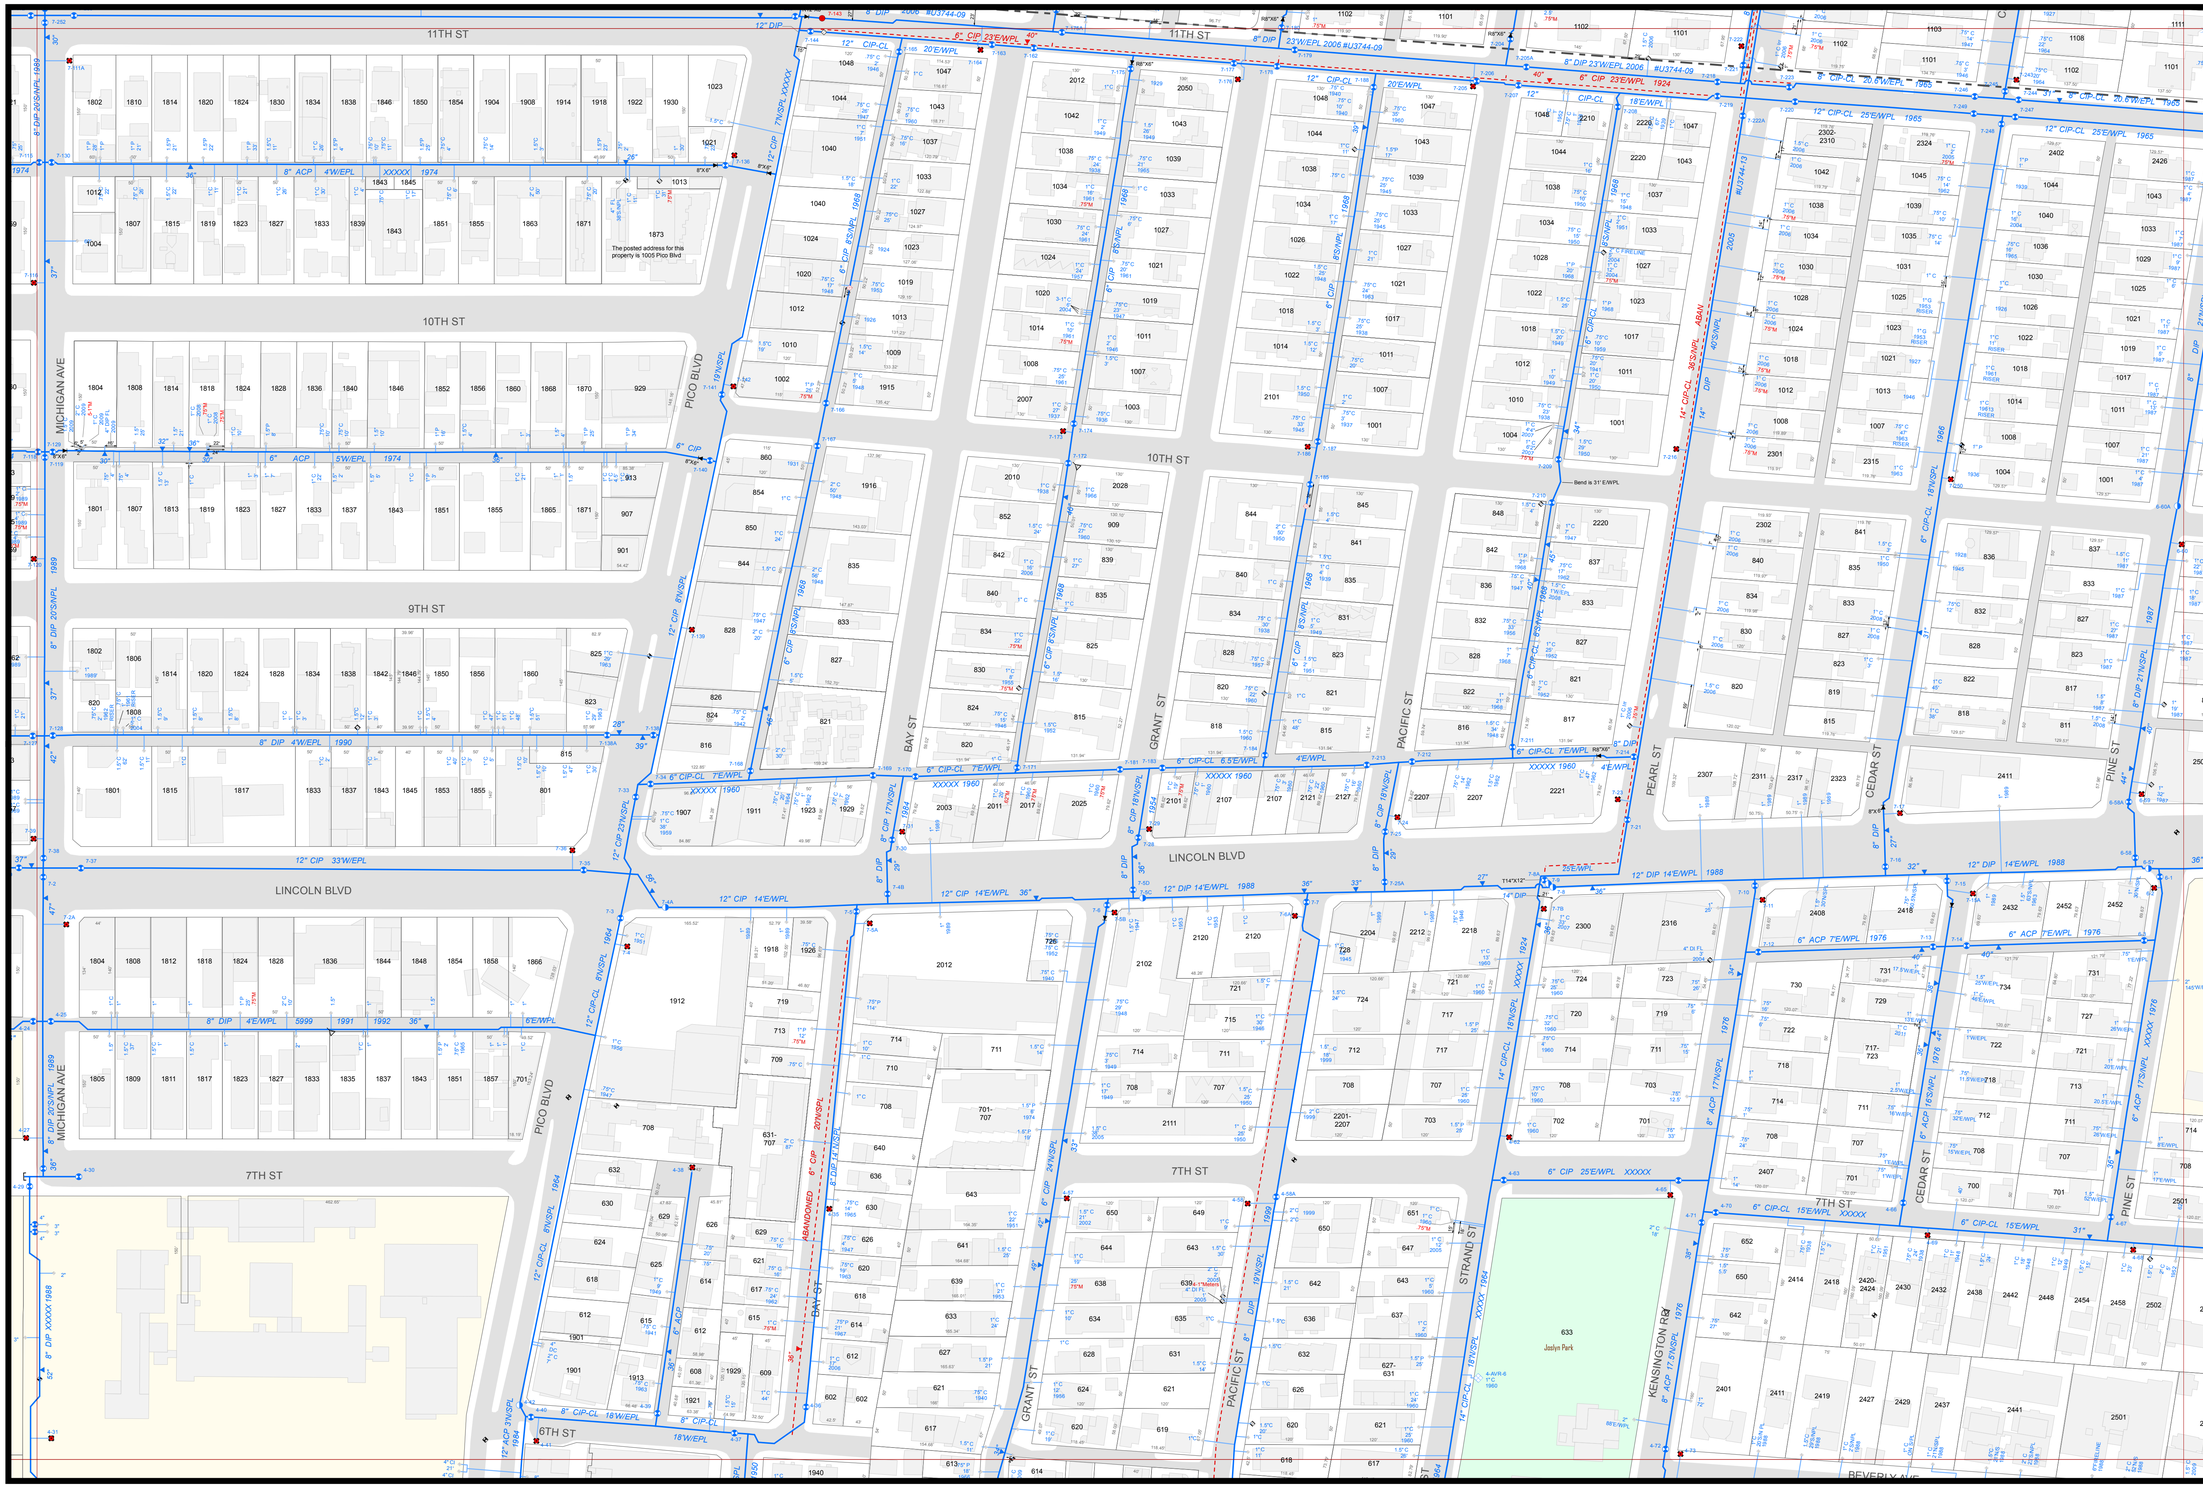

City of
Santa Monica
Water Resources Division
Water-Wastewater
System Operations

Potable Water System

- Water Main
- Abandoned Water Main
- Services and Fire Lines
- Casing
- Pressure Zone Boundary
- Meter
- Multimeter
- Hydrant
- Private Hydrant
- Underground Hydrant
- Fire Riser
- Depth Indicator
- Manhole
- Air Release
- Blowoff
- Butterfly Valve
- Gate Valve
- Plug Valve In Vault
- Zone Valve
- Backflow Device
- Reservoir
- Pressure Sustaining Valve
- Well
- Pump Station
- Cap
- Coupling
- Reducer
- Repair Clamp
- Sampling Station

24	25	26
17	18	19
11	12	13

Sheet 18

0 100 200 Feet

Plot Date:2/1/2013

Copyright © 2013 City of Santa Monica. All Rights Reserved.

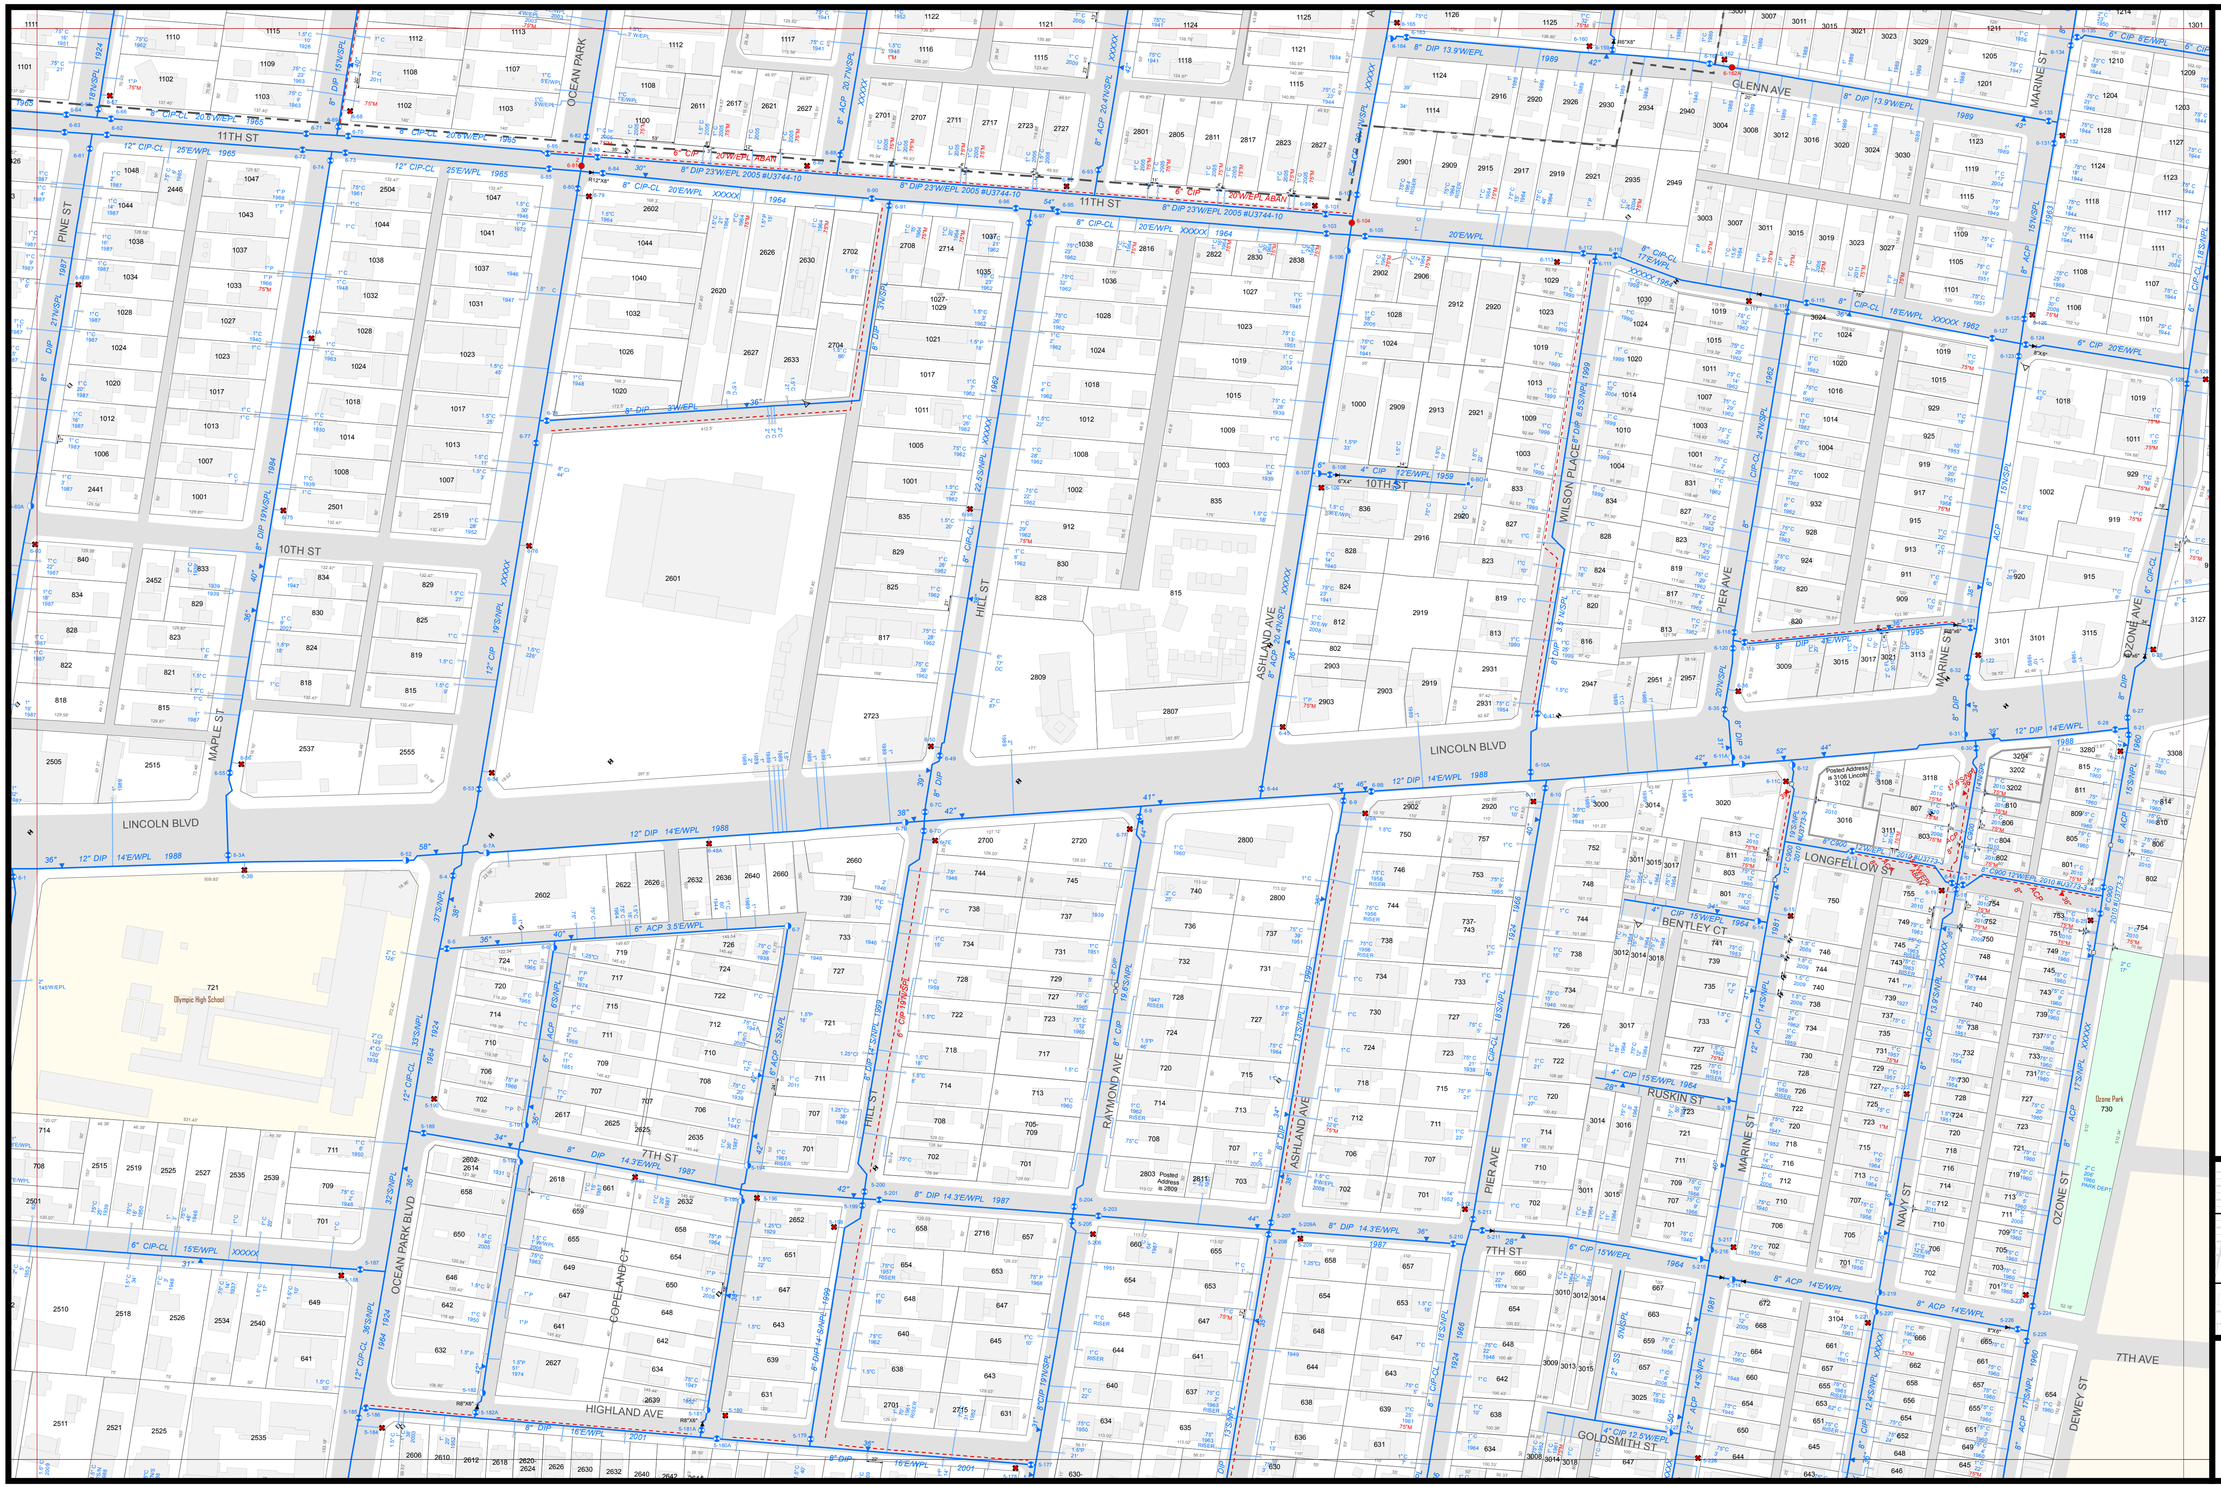

City of
Santa Monica

Water Resources Division
Water-Wastewater
System Operations

Potable Water System

- Water Main
- Abandoned Water Main
- Services and Fire Lines
- Casing
- Pressure Zone Boundary
- Meter
- Multimeter
- Hydrant
- Private Hydrant
- Underground Hydrant
- Fire Riser
- Depth Indicator
- Manhole
- Air Release
- Blowoff
- Butterfly Valve
- Gate Valve
- Plug Valve In Vault
- Zone Valve
- Backflow Device
- Reservoir
- Pressure Sustaining Valve
- Well
- Pump Station
- Cap
- Coupling
- Reducer
- Repair Clamp
- Sampling Station

25	26	27
18	19	20
12	13	68

Sheet 19

0 100 200 Feet

Plot Date:2/1/2013

Copyright © 2013 City of Santa Monica. All Rights Reserved.

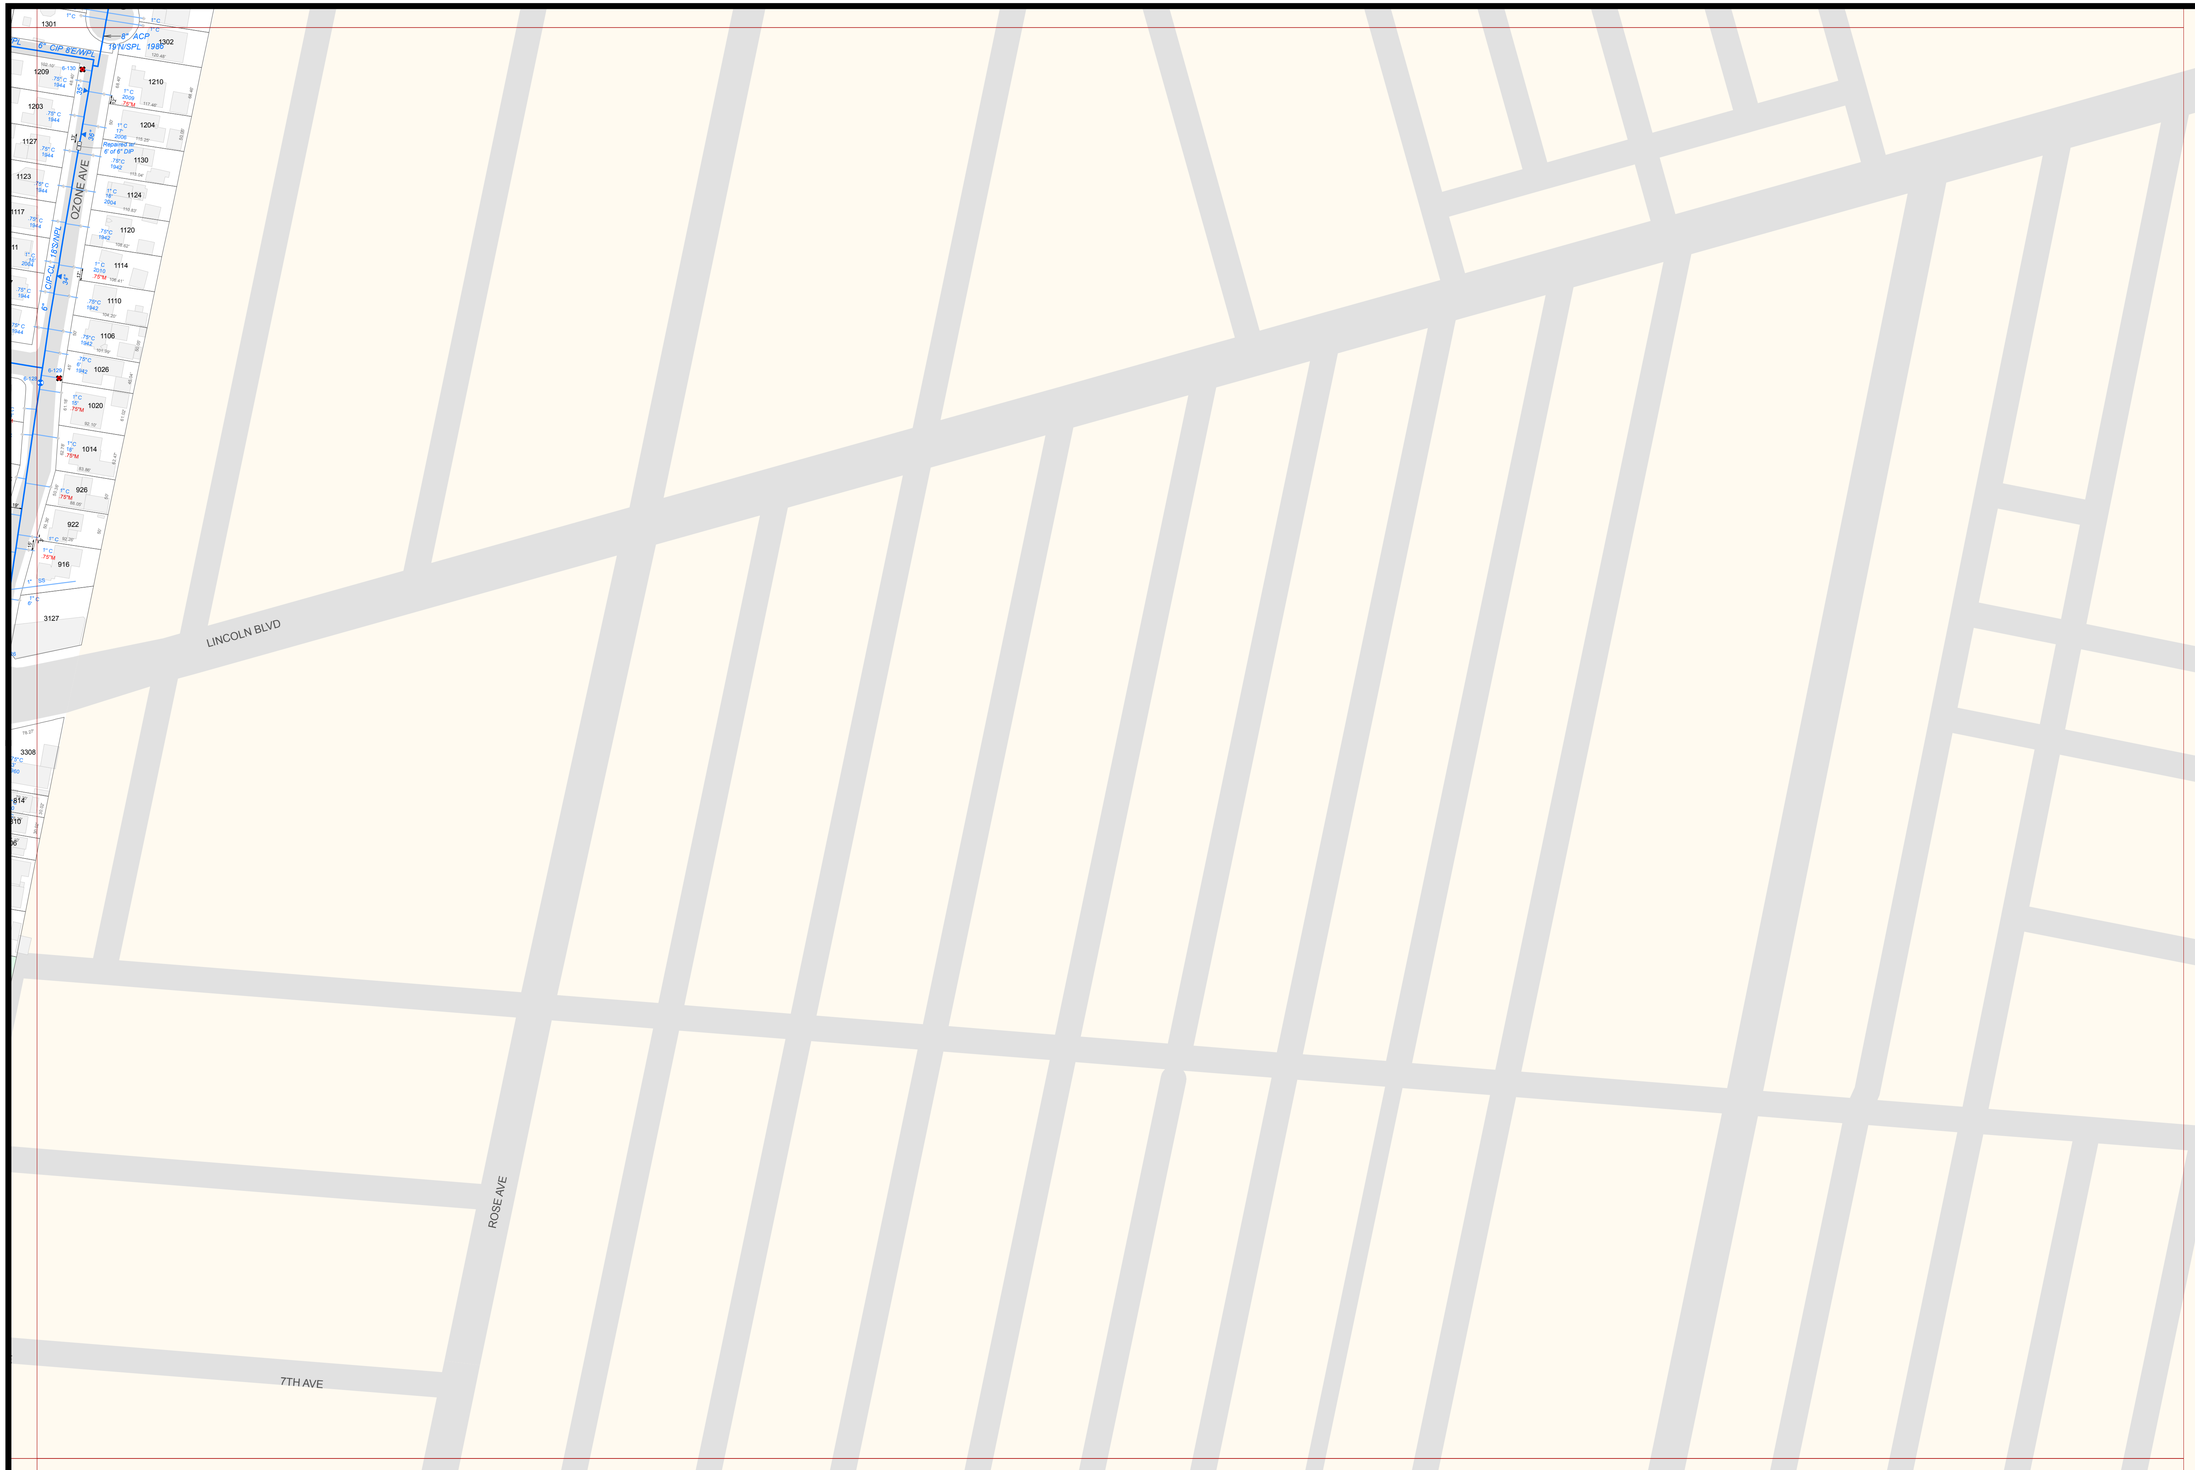

City of
Santa Monica

Water Resources Division
Water-Wastewater
System Operations

Potable Water System

- Water Main
- Abandoned Water Main
- Services and Fire Lines
- Casing
- Pressure Zone Boundary
- Meter
- Multimeter
- Hydrant
- Private Hydrant
- Underground Hydrant
- Fire Riser
- Depth Indicator
- Manhole
- Air Release
- Blowoff
- Butterfly Valve
- Gate Valve
- Plug Valve In Vault
- Zone Valve
- Backflow Device
- Reservoir
- Pressure Sustaining Valve
- Well
- Pump Station
- Cap
- Coupling
- Reducer
- Repair Clamp
- Sampling Station

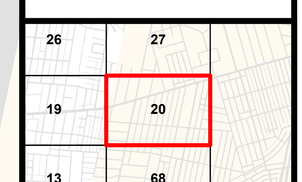

Sheet 20

N E S W

0 100 200 Feet

Plot Date:2/1/2013

Copyright © 2013 City of Santa Monica. All Rights Reserved.

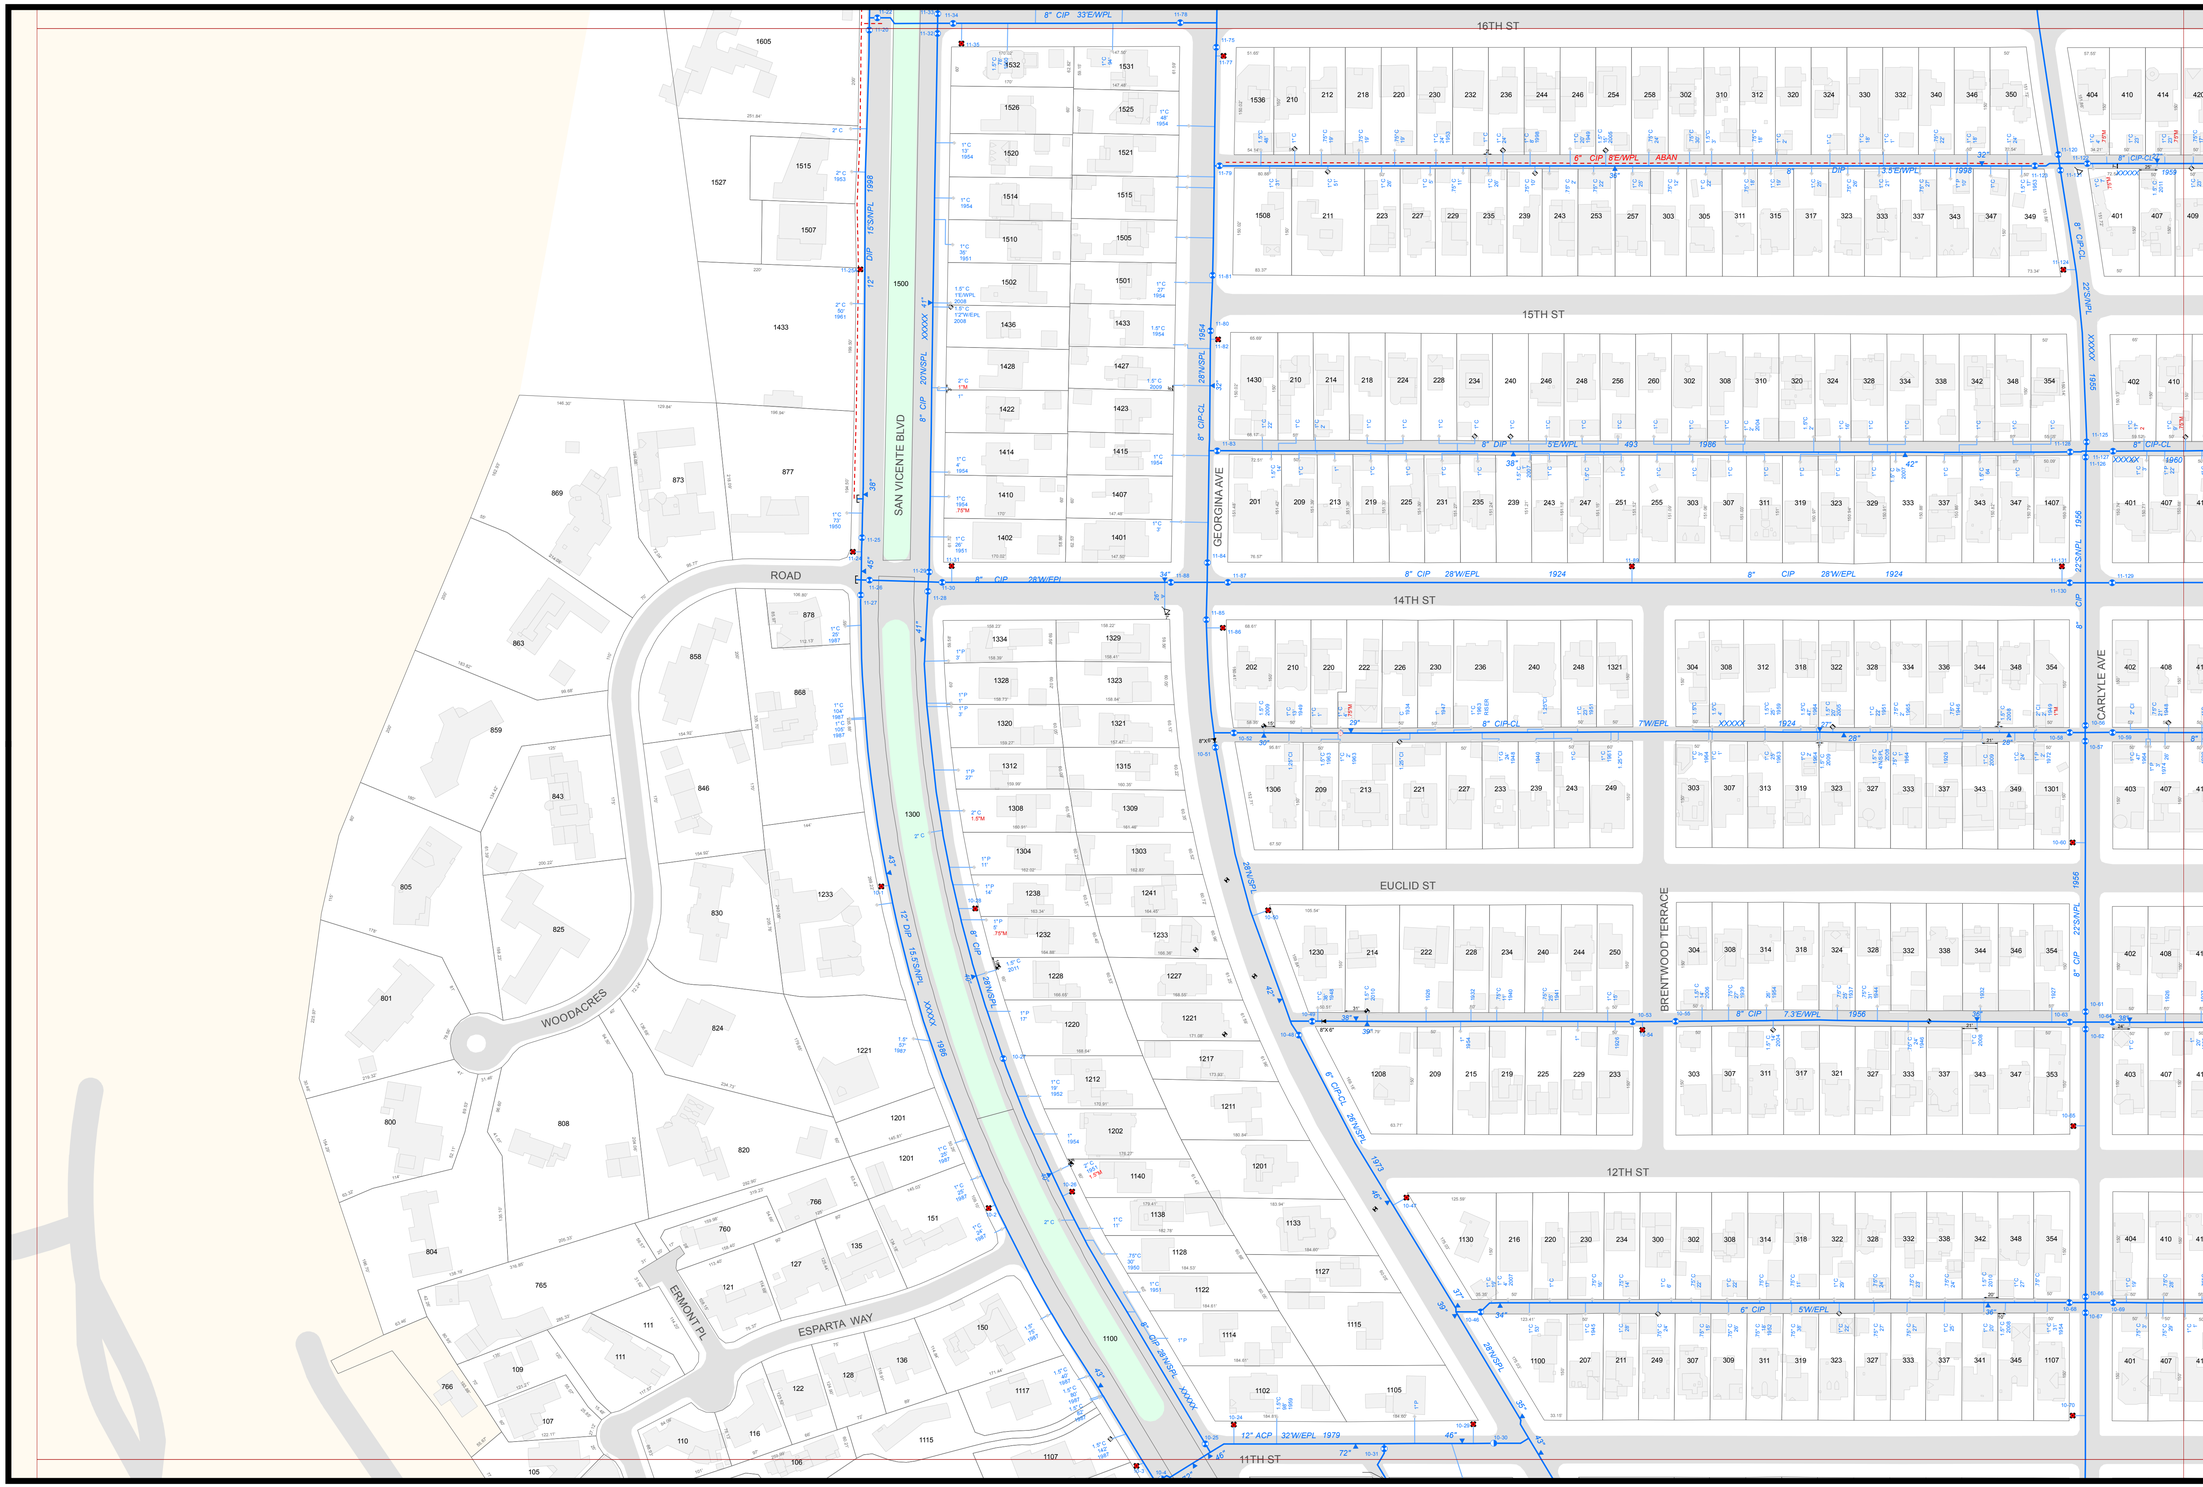

City of
Santa Monica

Water Resources Division
Water-Wastewater
System Operations

Potable Water System

- Water Main
- Abandoned Water Main
- Services and Fire Lines
- Casing
- Pressure Zone Boundary
- Meter
- Multimeter
- Hydrant
- Private Hydrant
- Underground Hydrant
- Fire Riser
- Depth Indicator
- Manhole
- Air Release
- Blowoff
- Butterfly Valve
- Gate Valve
- Plug Valve In Vault
- Zone Valve
- Backflow Device
- Reservoir
- Pressure Sustaining Valve
- Well
- Pump Station
- Cap
- Coupling
- Reducer
- Repair Clamp
- Sampling Station

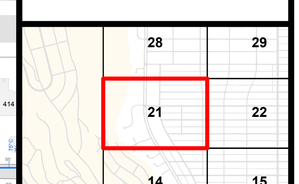

Sheet 21

0 100 200 Feet

Plot Date:2/1/2013

Copyright © 2013 City of Santa Monica. All Rights Reserved.

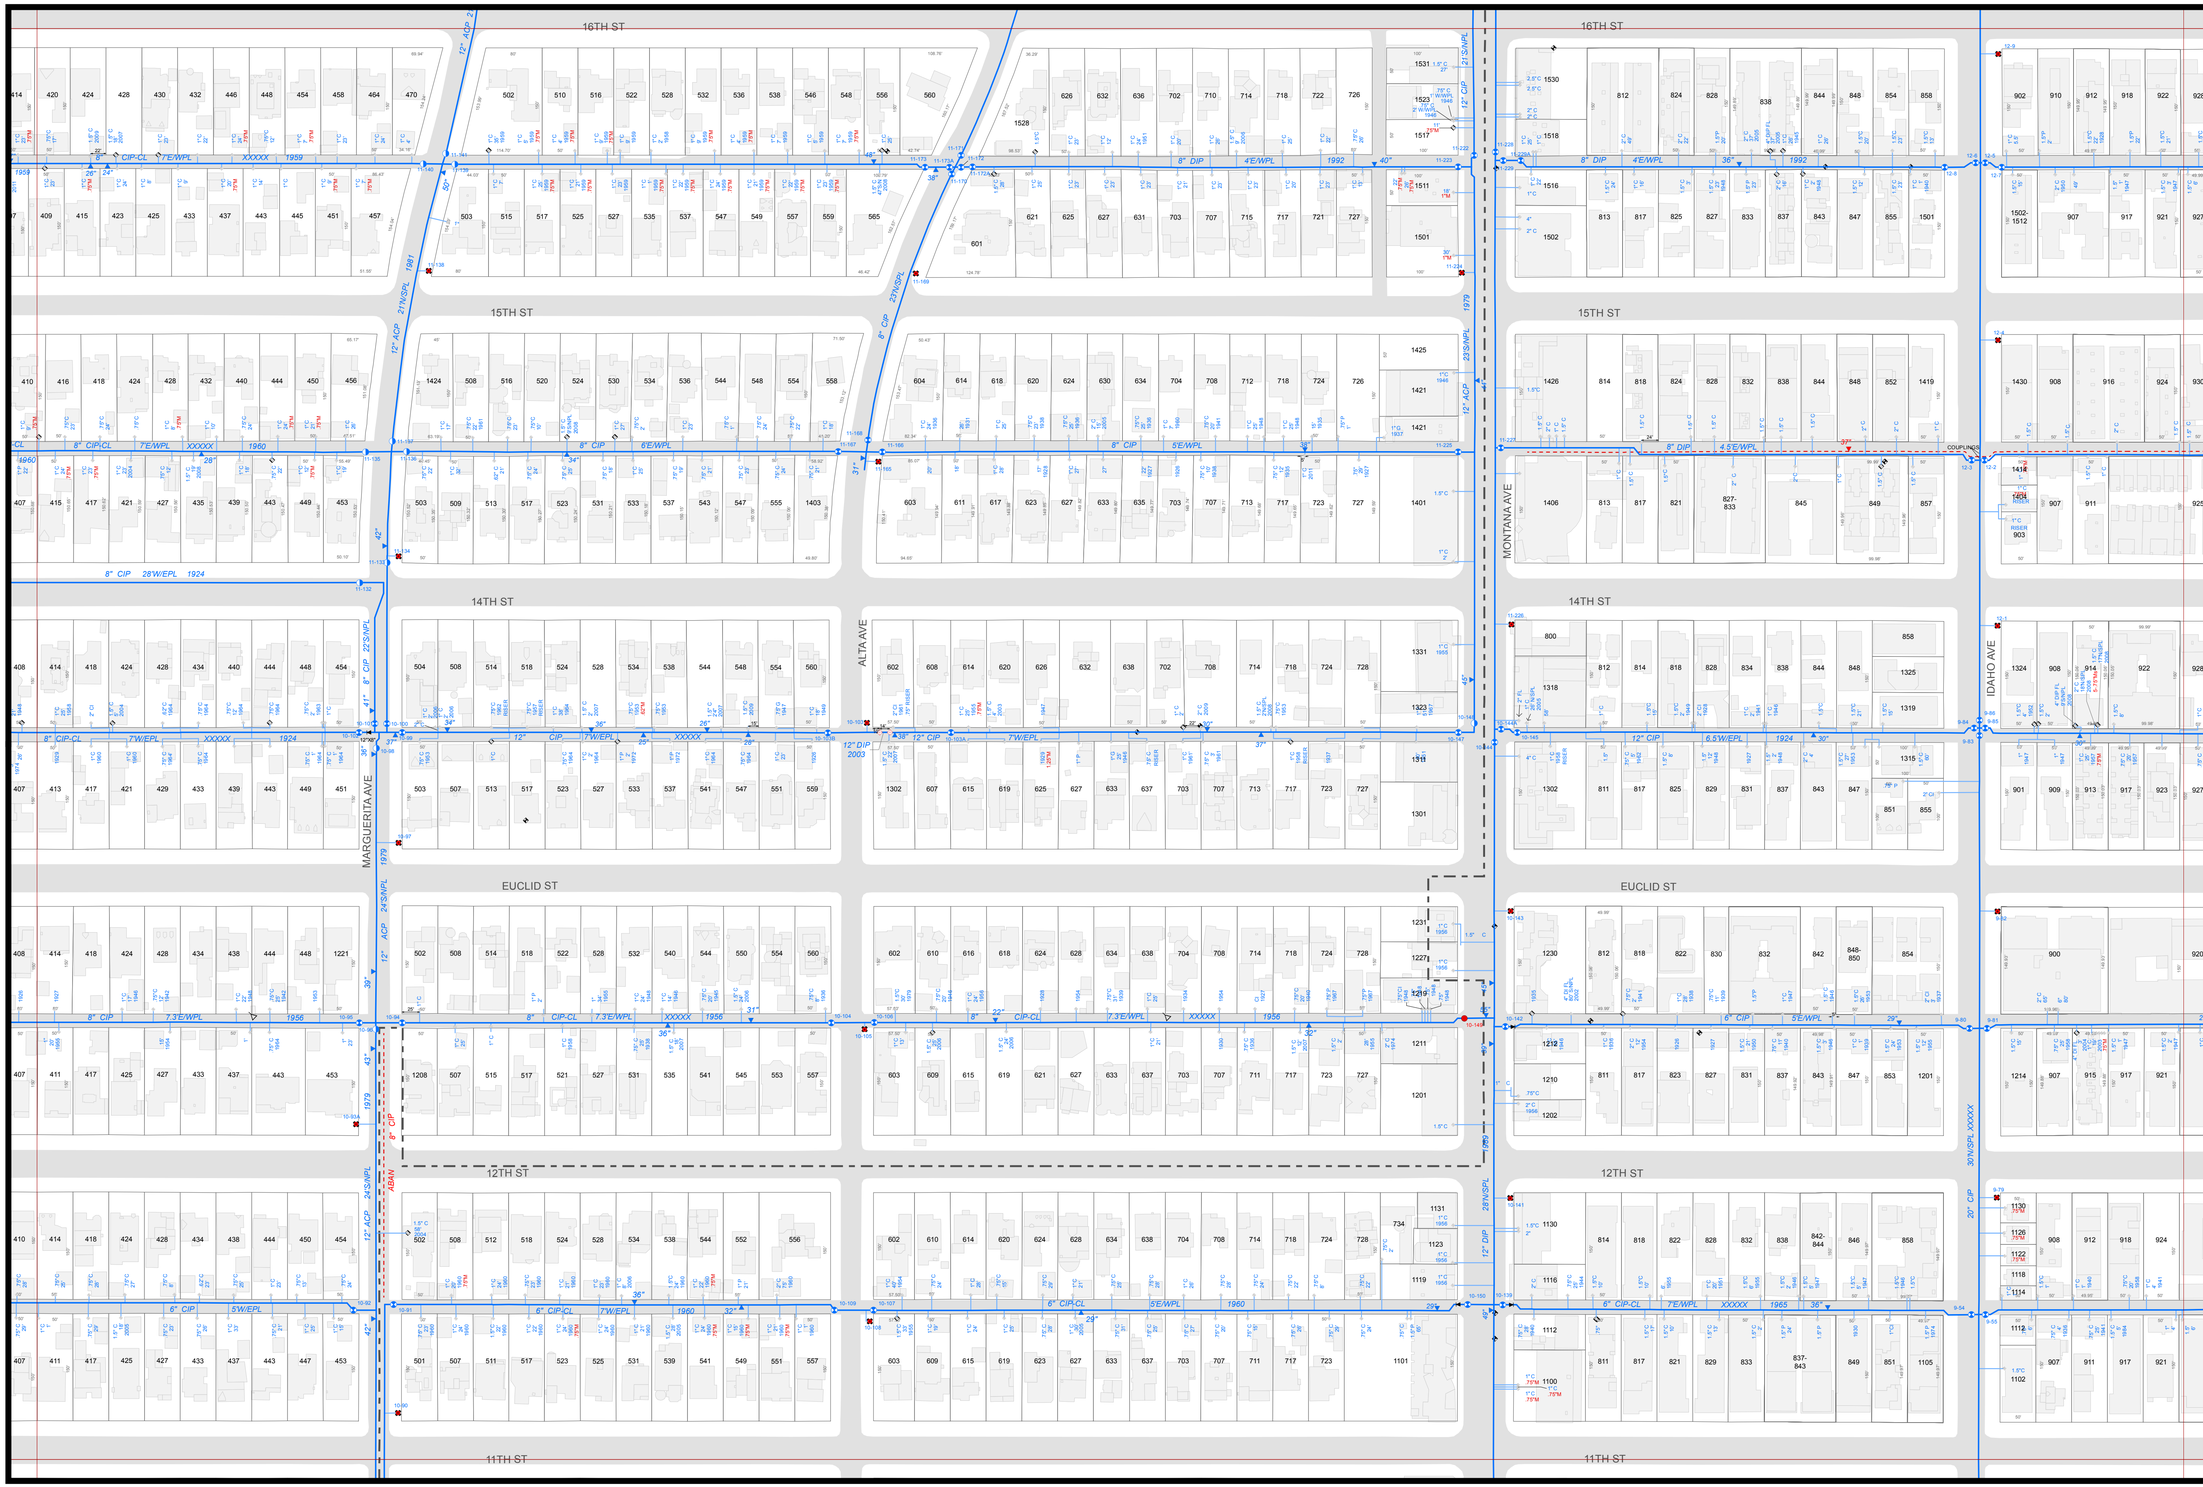

City of
Santa Monica

Water Resources Division
Water-Wastewater
System Operations

Potable Water System

- Water Main
- Abandoned Water Main
- Services and Fire Lines
- Casing
- Pressure Zone Boundary
- Meter
- Multimeter
- Hydrant
- Private Hydrant
- Underground Hydrant
- Fire Riser
- Depth Indicator
- Manhole
- Air Release
- Blowoff
- Butterfly Valve
- Gate Valve
- Plug Valve In Vault
- Zone Valve
- Backflow Device
- Reservoir
- Pressure Sustaining Valve
- Well
- Pump Station
- Cap
- Coupling
- Reducer
- Repair Clamp
- Sampling Station

28	29	30
21	22	23
14	15	16

Sheet 22

0 100 200 Feet

Plot Date:2/1/2013

Copyright © 2013 City of Santa Monica. All Rights Reserved.

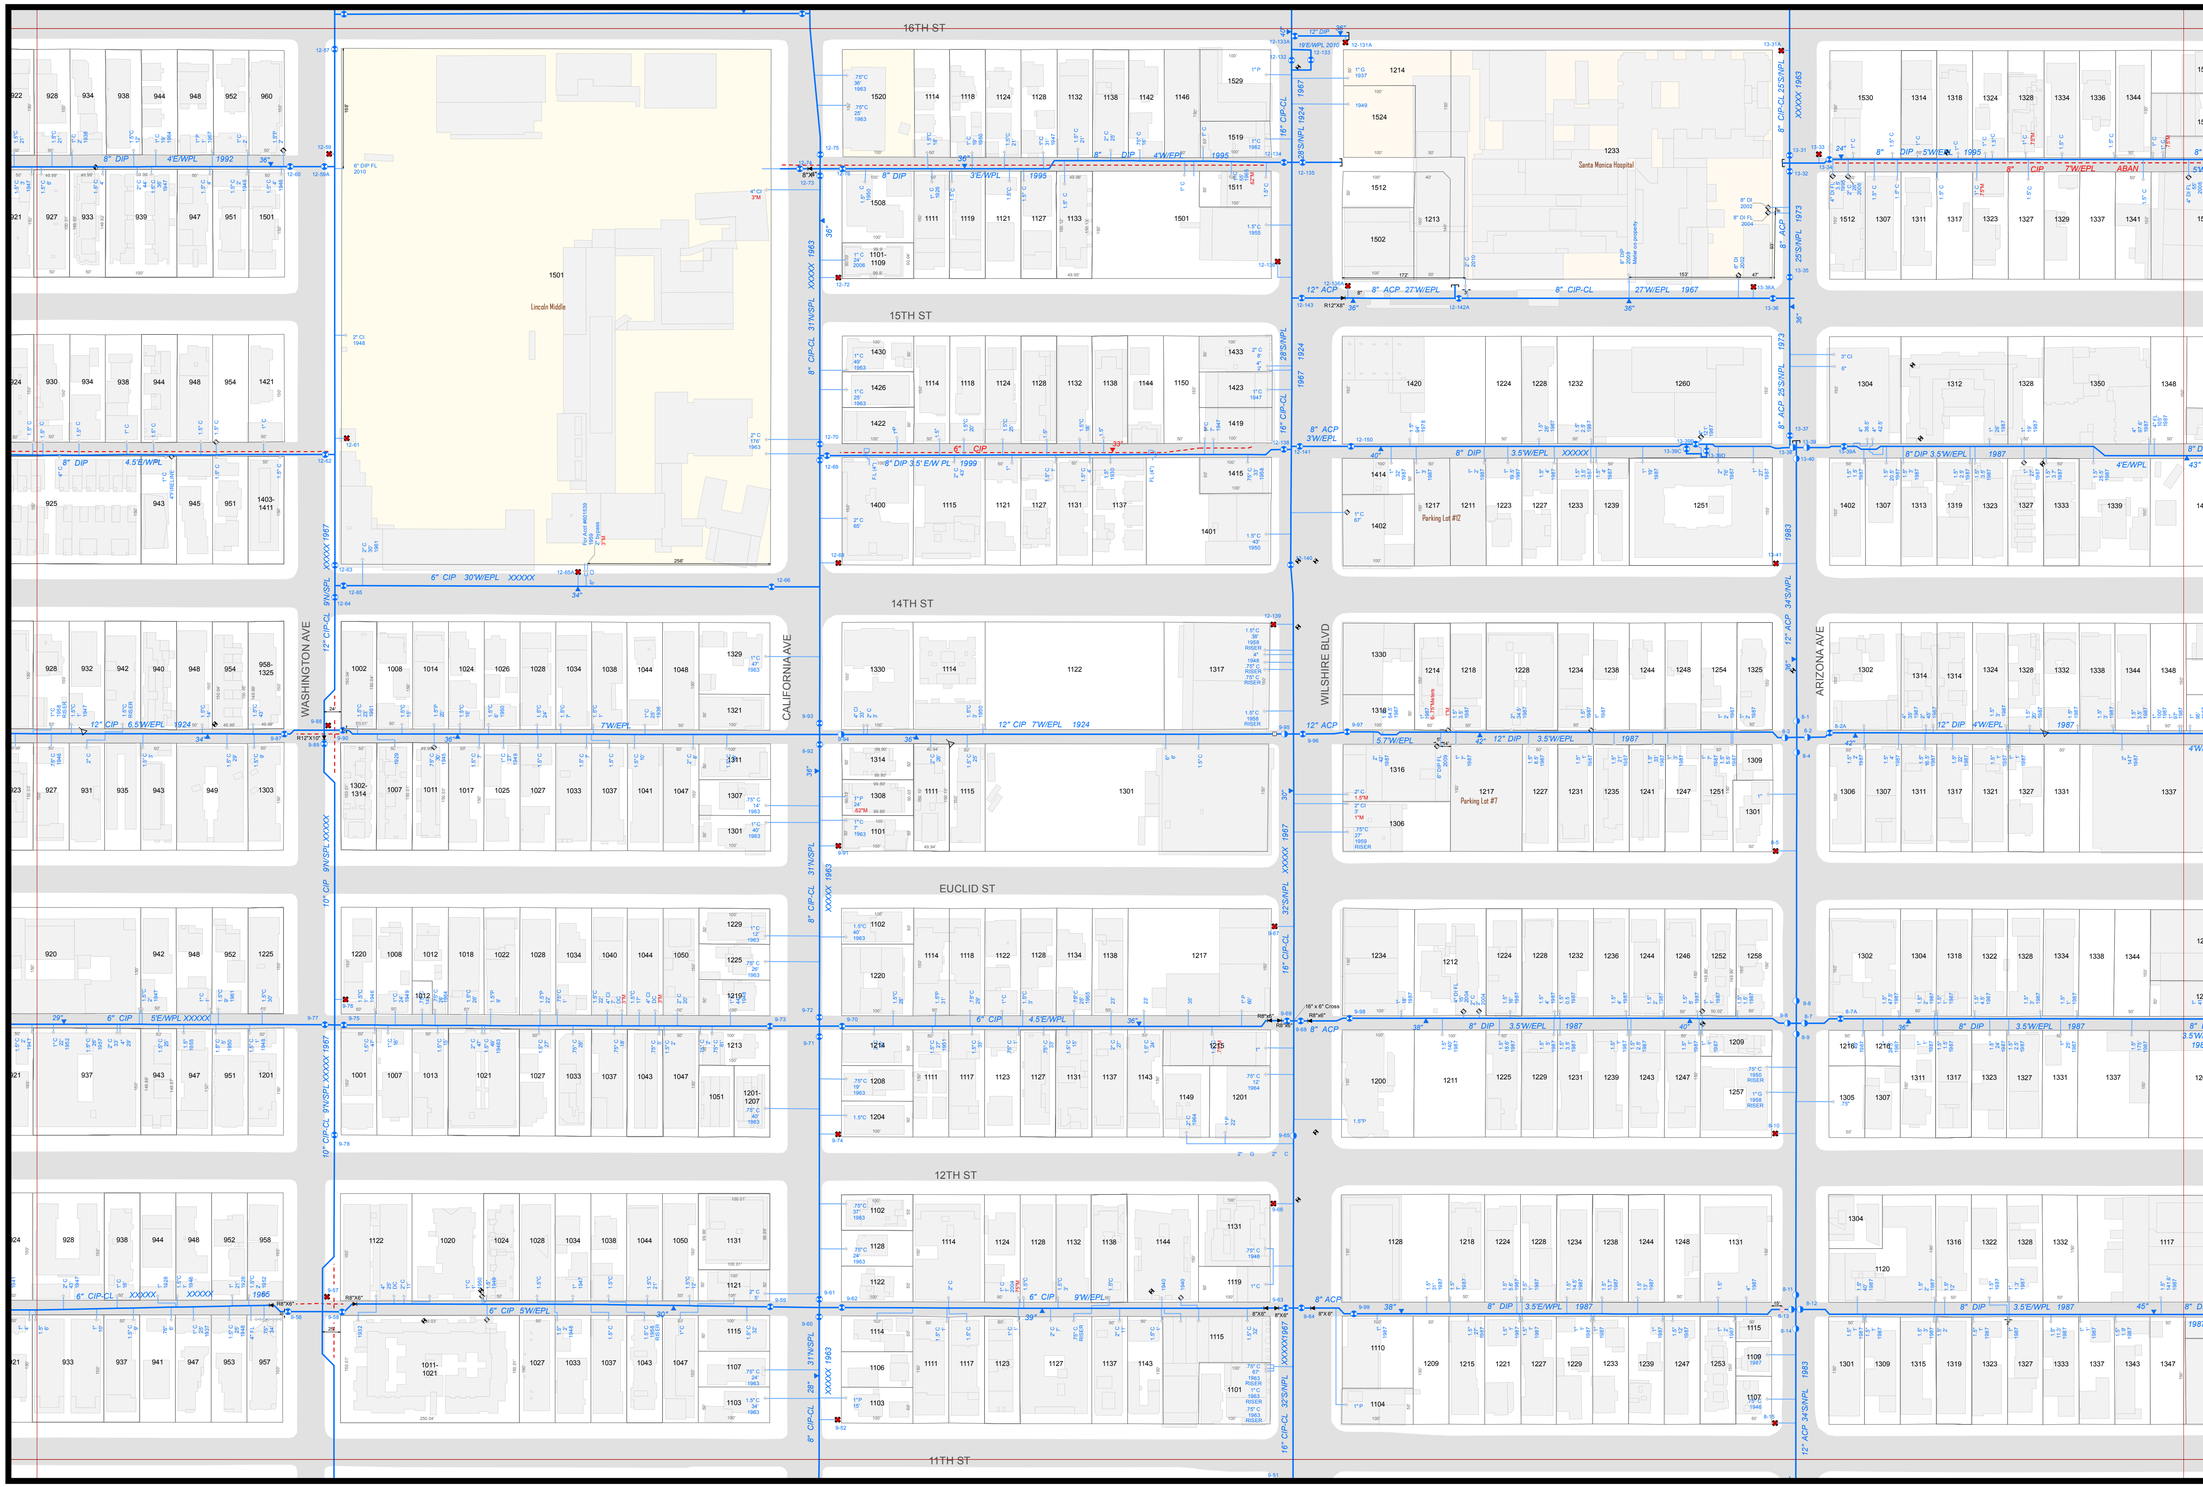

City of
Santa Monica

Water Resources Division
Water-Wastewater
System Operations

Potable Water System

- Water Main
- Abandoned Water Main
- Services and Fire Lines
- Casing
- Pressure Zone Boundary
- Meter
- Multimeter
- Hydrant
- Private Hydrant
- Underground Hydrant
- Fire Riser
- Depth Indicator
- Manhole
- Air Release
- Blowoff
- Butterfly Valve
- Gate Valve
- Plug Valve In Vault
- Zone Valve
- Backflow Device
- Reservoir
- Pressure Sustaining Valve
- Well
- Pump Station
- Cap
- Coupling
- Reducer
- Repair Clamp
- Sampling Station

29	30	31
22	23	24
15	16	17

Sheet 23

N W E S

0 100 200 Feet

Plot Date:2/1/2013

Copyright © 2013 City of Santa Monica. All Rights Reserved.

City of
Santa Monica

Water Resources Division
Water-Wastewater
System Operations

Potable Water System

- Water Main
- Abandoned Water Main
- Services and Fire Lines
- Casing
- Pressure Zone Boundary
- Meter
- Multimeter
- Hydrant
- Private Hydrant
- Underground Hydrant
- Fire Riser
- Depth Indicator
- Manhole
- Air Release
- Blowoff
- Butterfly Valve
- Gate Valve
- Plug Valve In Vault
- Zone Valve
- Backflow Device
- Reservoir
- Pressure Sustaining Valve
- Well
- Pump Station
- Cap
- Coupling
- Reducer
- Repair Clamp
- Sampling Station

30	31	32
23	24	25
16	17	18

Sheet 24

0 100 200 Feet

Plot Date:2/1/2013

Copyright © 2013 City of Santa Monica. All Rights Reserved.

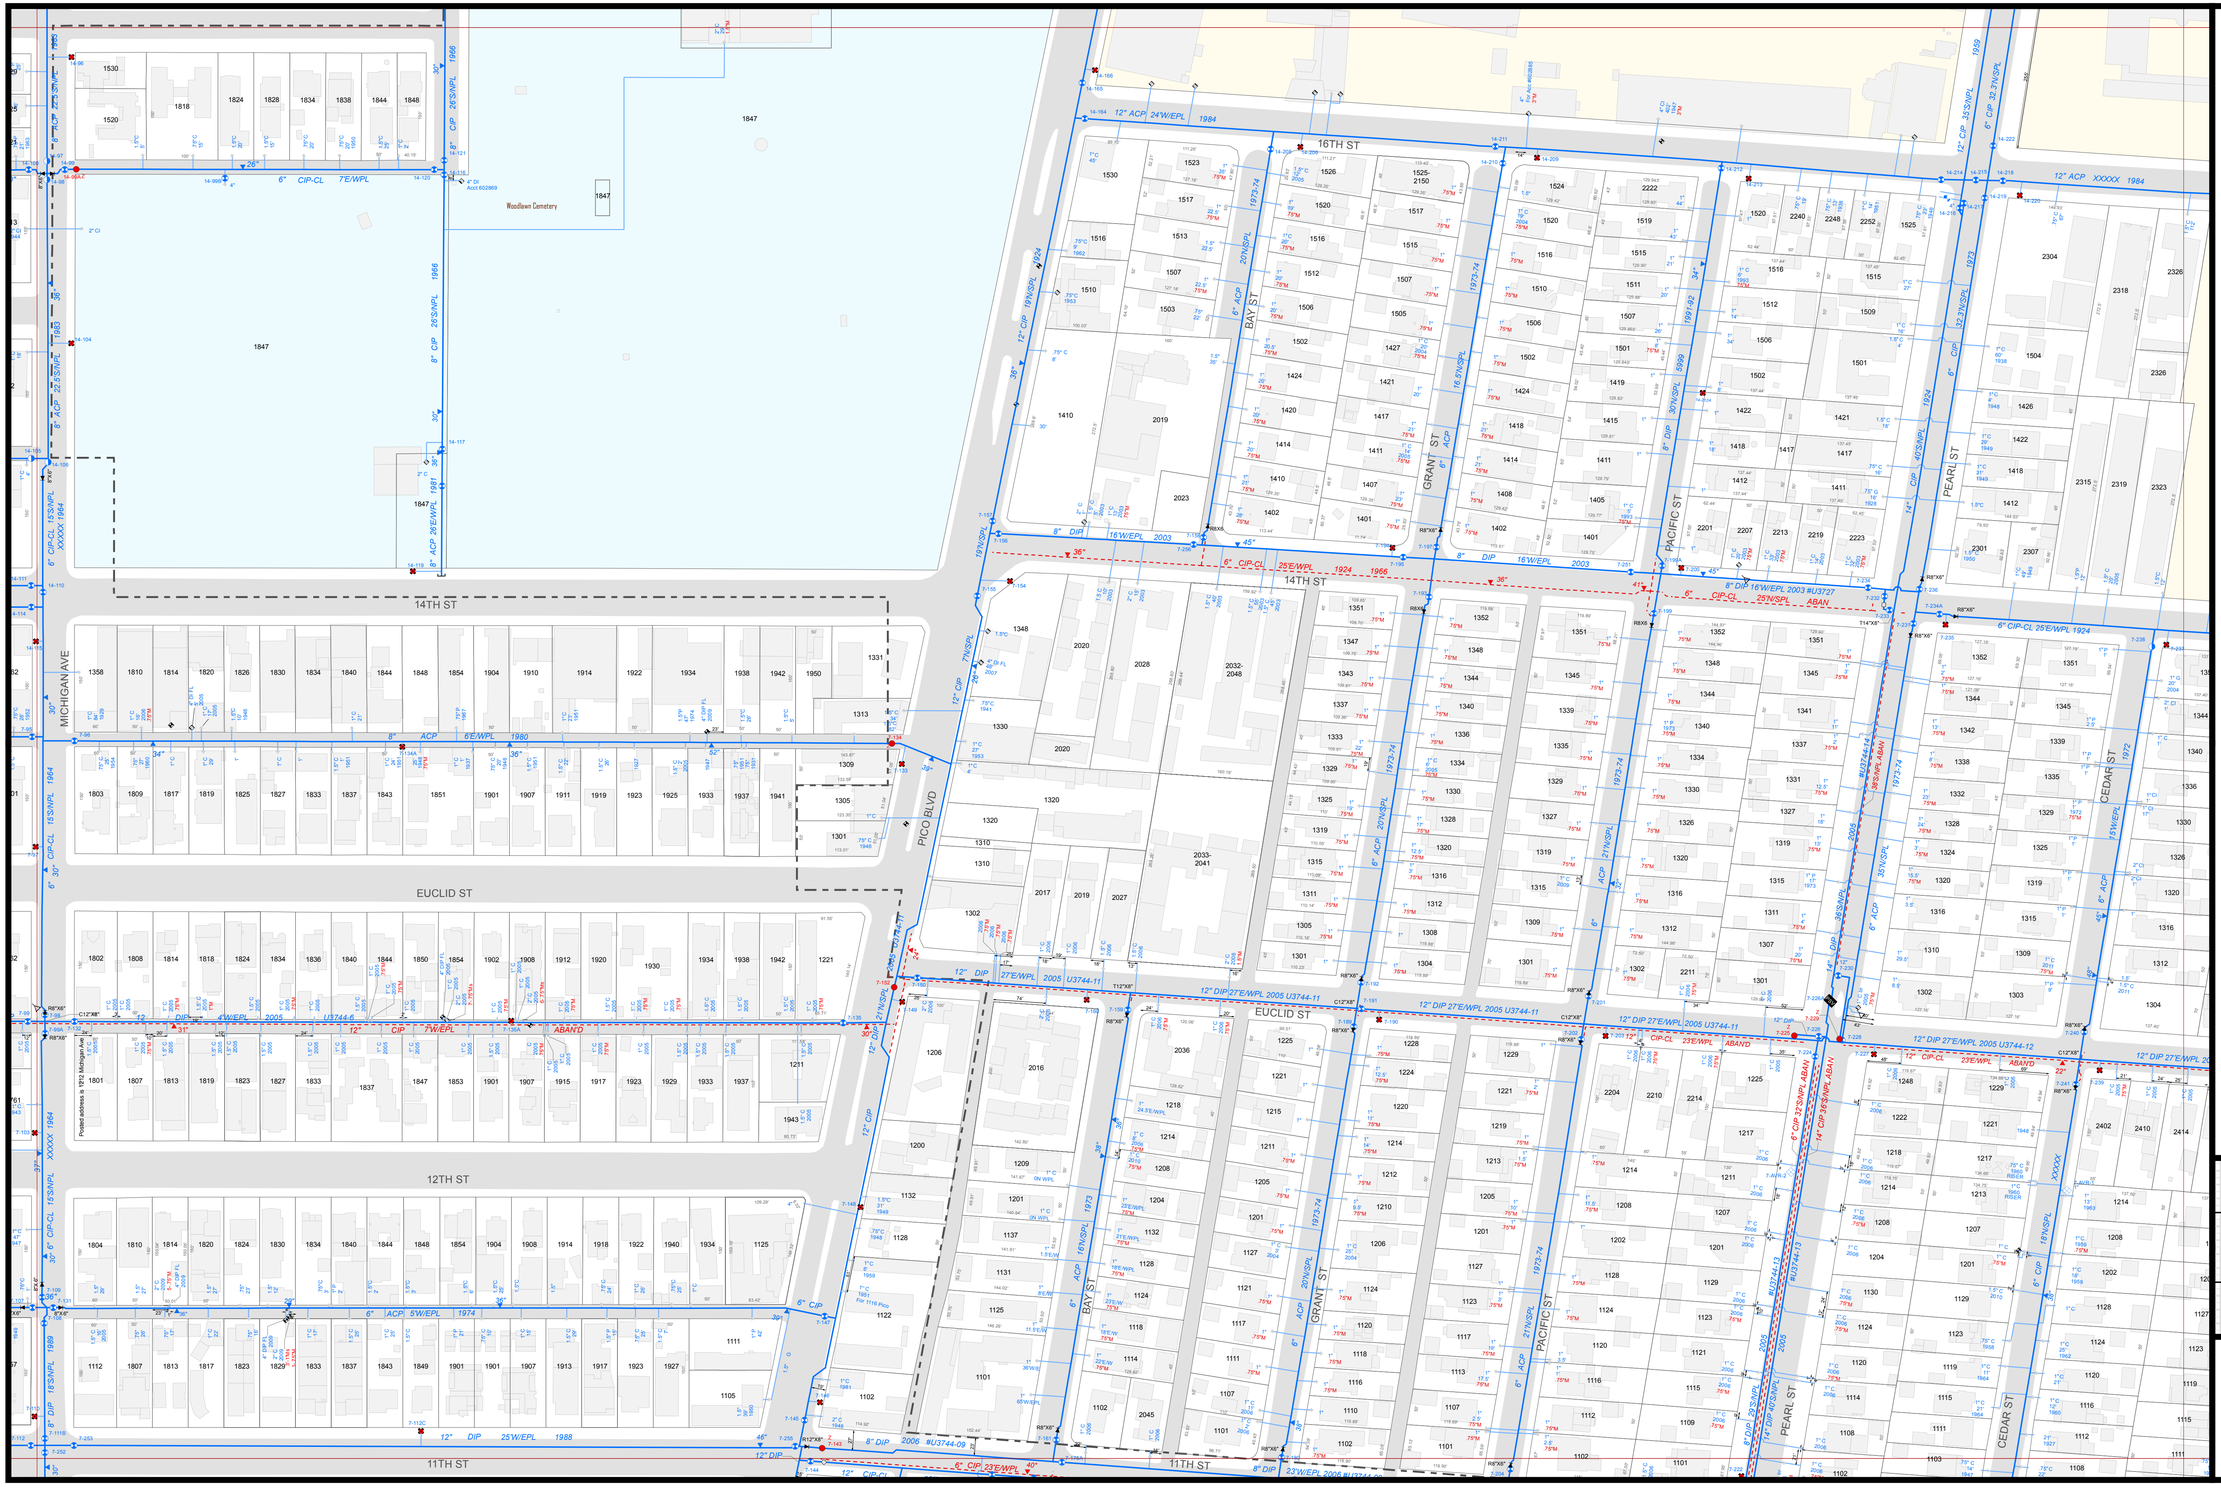

City of
Santa Monica

Water Resources Division
Water-Wastewater
System Operations

Potable Water System

- Water Main
- Abandoned Water Main
- Services and Fire Lines
- Casing
- Pressure Zone Boundary
- Meter
- Multimeter
- Hydrant
- Private Hydrant
- Underground Hydrant
- Fire Riser
- Depth Indicator
- Manhole
- Air Release
- Blowoff
- Butterfly Valve
- Gate Valve
- Plug Valve In Vault
- Zone Valve
- Backflow Device
- Reservoir
- Pressure Sustaining Valve
- Well
- Pump Station
- Cap
- Coupling
- Reducer
- Repair Clamp
- Sampling Station

31	32	33
24	25	26
17	18	19

Sheet 25

0 100 200 Feet

Plot Date:2/1/2013

Copyright © 2013 City of Santa Monica. All Rights Reserved.

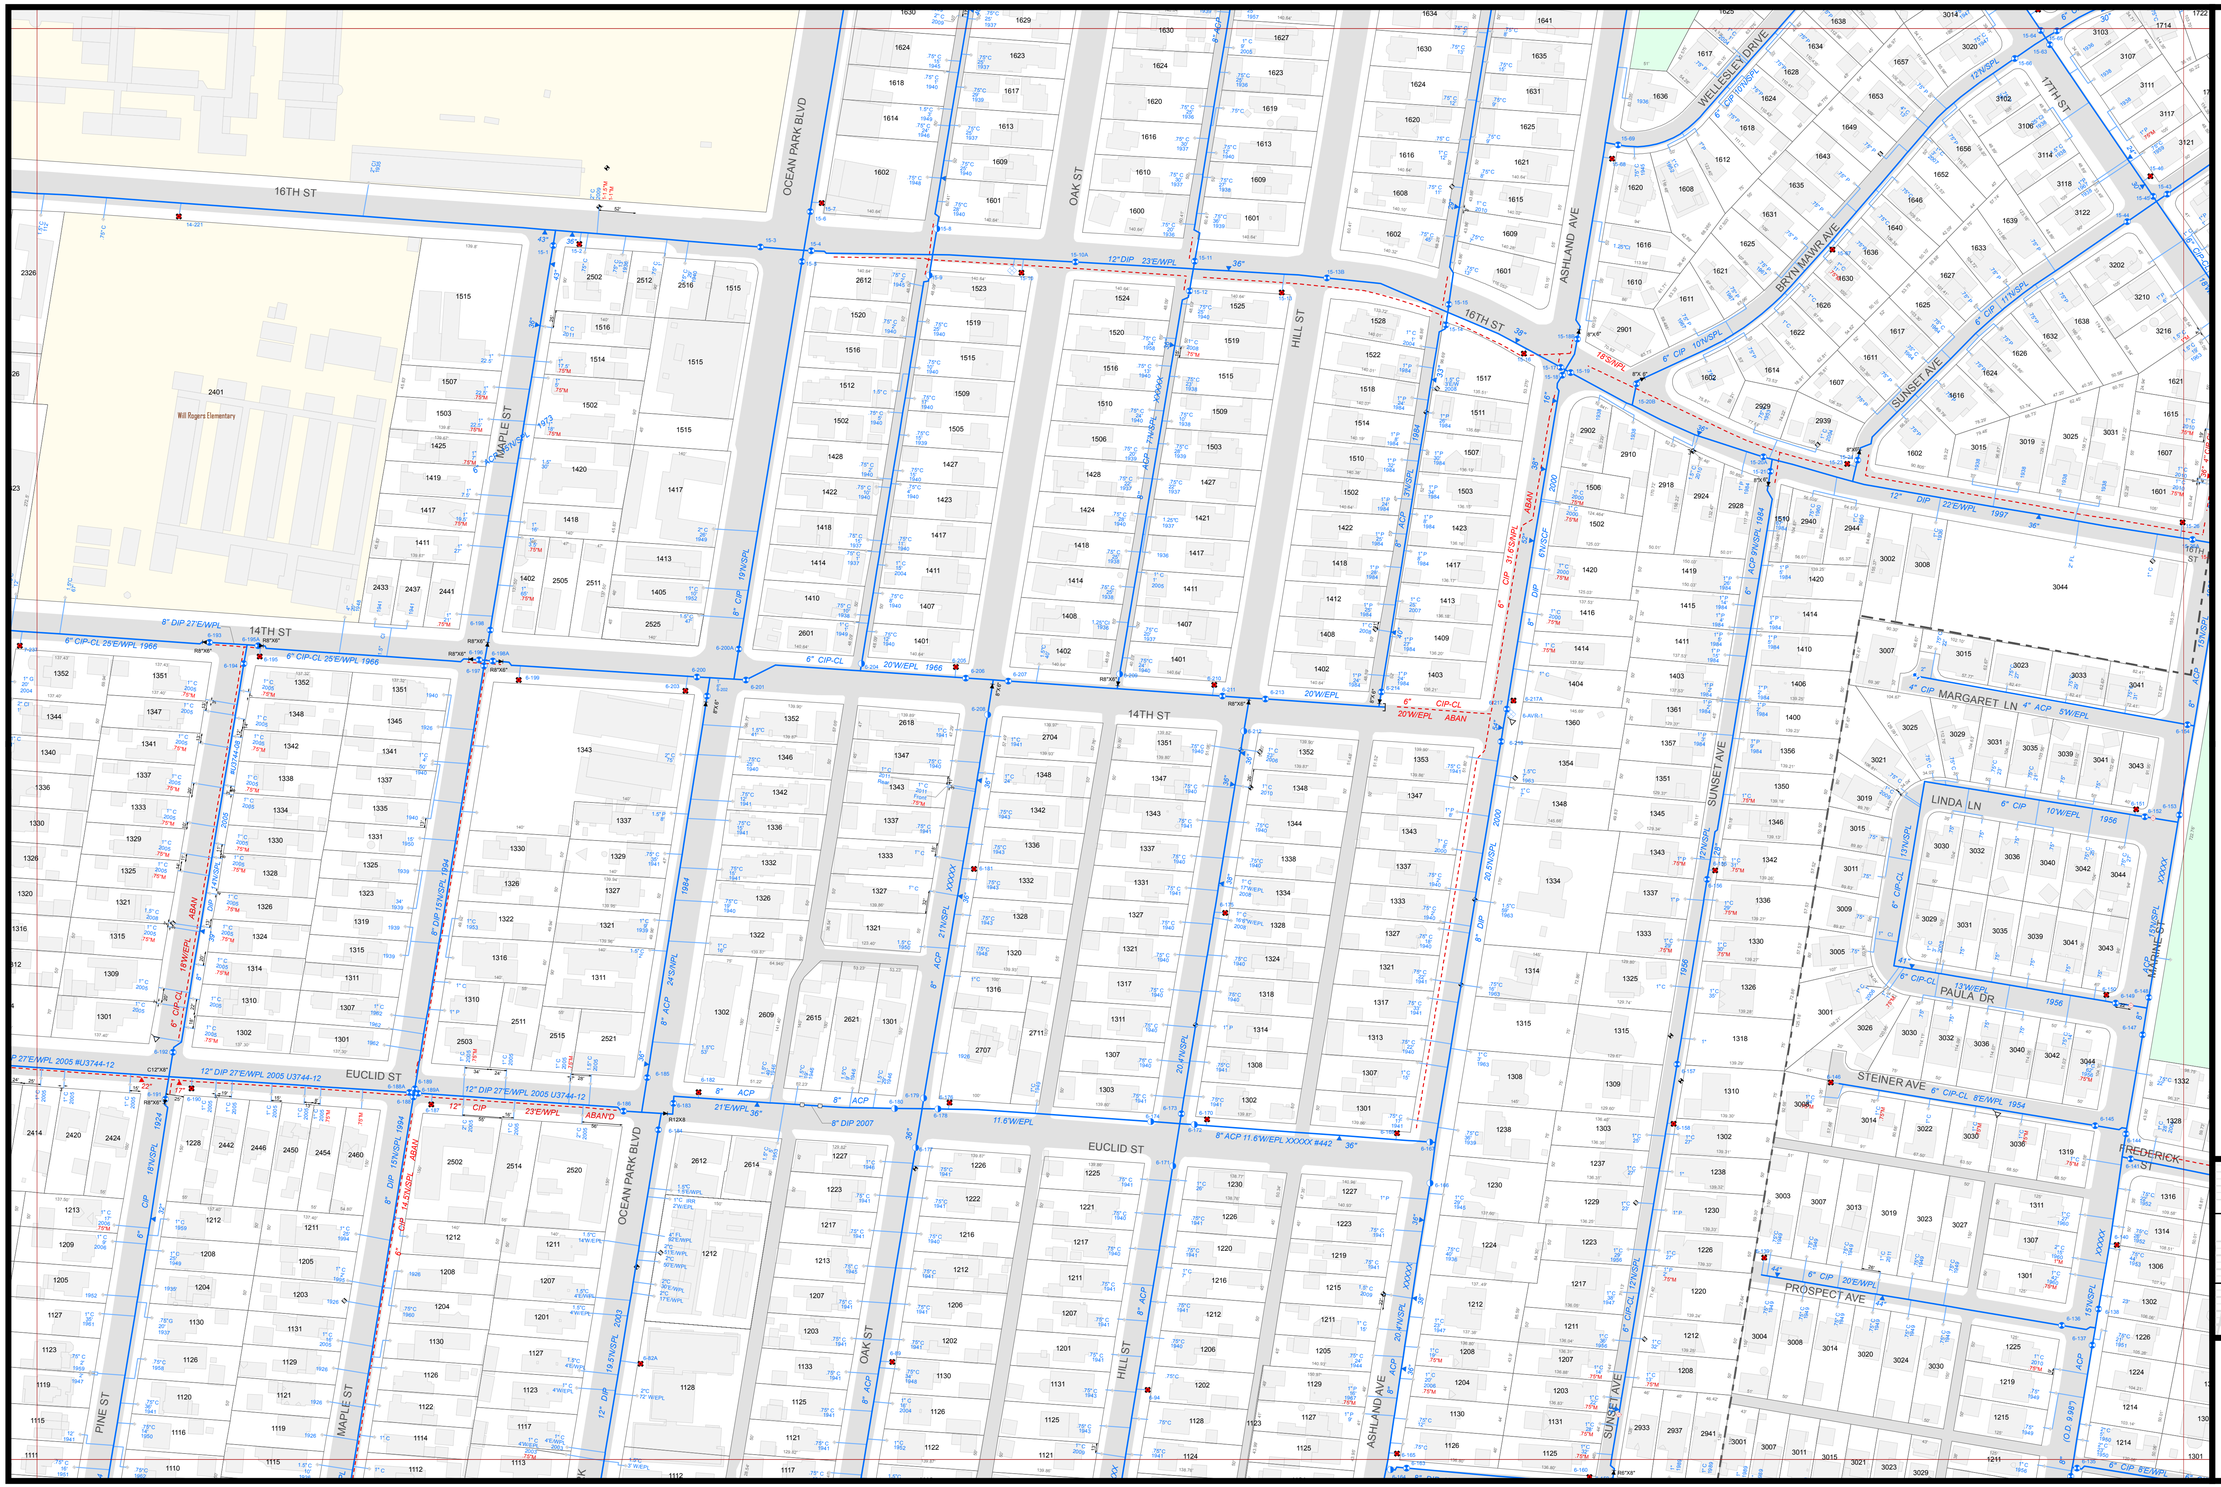

City of
Santa Monica

Water Resources Division
Water-Wastewater
System Operations

Potable Water System

- Water Main
- Abandoned Water Main
- Services and Fire Lines
- Casing
- Pressure Zone Boundary
- Meter
- Multimeter
- Hydrant
- Private Hydrant
- Underground Hydrant
- Fire Riser
- Depth Indicator
- Manhole
- Air Release
- Blowoff
- Butterfly Valve
- Gate Valve
- Plug Valve In Vault
- Zone Valve
- Backflow Device
- Reservoir
- Pressure Sustaining Valve
- Well
- Pump Station
- Cap
- Coupling
- Reducer
- Repair Clamp
- Sampling Station

32	33	34
25	26	27
18	19	20

Sheet 26

0 100 200 Feet

Plot Date:2/1/2013

Copyright © 2013 City of Santa Monica. All Rights Reserved.

City of
Santa Monica

Water Resources Division
Water-Wastewater
System Operations

Potable Water System

- Water Main
- Abandoned Water Main
- Services and Fire Lines
- Casing
- Pressure Zone Boundary
- Meter
- Multimeter
- Hydrant
- Private Hydrant
- Underground Hydrant
- Fire Riser
- Depth Indicator
- Manhole
- Air Release
- Blowoff
- Butterfly Valve
- Gate Valve
- Plug Valve In Vault
- Zone Valve
- Backflow Device
- Reservoir
- Pressure Sustaining Valve
- Well
- Pump Station
- Cap
- Coupling
- Reducer
- Repair Clamp
- Sampling Station

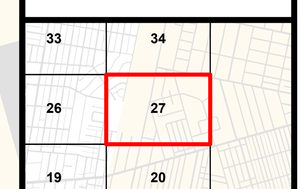

Sheet 27

0 100 200 Feet

Plot Date:2/1/2013

Copyright © 2013 City of Santa Monica. All Rights Reserved.

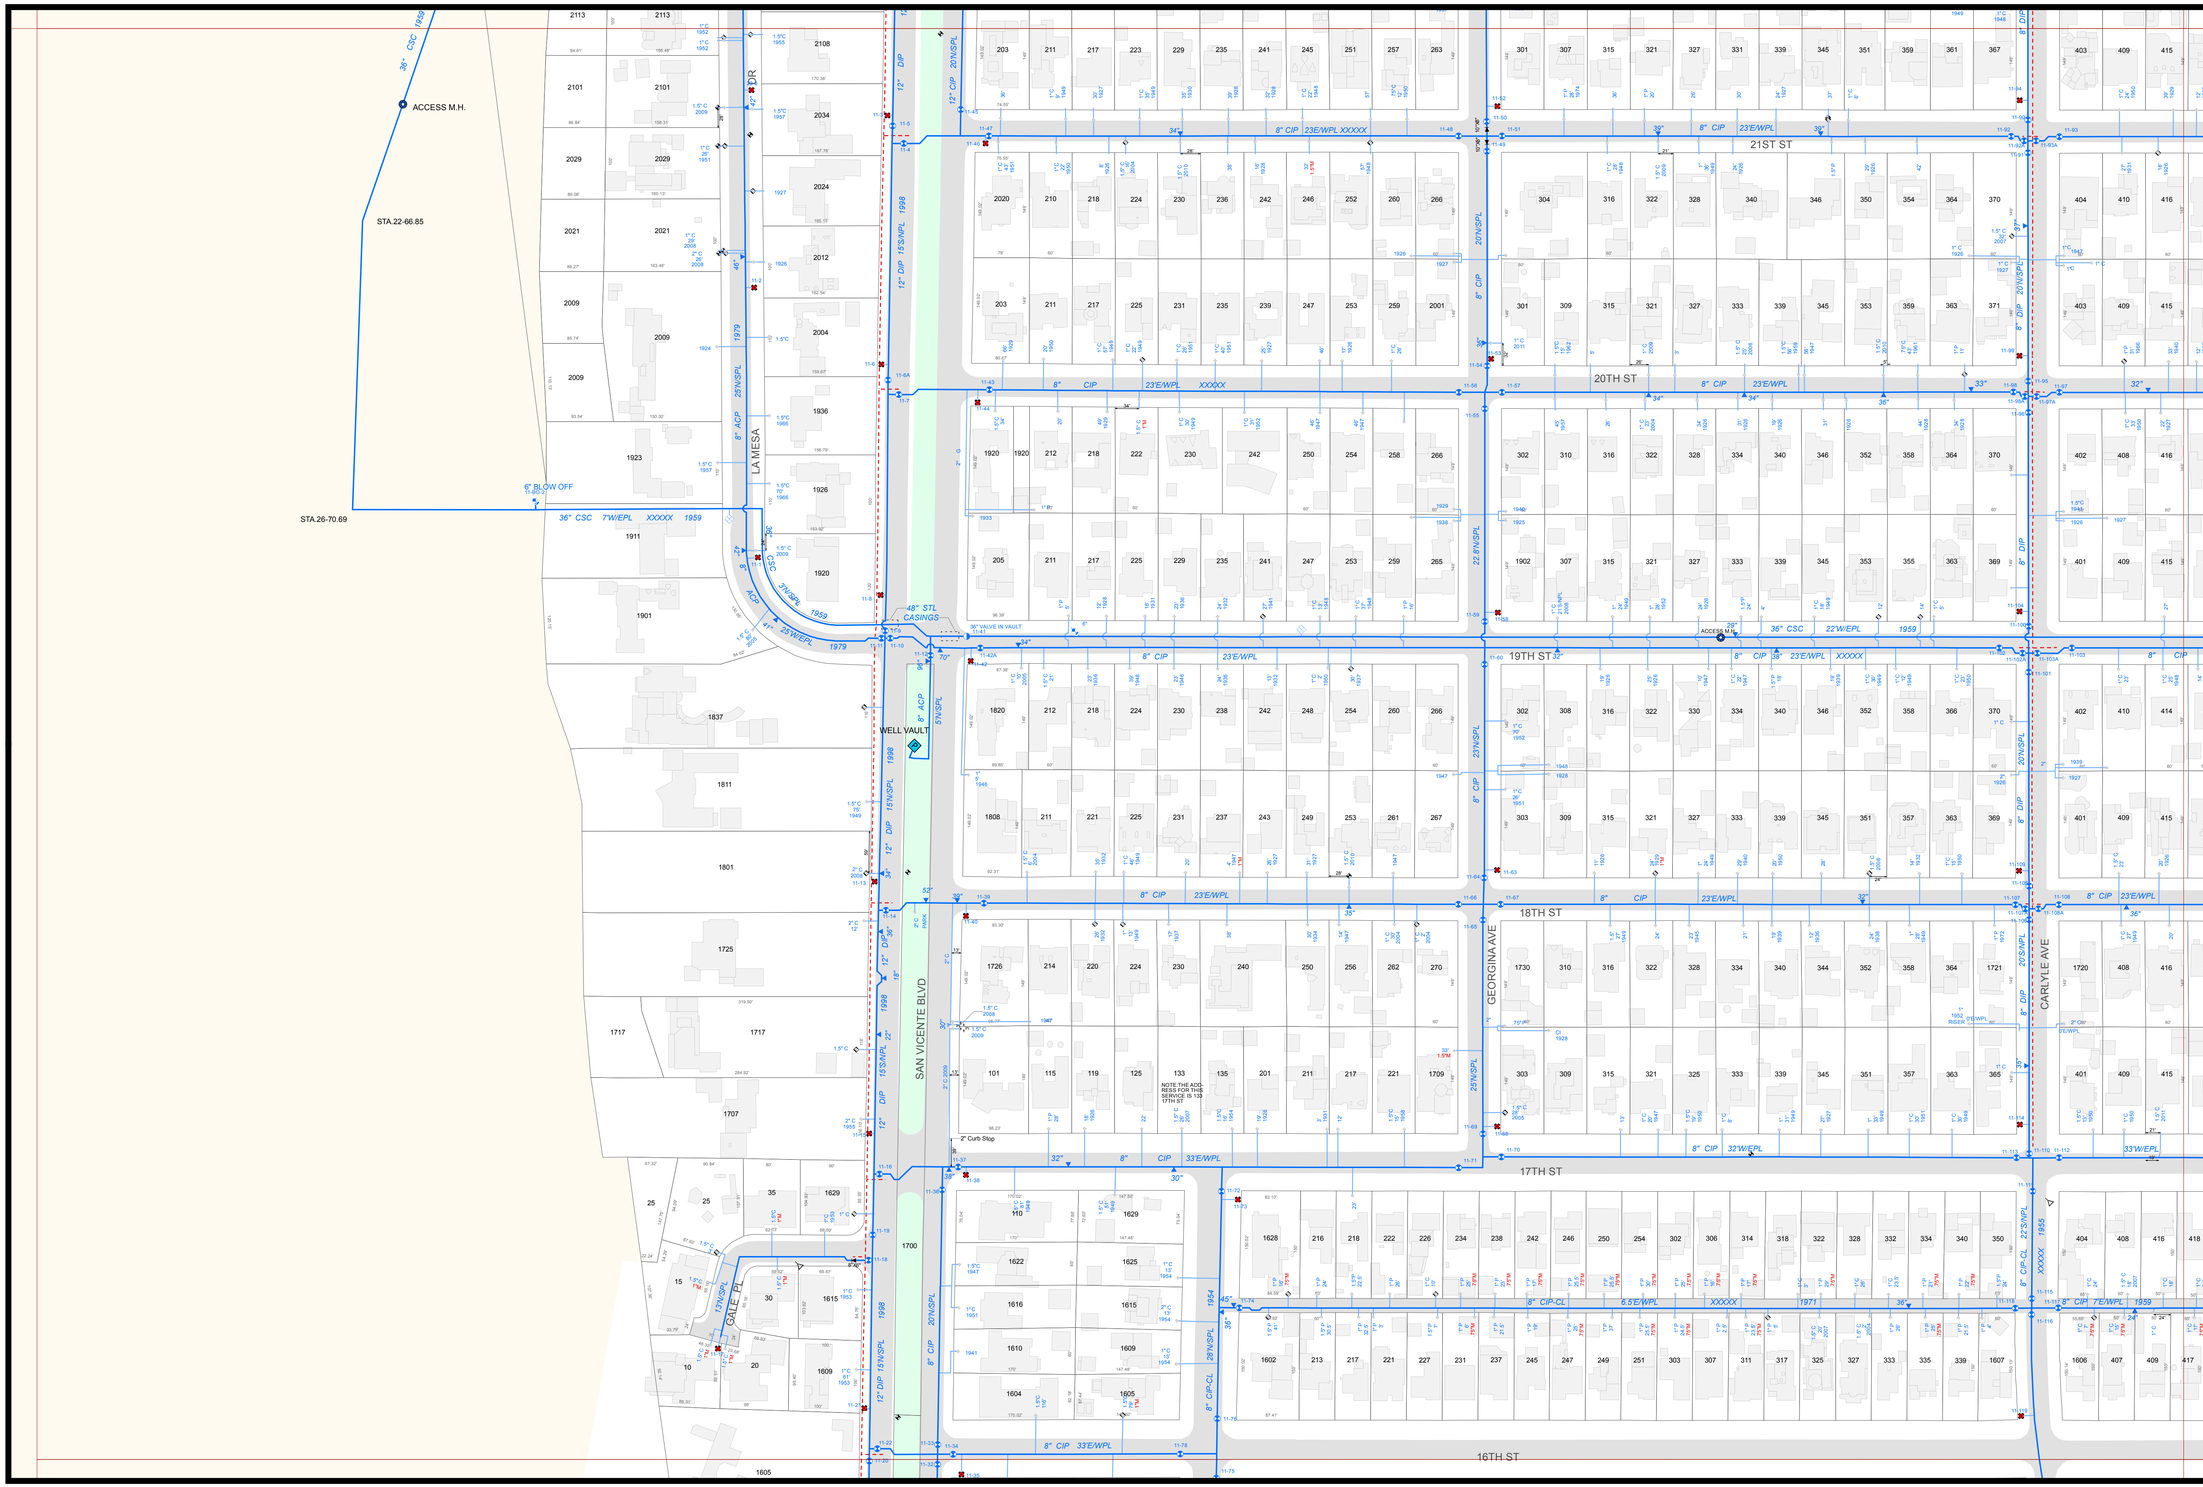

City of
Santa Monica

Water Resources Division
Water-Wastewater
System Operations

Potable Water System

- Water Main
- Abandoned Water Main
- Services and Fire Lines
- Casing
- Pressure Zone Boundary
- Meter
- Multimeter
- Hydrant
- Private Hydrant
- Underground Hydrant
- Fire Riser
- Depth Indicator
- Manhole
- Air Release
- Blowoff
- Butterfly Valve
- Gate Valve
- Plug Valve In Vault
- Zone Valve
- Backflow Device
- Reservoir
- Pressure Sustaining Valve
- Well
- Pump Station
- Cap
- Coupling
- Reducer
- Repair Clamp
- Sampling Station

35	36	37
	28	29
	21	22

Sheet 28

0 100 200 Feet

Plot Date:2/1/2013

Copyright © 2013 City of Santa Monica. All Rights Reserved.

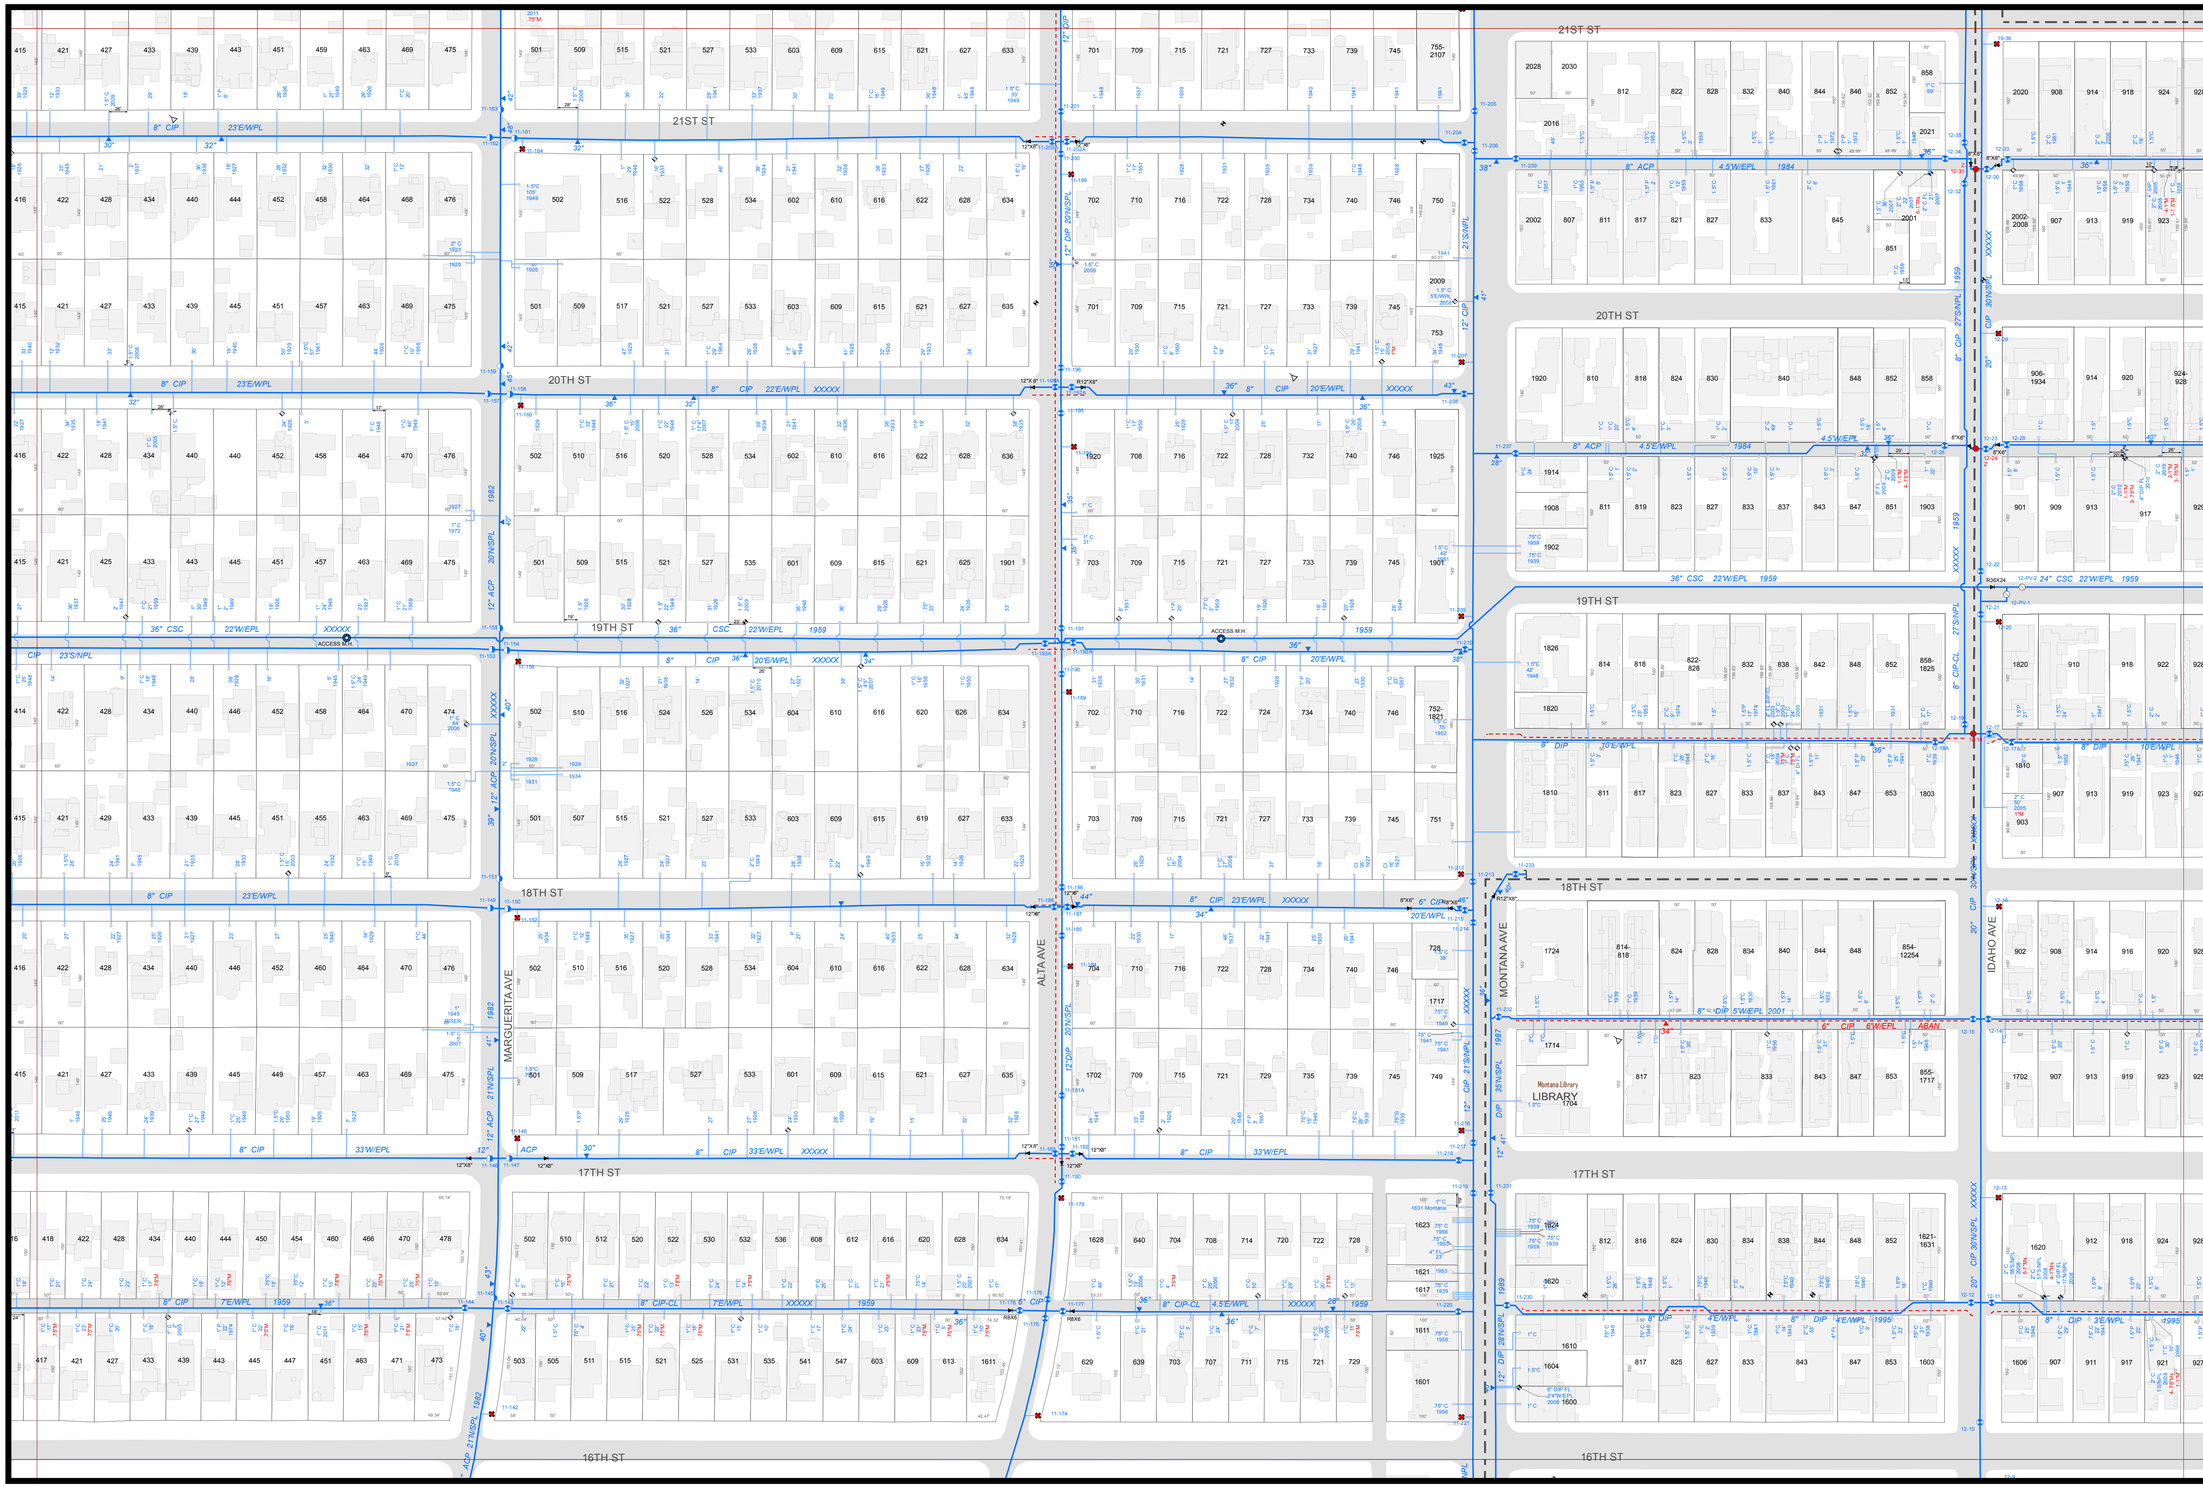

City of
Santa Monica

Water Resources Division
Water-Wastewater
System Operations

Potable Water System

- Water Main
- Abandoned Water Main
- Services and Fire Lines
- Casing
- Pressure Zone Boundary
- Meter
- Multimeter
- Hydrant
- Private Hydrant
- Underground Hydrant
- Fire Riser
- Depth Indicator
- Manhole
- Air Release
- Blowoff
- Butterfly Valve
- Gate Valve
- Plug Valve In Vault
- Zone Valve
- Backflow Device
- Reservoir
- Pressure Sustaining Valve
- Well
- Pump Station
- Cap
- Coupling
- Reducer
- Repair Clamp
- Sampling Station

36	37	38
28	29	30
21	22	23

Sheet 29

0 100 200 Feet

Plot Date:2/1/2013

Copyright © 2013 City of Santa Monica. All Rights Reserved.

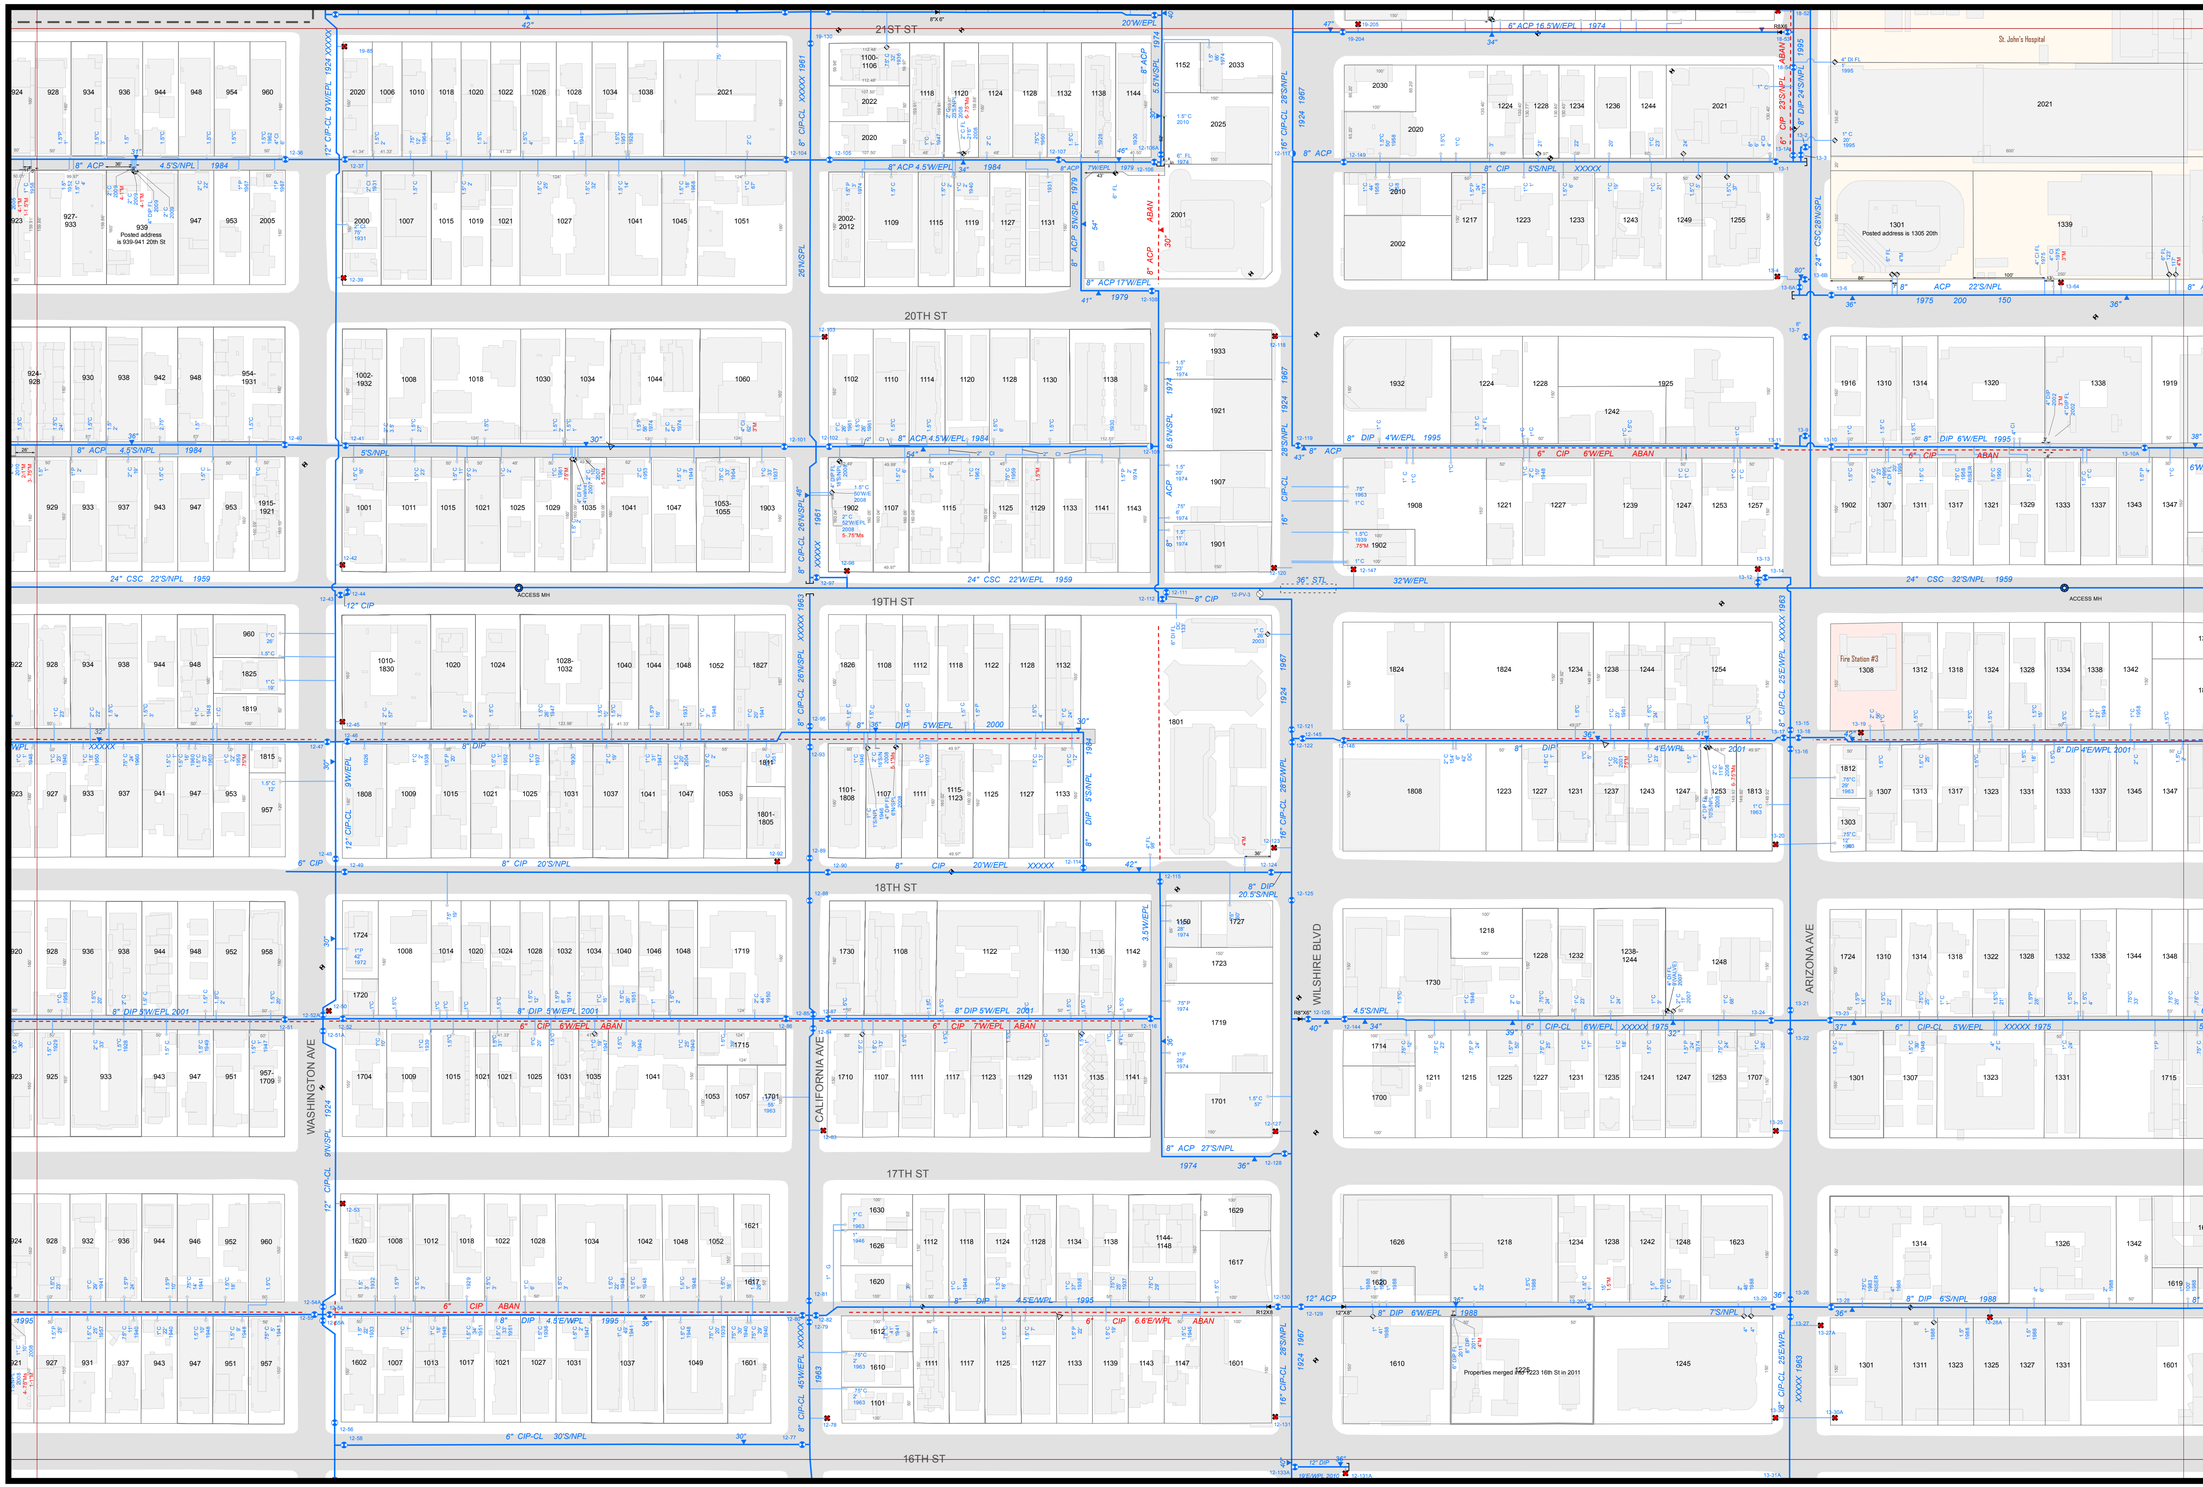

City of
Santa Monica

Water Resources Division
Water-Wastewater
System Operations

Potable Water System

- Water Main
- Abandoned Water Main
- Services and Fire Lines
- Casing
- Pressure Zone Boundary
- Meter
- Multimeter
- Hydrant
- Private Hydrant
- Underground Hydrant
- Fire Riser
- Depth Indicator
- Manhole
- Air Release
- Blowoff
- Butterfly Valve
- Gate Valve
- Plug Valve In Vault
- Zone Valve
- Backflow Device
- Reservoir
- Pressure Sustaining Valve
- Well
- Pump Station
- Cap
- Coupling
- Reducer
- Repair Clamp
- Sampling Station

37	38	39
29	30	31
22	23	24

Sheet 30

0 100 200 Feet

Plot Date:2/1/2013

Copyright © 2013 City of Santa Monica. All Rights Reserved.

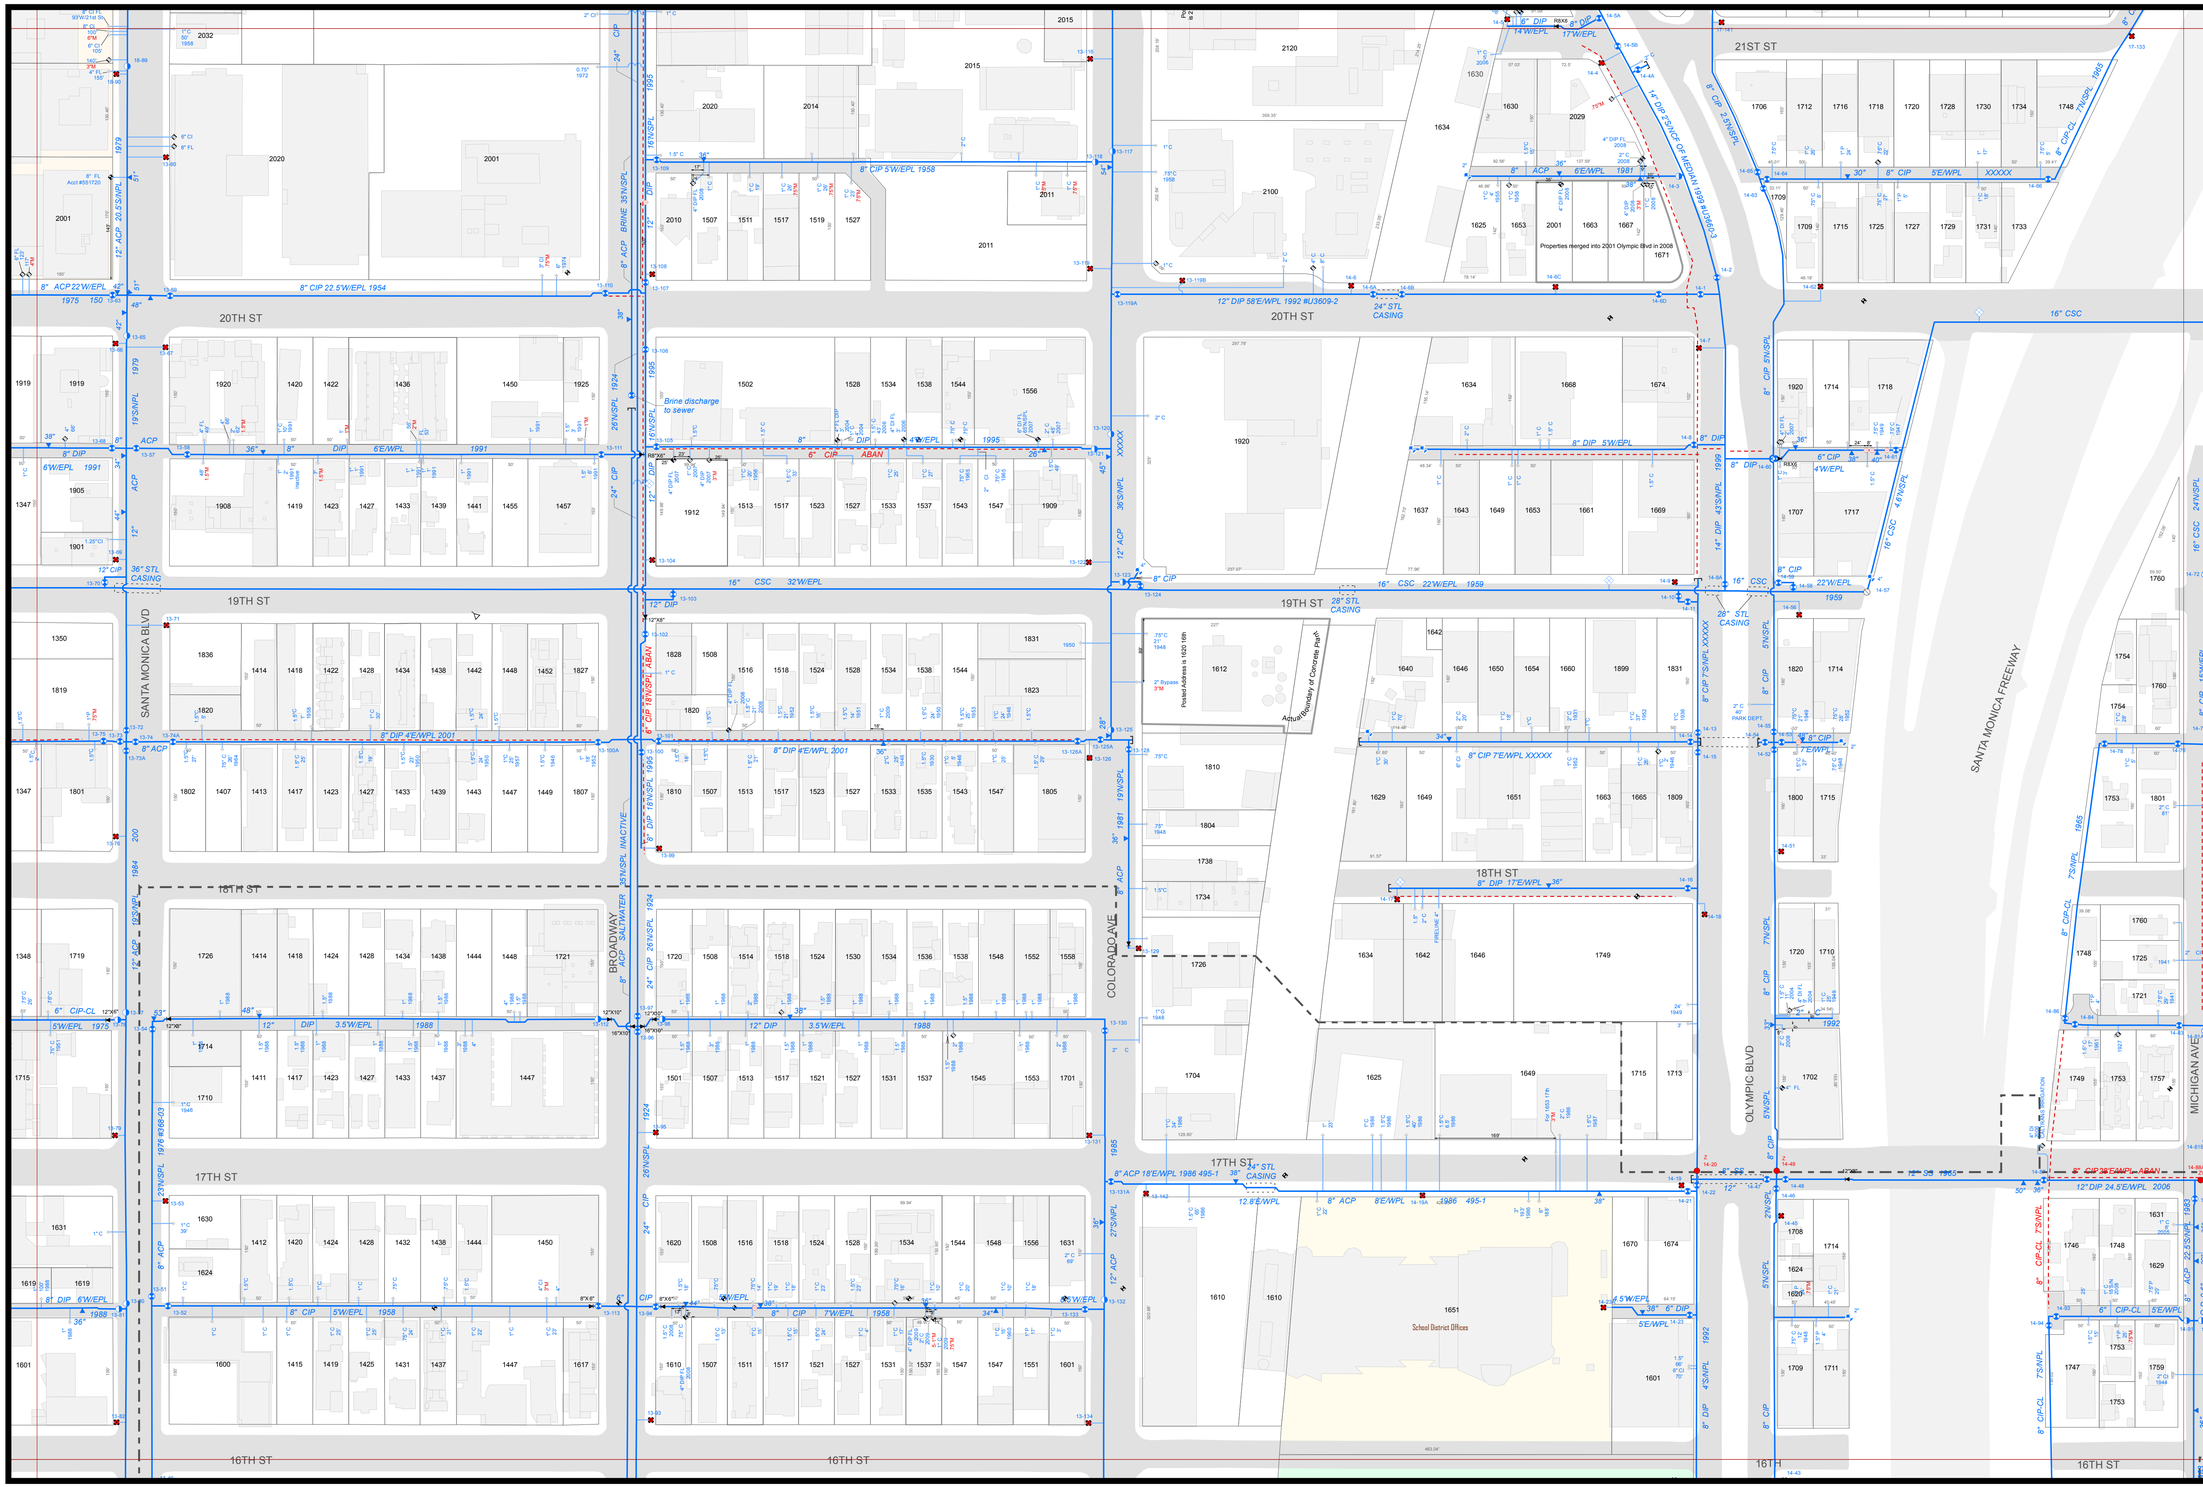

City of
Santa Monica

Water Resources Division
Water-Wastewater
System Operations

Potable Water System

- Water Main
- Abandoned Water Main
- Services and Fire Lines
- Casing
- Pressure Zone Boundary
- Meter
- Multimeter
- Hydrant
- Private Hydrant
- Underground Hydrant
- Fire Riser
- Depth Indicator
- Manhole
- Air Release
- Blowoff
- Butterfly Valve
- Gate Valve
- Plug Valve In Vault
- Zone Valve
- Backflow Device
- Reservoir
- Pressure Sustaining Valve
- Well
- Pump Station
- Cap
- Coupling
- Reducer
- Repair Clamp
- Sampling Station

38	39	40
30	31	32
23	24	25

Sheet 31

0 100 200 Feet

Plot Date:2/1/2013

Copyright © 2013 City of Santa Monica. All Rights Reserved.

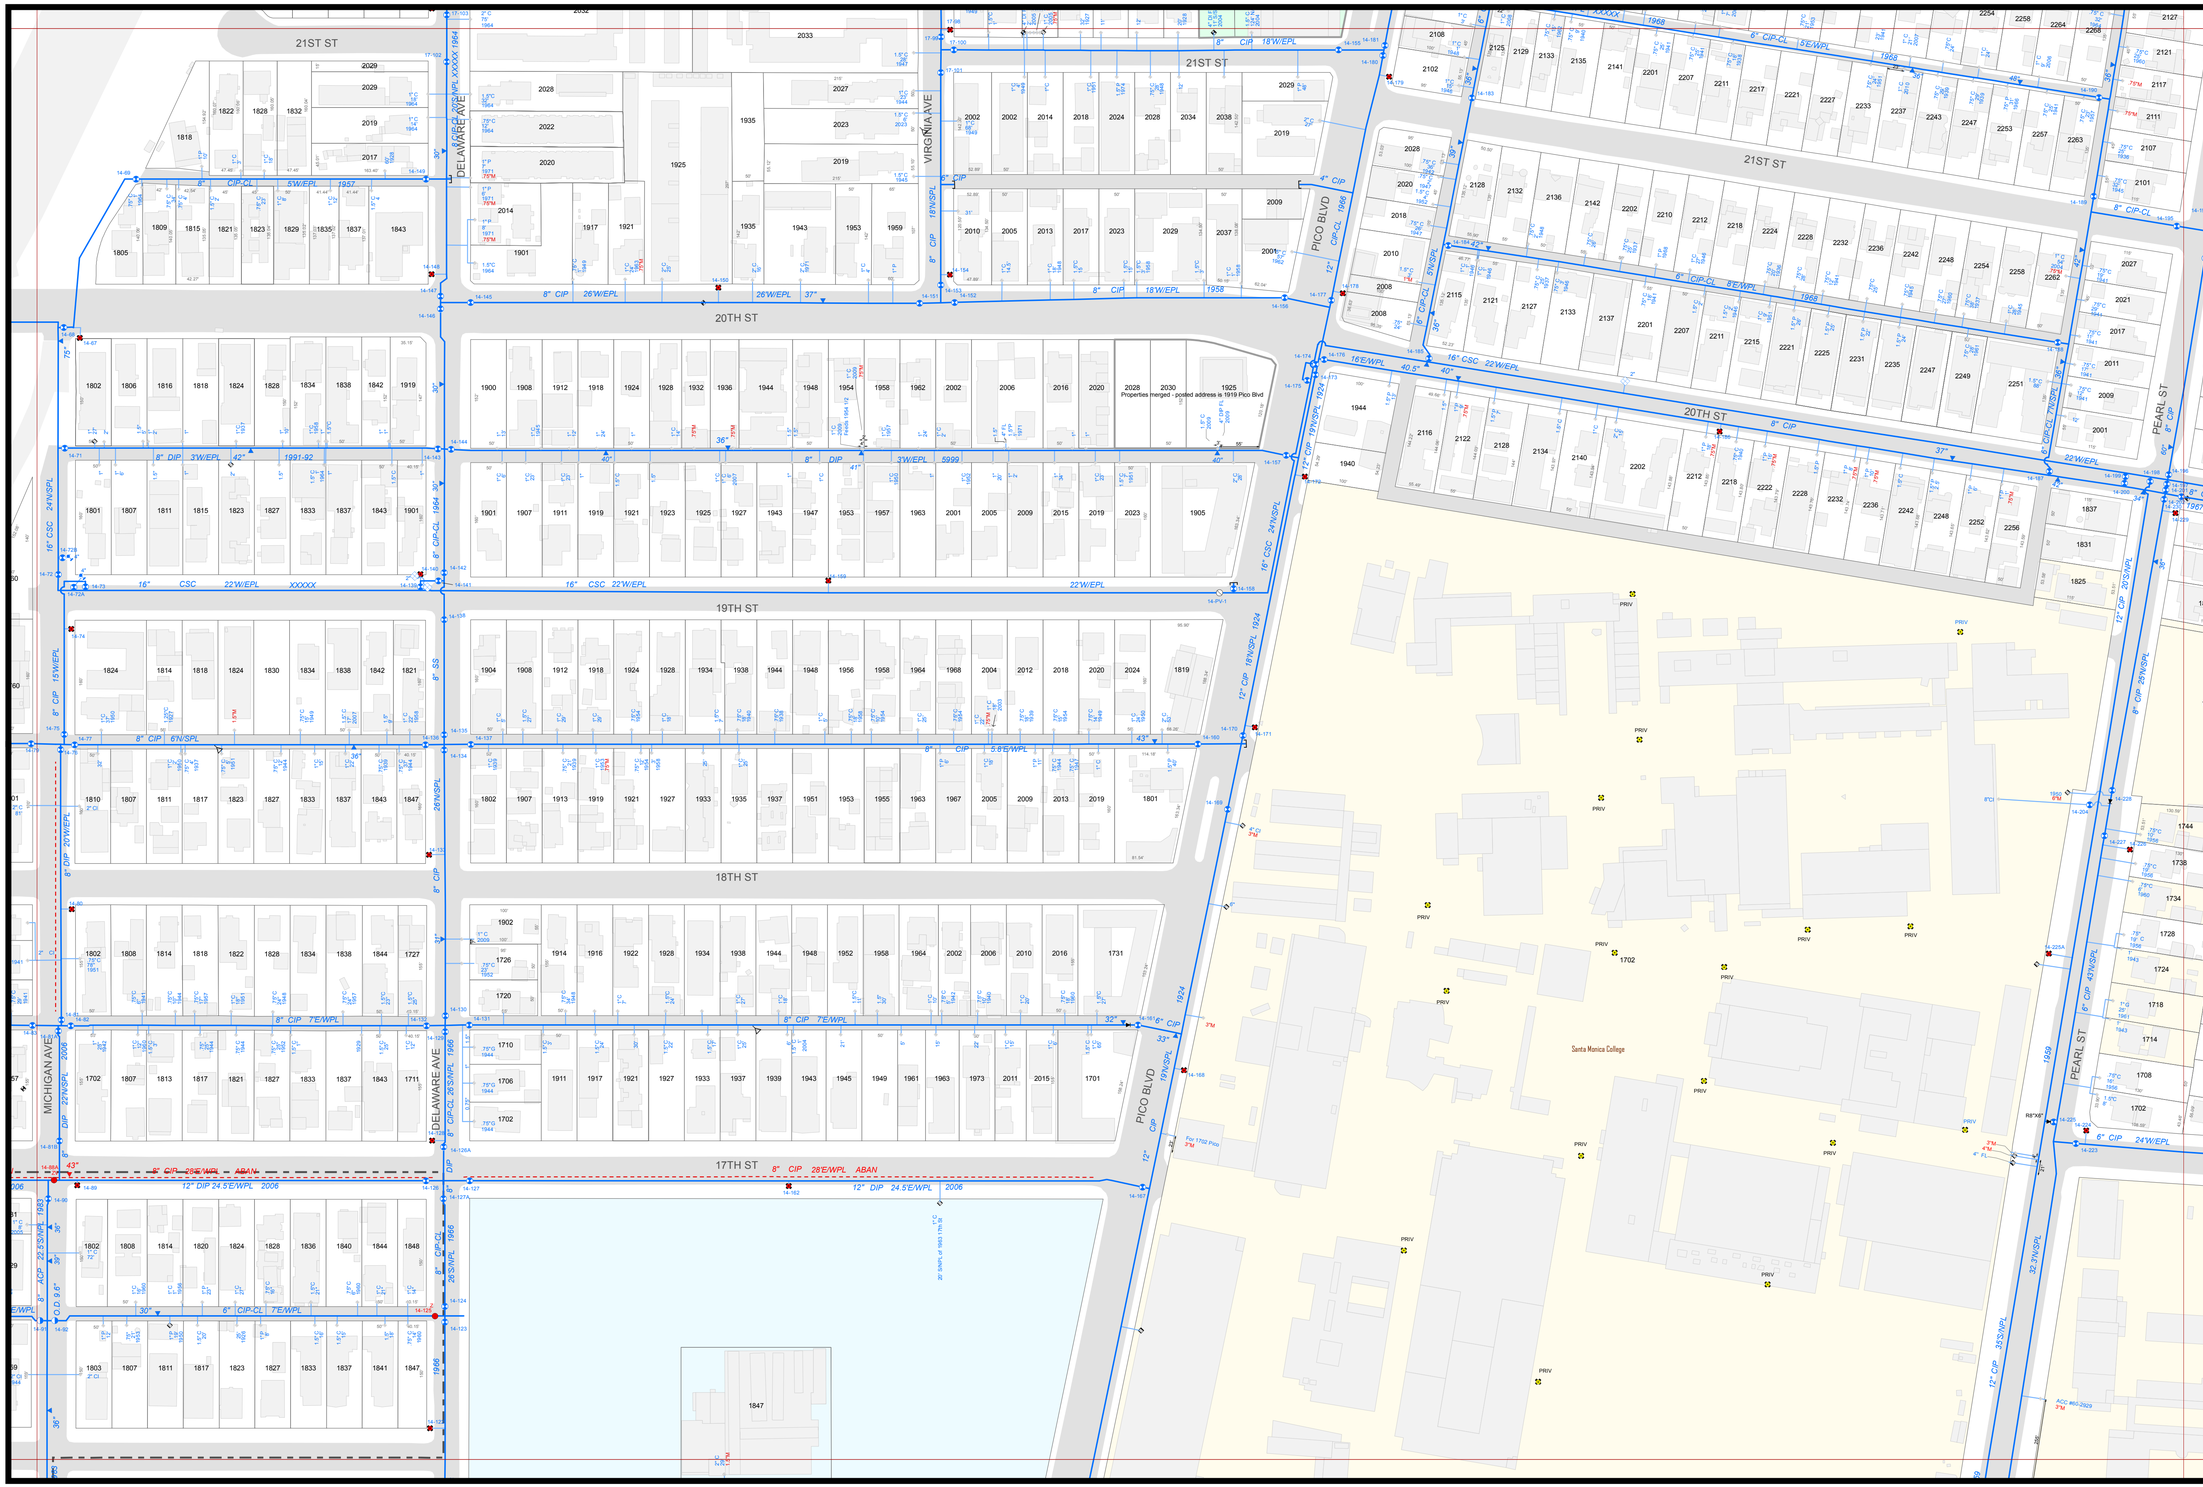

City of
Santa Monica

Water Resources Division
Water-Wastewater
System Operations

Potable Water System

- Water Main
- Abandoned Water Main
- Services and Fire Lines
- Casing
- Pressure Zone Boundary
- Meter
- Multimeter
- Hydrant
- Private Hydrant
- Underground Hydrant
- Fire Riser
- Depth Indicator
- Manhole
- Air Release
- Blowoff
- Butterfly Valve
- Gate Valve
- Plug Valve In Vault
- Zone Valve
- Backflow Device
- Reservoir
- Pressure Sustaining Valve
- Well
- Pump Station
- Cap
- Coupling
- Reducer
- Repair Clamp
- Sampling Station

39	40	41
31	32	33
24	25	26

Sheet 32

0 100 200 Feet

Plot Date:2/1/2013

Copyright © 2013 City of Santa Monica. All Rights Reserved.

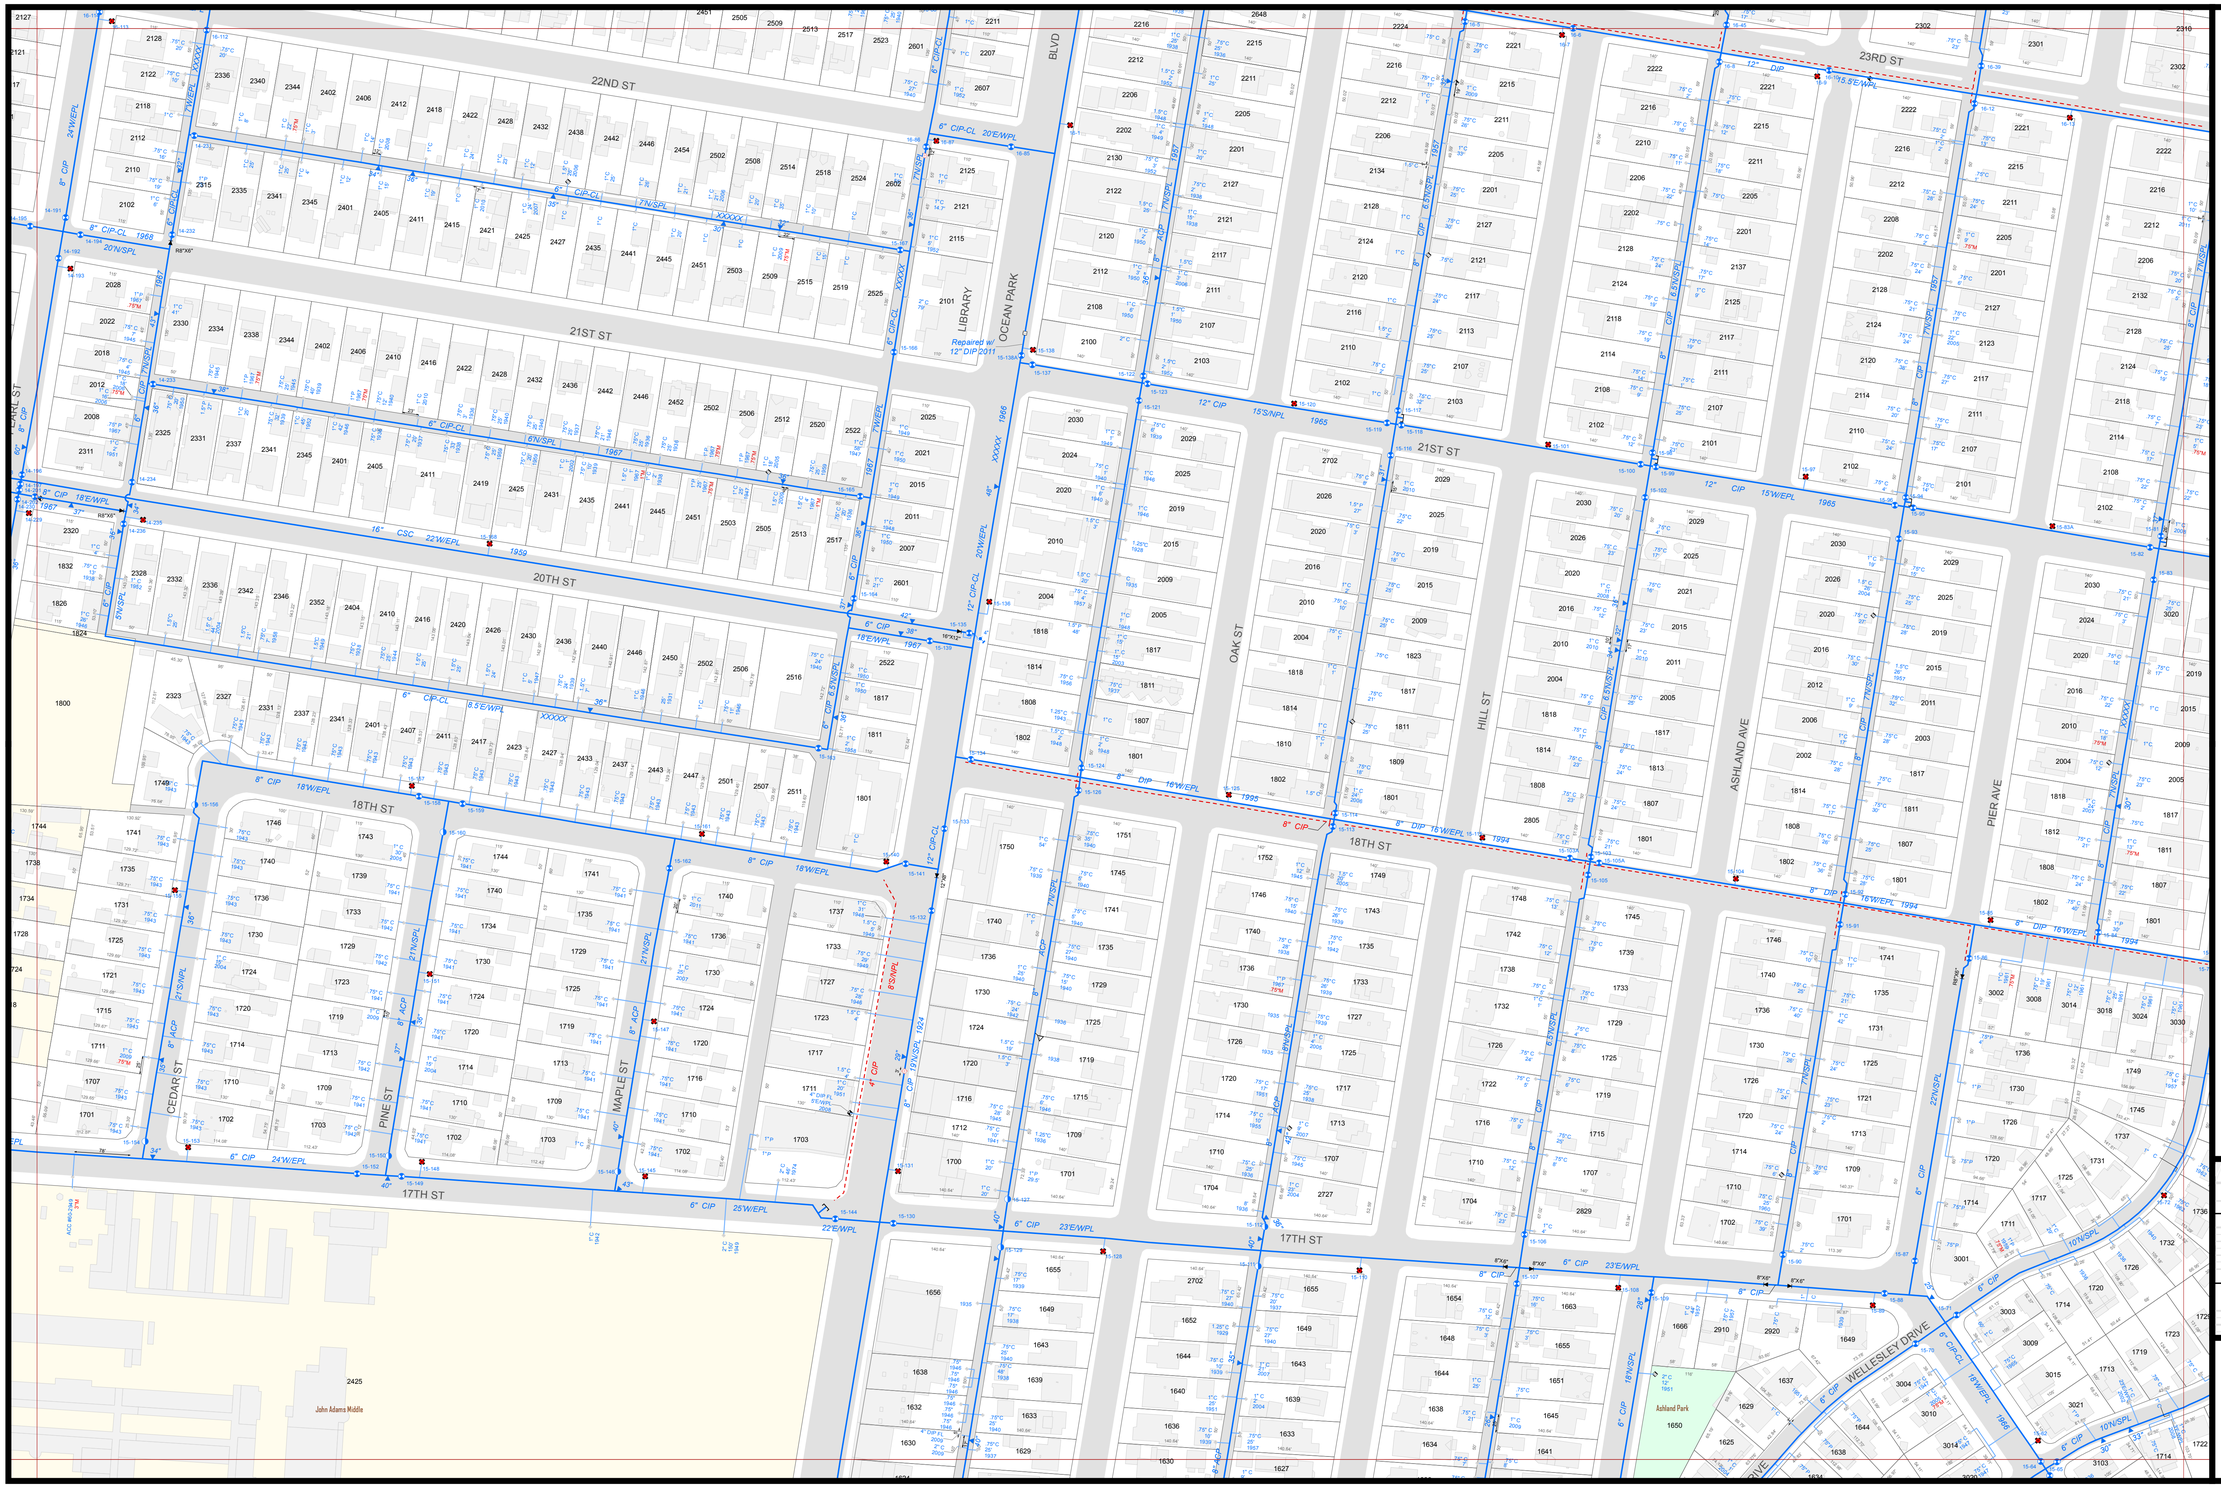

City of
Santa Monica
Water Resources Division
Water-Wastewater
System Operations

Potable Water System

- Water Main
- Abandoned Water Main
- Services and Fire Lines
- Casing
- Pressure Zone Boundary
- Meter
- Multimeter
- Hydrant
- Private Hydrant
- Underground Hydrant
- Fire Riser
- Depth Indicator
- Manhole
- Air Release
- Blowoff
- Butterfly Valve
- Gate Valve
- Plug Valve In Vault
- Zone Valve
- Backflow Device
- Reservoir
- Pressure Sustaining Valve
- Well
- Pump Station
- Cap
- Coupling
- Reducer
- Repair Clamp
- Sampling Station

40	41	42
32	33	34
25	26	27

Sheet 33

0 100 200 Feet

Plot Date:2/1/2013

Copyright © 2013 City of Santa Monica. All Rights Reserved.

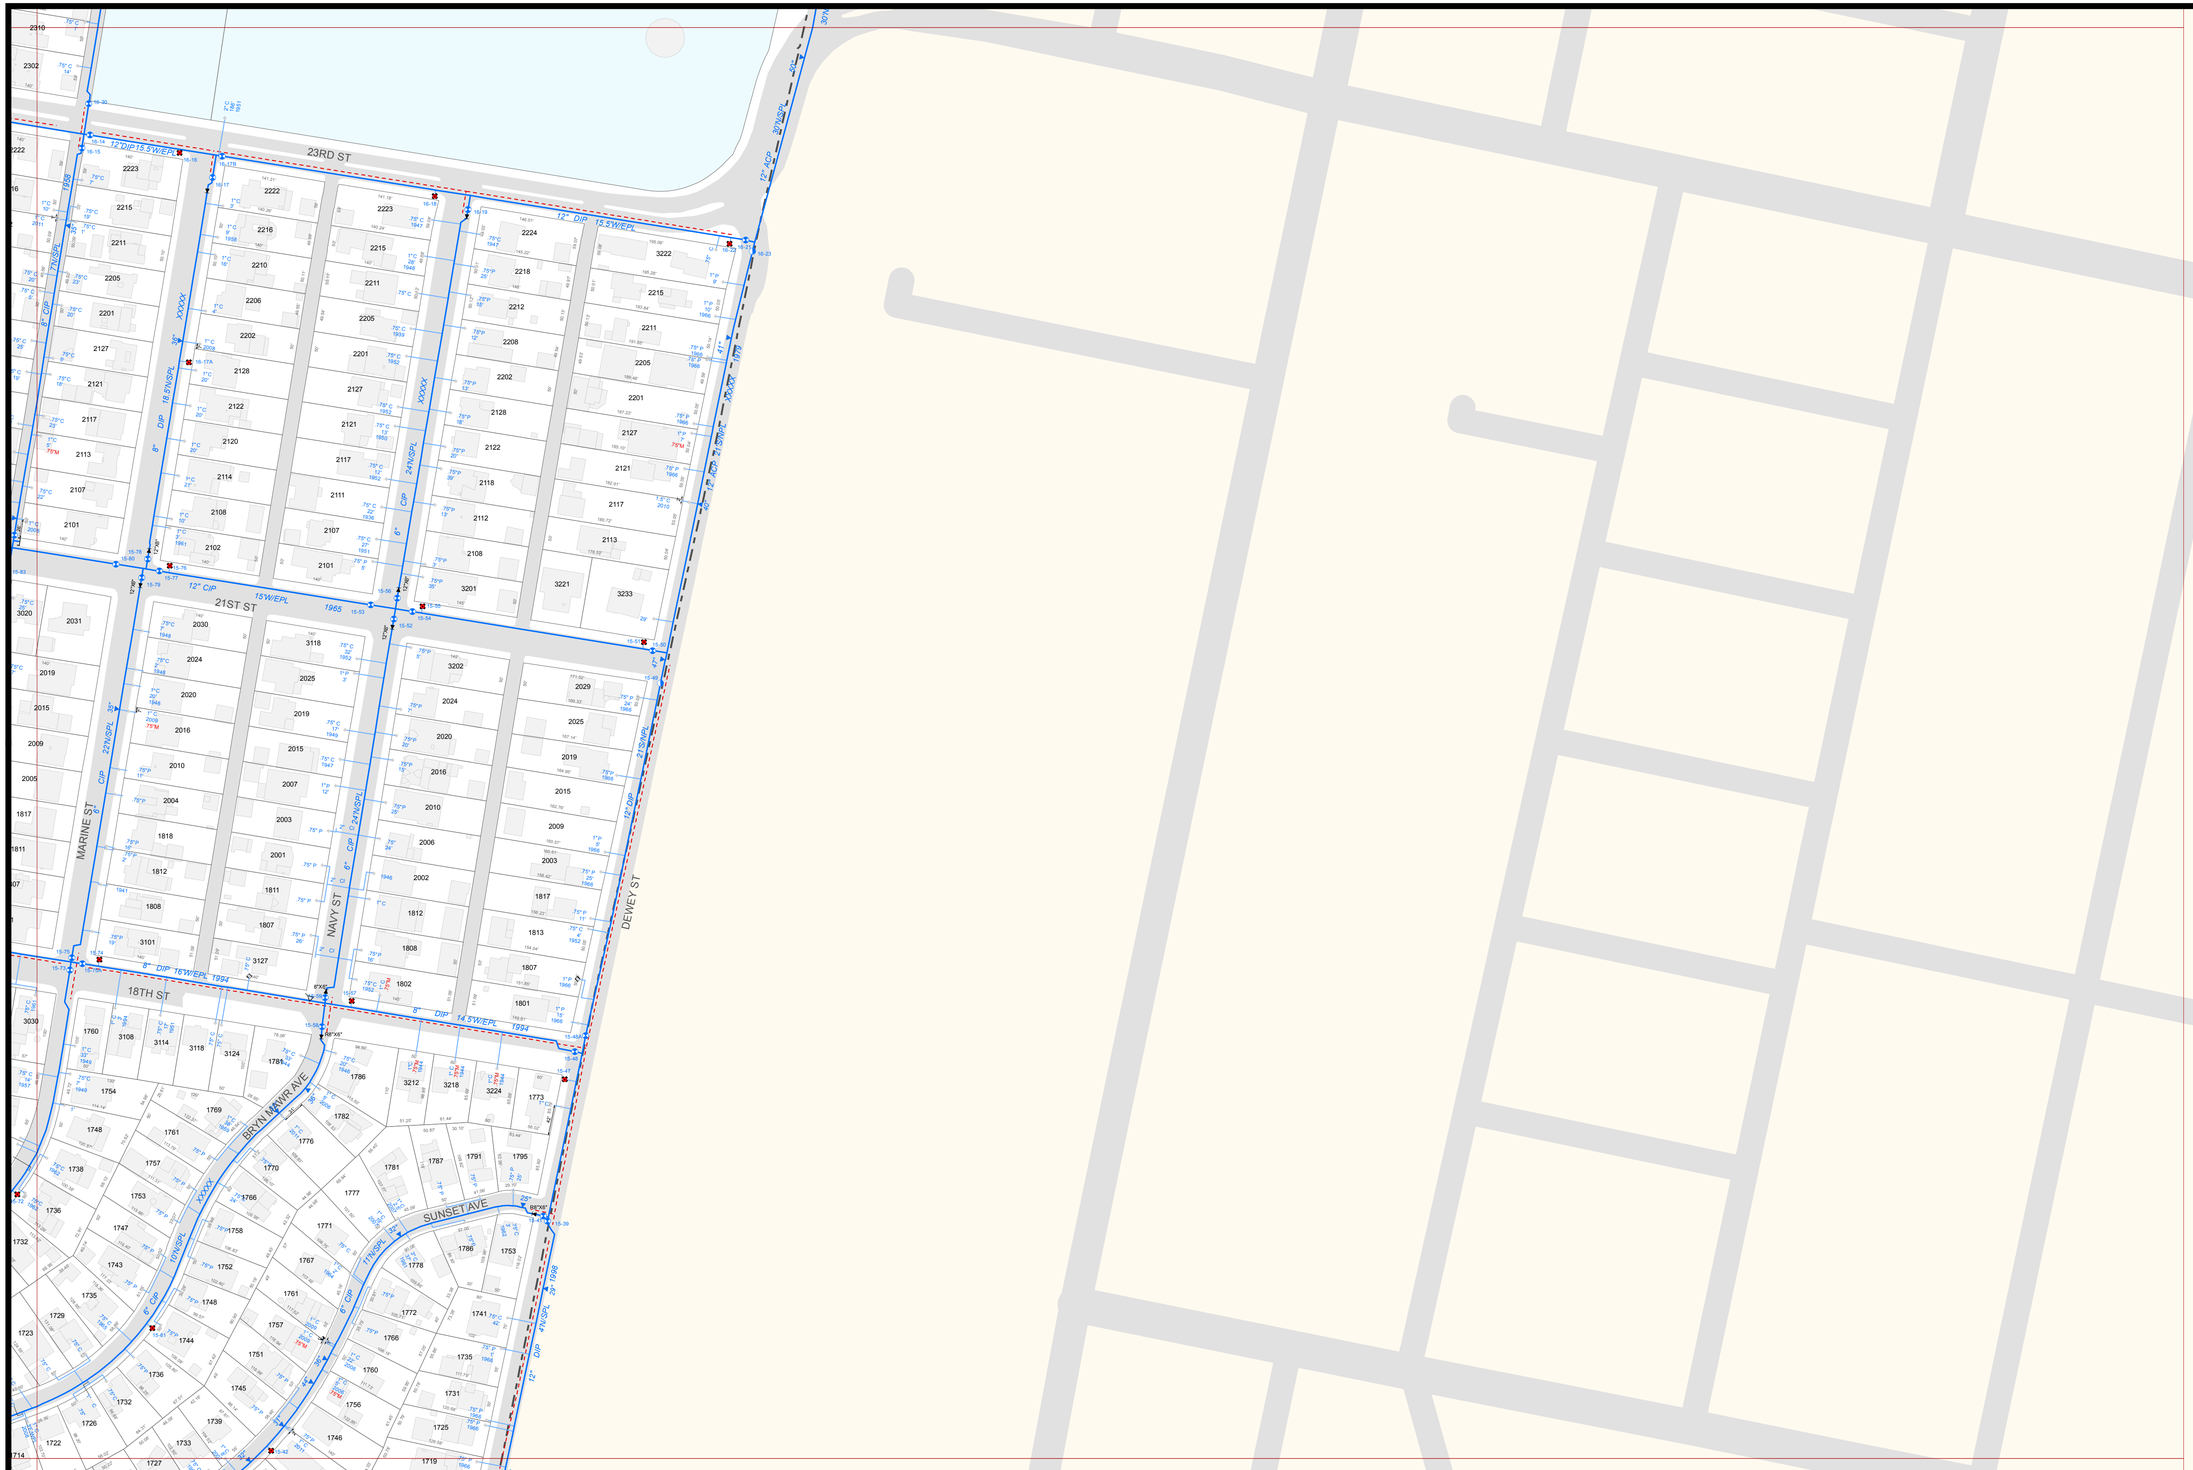

City of
Santa Monica

Water Resources Division
Water-Wastewater
System Operations

Potable Water System

- Water Main
- Abandoned Water Main
- Services and Fire Lines
- Casing
- Pressure Zone Boundary
- Meter
- Multimeter
- Hydrant
- Private Hydrant
- Underground Hydrant
- Fire Riser
- Depth Indicator
- Manhole
- Air Release
- Blowoff
- Butterfly Valve
- Gate Valve
- Plug Valve In Vault
- Zone Valve
- Backflow Device
- Reservoir
- Pressure Sustaining Valve
- Well
- Pump Station
- Cap
- Coupling
- Reducer
- Repair Clamp
- Sampling Station

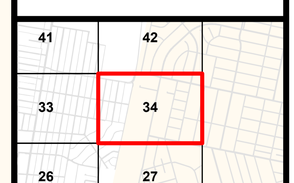

Sheet 34

0 100 200 Feet

Plot Date:2/1/2013

Copyright © 2013 City of Santa Monica. All Rights Reserved.

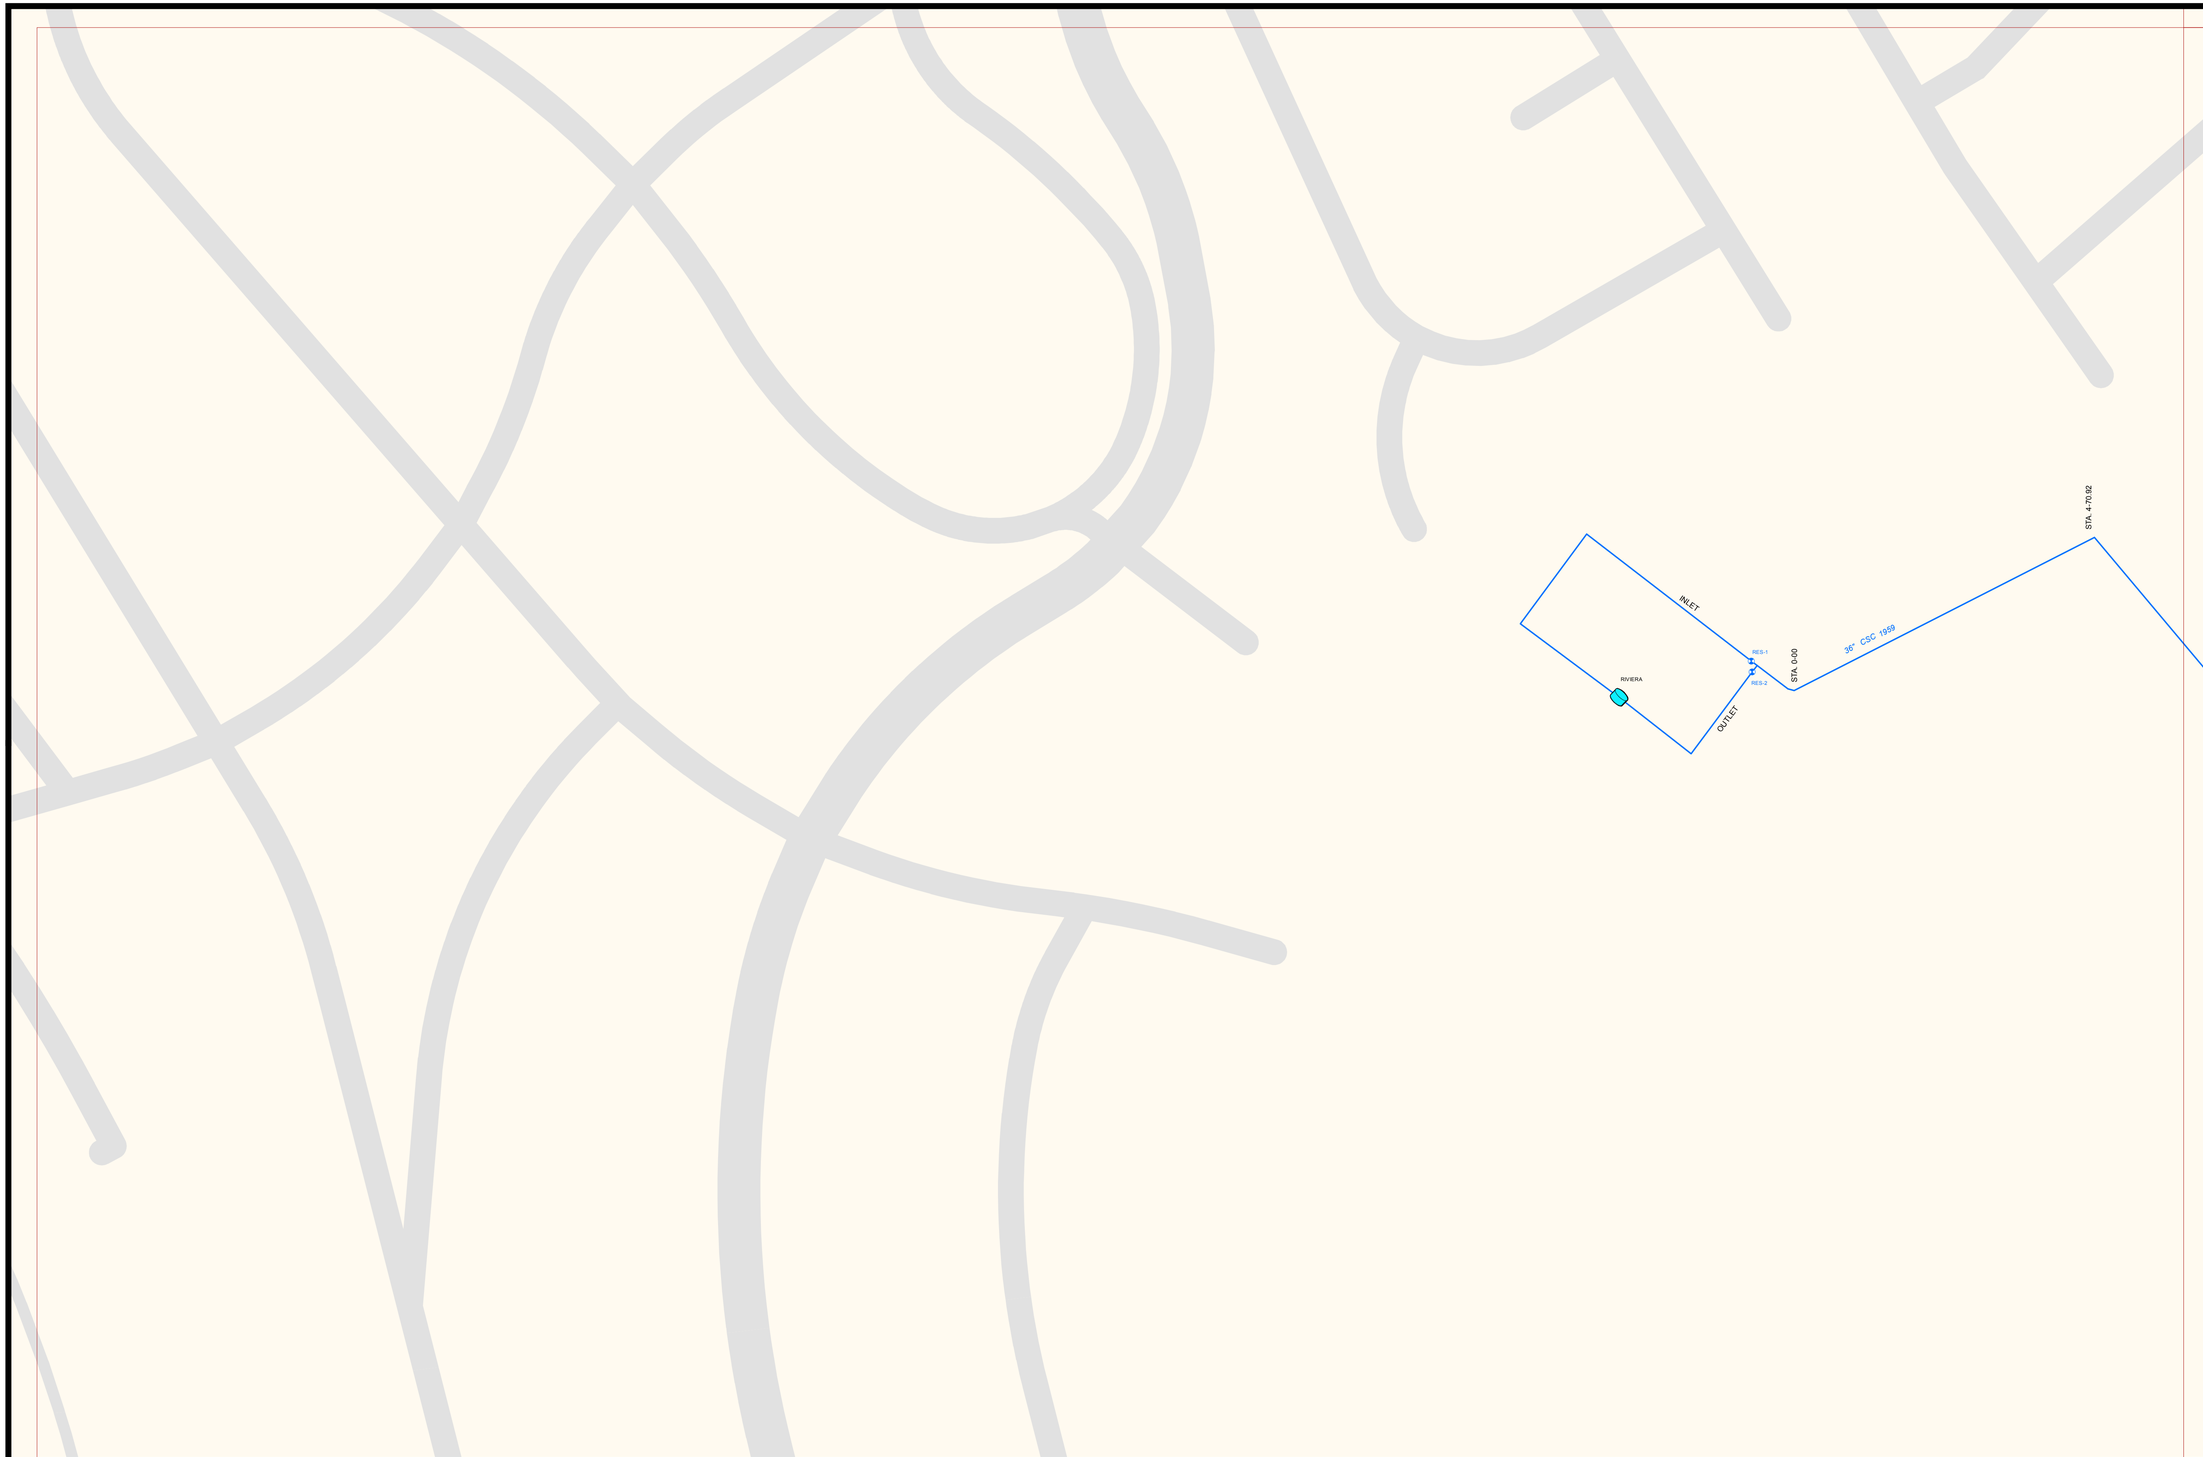

City of
Santa Monica

Water Resources Division
Water-Wastewater
System Operations

Potable Water System

- Water Main
- Abandoned Water Main
- Services and Fire Lines
- Casing
- Pressure Zone Boundary
- Meter
- Multimeter
- Hydrant
- Private Hydrant
- Underground Hydrant
- Fire Riser
- Depth Indicator
- Manhole
- Air Release
- Blowoff
- Butterfly Valve
- Gate Valve
- Plug Valve In Vault
- Zone Valve
- Backflow Device
- Reservoir
- Pressure Sustaining Valve
- Well
- Pump Station
- Cap
- Coupling
- Reducer
- Repair Clamp
- Sampling Station

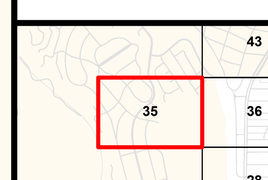

Sheet 35

0 100 200 Feet

Plot Date:2/1/2013

Copyright © 2013 City of Santa Monica. All Rights Reserved.

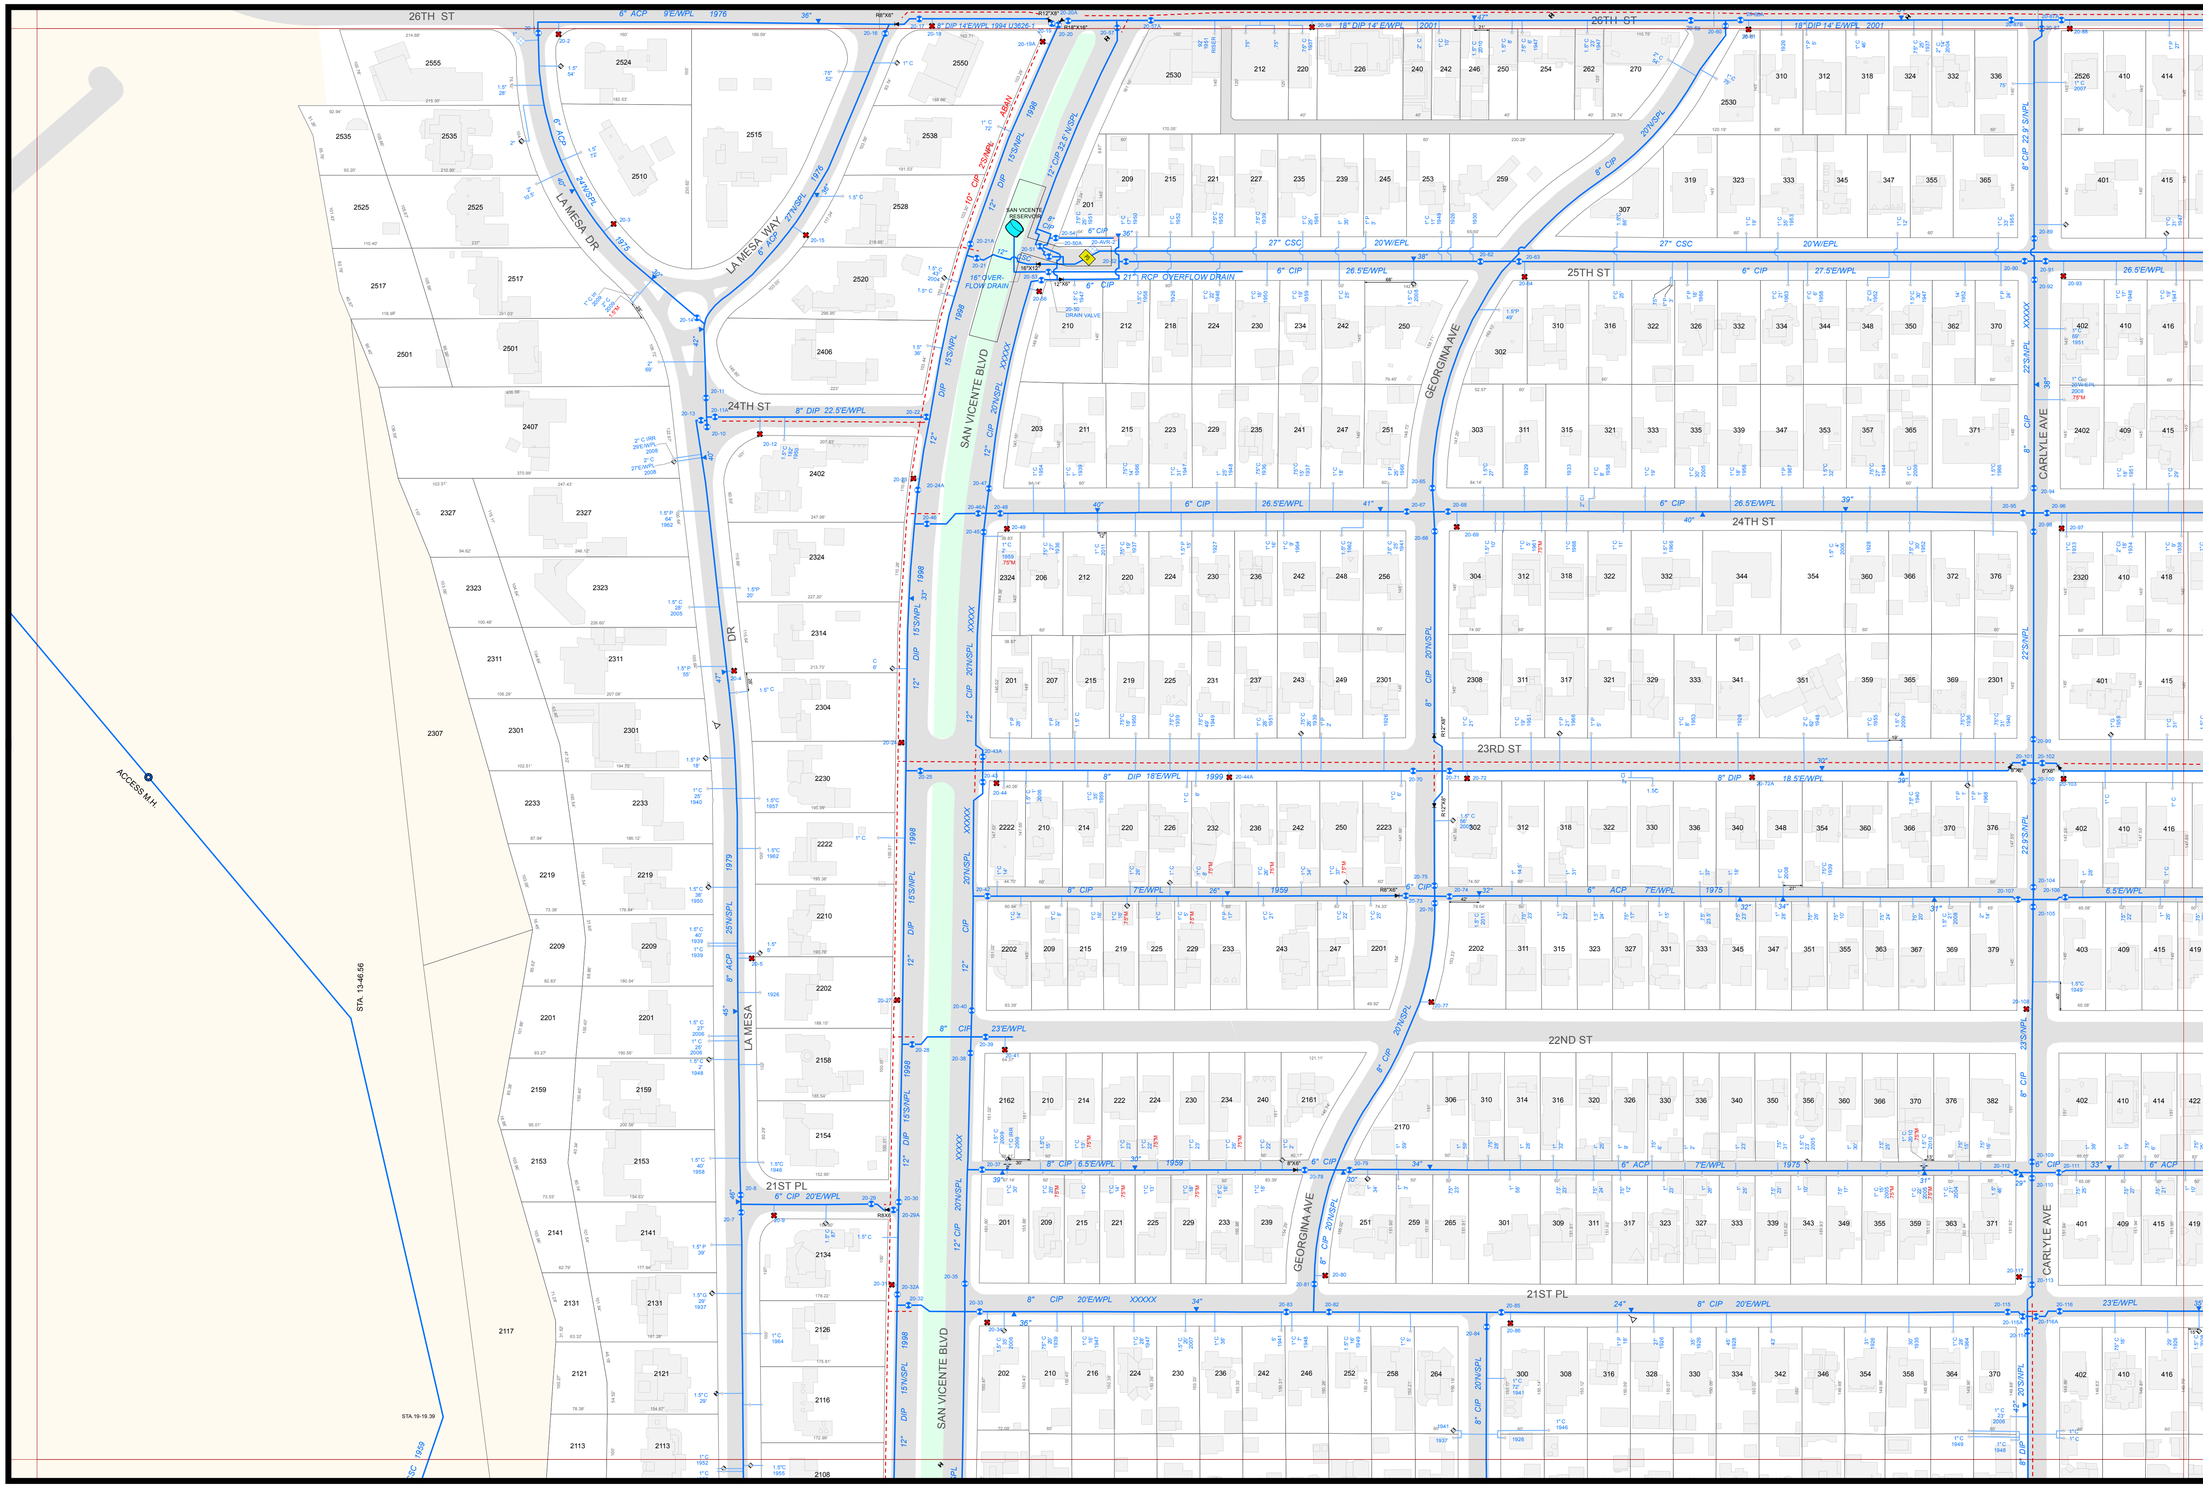

City of
Santa Monica

Water Resources Division
Water-Wastewater
System Operations

Potable Water System

- Water Main
- Abandoned Water Main
- Services and Fire Lines
- Casing
- Pressure Zone Boundary
- Meter
- Multimeter
- Hydrant
- Private Hydrant
- Underground Hydrant
- Fire Riser
- Depth Indicator
- Manhole
- Air Release
- Blowoff
- Butterfly Valve
- Gate Valve
- Plug Valve In Vault
- Zone Valve
- Backflow Device
- Reservoir
- Pressure Sustaining Valve
- Well
- Pump Station
- Cap
- Coupling
- Reducer
- Repair Clamp
- Sampling Station

43	44	
35	36	37
28	29	

Sheet 36

0 100 200 Feet

Plot Date:2/1/2013

Copyright © 2013 City of Santa Monica. All Rights Reserved.

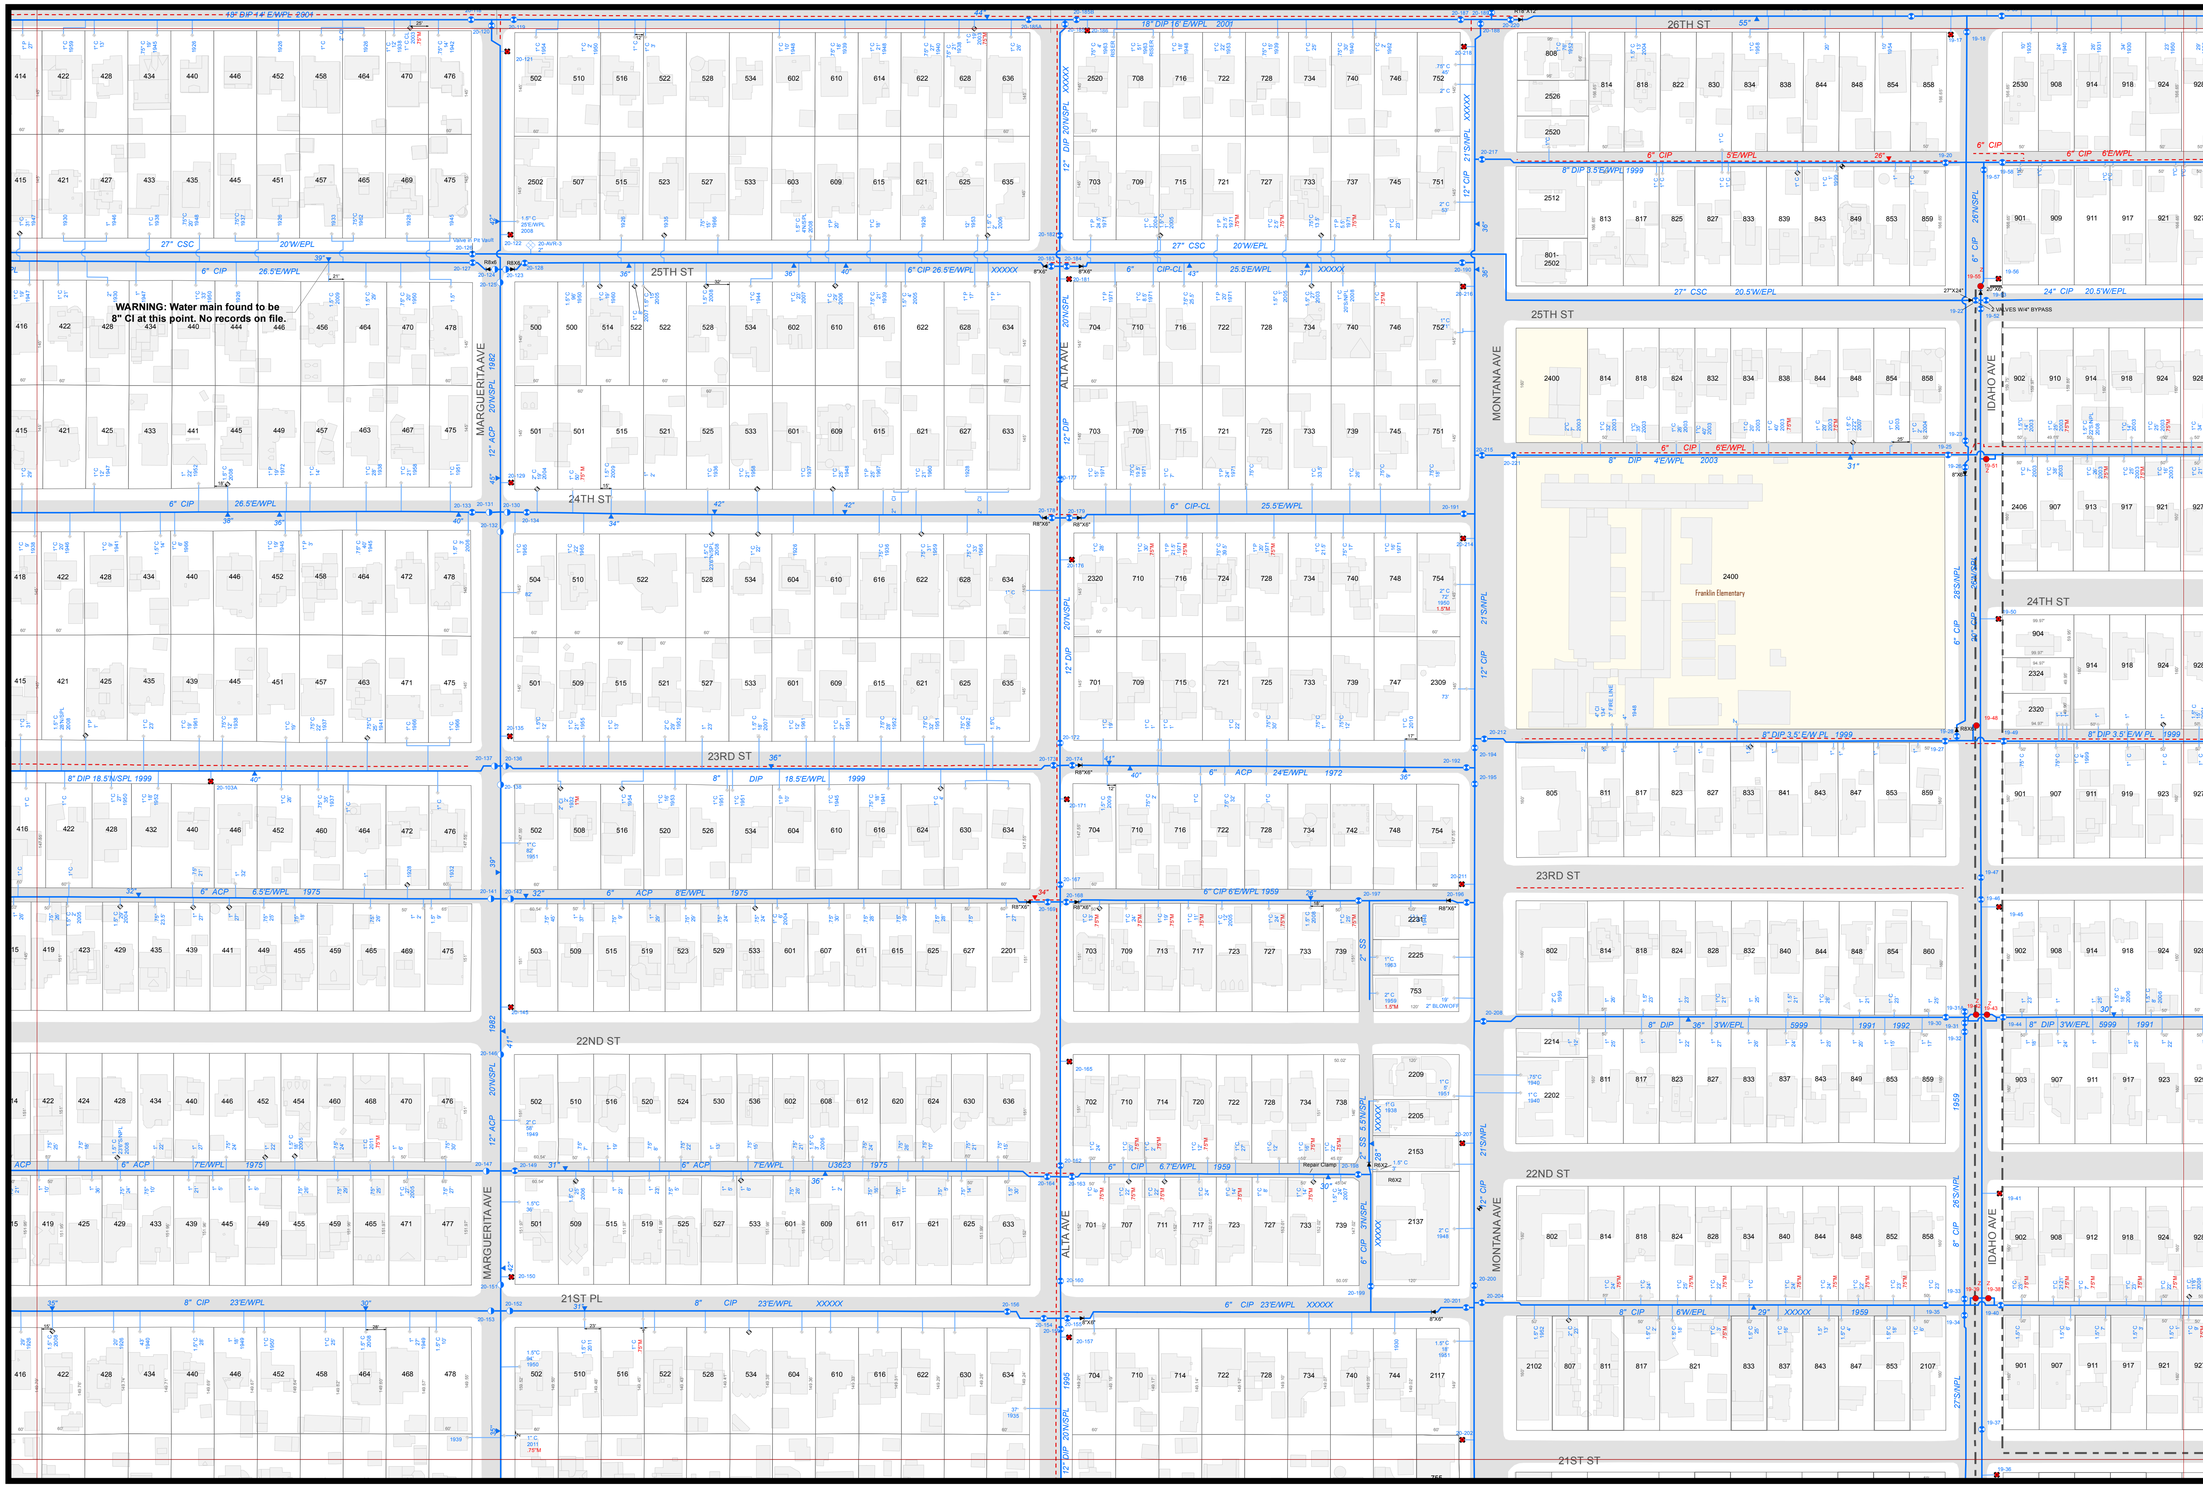

City of
Santa Monica

Water Resources Division
Water-Wastewater
System Operations

Potable Water System

- Water Main
- Abandoned Water Main
- Services and Fire Lines
- Casing
- Pressure Zone Boundary
- Meter
- Multimeter
- Hydrant
- Private Hydrant
- Underground Hydrant
- Fire Riser
- Depth Indicator
- Manhole
- Air Release
- Blowoff
- Butterfly Valve
- Gate Valve
- Plug Valve In Vault
- Zone Valve
- Backflow Device
- Reservoir
- Pressure Sustaining Valve
- Well
- Pump Station
- Cap
- Coupling
- Reducer
- Repair Clamp
- Sampling Station

43	44	45
36	37	38
28	29	30

Sheet 37

0 100 200 Feet

Plot Date:2/1/2013

Copyright © 2013 City of Santa Monica. All Rights Reserved.

City of
Santa Monica

Water Resources Division
Water-Wastewater
System Operations

Potable Water System

- Water Main
- Abandoned Water Main
- Services and Fire Lines
- Casing
- Pressure Zone Boundary
- Meter
- Multimeter
- Hydrant
- Private Hydrant
- Underground Hydrant
- Fire Riser
- Depth Indicator
- Manhole
- Air Release
- Blowoff
- Butterfly Valve
- Gate Valve
- Plug Valve In Vault
- Zone Valve
- Backflow Device
- Reservoir
- Pressure Sustaining Valve
- Well
- Pump Station
- Cap
- Coupling
- Reducer
- Repair Clamp
- Sampling Station

44	45	46
37	38	39
29	30	31

Sheet 38

0 100 200 Feet

Plot Date:2/1/2013

Copyright © 2013 City of Santa Monica. All Rights Reserved.

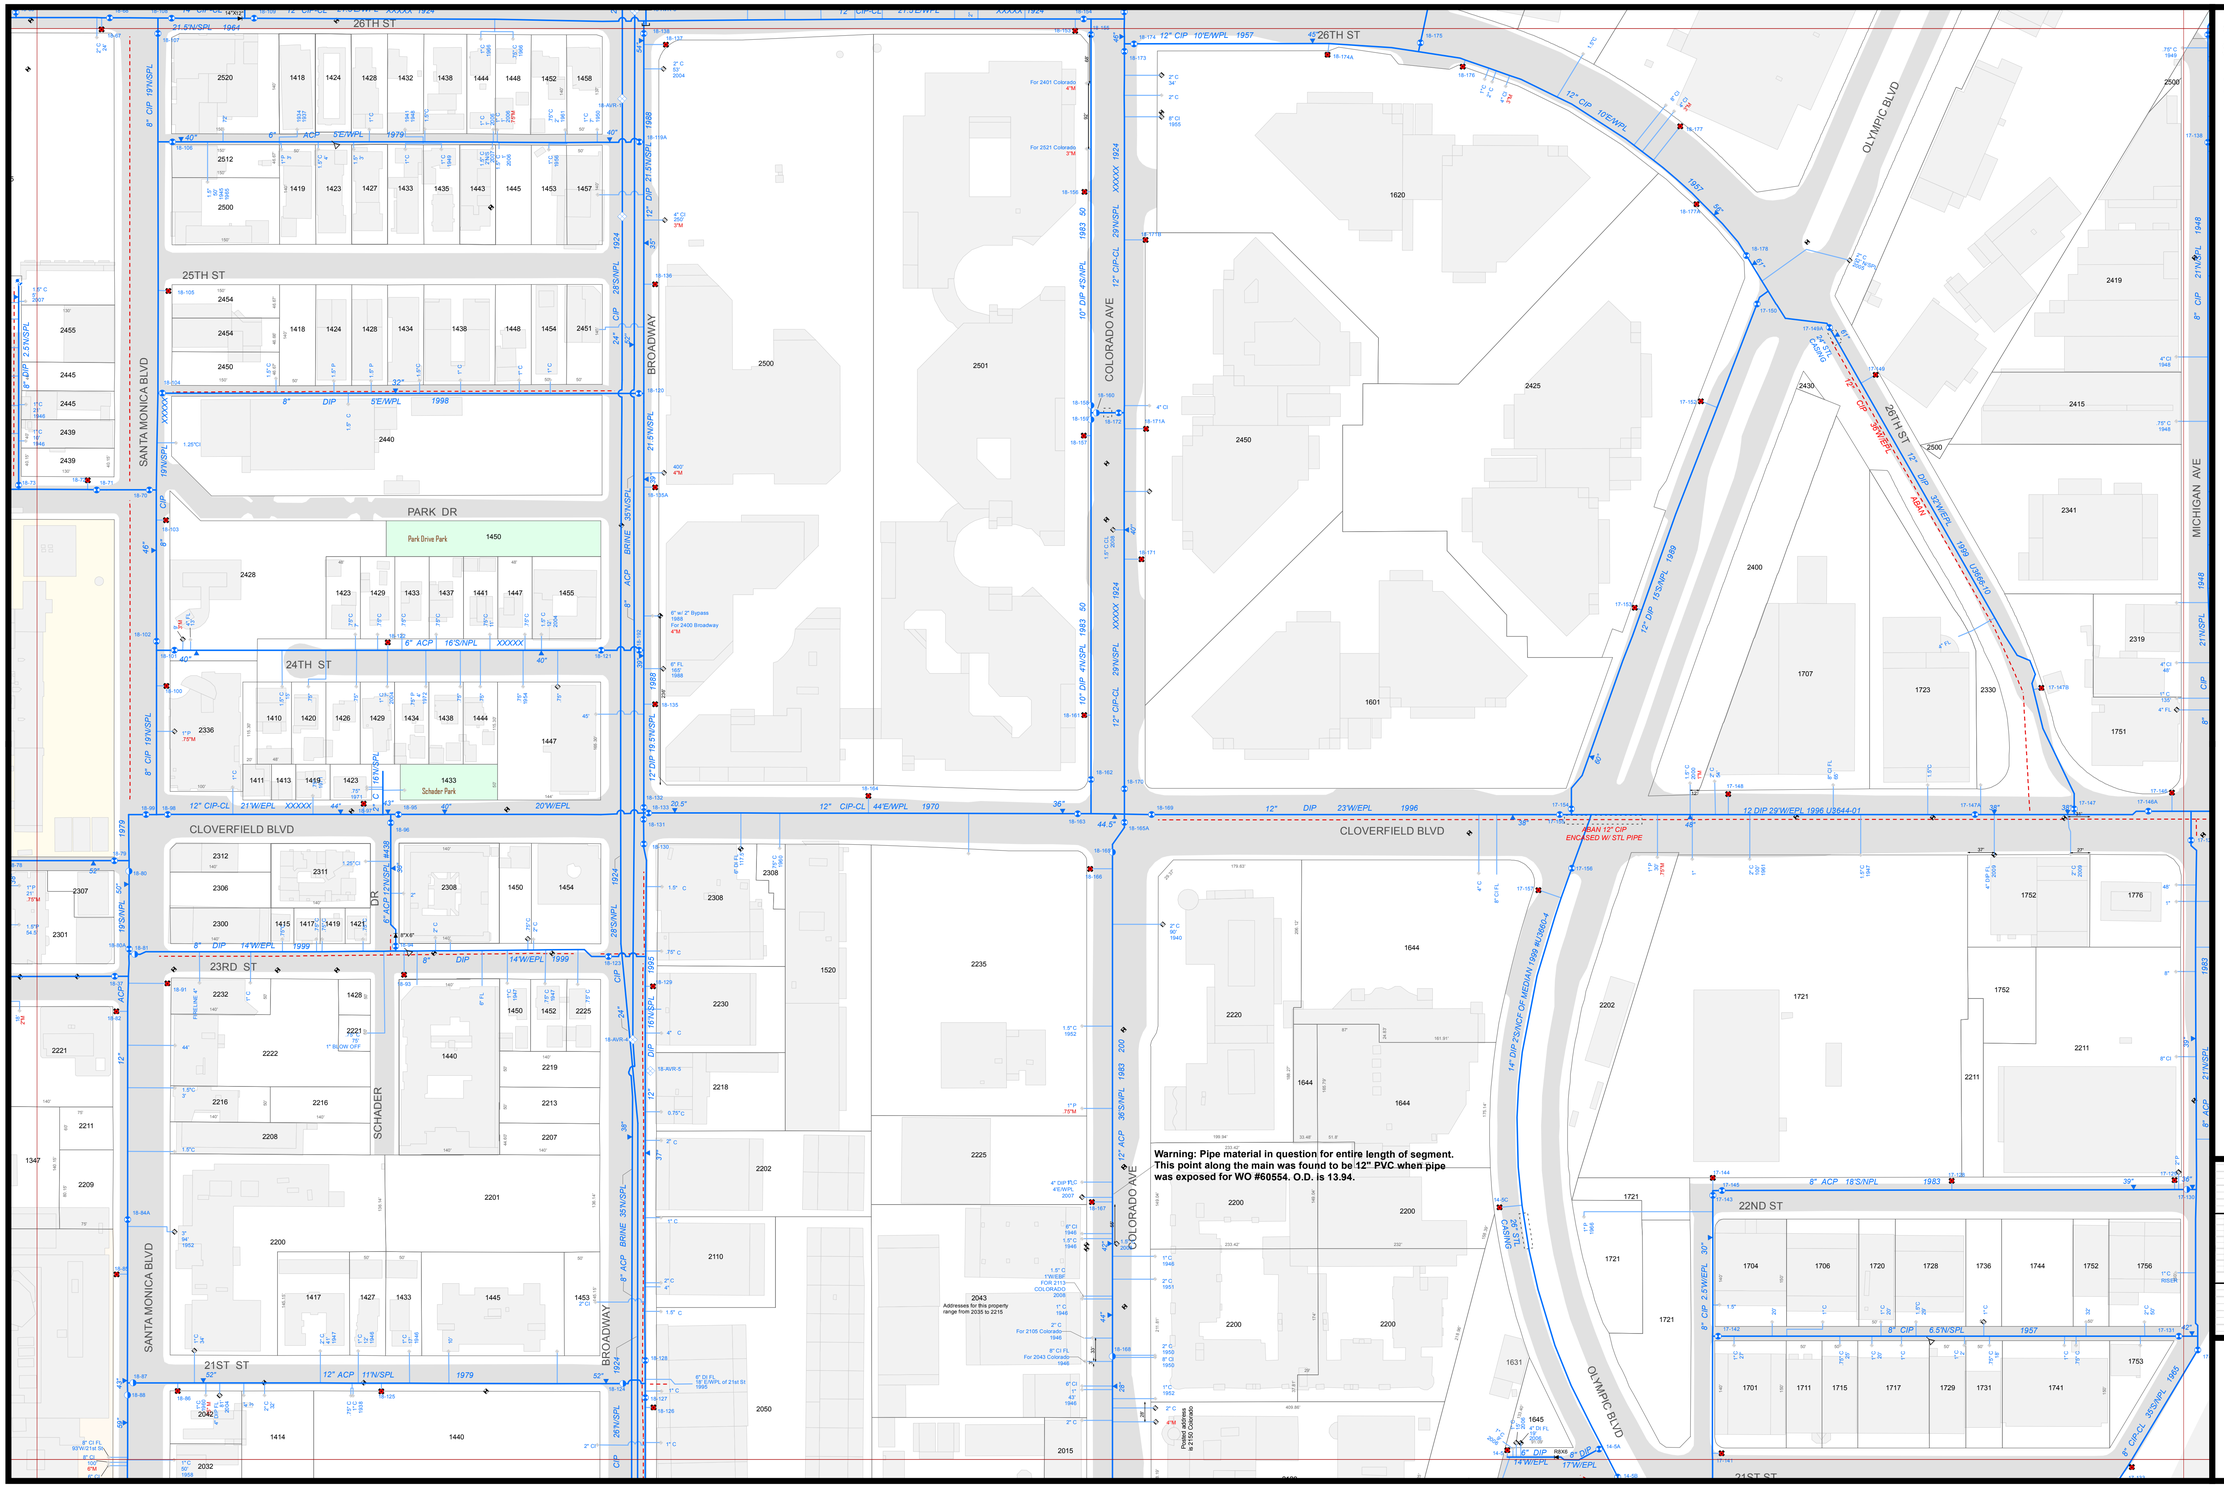

City of
Santa Monica

Water Resources Division
Water-Wastewater
System Operations

Potable Water System

- Water Main
- Abandoned Water Main
- Services and Fire Lines
- Casing
- Pressure Zone Boundary
- Meter
- Multimeter
- Hydrant
- Private Hydrant
- Underground Hydrant
- Fire Riser
- Depth Indicator
- Manhole
- Air Release
- Blowoff
- Butterfly Valve
- Gate Valve
- Plug Valve In Vault
- Zone Valve
- Backflow Device
- Reservoir
- Pressure Sustaining Valve
- Well
- Pump Station
- Cap
- Coupling
- Reducer
- Repair Clamp
- Sampling Station

45	46	47
38	39	40
30	31	32

Sheet 39

0 100 200 Feet

Plot Date:2/1/2013

Copyright © 2013 City of Santa Monica. All Rights Reserved.

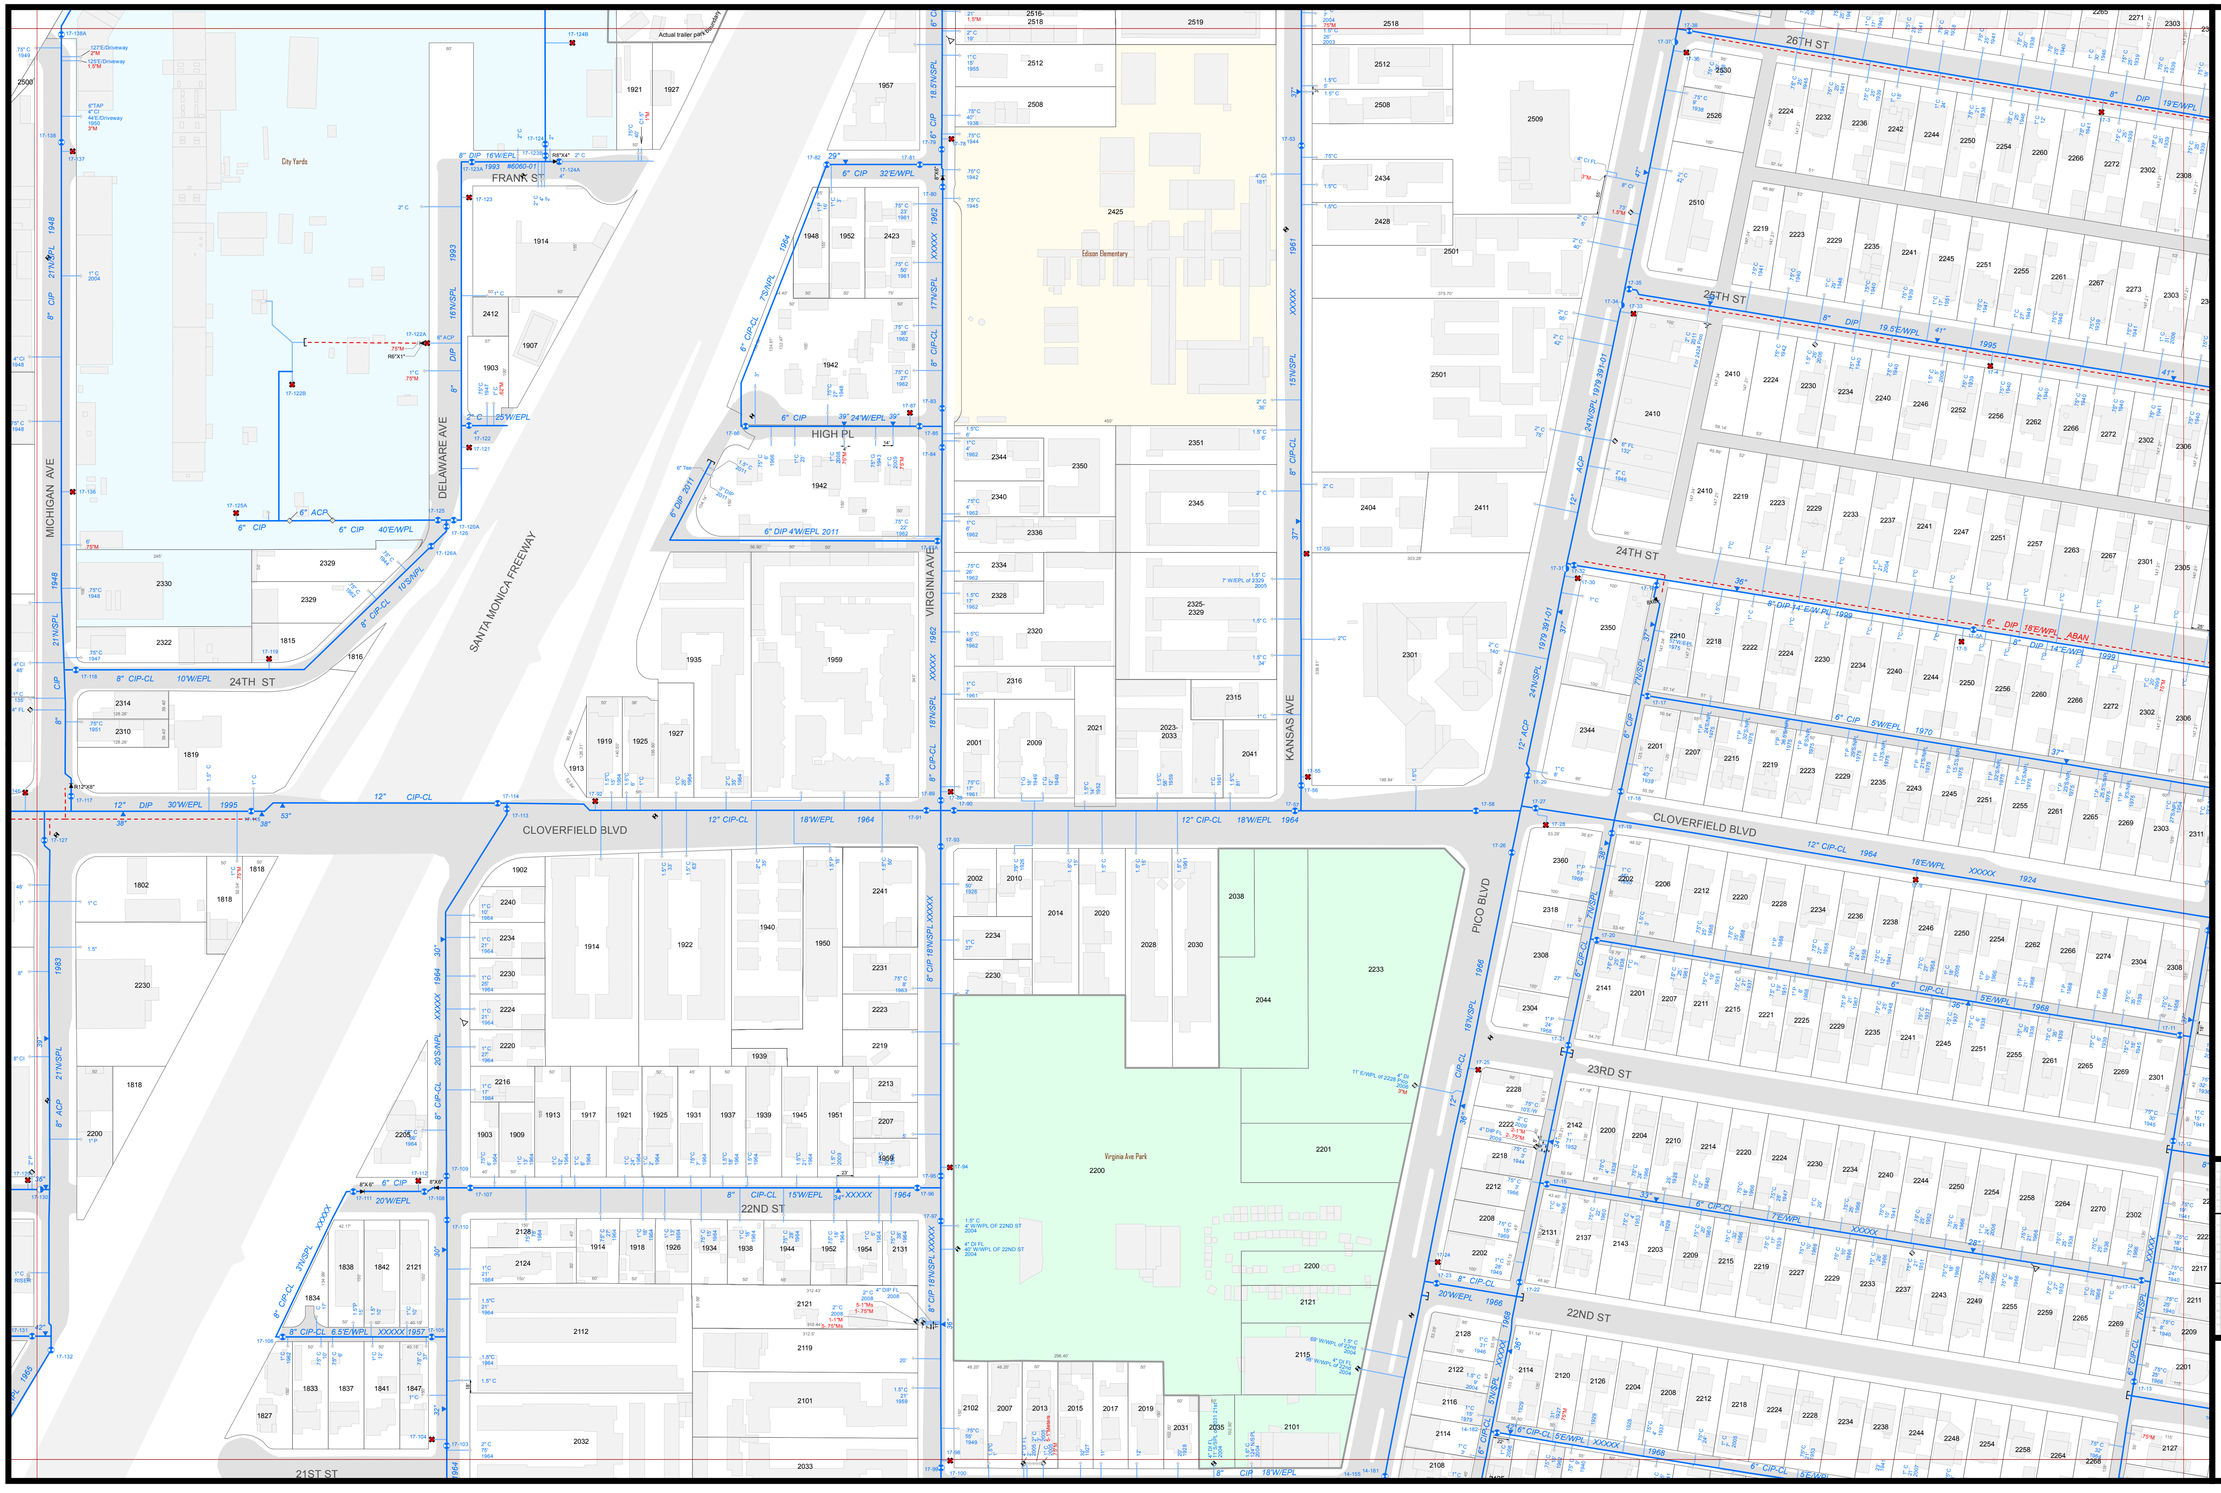

City of
Santa Monica

Water Resources Division
Water-Wastewater
System Operations

Potable Water System

- Water Main
- Abandoned Water Main
- Services and Fire Lines
- Casing
- Pressure Zone Boundary
- Meter
- Multimeter
- Hydrant
- Private Hydrant
- Underground Hydrant
- Fire Riser
- Depth Indicator
- Manhole
- Air Release
- Blowoff
- Butterfly Valve
- Gate Valve
- Plug Valve In Vault
- Zone Valve
- Backflow Device
- Reservoir
- Pressure Sustaining Valve
- Well
- Pump Station
- Cap
- Coupling
- Reducer
- Repair Clamp
- Sampling Station

46	47	48
39	40	41
31	32	33

Sheet 40

0 100 200 Feet

Plot Date:2/1/2013

Copyright © 2013 City of Santa Monica. All Rights Reserved.

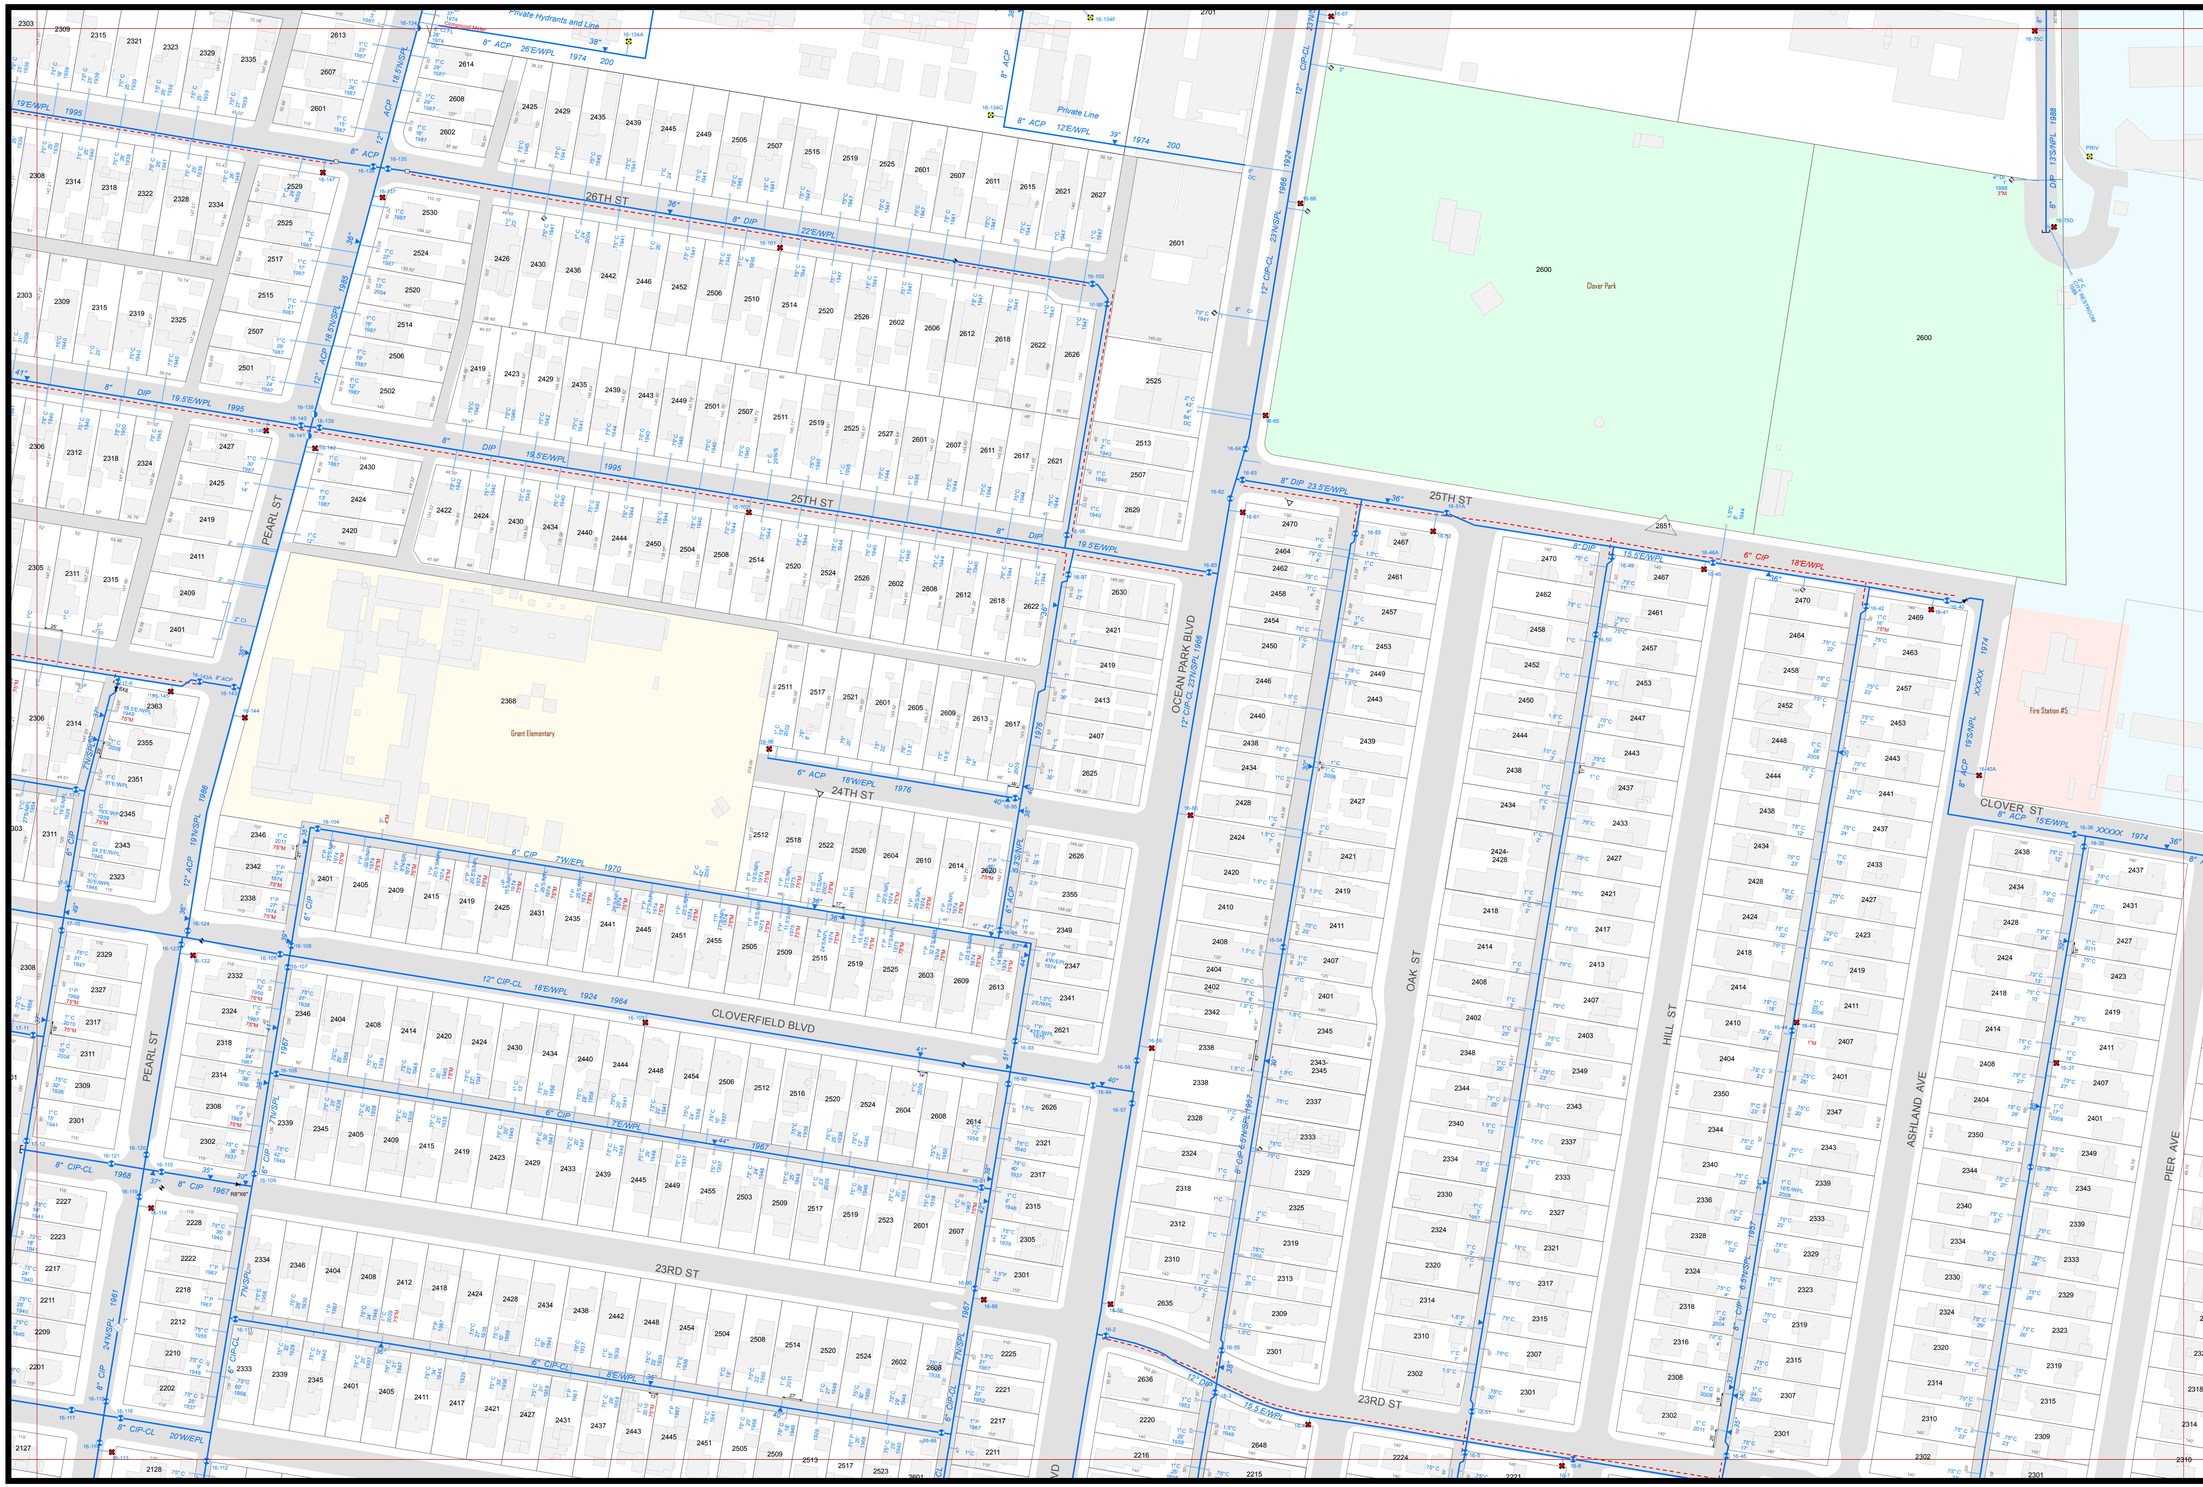

City of
Santa Monica

Water Resources Division
Water-Wastewater
System Operations

Potable Water System

- Water Main
- Abandoned Water Main
- Services and Fire Lines
- Casing
- Pressure Zone Boundary
- Meter
- Multimeter
- Hydrant
- Private Hydrant
- Underground Hydrant
- Fire Riser
- Depth Indicator
- Manhole
- Air Release
- Blowoff
- Butterfly Valve
- Gate Valve
- Plug Valve In Vault
- Zone Valve
- Backflow Device
- Reservoir
- Pressure Sustaining Valve
- Well
- Pump Station
- Cap
- Coupling
- Reducer
- Repair Clamp
- Sampling Station

47	48	49
40	41	42
32	33	34

Sheet 41

0 100 200 Feet

Plot Date:2/1/2013

Copyright © 2013 City of Santa Monica. All Rights Reserved.

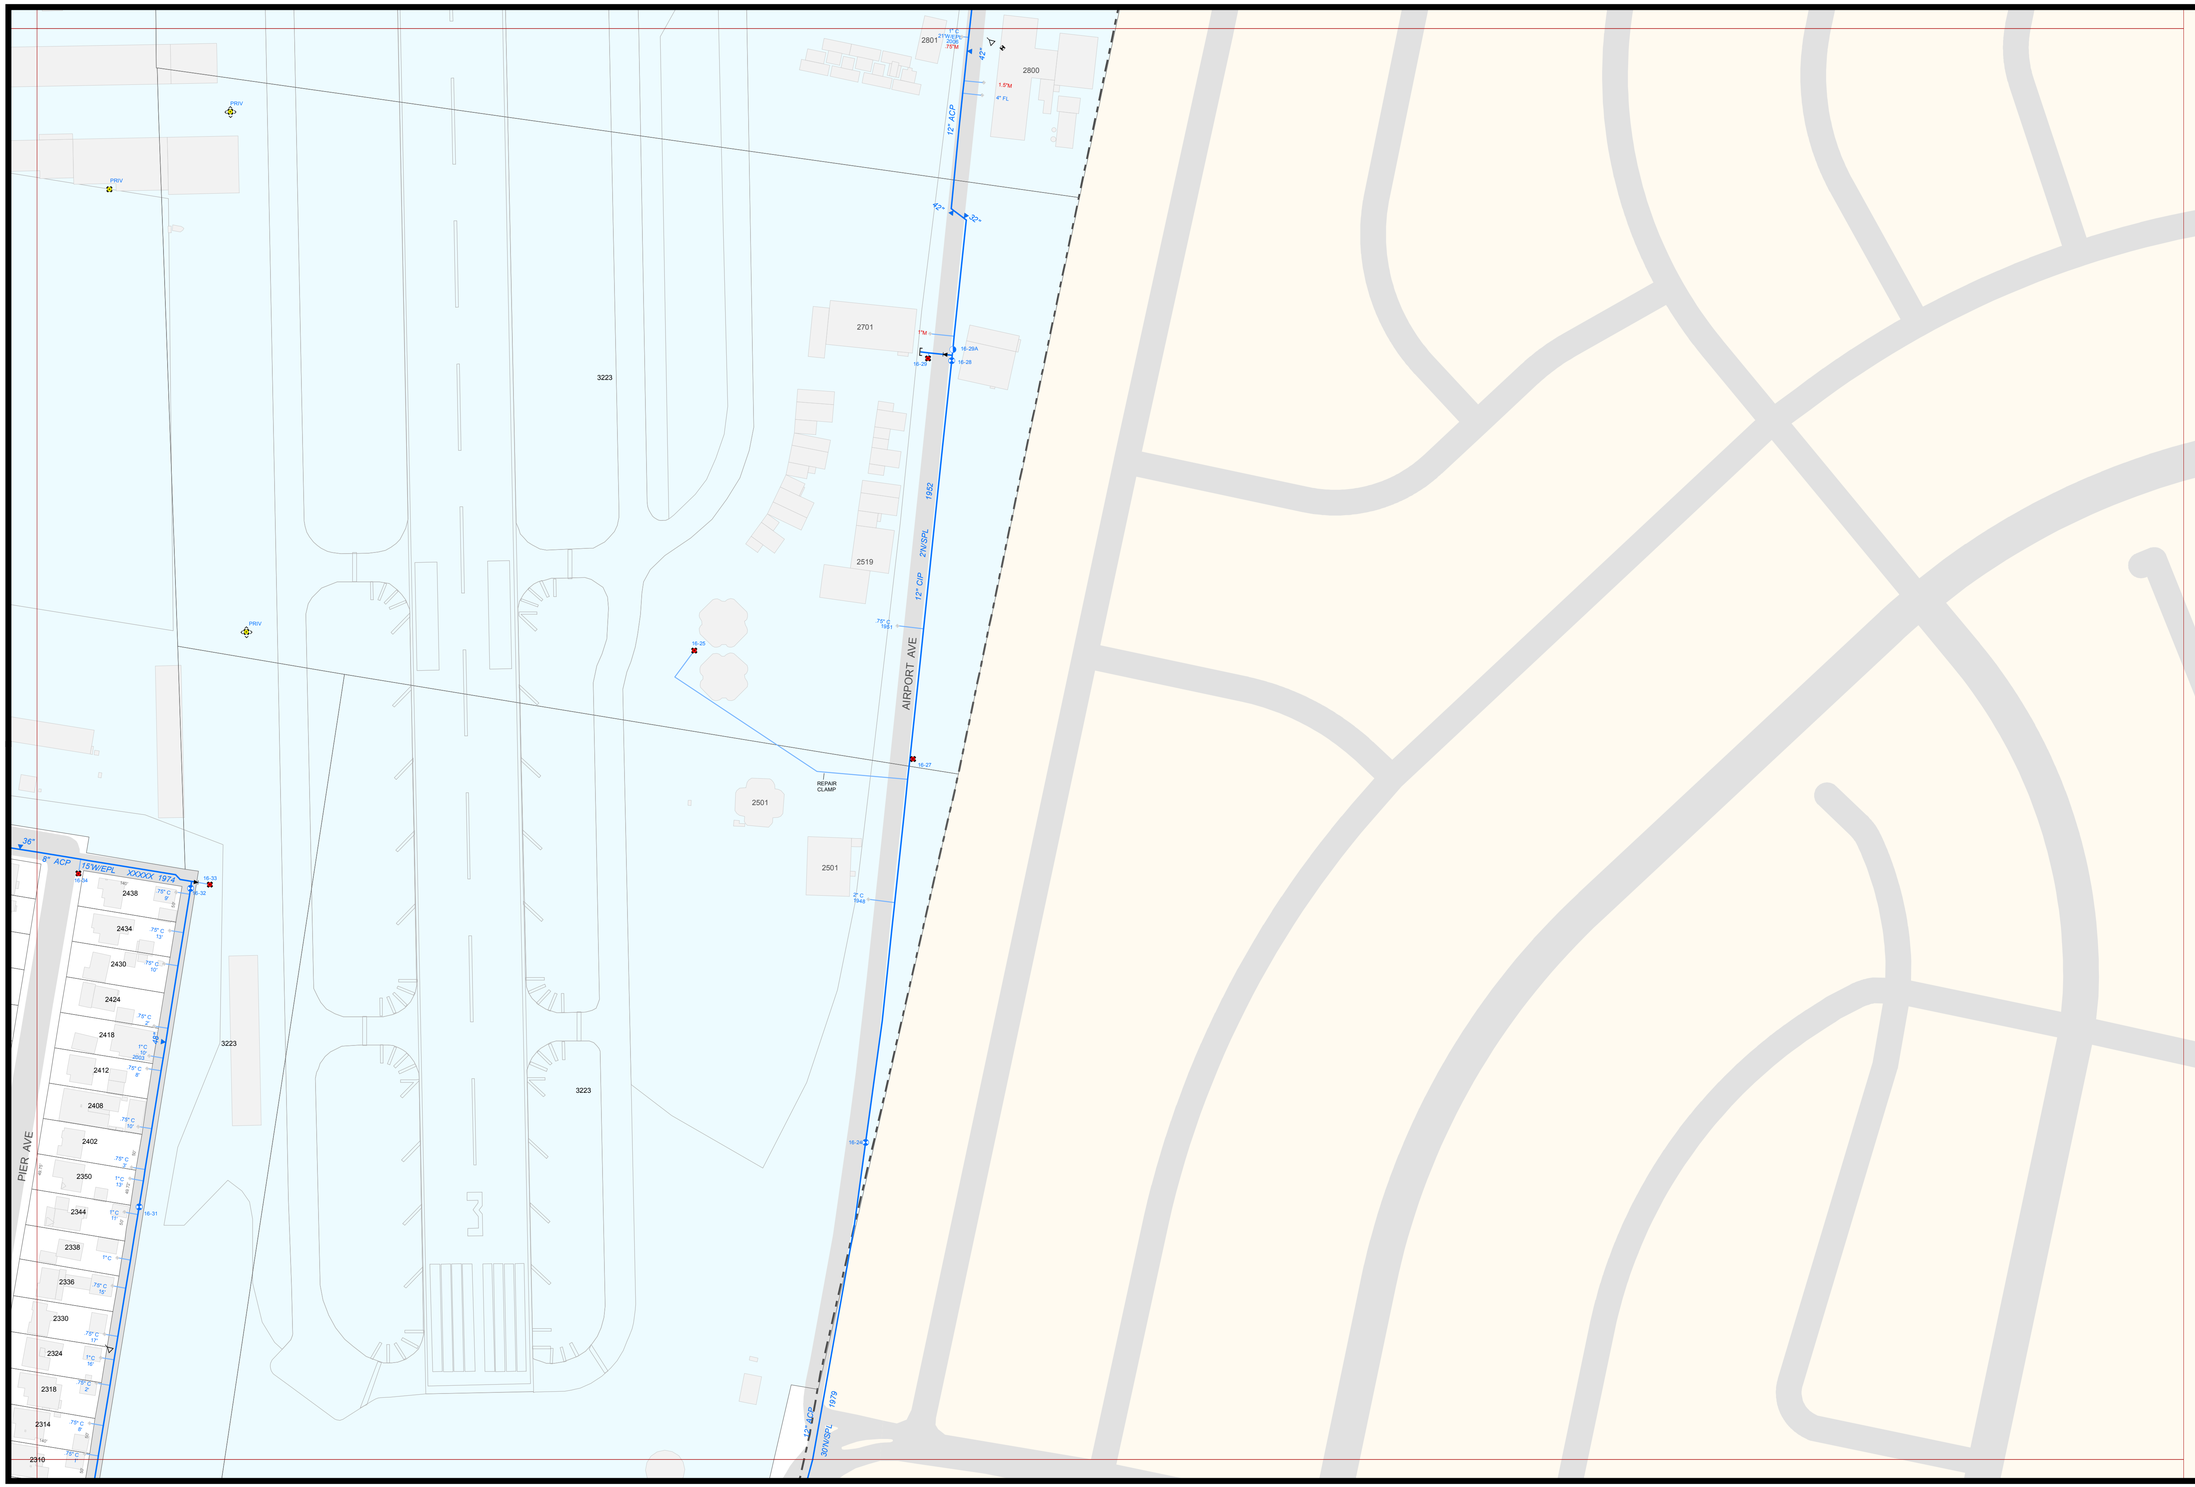

City of
Santa Monica

Water Resources Division
Water-Wastewater
System Operations

Potable Water System

- Water Main
- Abandoned Water Main
- Services and Fire Lines
- Casing
- Pressure Zone Boundary
- Meter
- Multimeter
- Hydrant
- Private Hydrant
- Underground Hydrant
- Fire Riser
- Depth Indicator
- Manhole
- Air Release
- Blowoff
- Butterfly Valve
- Gate Valve
- Plug Valve In Vault
- Zone Valve
- Backflow Device
- Reservoir
- Pressure Sustaining Valve
- Well
- Pump Station
- Cap
- Coupling
- Reducer
- Repair Clamp
- Sampling Station

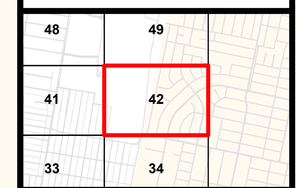

Sheet 42

0 100 200 Feet

Plot Date:2/1/2013

Copyright © 2013 City of Santa Monica. All Rights Reserved.

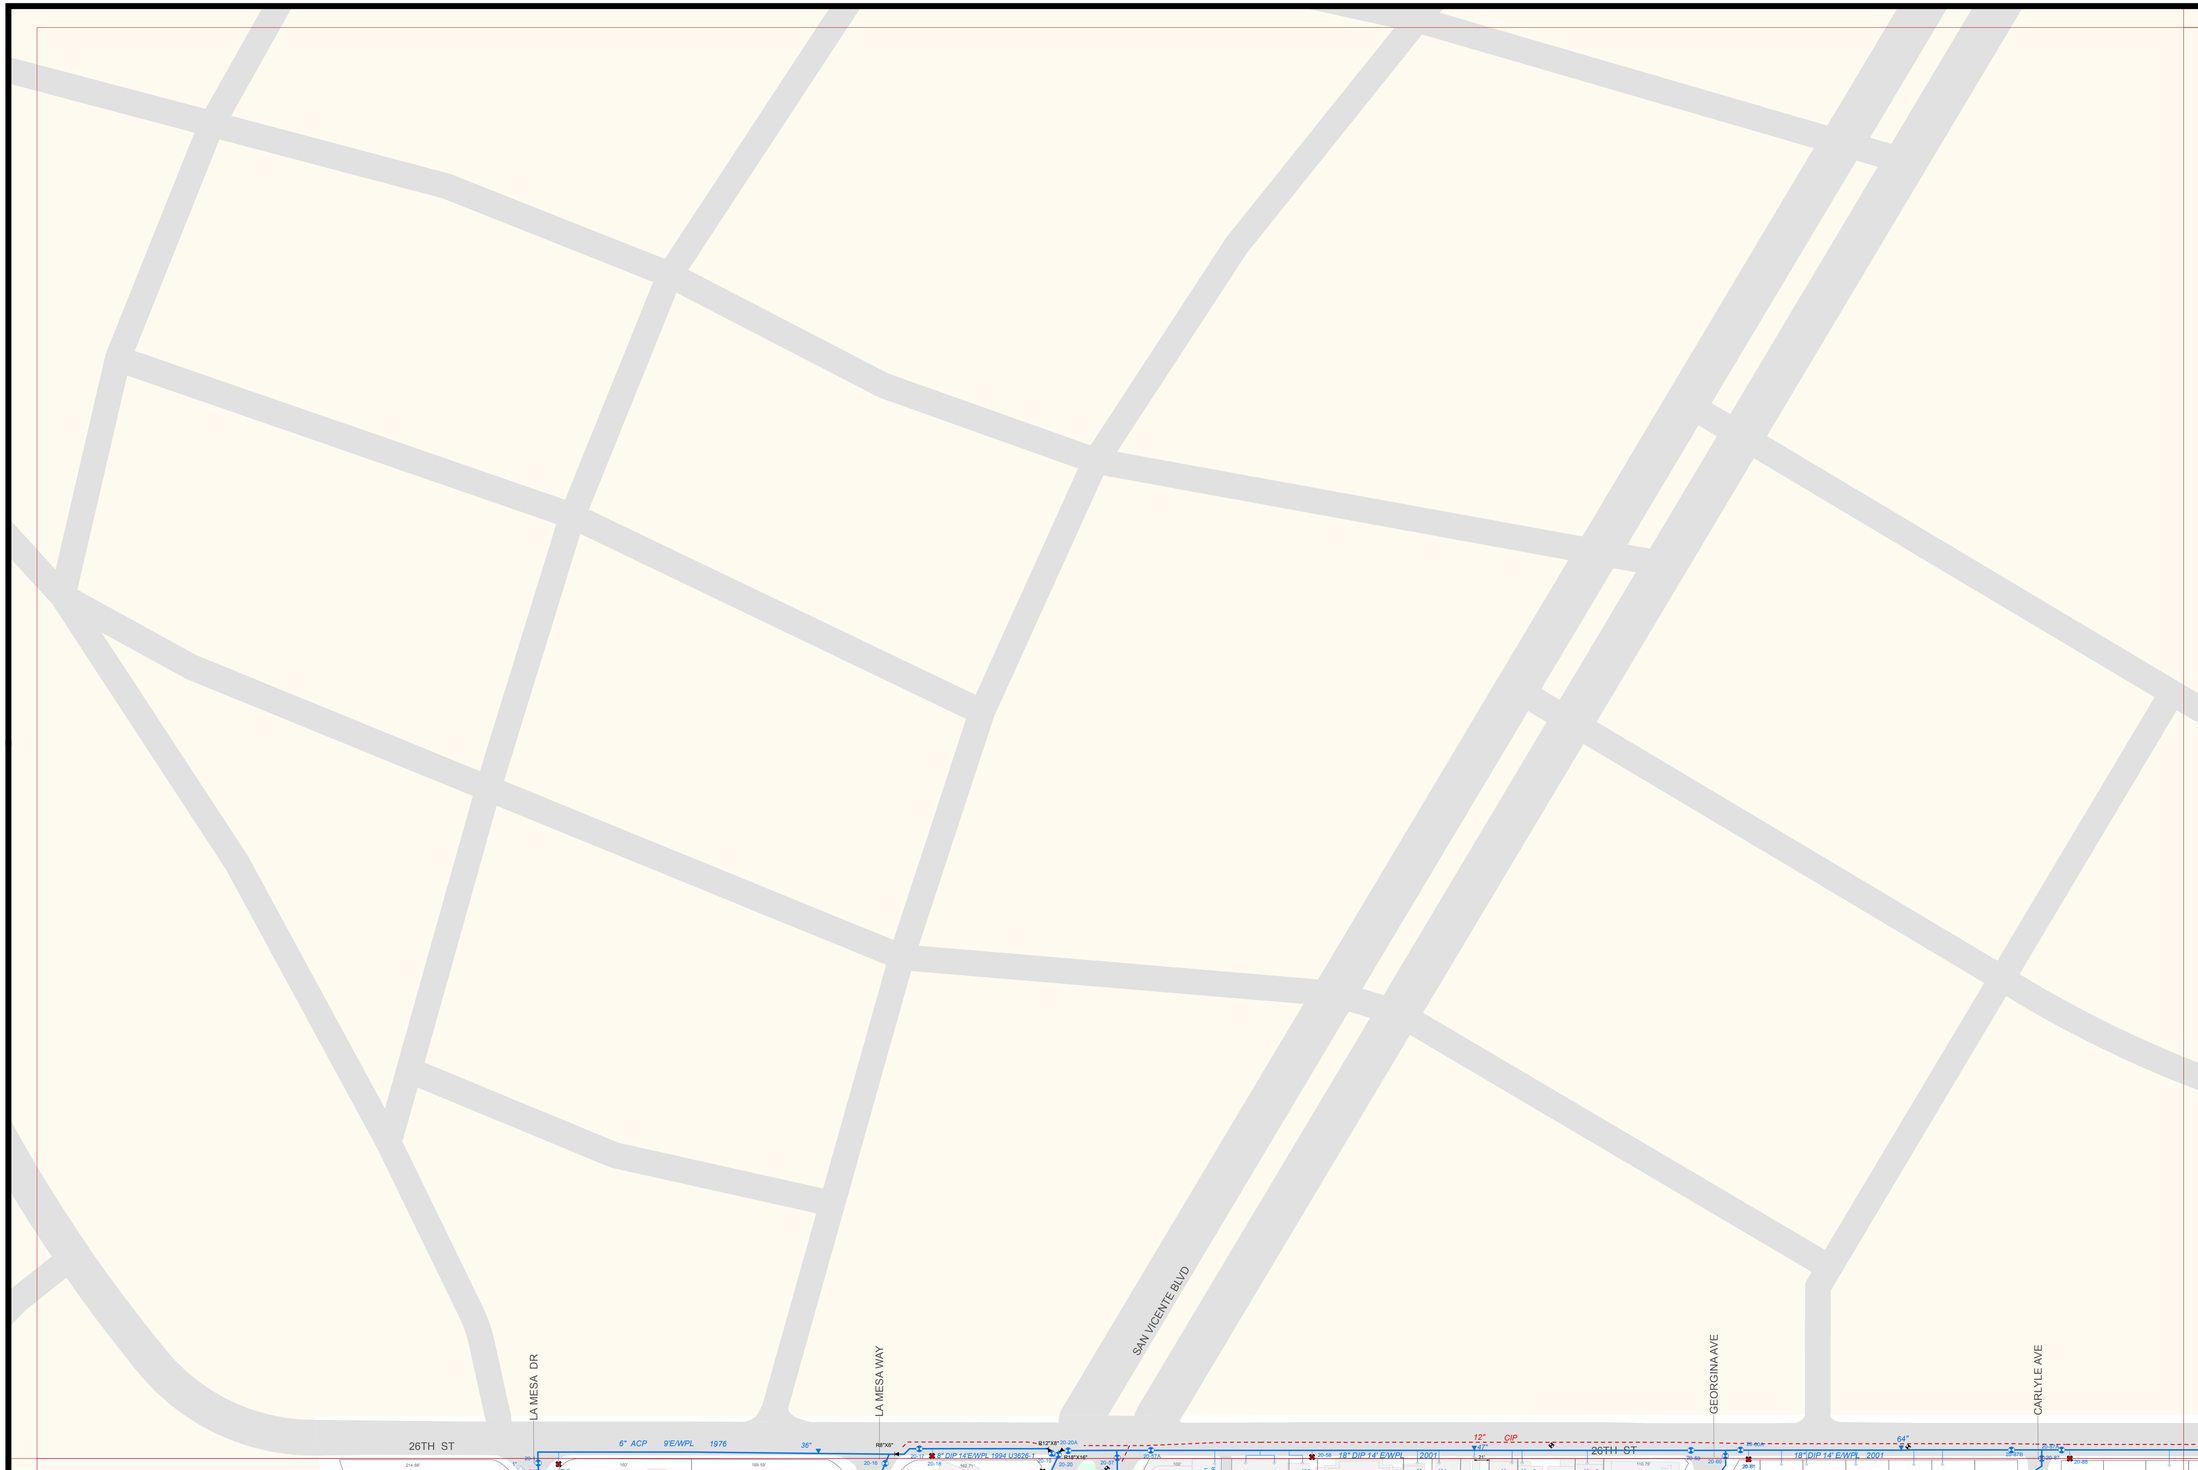

City of
Santa Monica

Water Resources Division
Water-Wastewater
System Operations

Potable Water System

- Water Main
- Abandoned Water Main
- Services and Fire Lines
- Casing
- Pressure Zone Boundary
- Meter
- Multimeter
- Hydrant
- Private Hydrant
- Underground Hydrant
- Fire Riser
- Depth Indicator
- Manhole
- Air Release
- Blowoff
- Butterfly Valve
- Gate Valve
- Plug Valve In Vault
- Zone Valve
- Backflow Device
- Reservoir
- Pressure Sustaining Valve
- Well
- Pump Station
- Cap
- Coupling
- Reducer
- Repair Clamp
- Sampling Station

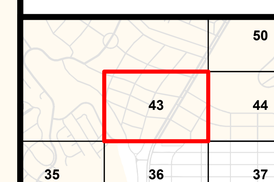

Sheet 43

0 100 200 Feet

Plot Date:2/1/2013

Copyright © 2013 City of Santa Monica. All Rights Reserved.

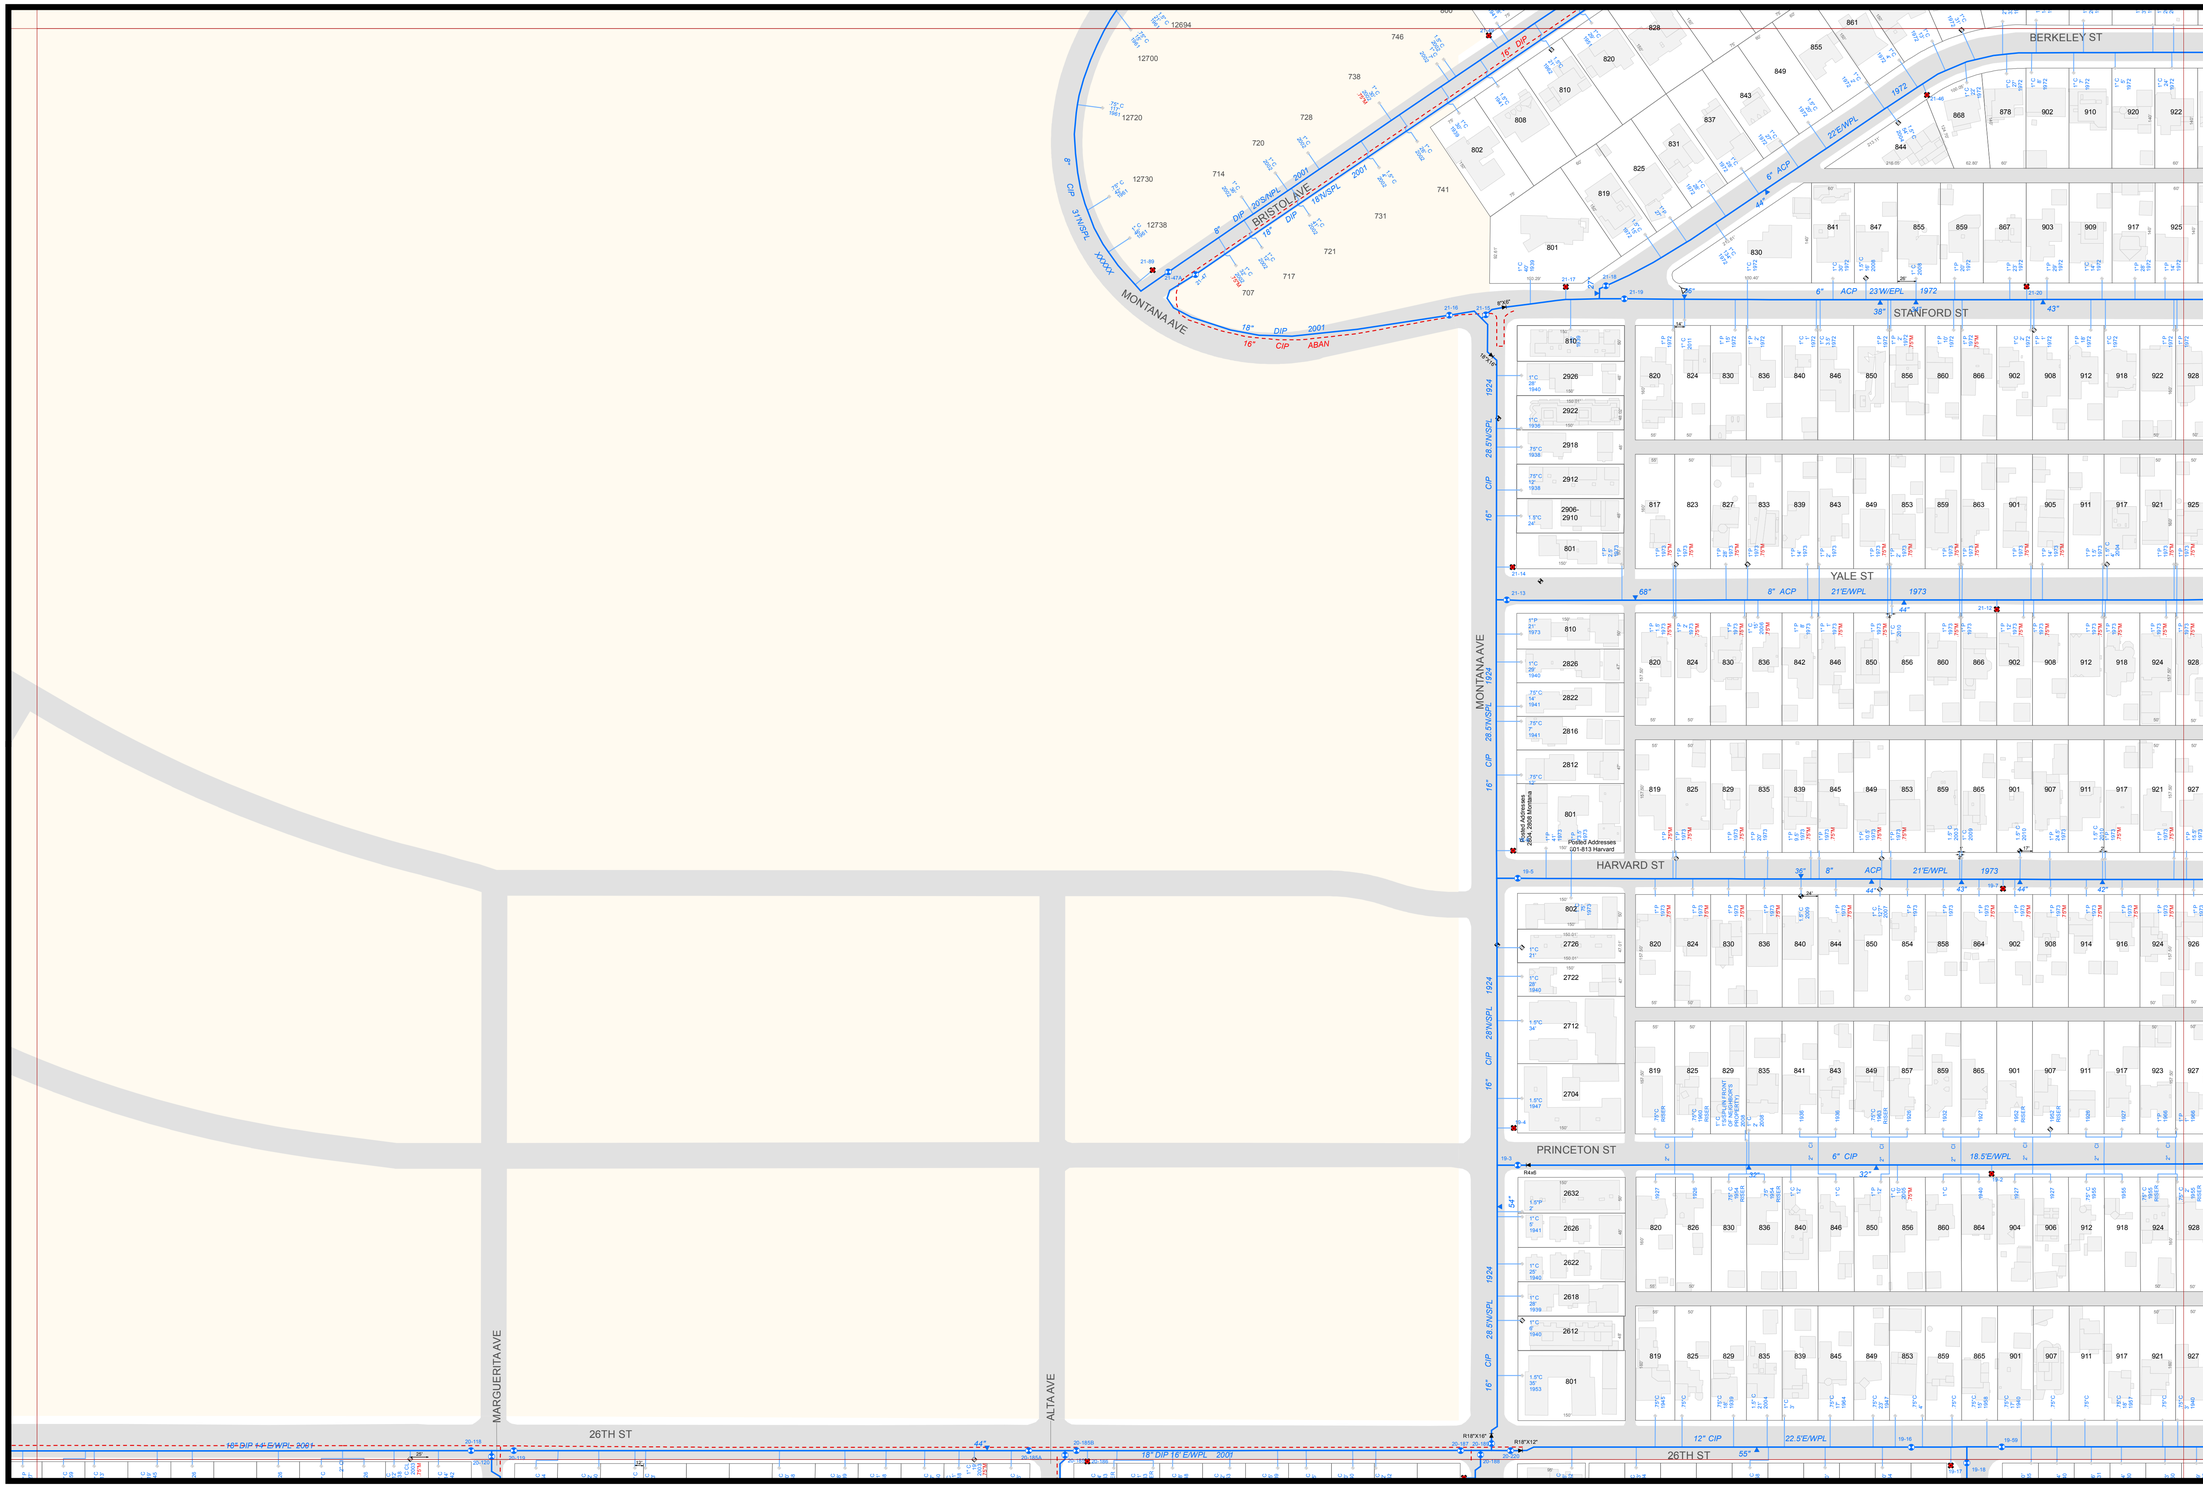

City of
Santa Monica

Water Resources Division
Water-Wastewater
System Operations

Potable Water System

- Water Main
- Abandoned Water Main
- Services and Fire Lines
- Casing
- Pressure Zone Boundary
- Meter
- Multimeter
- Hydrant
- Private Hydrant
- Underground Hydrant
- Fire Riser
- Depth Indicator
- Manhole
- Air Release
- Blowoff
- Butterfly Valve
- Gate Valve
- Plug Valve In Vault
- Zone Valve
- Backflow Device
- Reservoir
- Pressure Sustaining Valve
- Well
- Pump Station
- Cap
- Coupling
- Reducer
- Repair Clamp
- Sampling Station

	50	51
43	44	45
36	37	38

Sheet 44

0 100 200 Feet

Plot Date:2/1/2013

Copyright © 2013 City of Santa Monica. All Rights Reserved.

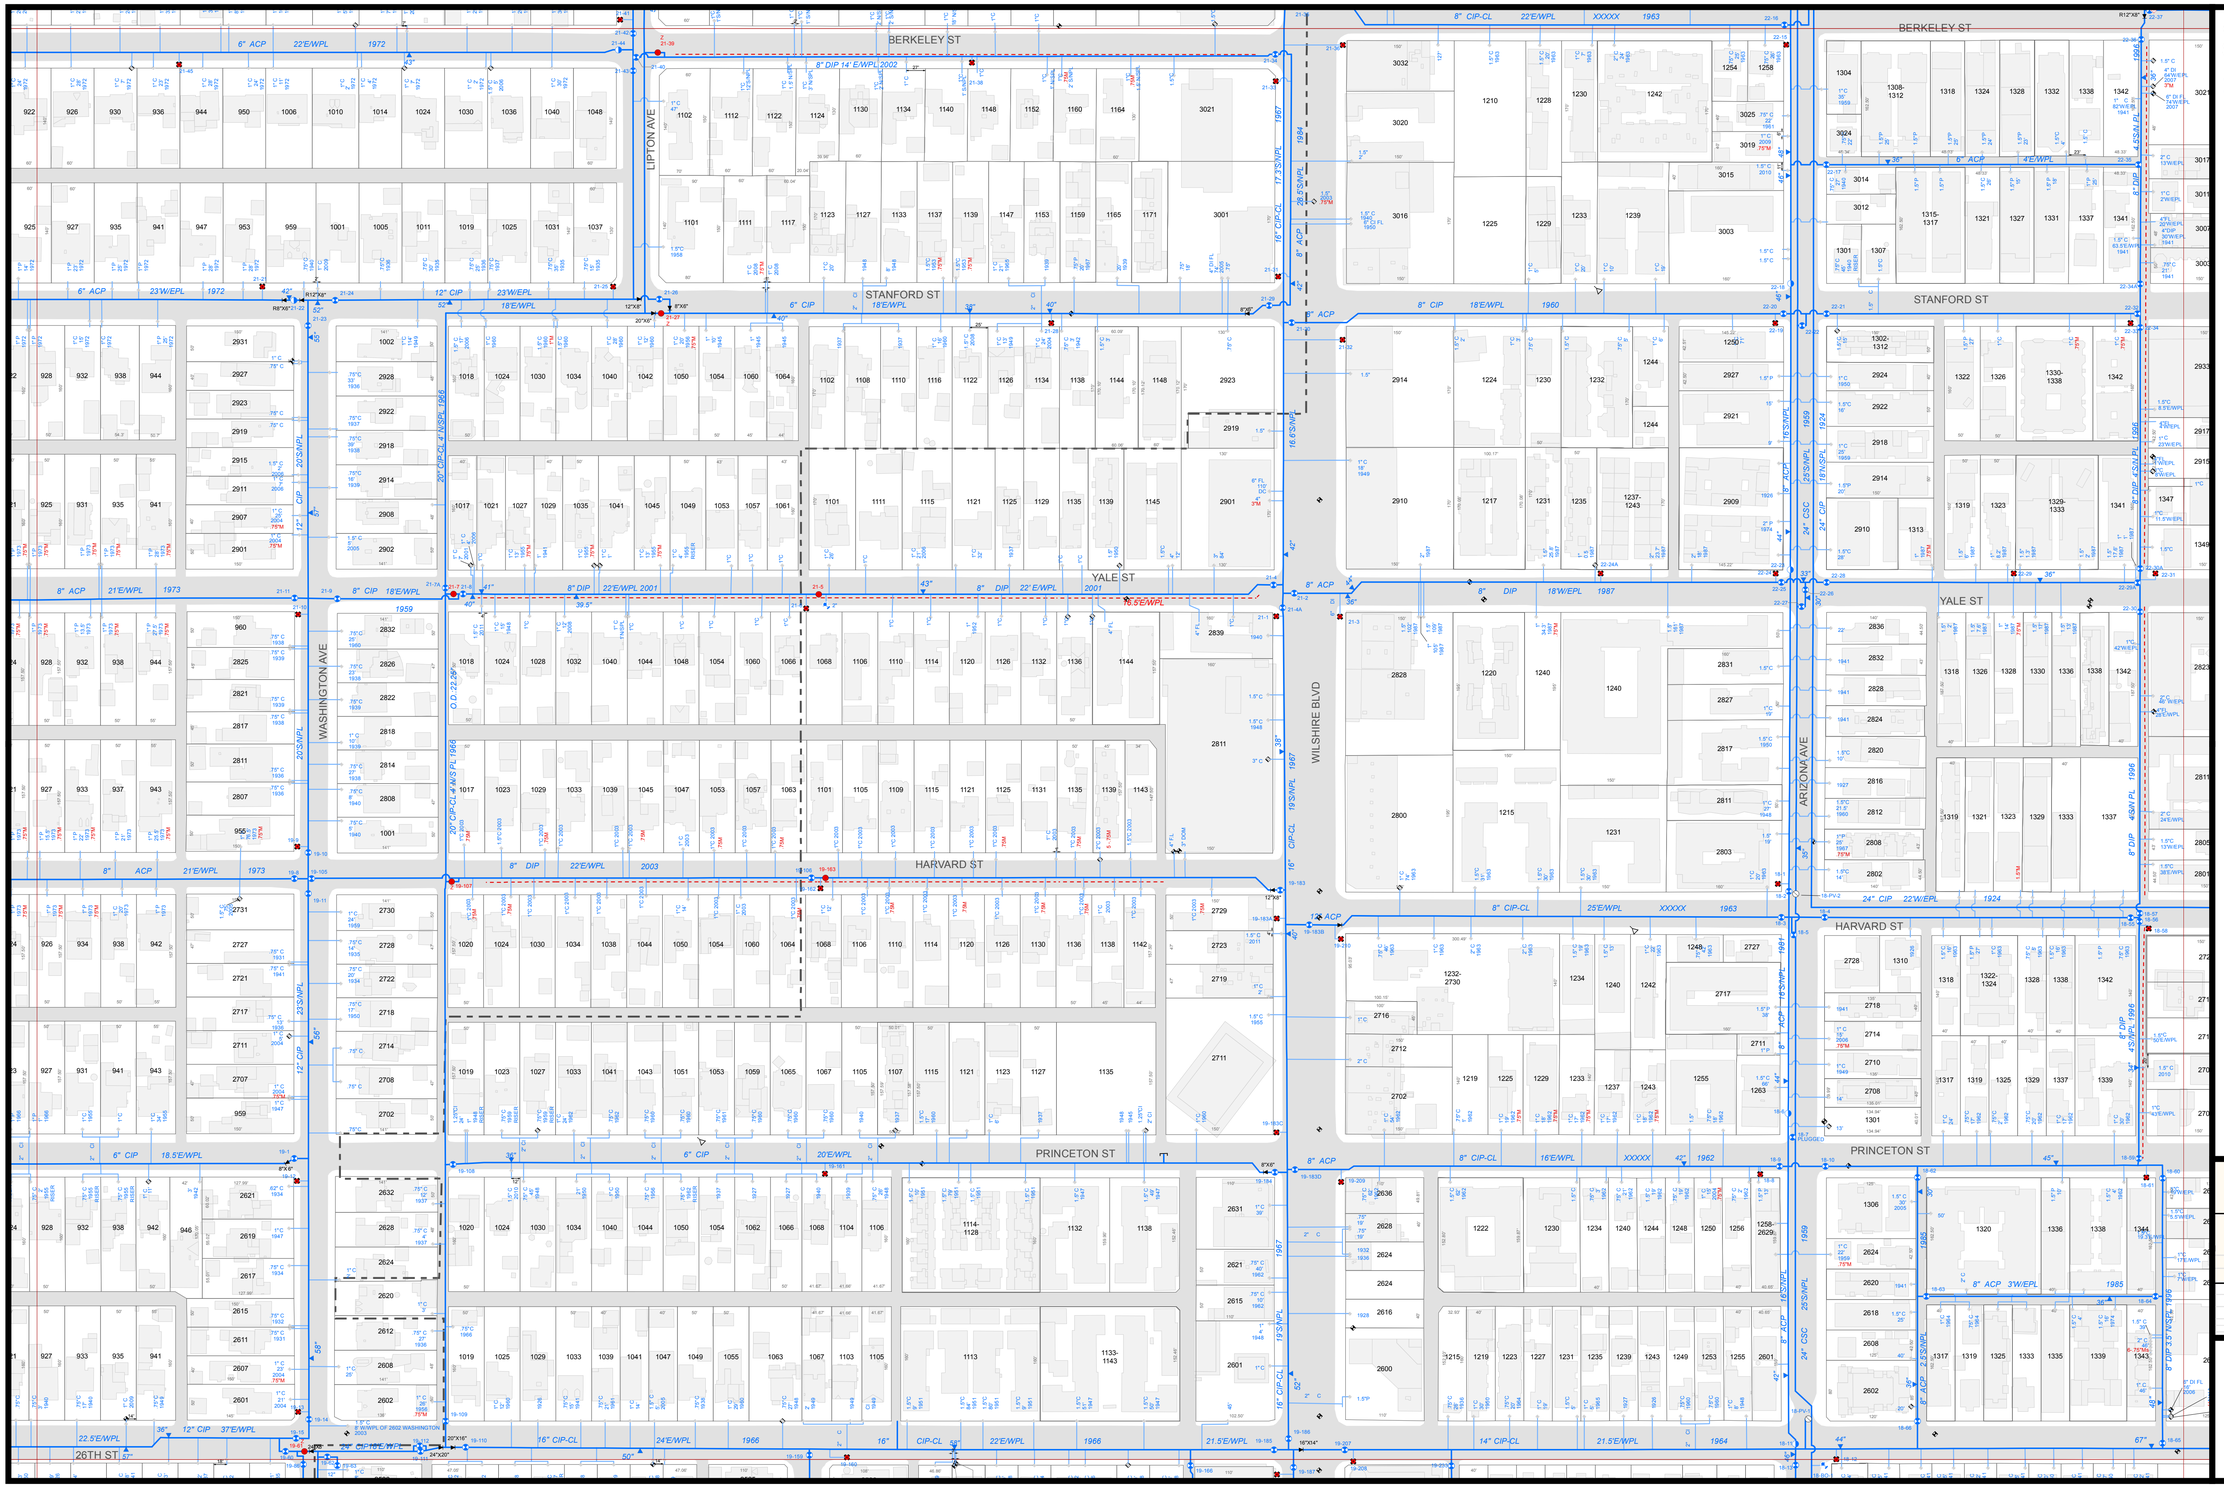

City of
Santa Monica

Water Resources Division
Water-Wastewater
System Operations

Potable Water System

- Water Main
- Abandoned Water Main
- Services and Fire Lines
- Casing
- Pressure Zone Boundary
- Meter
- Multimeter
- Hydrant
- Private Hydrant
- Underground Hydrant
- Fire Riser
- Depth Indicator
- Manhole
- Air Release
- Blowoff
- Butterfly Valve
- Gate Valve
- Plug Valve In Vault
- Zone Valve
- Backflow Device
- Reservoir
- Pressure Sustaining Valve
- Well
- Pump Station
- Cap
- Coupling
- Reducer
- Repair Clamp
- Sampling Station

50	51	52
44	45	46
37	38	39

Sheet 45

0 100 200 Feet

Plot Date:2/1/2013

Copyright © 2013 City of Santa Monica. All Rights Reserved.

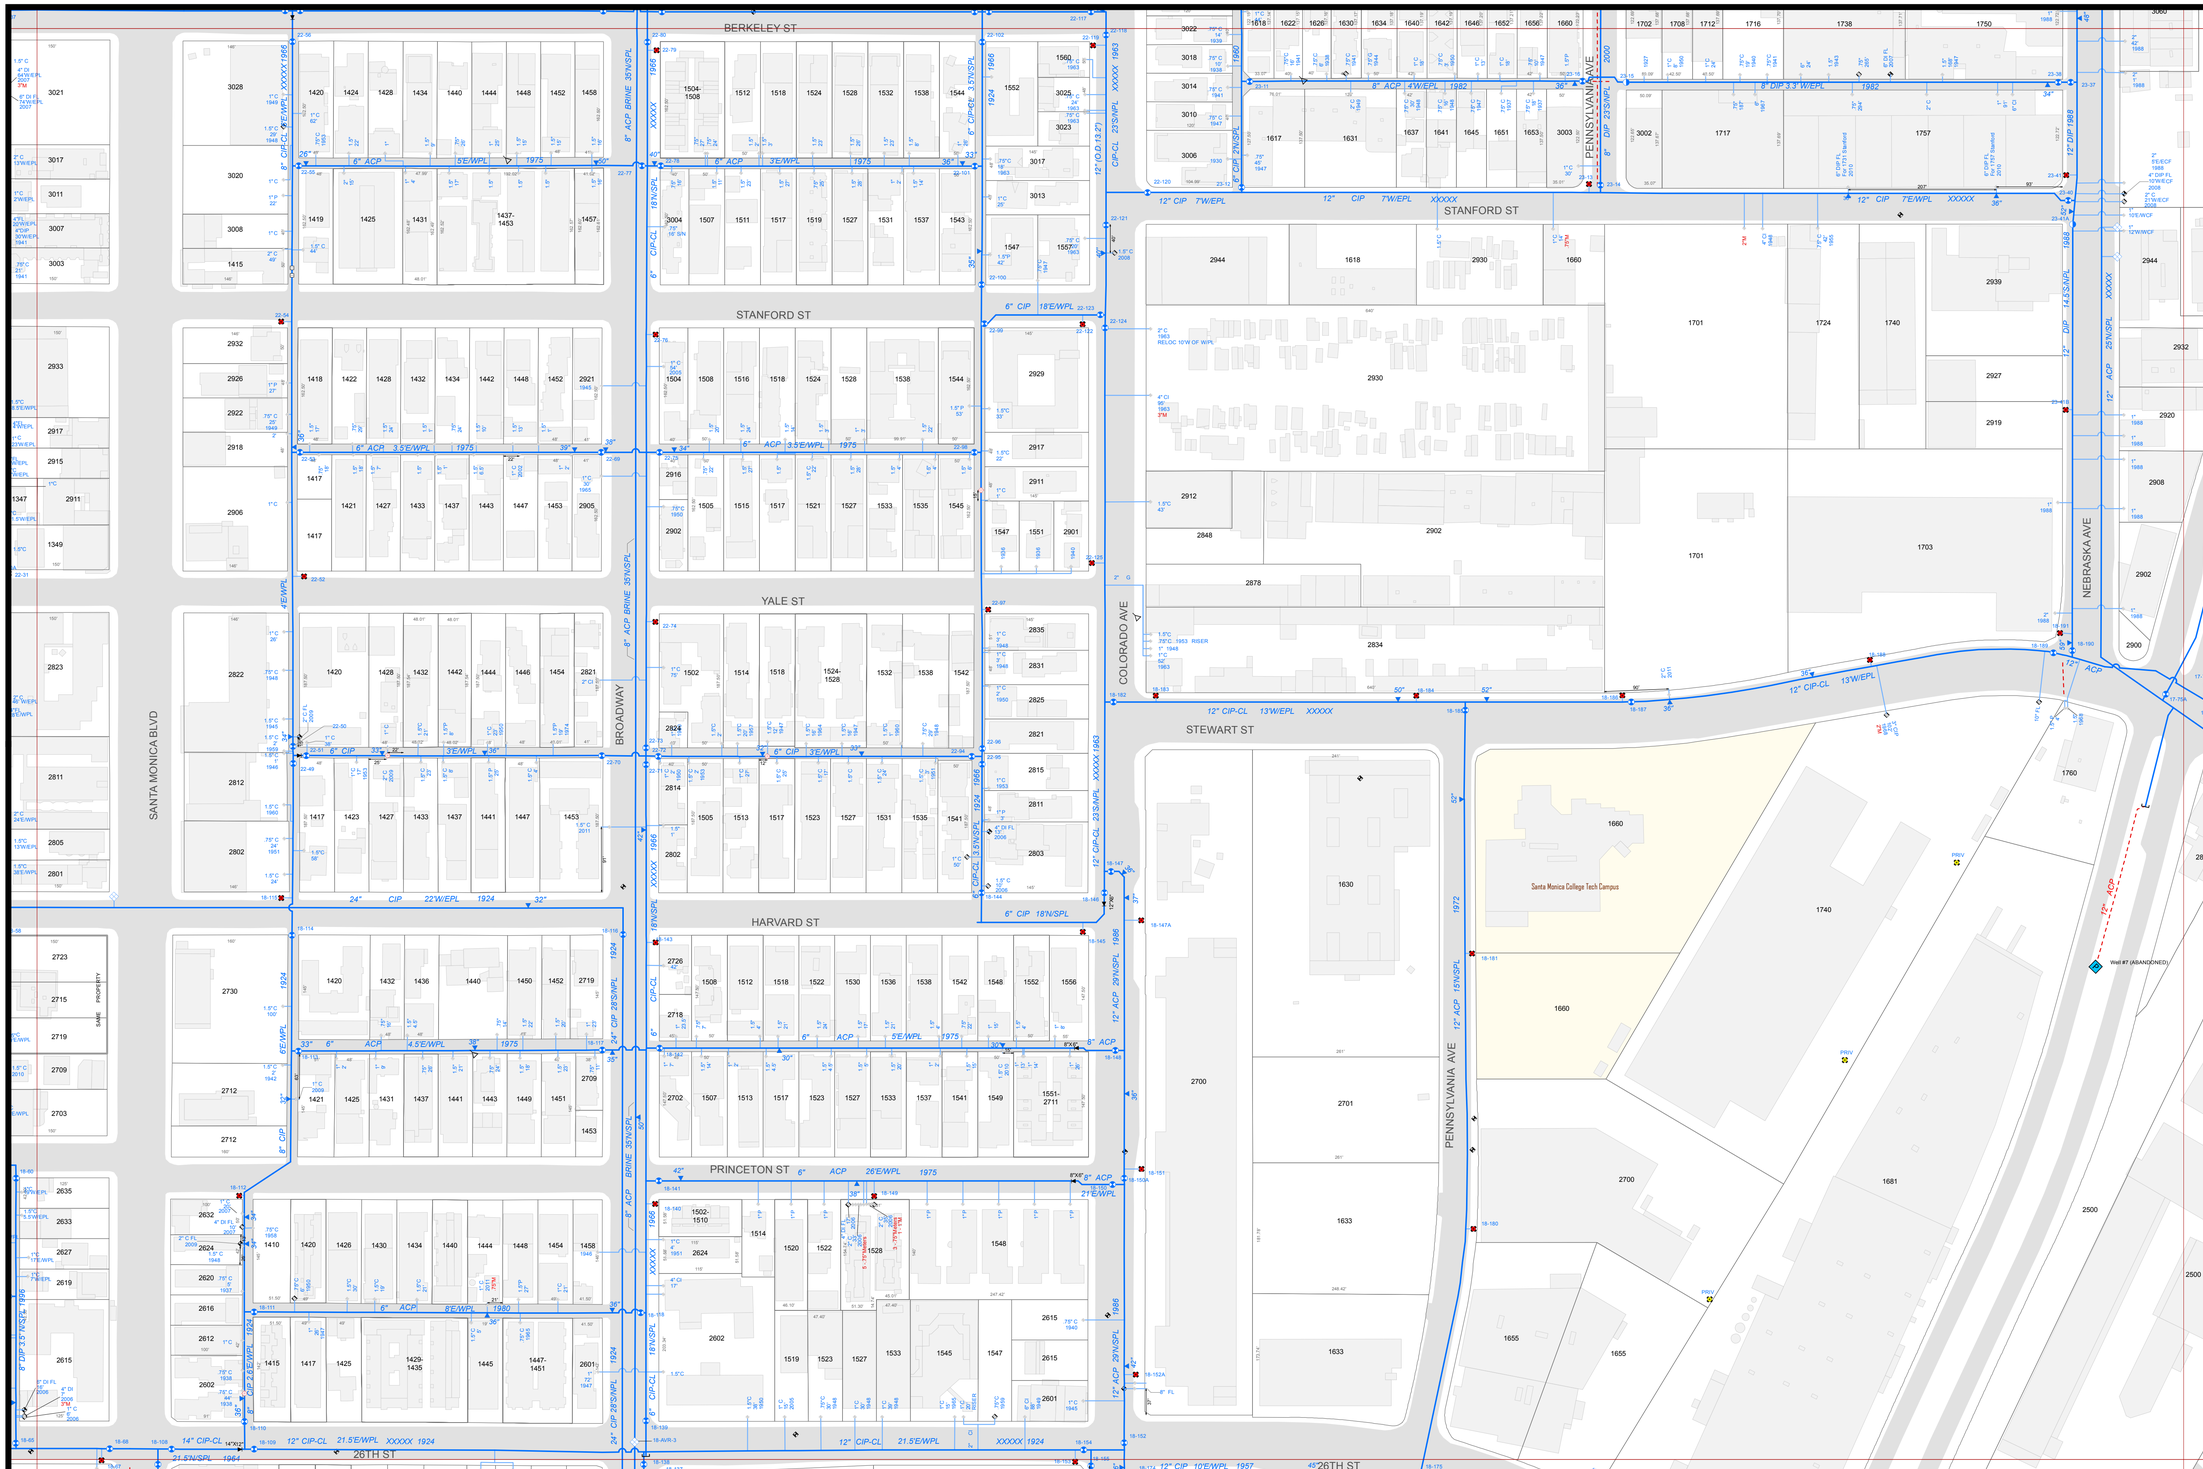

City of
Santa Monica

Water Resources Division
Water-Wastewater
System Operations

Potable Water System

- Water Main
- Abandoned Water Main
- Services and Fire Lines
- Casing
- Pressure Zone Boundary
- Meter
- Multimeter
- Hydrant
- Private Hydrant
- Underground Hydrant
- Fire Riser
- Depth Indicator
- Manhole
- Air Release
- Blowoff
- Butterfly Valve
- Gate Valve
- Plug Valve In Vault
- Zone Valve
- Backflow Device
- Reservoir
- Pressure Sustaining Valve
- Well
- Pump Station
- Cap
- Coupling
- Reducer
- Repair Clamp
- Sampling Station

51	52	53
45	46	47
38	39	40

Sheet 46

0 100 200 Feet

Plot Date:2/1/2013

Copyright © 2013 City of Santa Monica. All Rights Reserved.

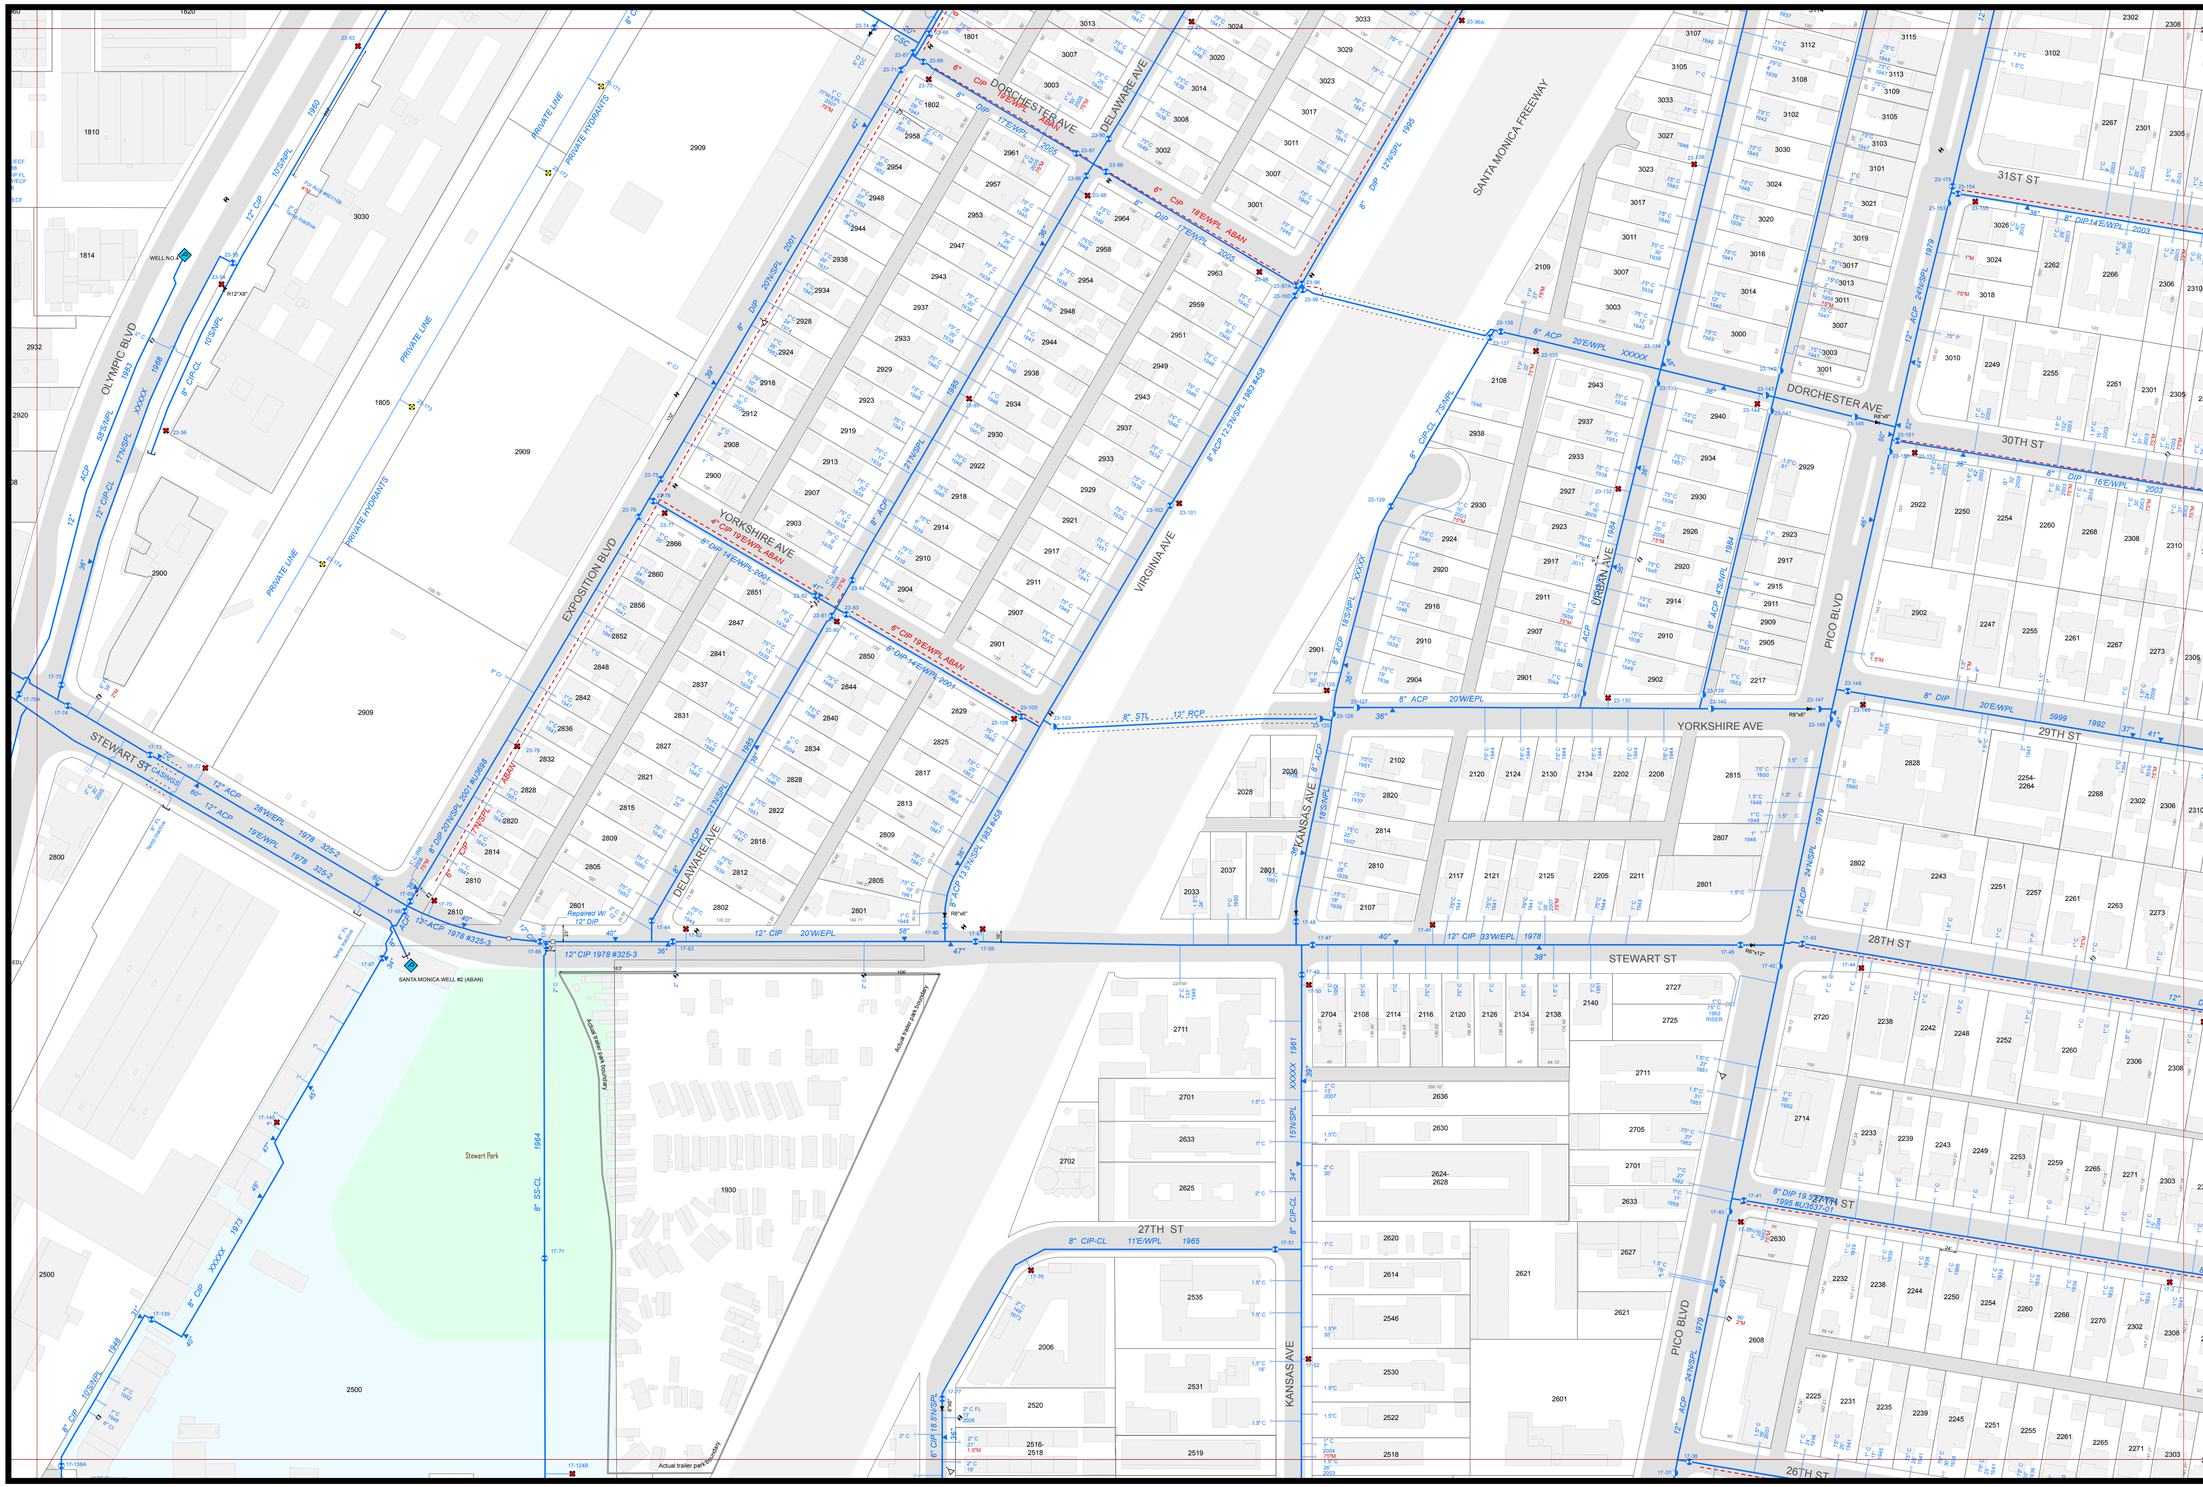

City of
Santa Monica

Water Resources Division
Water-Wastewater
System Operations

Potable Water System

- Water Main
- Abandoned Water Main
- Services and Fire Lines
- Casing
- Pressure Zone Boundary
- Meter
- Multimeter
- Hydrant
- Private Hydrant
- Underground Hydrant
- Fire Riser
- Depth Indicator
- Manhole
- Air Release
- Blowoff
- Butterfly Valve
- Gate Valve
- Plug Valve In Vault
- Zone Valve
- Backflow Device
- Reservoir
- Pressure Sustaining Valve
- Well
- Pump Station
- Cap
- Coupling
- Reducer
- Repair Clamp
- Sampling Station

52	53	54
46	47	48
39	40	41

Sheet 47

0 100 200 Feet

Plot Date:2/1/2013

Copyright © 2013 City of Santa Monica. All Rights Reserved.

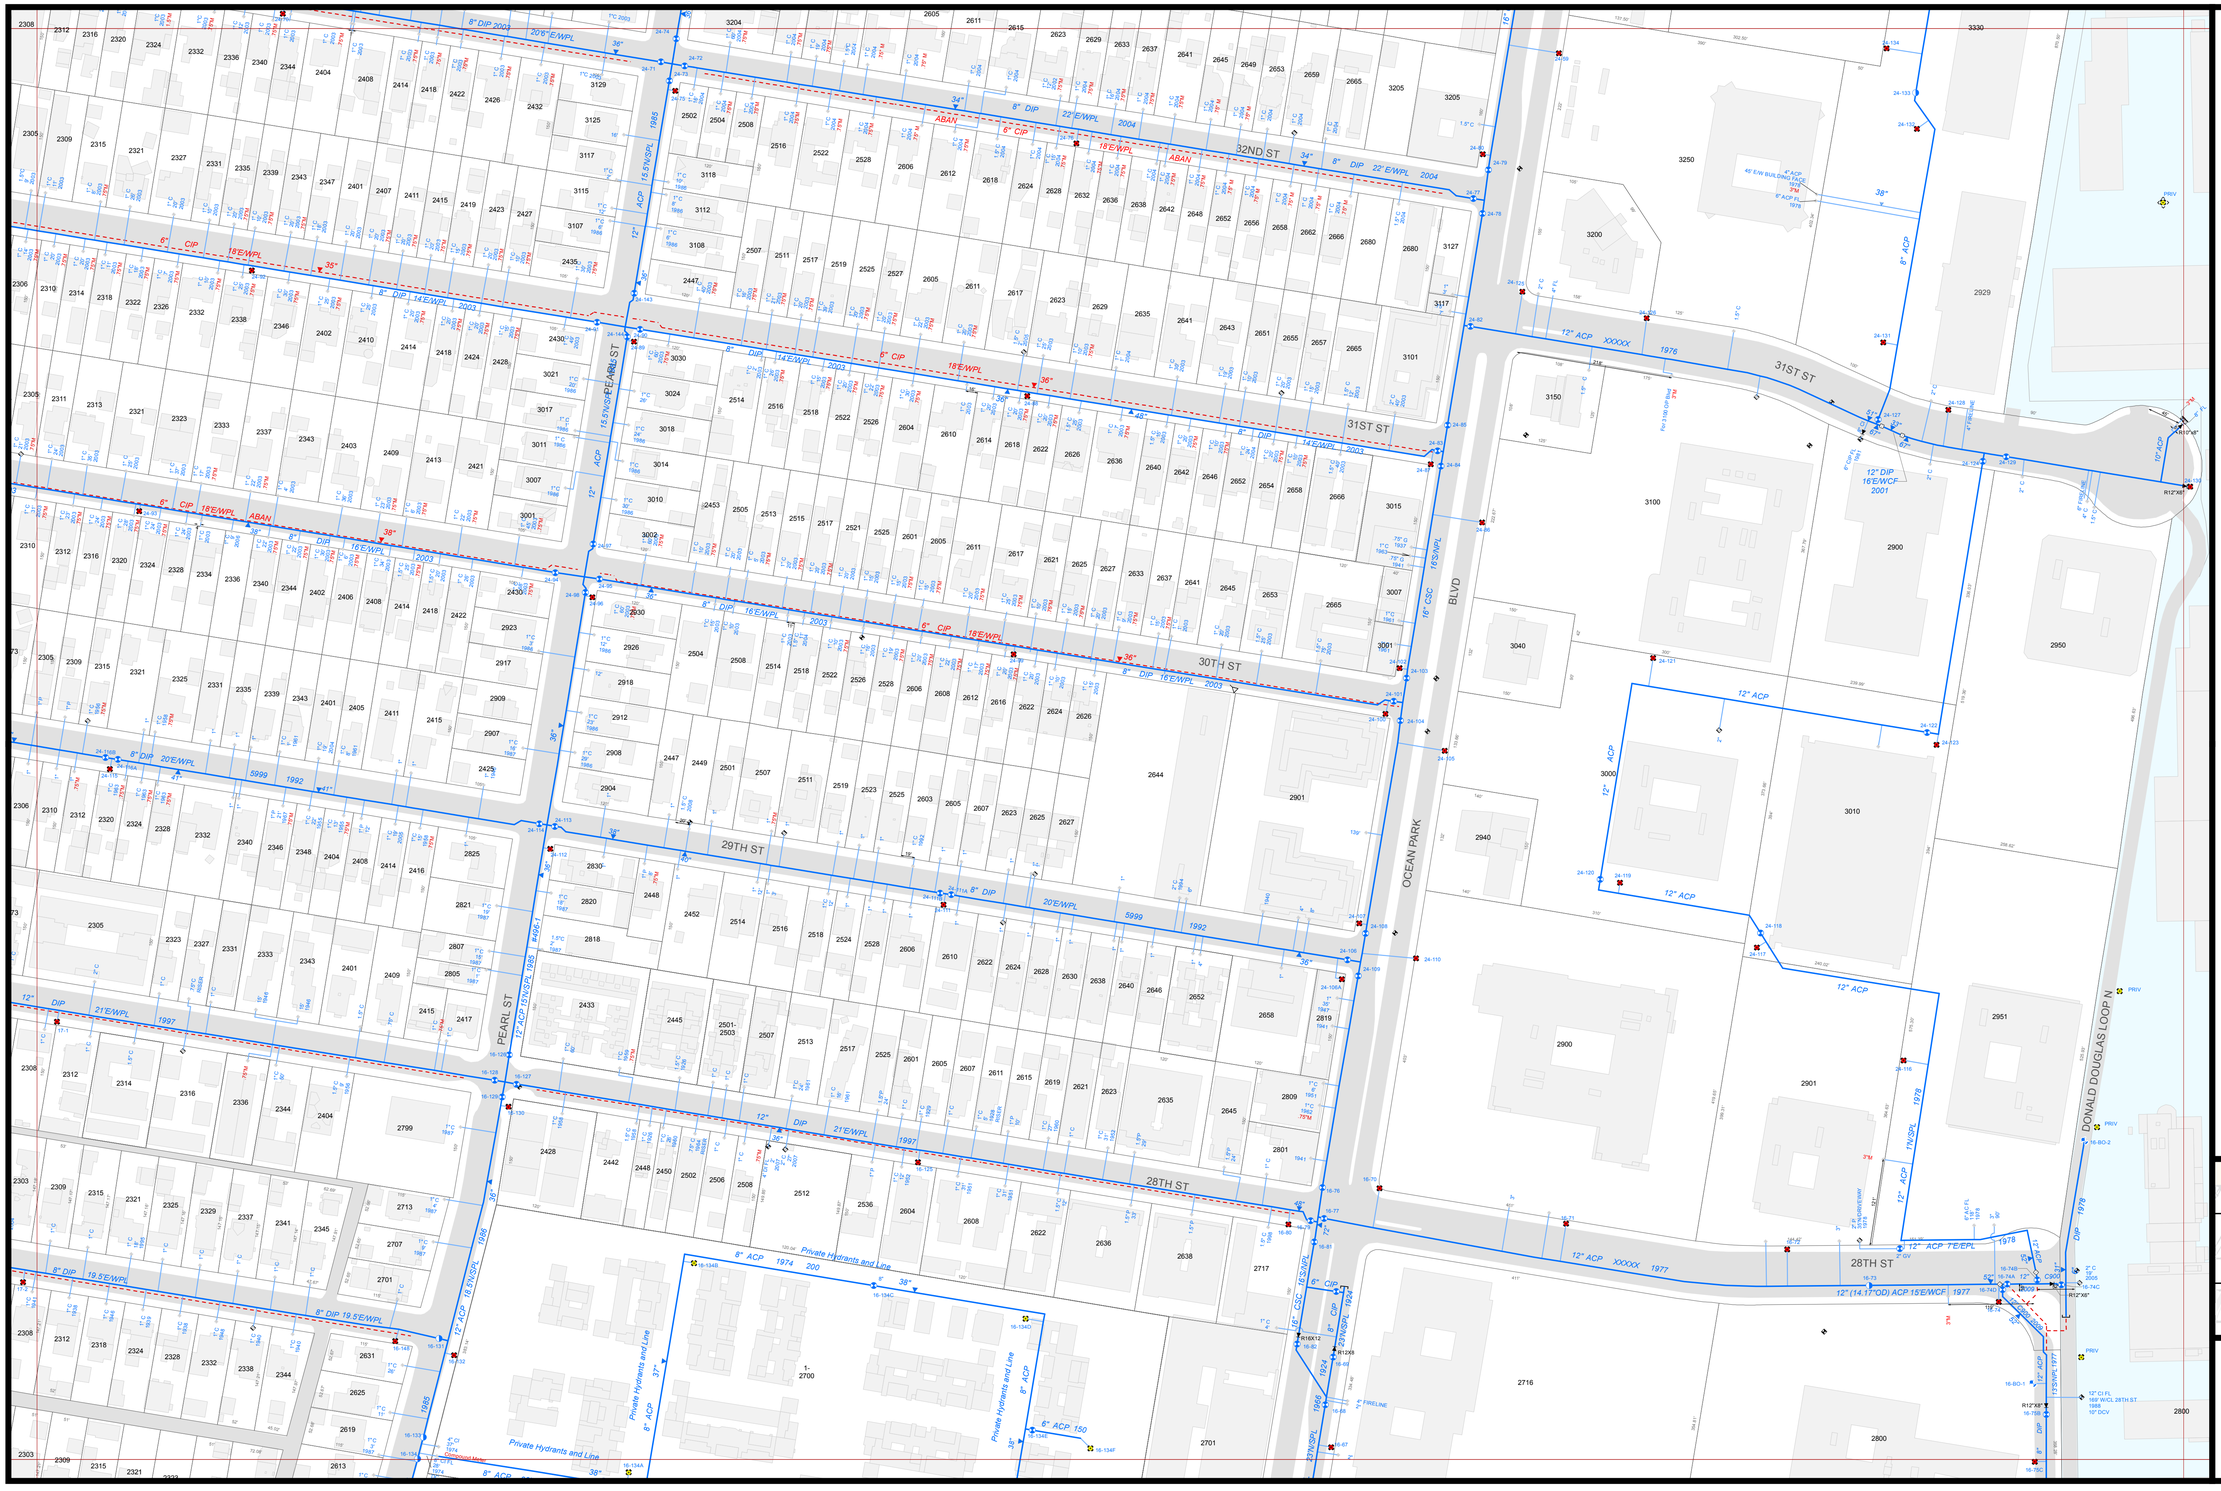

City of
Santa Monica

Water Resources Division
Water-Wastewater
System Operations

Potable Water System

- Water Main
- Abandoned Water Main
- Services and Fire Lines
- Casing
- Pressure Zone Boundary
- Meter
- Multimeter
- Hydrant
- Private Hydrant
- Underground Hydrant
- Fire Riser
- Depth Indicator
- Manhole
- Air Release
- Blowoff
- Butterfly Valve
- Gate Valve
- Plug Valve In Vault
- Zone Valve
- Backflow Device
- Reservoir
- Pressure Sustaining Valve
- Well
- Pump Station
- Cap
- Coupling
- Reducer
- Repair Clamp
- Sampling Station

53	54	55
47	48	49
40	41	42

Sheet 48

0 100 200 Feet

Plot Date:2/1/2013

Copyright © 2013 City of Santa Monica. All Rights Reserved.

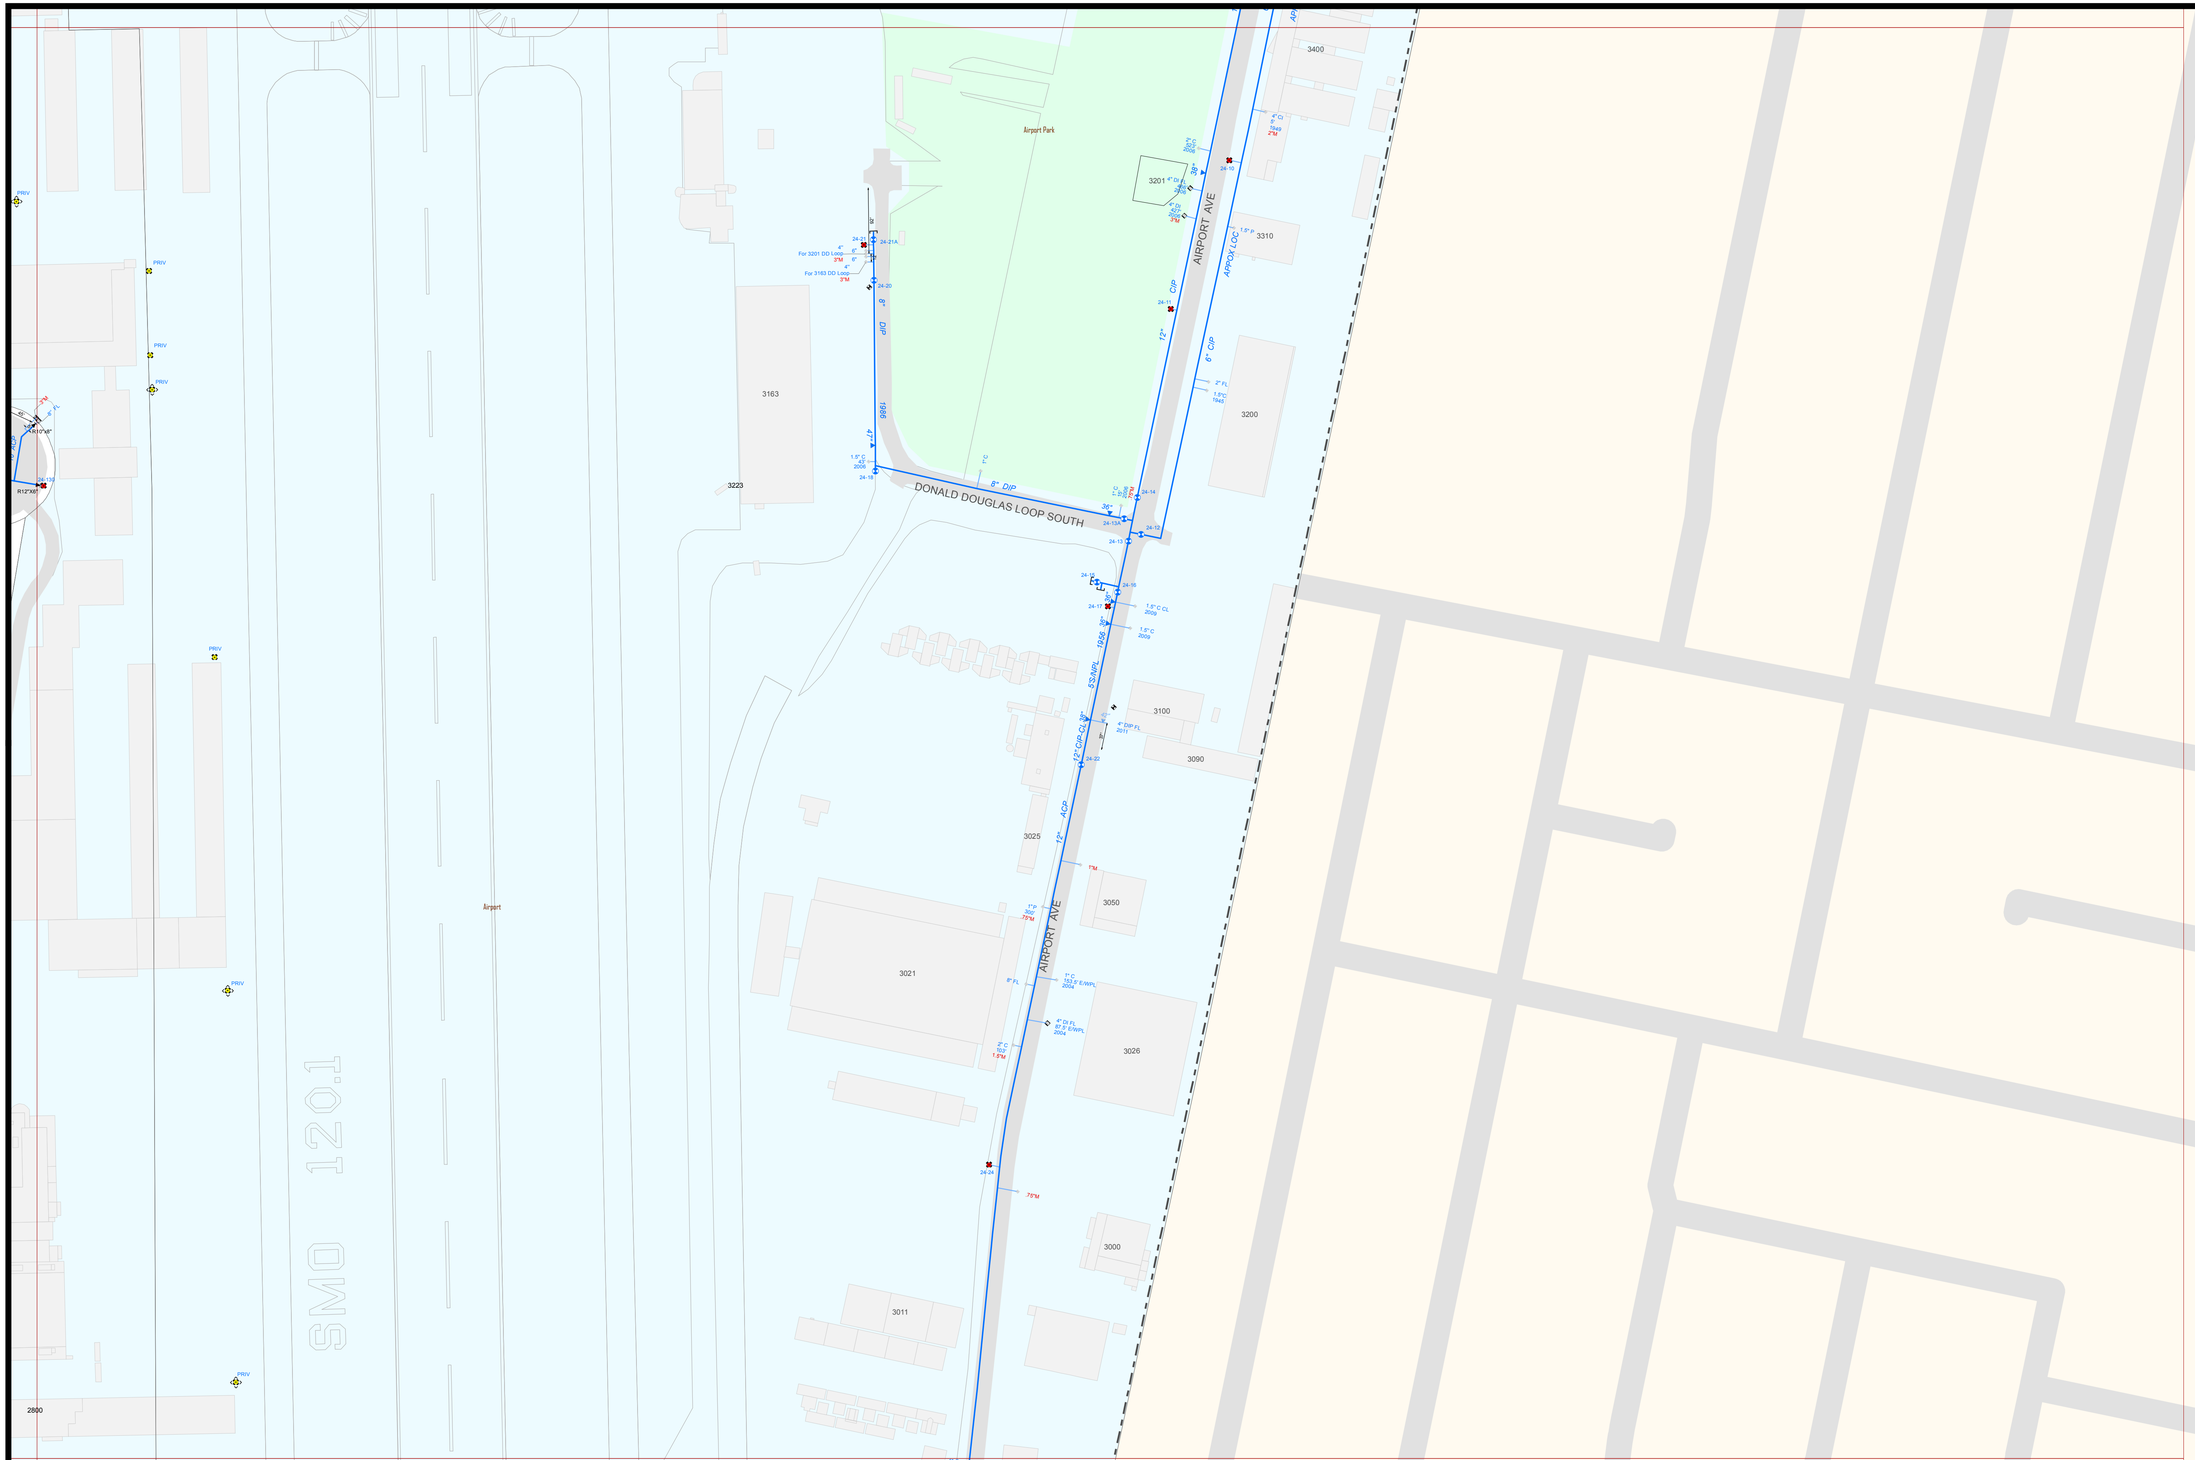

City of
Santa Monica

Water Resources Division
Water-Wastewater
System Operations

Potable Water System

- Water Main
- Abandoned Water Main
- Services and Fire Lines
- Casing
- Pressure Zone Boundary
- Meter
- Multimeter
- Hydrant
- Private Hydrant
- Underground Hydrant
- Fire Riser
- Depth Indicator
- Manhole
- Air Release
- Blowoff
- Butterfly Valve
- Gate Valve
- Plug Valve In Vault
- Zone Valve
- Backflow Device
- Reservoir
- Pressure Sustaining Valve
- Well
- Pump Station
- Cap
- Coupling
- Reducer
- Repair Clamp
- Sampling Station

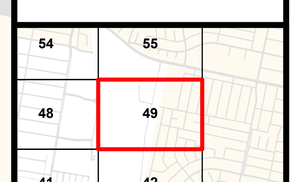

Sheet 49

0 100 200 Feet

Plot Date:2/1/2013

Copyright © 2013 City of Santa Monica. All Rights Reserved.

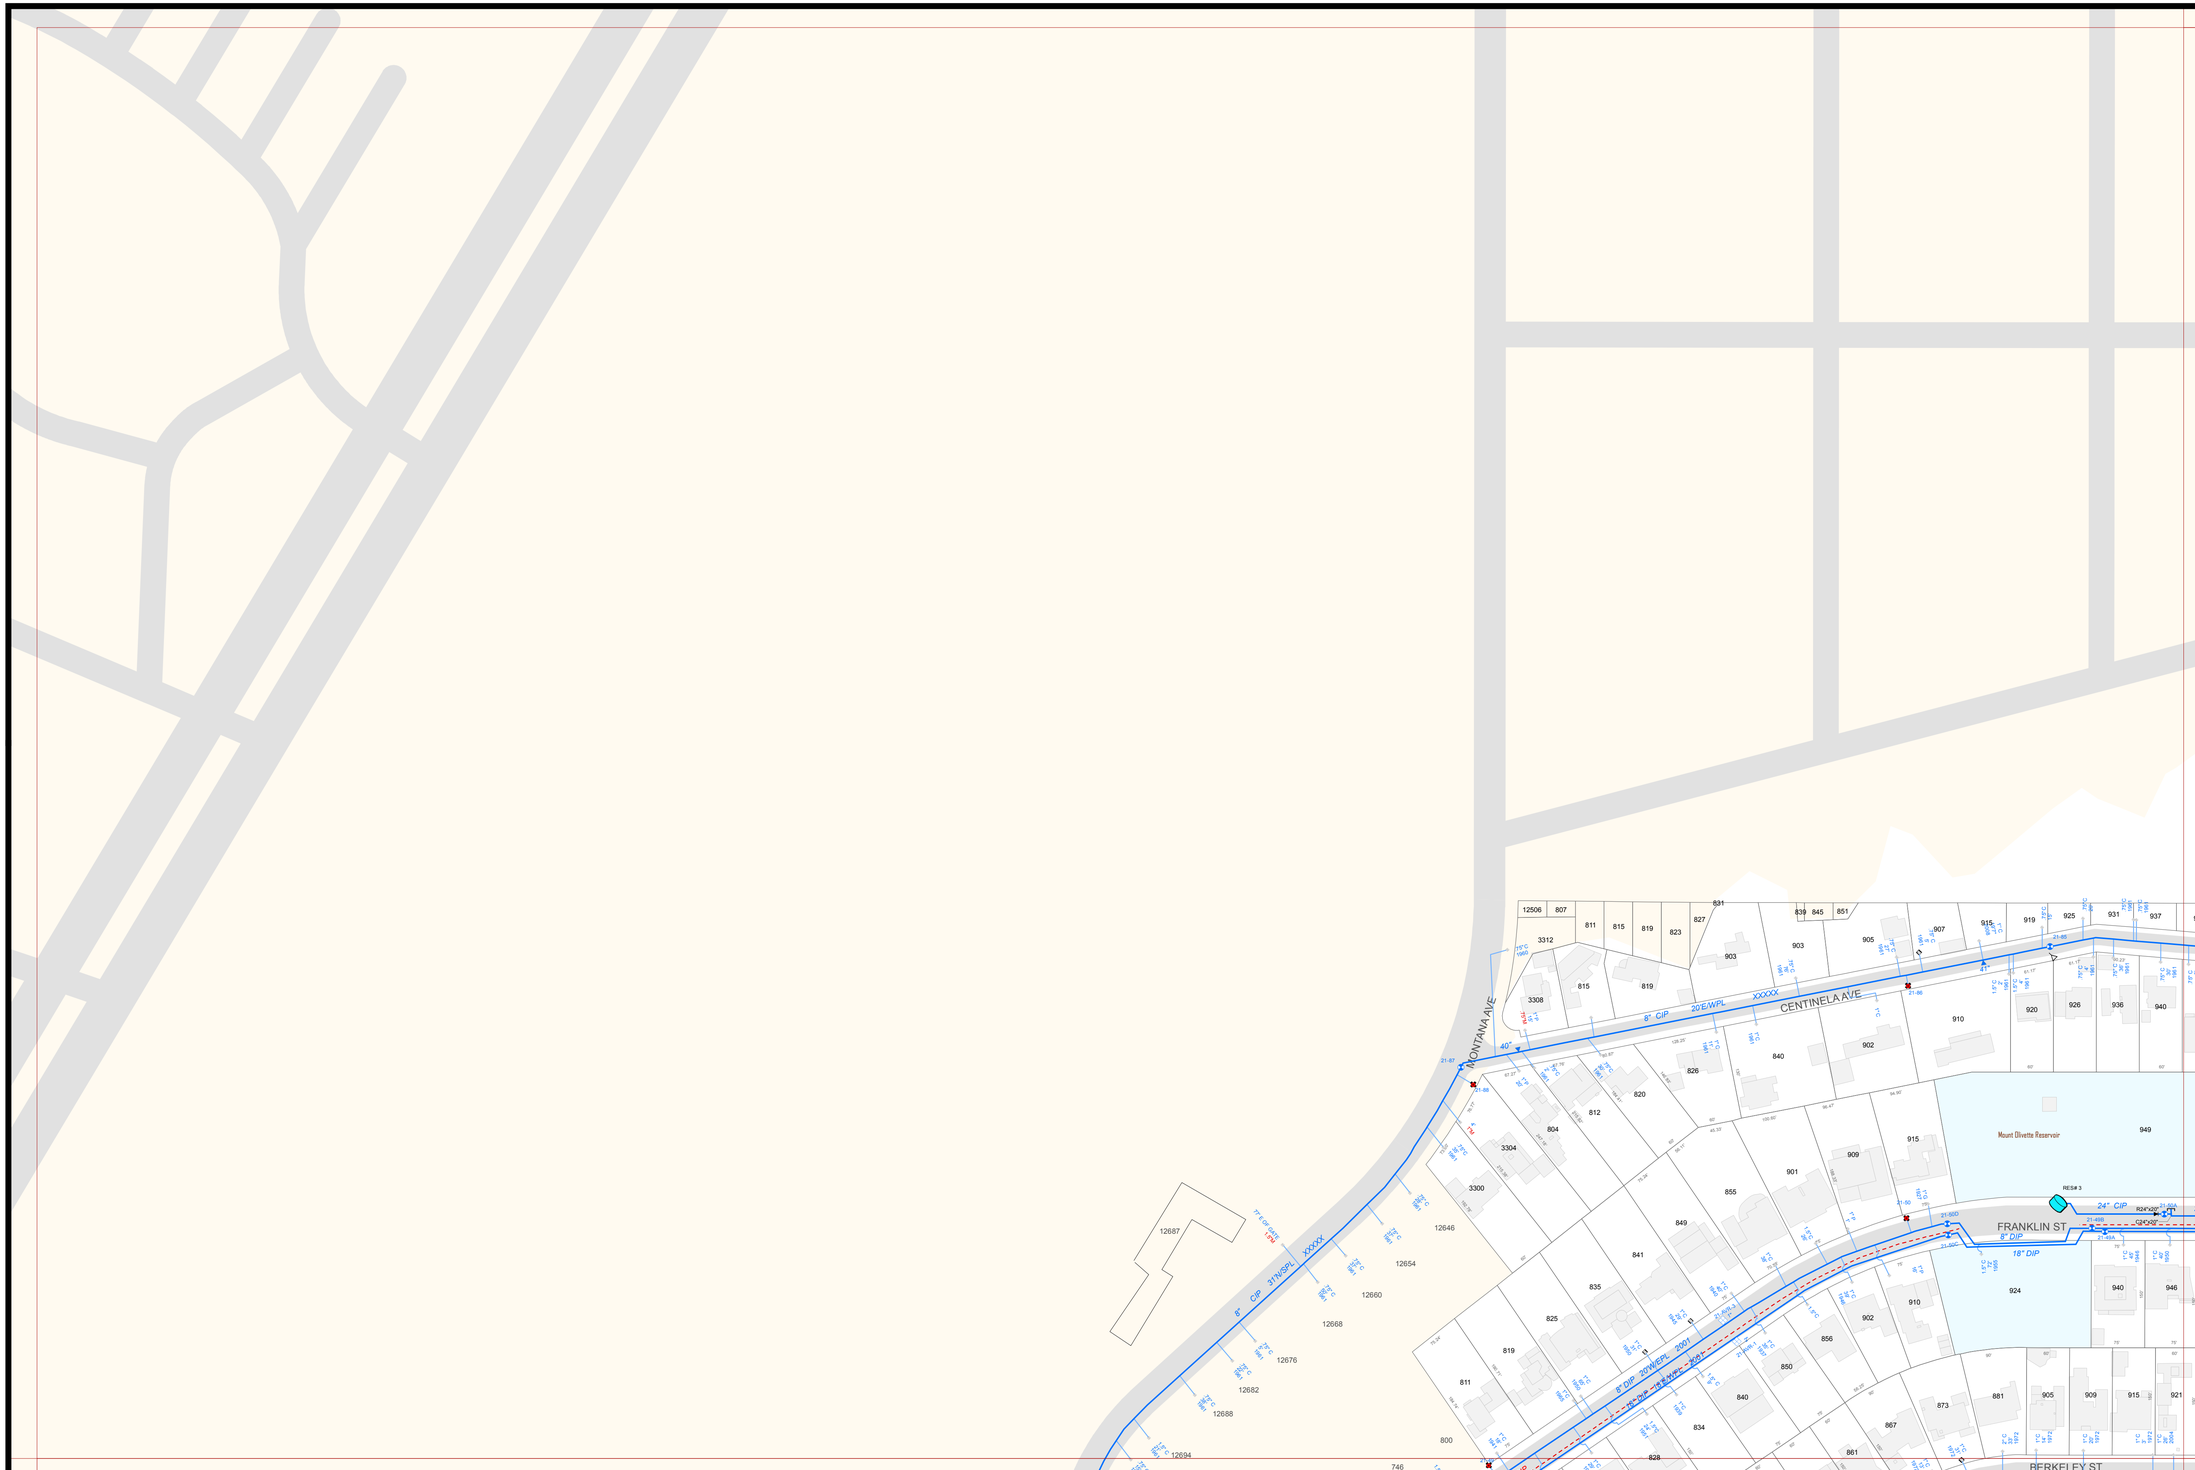

City of
Santa Monica

Water Resources Division
Water-Wastewater
System Operations

Potable Water System

- Water Main
- Abandoned Water Main
- Services and Fire Lines
- Casing
- Pressure Zone Boundary
- Meter
- Multimeter
- Hydrant
- Private Hydrant
- Underground Hydrant
- Fire Riser
- Depth Indicator
- Manhole
- Air Release
- Blowoff
- Butterfly Valve
- Gate Valve
- Plug Valve In Vault
- Zone Valve
- Backflow Device
- Reservoir
- Pressure Sustaining Valve
- Well
- Pump Station
- Cap
- Coupling
- Reducer
- Repair Clamp
- Sampling Station

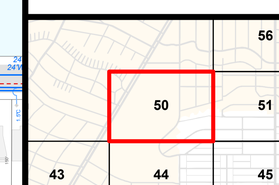

Sheet 50

0 100 200 Feet

Plot Date:2/1/2013

Copyright © 2013 City of Santa Monica. All Rights Reserved.

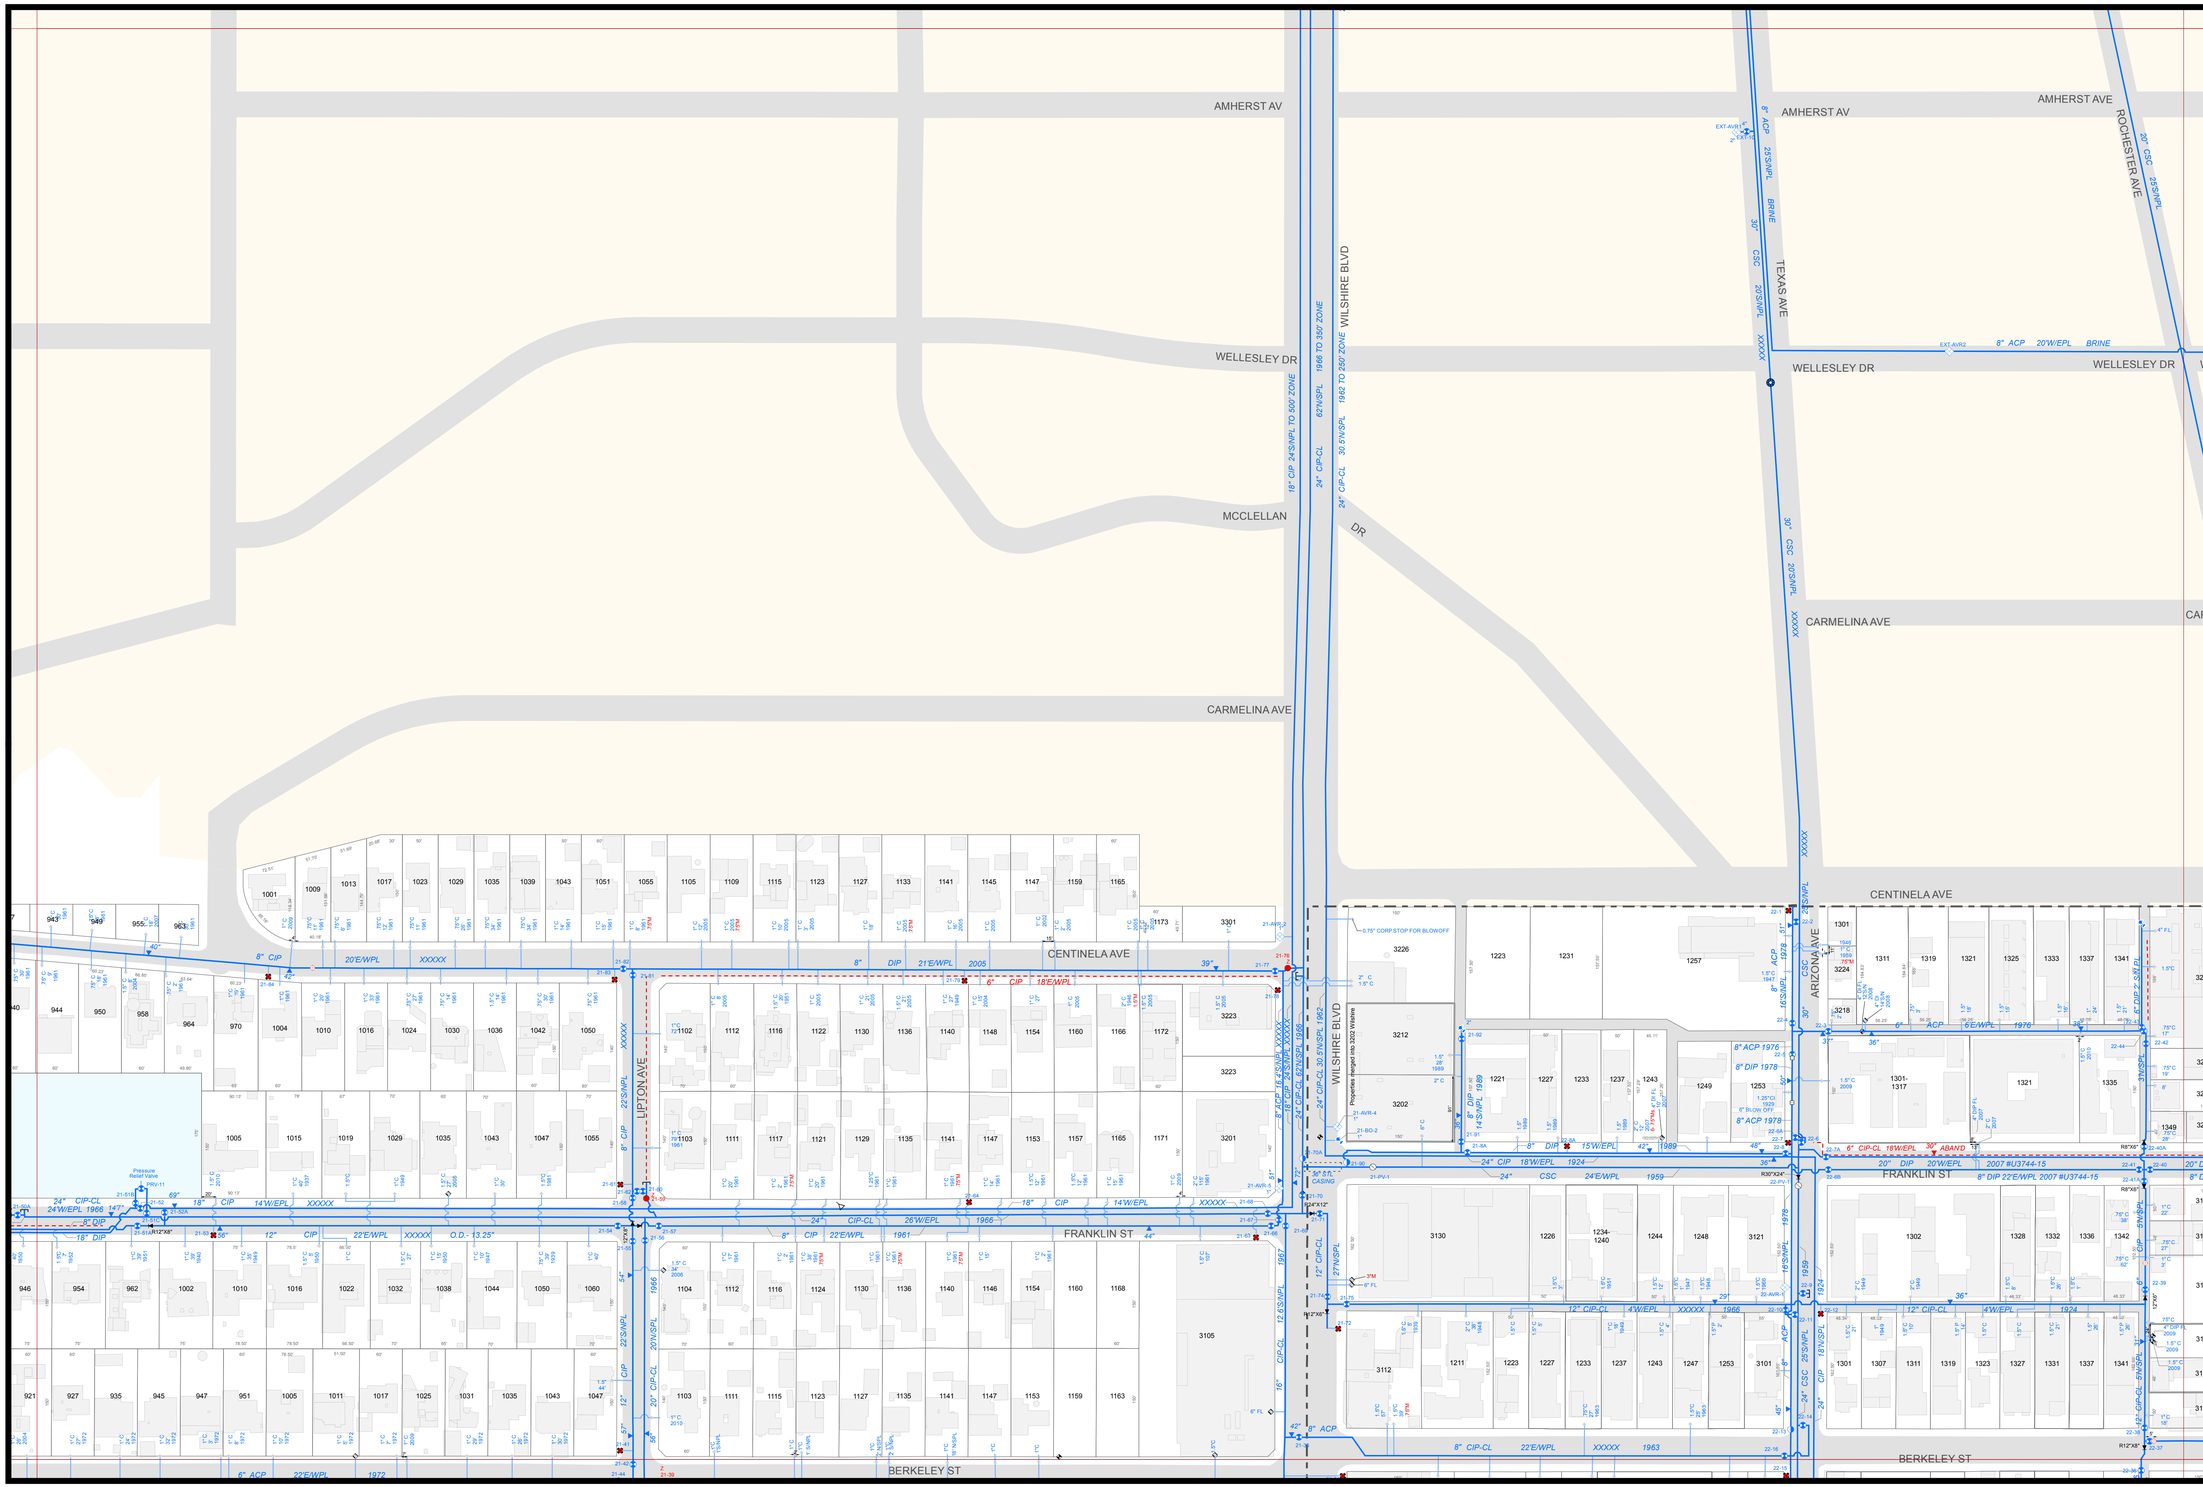

City of
Santa Monica

Water Resources Division
Water-Wastewater
System Operations

Potable Water System

- Water Main
- Abandoned Water Main
- Services and Fire Lines
- Casing
- Pressure Zone Boundary
- Meter
- Multimeter
- Hydrant
- Private Hydrant
- Underground Hydrant
- Fire Riser
- Depth Indicator
- Manhole
- Air Release
- Blowoff
- Butterfly Valve
- Gate Valve
- Plug Valve In Vault
- Zone Valve
- Backflow Device
- Reservoir
- Pressure Sustaining Valve
- Well
- Pump Station
- Cap
- Coupling
- Reducer
- Repair Clamp
- Sampling Station

56		57
50	51	52
44	45	46

Sheet 51

0 100 200 Feet

Plot Date:2/1/2013

Copyright © 2013 City of Santa Monica. All Rights Reserved.

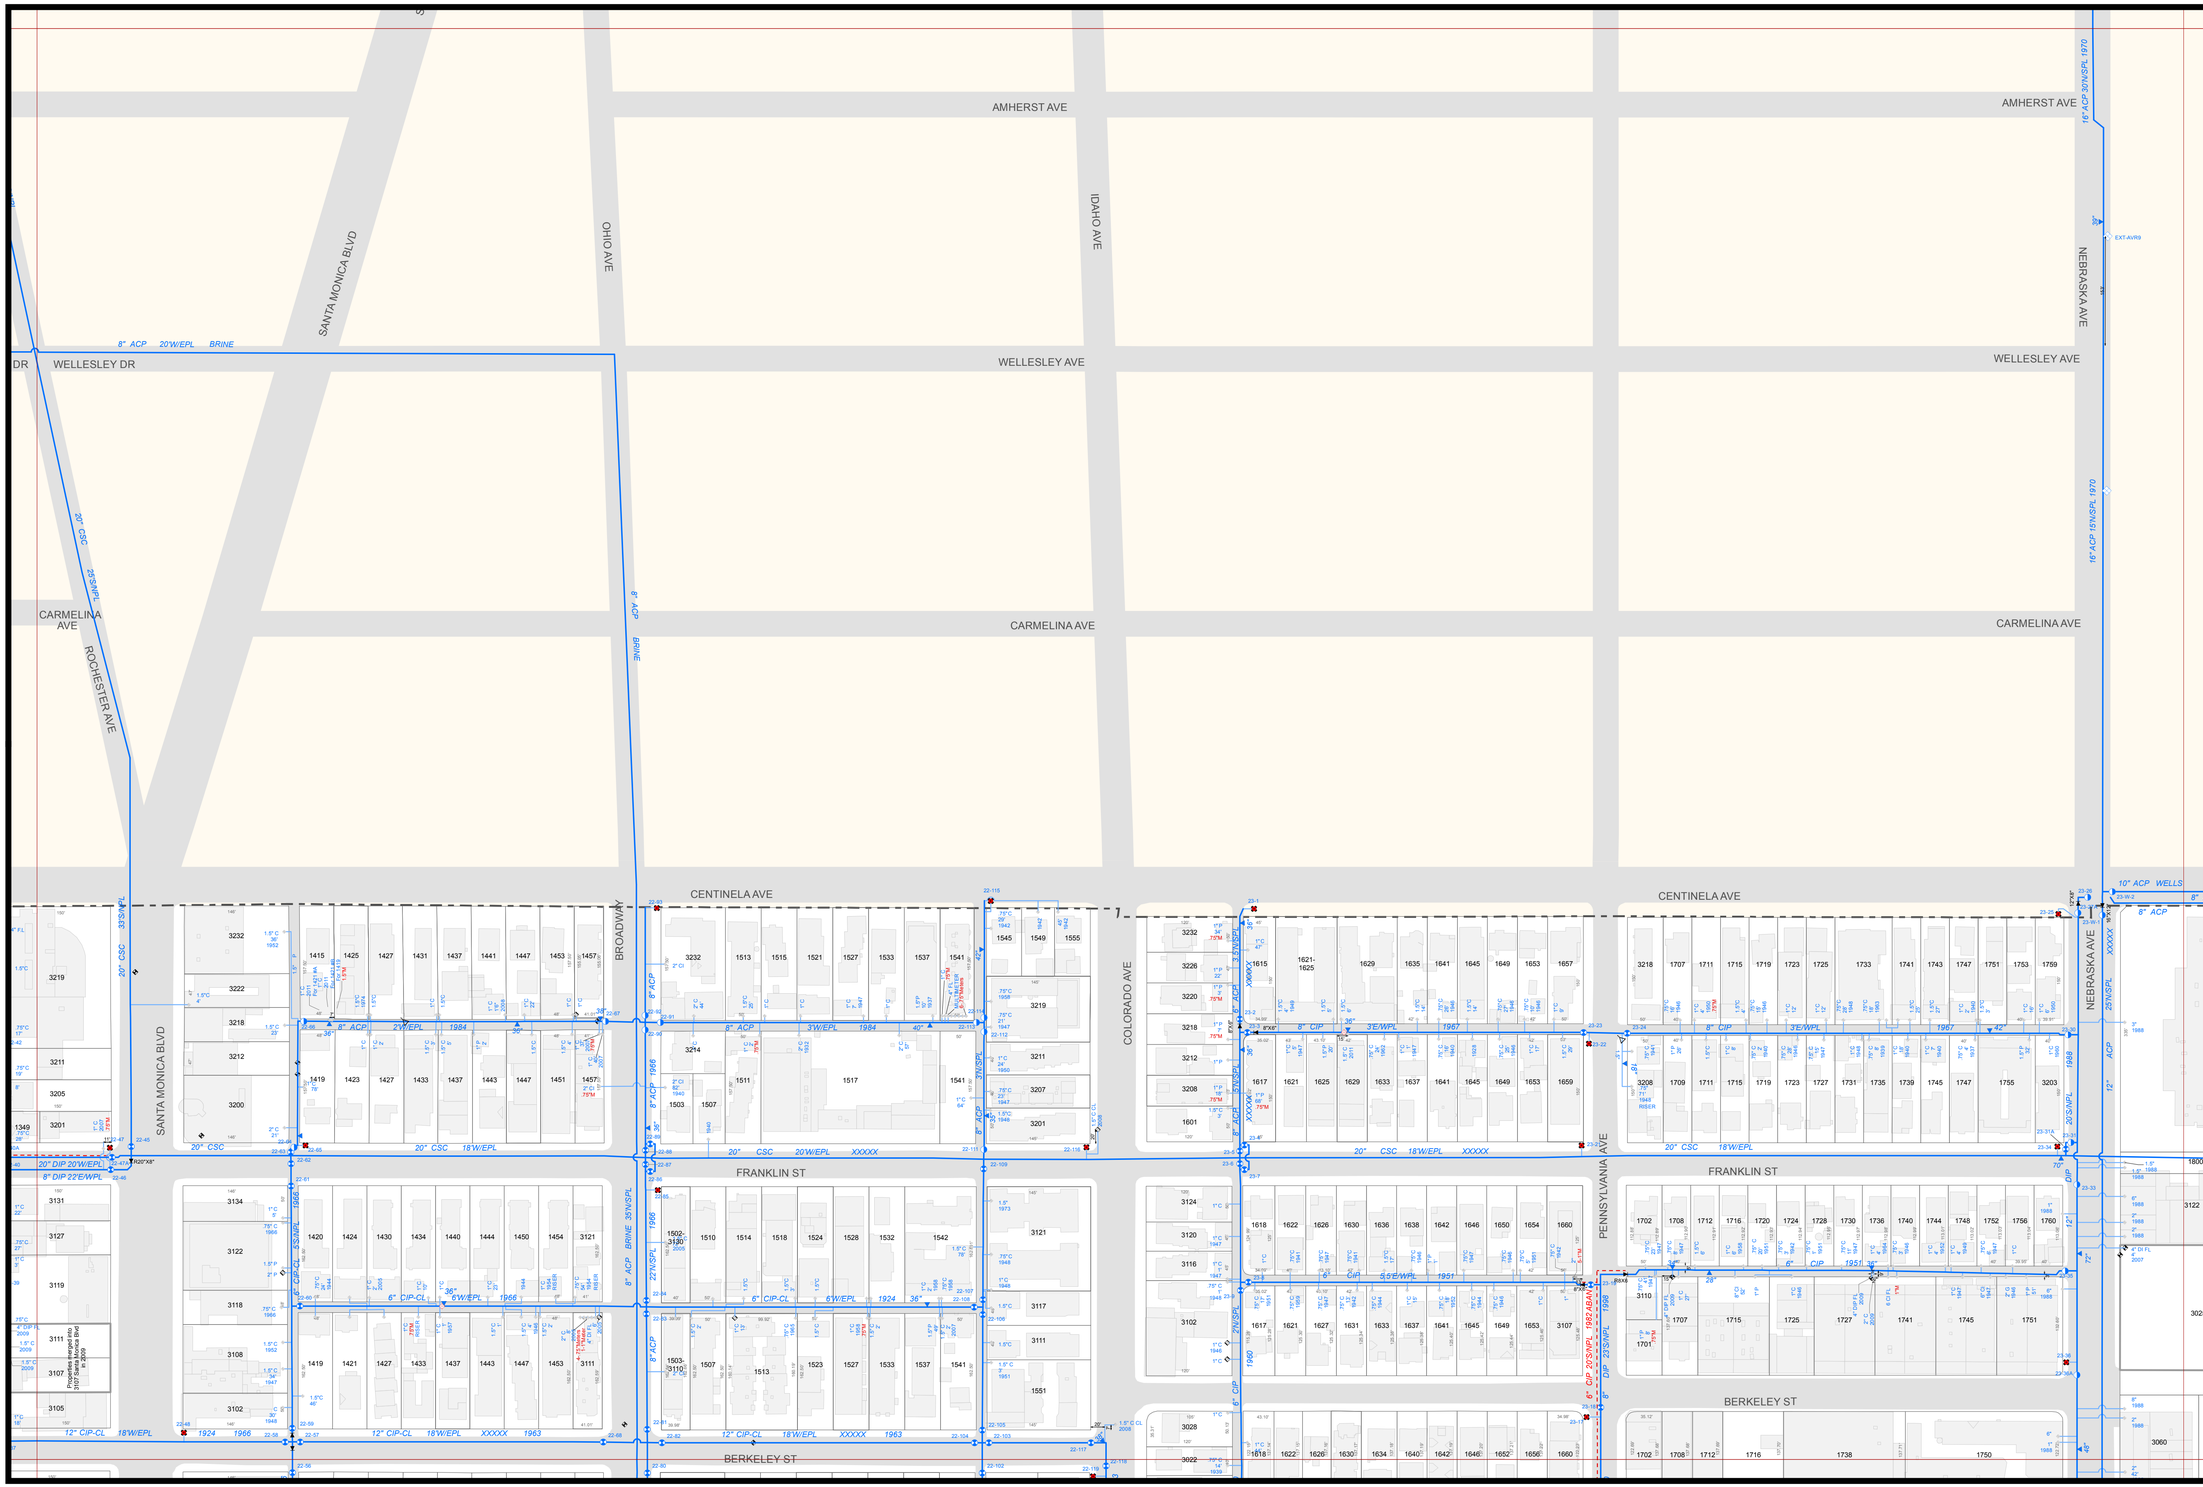

City of
Santa Monica

Water Resources Division
Water-Wastewater
System Operations

Potable Water System

- Water Main
- Abandoned Water Main
- Services and Fire Lines
- Casing
- Pressure Zone Boundary
- Meter
- Multimeter
- Hydrant
- Private Hydrant
- Underground Hydrant
- Fire Riser
- Depth Indicator
- Manhole
- Air Release
- Blowoff
- Butterfly Valve
- Gate Valve
- Plug Valve In Vault
- Zone Valve
- Backflow Device
- Reservoir
- Pressure Sustaining Valve
- Well
- Pump Station
- Cap
- Coupling
- Reducer
- Repair Clamp
- Sampling Station

56	57	58
51	52	53
45	46	47

Sheet 52

0 100 200 Feet

Plot Date:2/1/2013

Copyright © 2013 City of Santa Monica. All Rights Reserved.

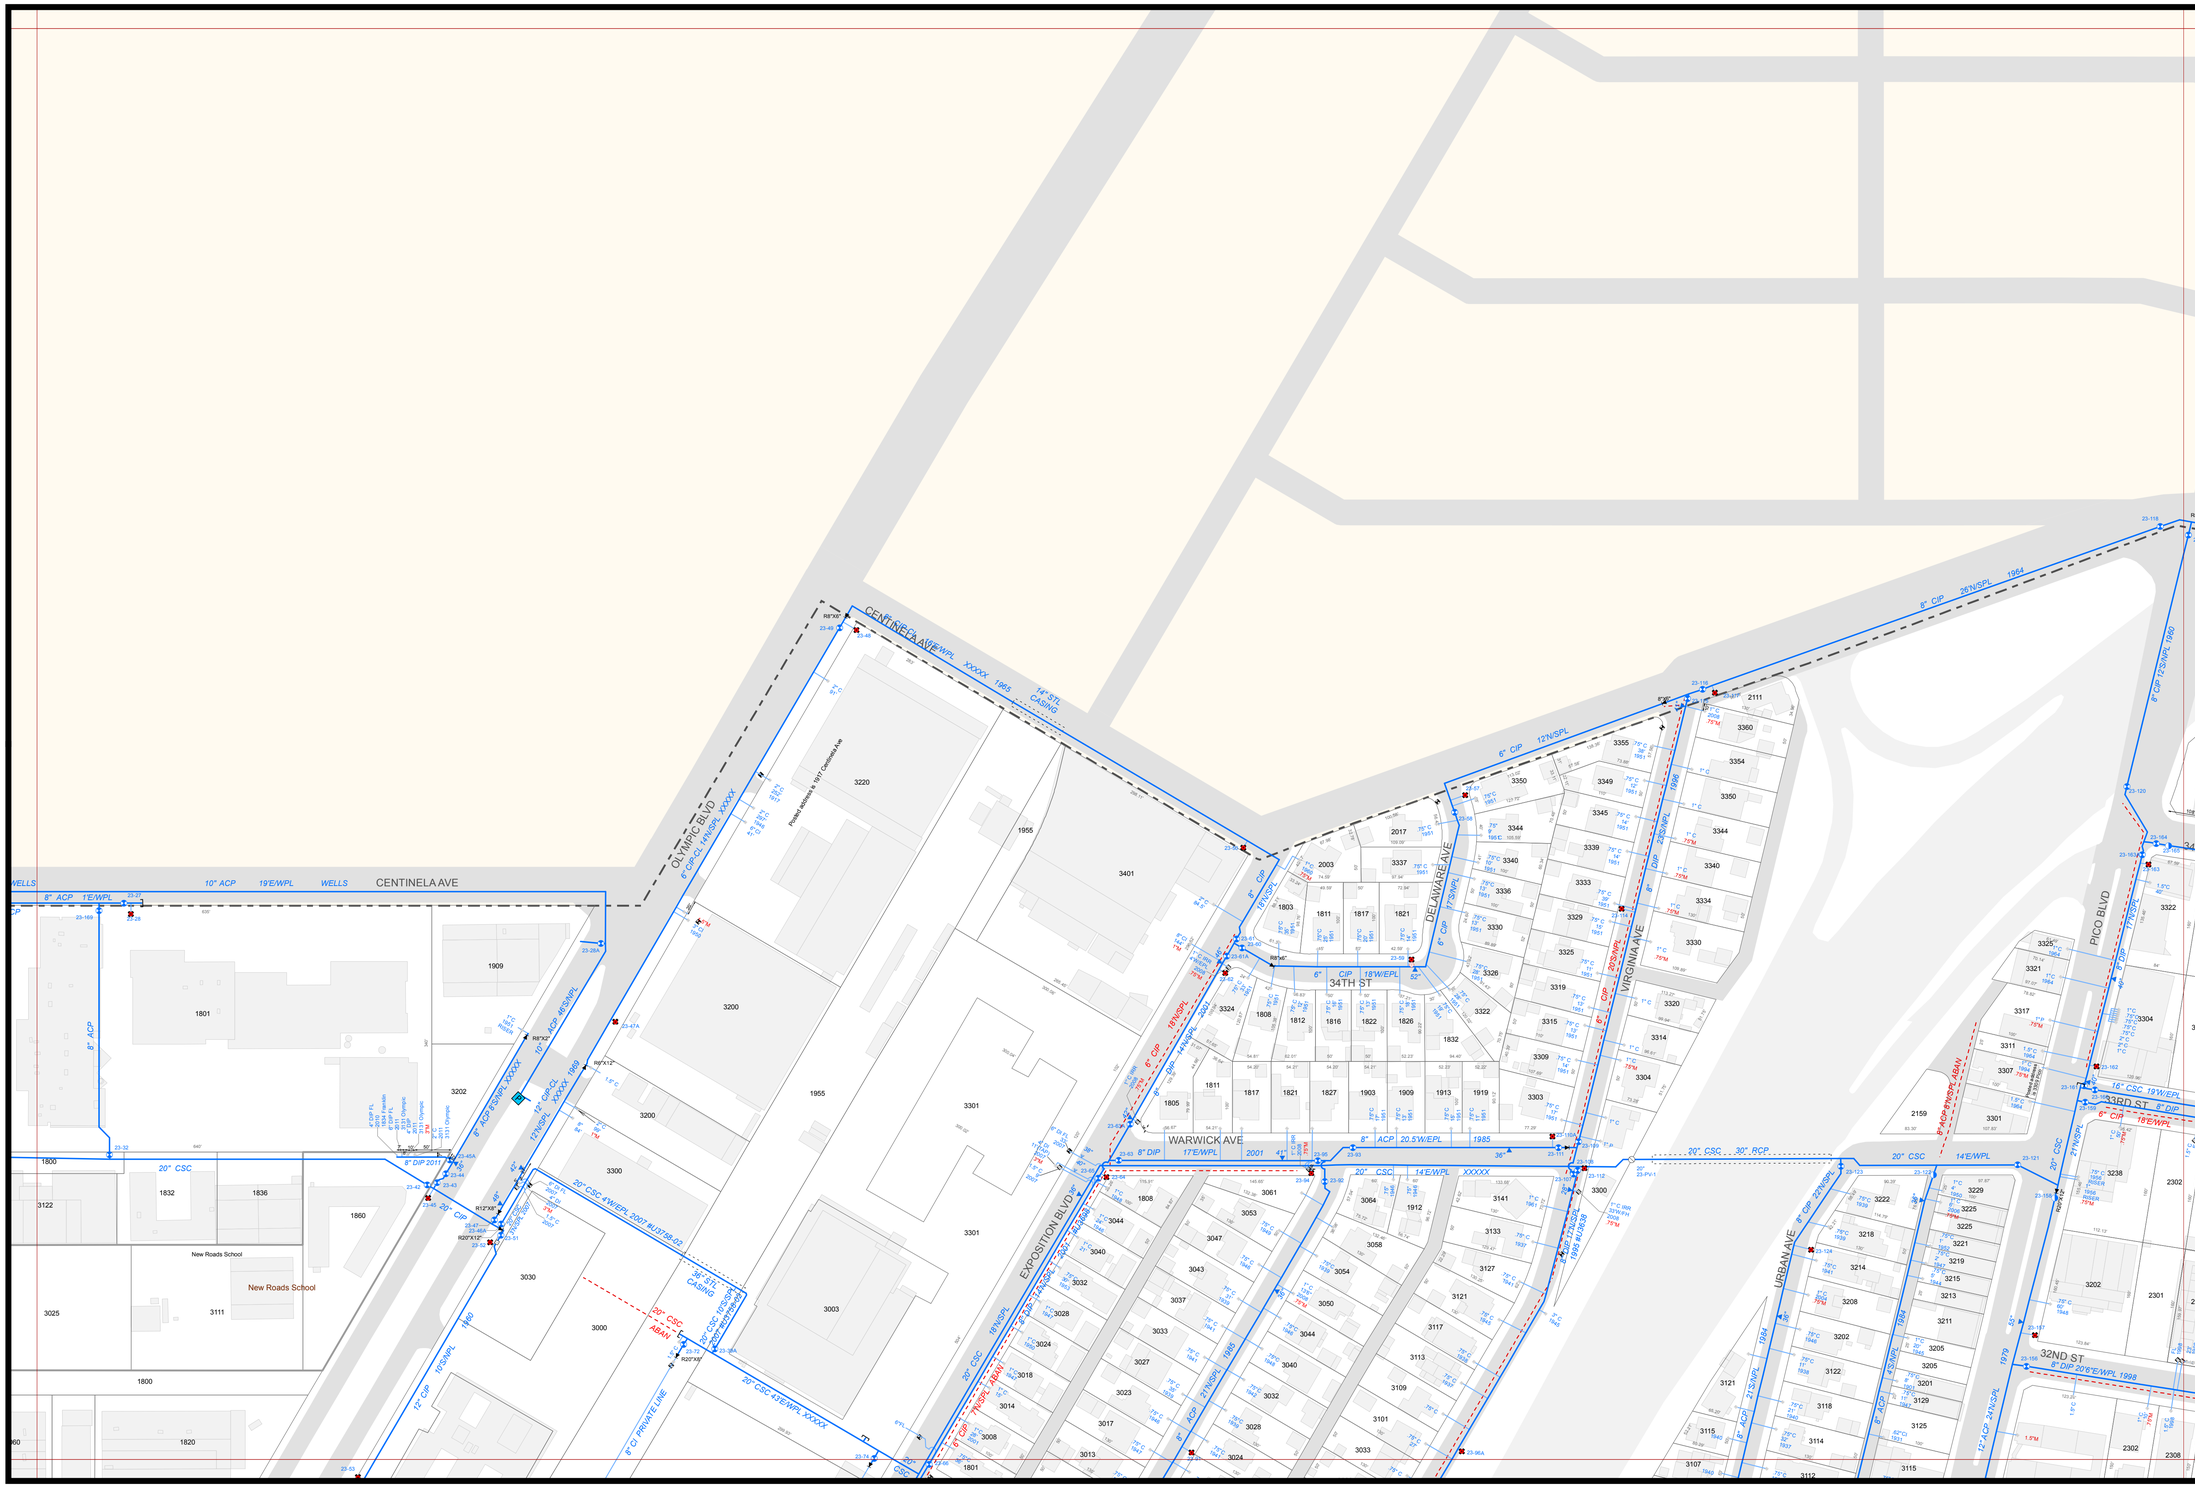

City of
Santa Monica

Water Resources Division
Water-Wastewater
System Operations

Potable Water System

- Water Main
- Abandoned Water Main
- Services and Fire Lines
- Casing
- Pressure Zone Boundary
- Meter
- Multimeter
- Hydrant
- Private Hydrant
- Underground Hydrant
- Fire Riser
- Depth Indicator
- Manhole
- Air Release
- Blowoff
- Butterfly Valve
- Gate Valve
- Plug Valve In Vault
- Zone Valve
- Backflow Device
- Reservoir
- Pressure Sustaining Valve
- Well
- Pump Station
- Cap
- Coupling
- Reducer
- Repair Clamp
- Sampling Station

57	58	59
52	53	54
46	47	48

Sheet 53

0 100 200 Feet

Plot Date:2/1/2013

Copyright © 2013 City of Santa Monica. All Rights Reserved.

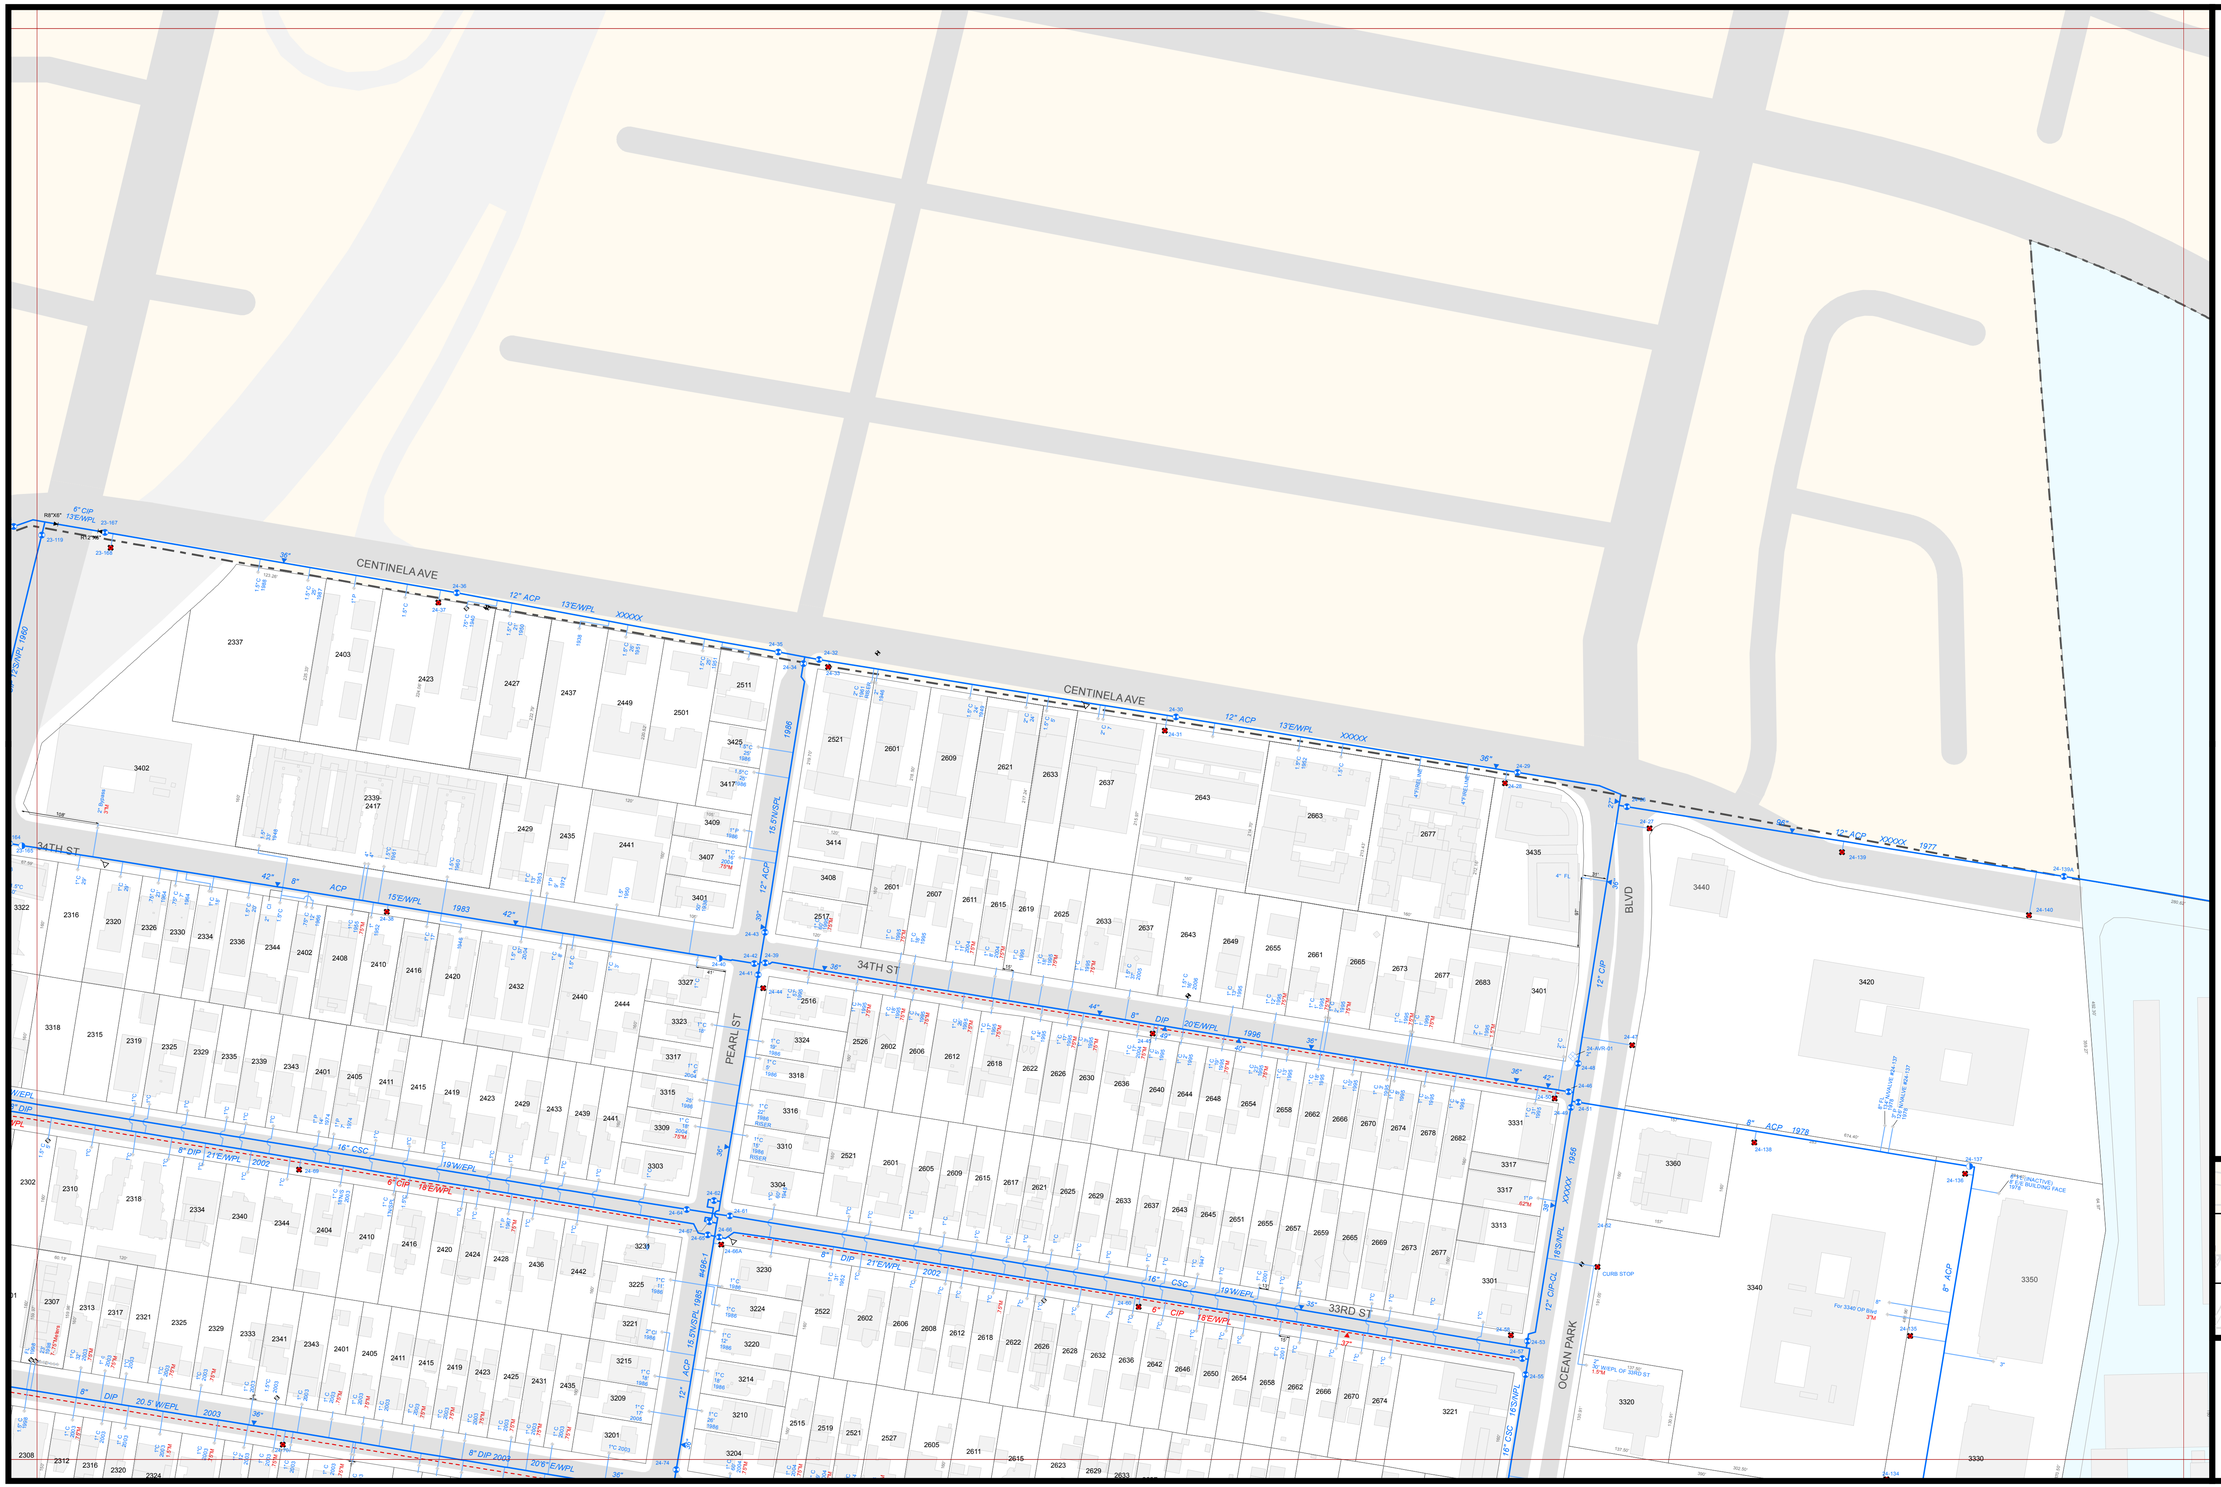
CENTINELA AVE
34TH ST
33RD ST
PEARL ST
OCEAN PARK BLVD
12" ACP 13'E/WPL XXXXX
42" 8" ACP 15'E/WPL 1983
8" DIP 20'E/WPL 1996
8" DIP 21'E/WPL 2002
16" CSC 19'W/EPL
6" CIP 18'E/WPL
8" DIP 20.5'W/EPL 2003
12" ACP XXXXX 1977
6" ACP 1978
12" CIP
12" CIP CL
18'S/WPL 1956
XXXXX
6" ACP
12" ACP 15.5'N/SPL
16" CSC 16'S/WPL
6" CIP 13'E/WPL
12'S/WPL 1960
2337
2403
2423
2427
2437
2449
2501
2511
2521
2601
2609
2621
2633
2637
2643
2663
2677
3435
3402
2339-2417
3425
3417
3409
3407
3401
3414
3408
2429
2435
2441
2316
2320
2326
2330
2334
2336
2344
2402
2408
2410
2416
2420
2432
2440
2444
3318
2315
2319
2325
2329
2335
2339
2343
2401
2405
2411
2415
2419
2423
2429
2433
2439
2441
3327
3323
3317
3315
3309
3303
2516
3324
2526
2602
2606
2612
2618
2622
2626
2630
2636
2640
2644
2648
2654
2658
2662
2666
2670
2674
2678
2682
3331
3316
3310
3304
2302
2310
2318
2334
2340
2344
2404
2410
2416
2420
2424
2428
2436
2442
3239
3230
3224
3220
3214
3210
3204
2307
2313
2317
2321
2325
2329
2333
2341
2343
2401
2405
2411
2415
2419
2423
2425
2431
2435
3215
3209
3201
2522
2602
2606
2608
2612
2618
2622
2626
2628
2632
2636
2642
2646
2650
2654
2658
2662
2666
2670
2674
3221
2515
2519
2521
2527
2605
2611
2615
2623
2629
2633
2308
2312
2316
2320
2324
3301
3313
3317
3340
3350
3360
3320
3330
3420
3440
CURB STOP
For 3340 OP Bldg
3'M
6" W/EPL OF 33RD ST
1.6'M
(INACTIVE) E.S.S. BUILDING FACE
E.S. VAULE 6x4.13'
E.S. VAULE 6x4.13'
4" FL
4" FIRE LINE
4" FIRE LINE
24-139
24-138
24-137
24-136
24-135
24-134
24-140
24-139A
24-47
24-48
24-51
24-82
24-53
24-56
24-28
24-29
24-30
24-31
24-32
24-33
24-35
24-36
24-37
24-38
24-39
24-40
24-41
24-42
24-43
24-44
24-45
24-46
24-61
24-64
24-65
24-66
24-68
24-69
24-74
24-80
24-80A
24-81
24-84
24-85
24-86
24-87
24-88
24-89
24-90
24-91
24-92
24-93
24-94
24-95
24-96
24-97
24-98
24-99
24-100
24-101
24-102
24-103
24-104
24-105
24-106
24-107
24-108
24-109
24-110
24-111
24-112
24-113
24-114
24-115
24-116
24-117
24-118
24-119
24-120
24-121
24-122
24-123

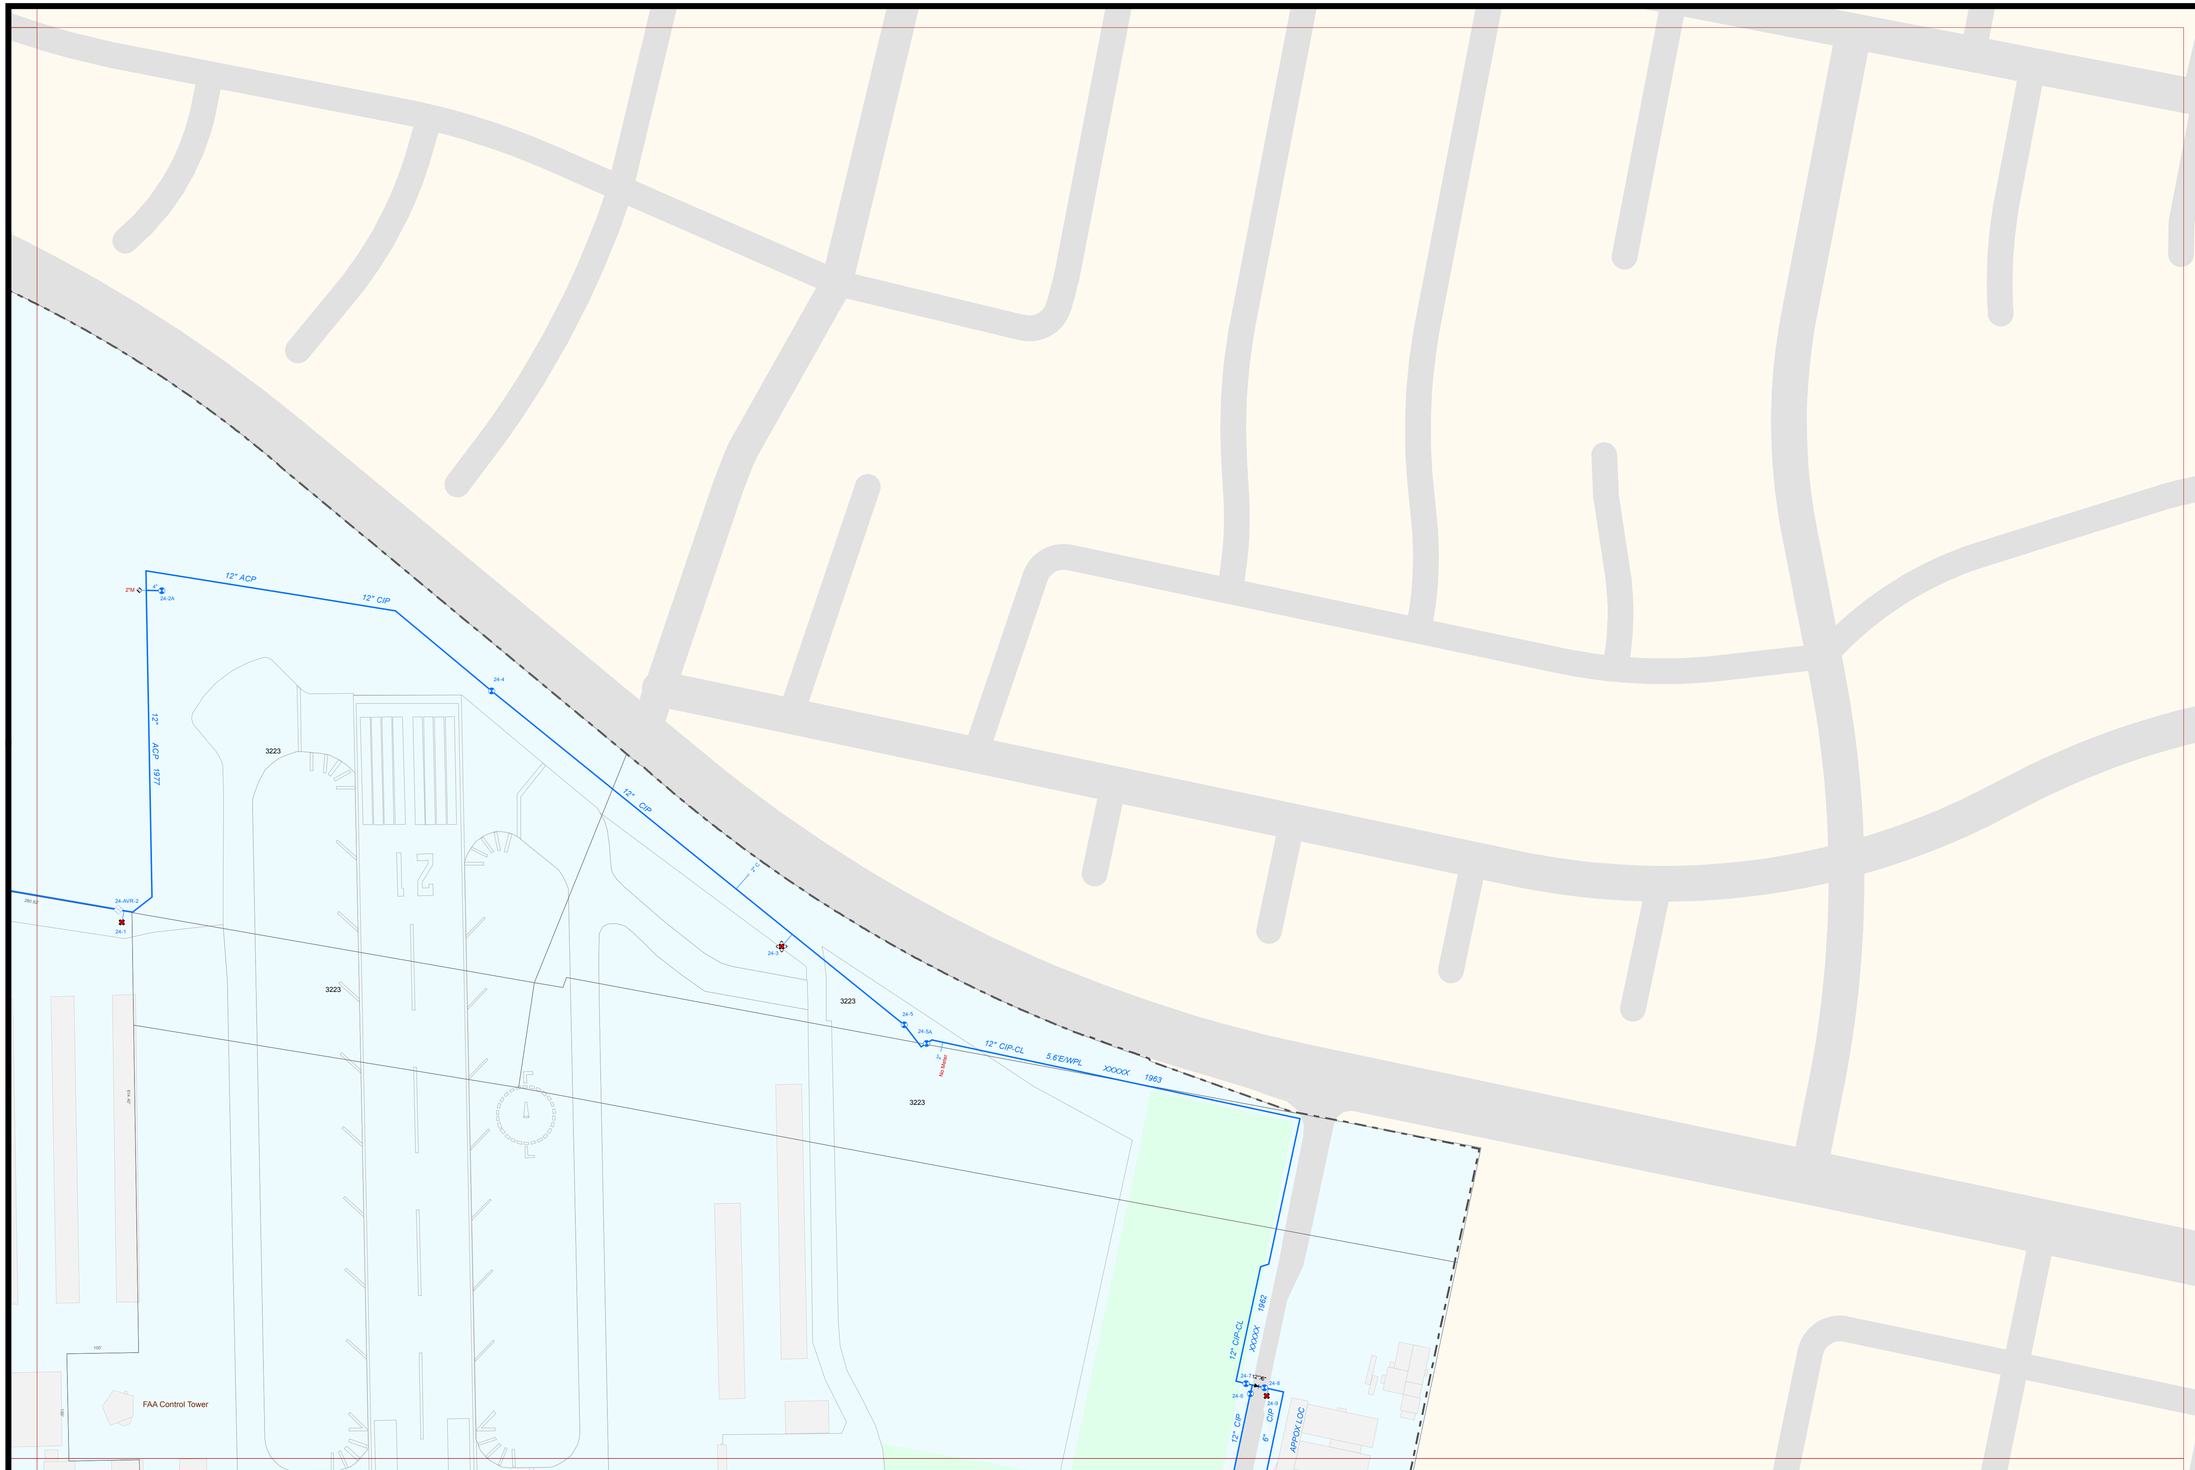

City of
Santa Monica

Water Resources Division
Water-Wastewater
System Operations

Potable Water System

- Water Main
- Abandoned Water Main
- Services and Fire Lines
- Casing
- Pressure Zone Boundary
- Meter
- Multimeter
- Hydrant
- Private Hydrant
- Underground Hydrant
- Fire Riser
- Depth Indicator
- Manhole
- Air Release
- Blowoff
- Butterfly Valve
- Gate Valve
- Plug Valve In Vault
- Zone Valve
- Backflow Device
- Reservoir
- Pressure Sustaining Valve
- Well
- Pump Station
- Cap
- Coupling
- Reducer
- Repair Clamp
- Sampling Station

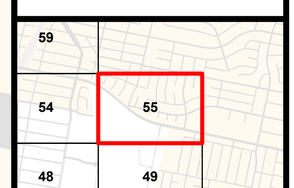

Sheet 55

N E S W

0 100 200 Feet

Plot Date:2/1/2013

Copyright © 2013 City of Santa Monica. All Rights Reserved.

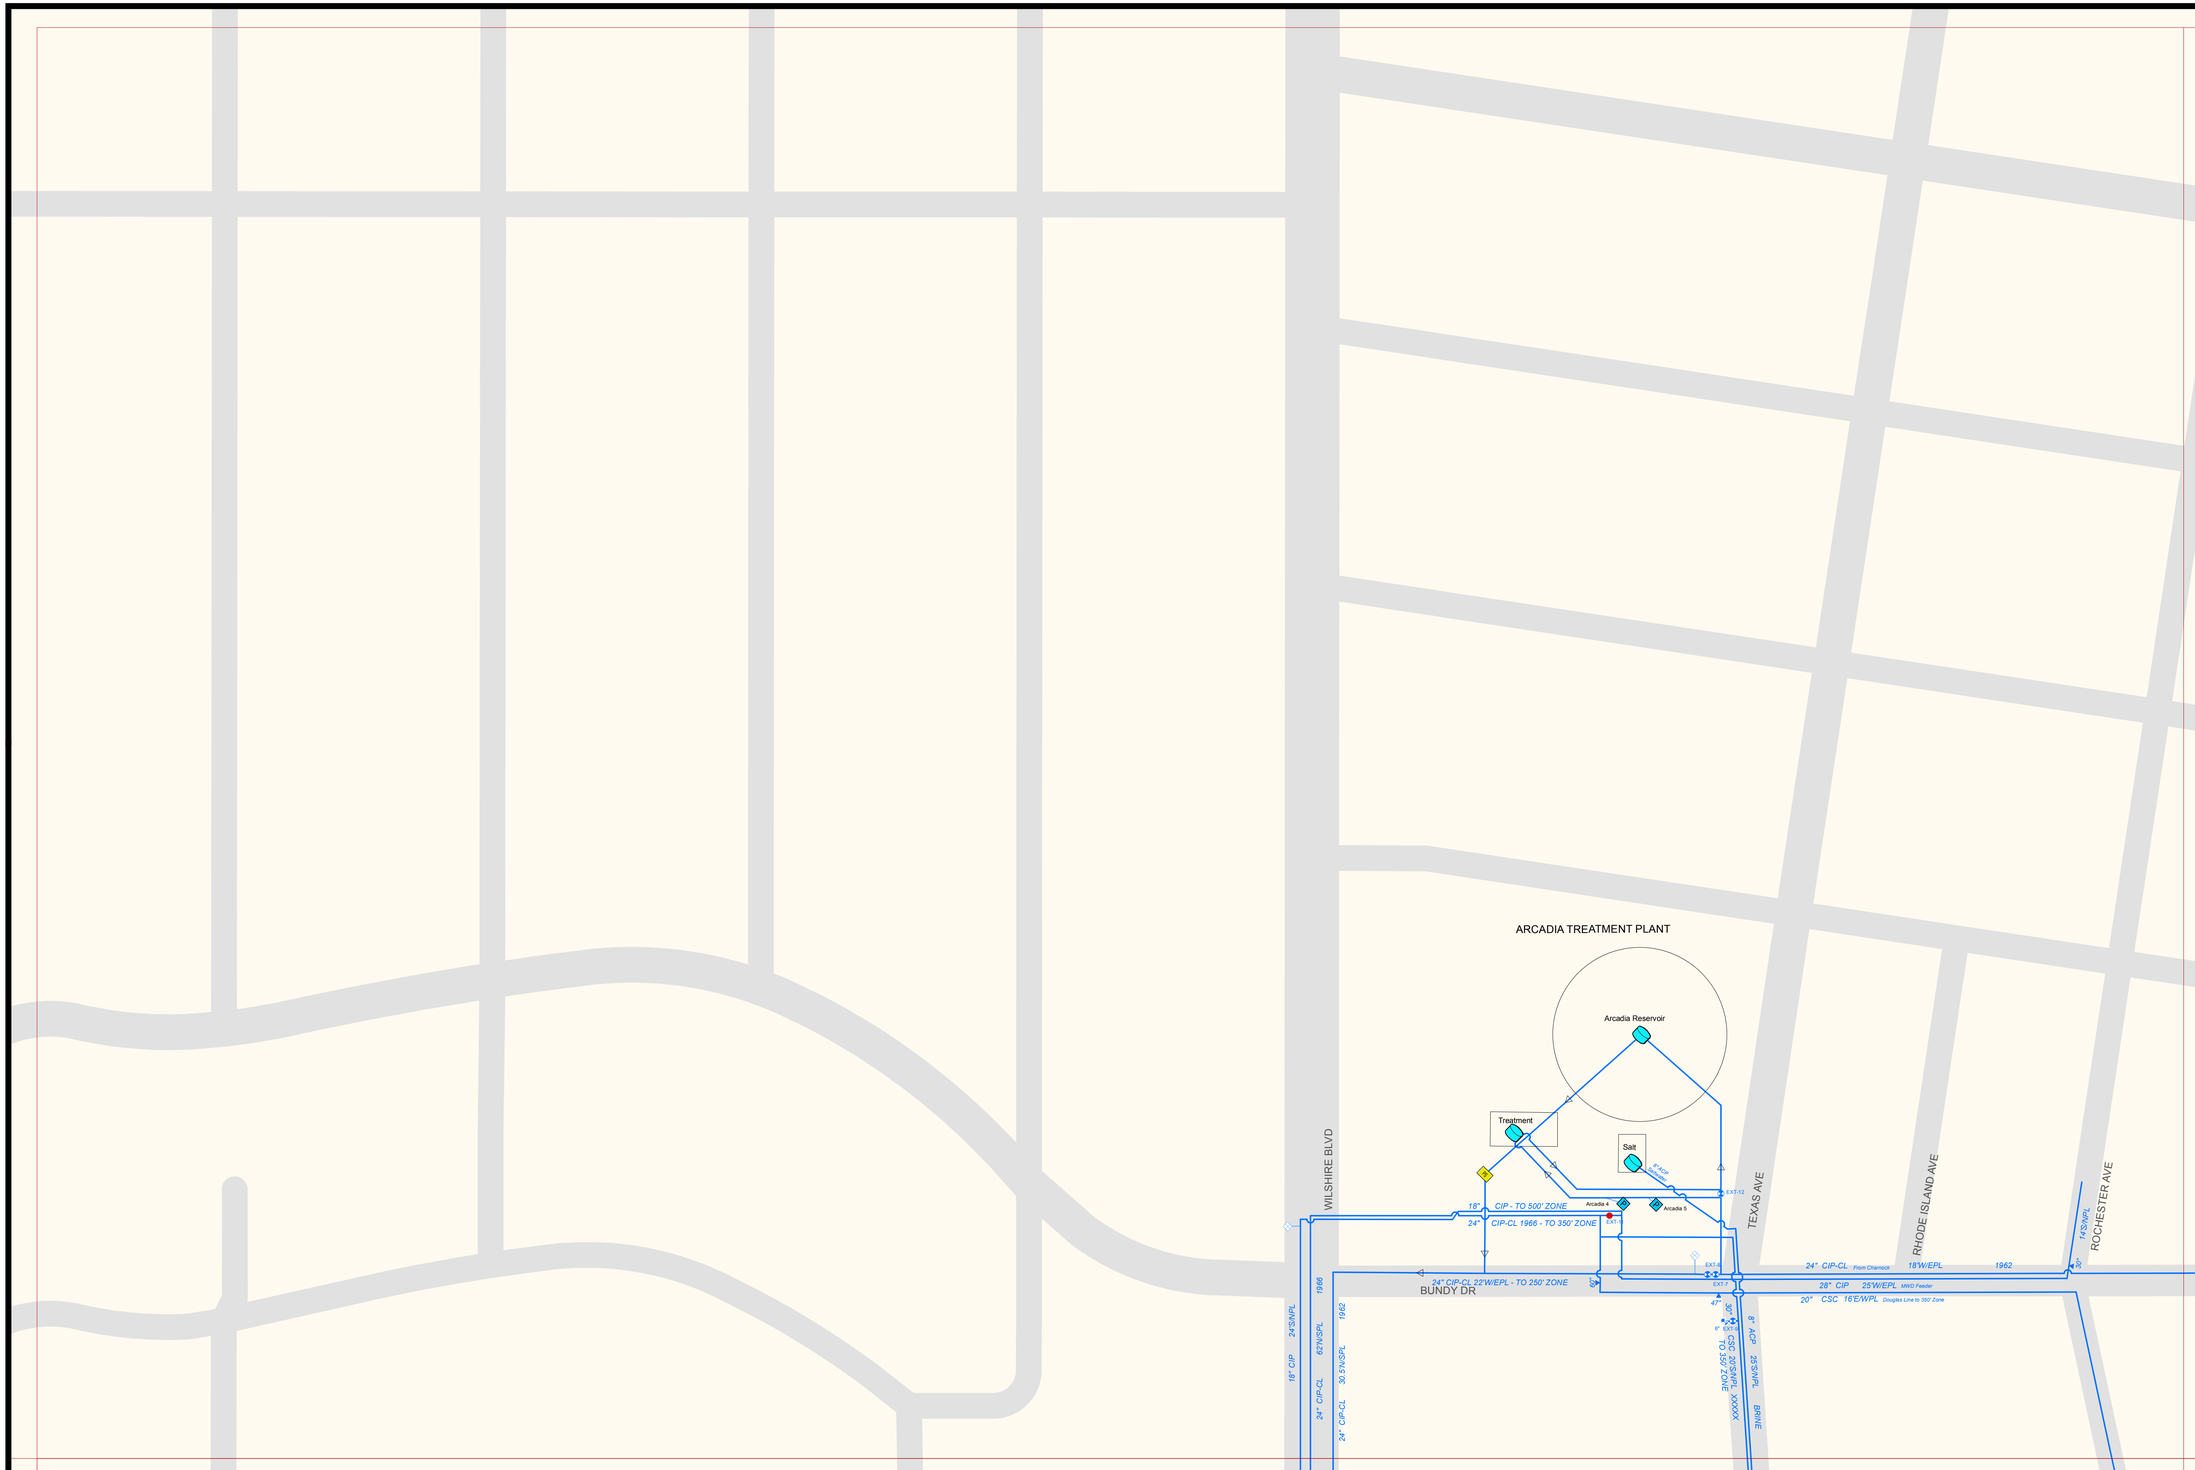

City of
Santa Monica

Water Resources Division
Water-Wastewater
System Operations

Potable Water System

- Water Main
- Abandoned Water Main
- Services and Fire Lines
- Casing
- Pressure Zone Boundary
- Meter
- Multimeter
- Hydrant
- Private Hydrant
- Underground Hydrant
- Fire Riser
- Depth Indicator
- Manhole
- Air Release
- Blowoff
- Butterfly Valve
- Gate Valve
- Plug Valve In Vault
- Zone Valve
- Backflow Device
- Reservoir
- Pressure Sustaining Valve
- Well
- Pump Station
- Cap
- Coupling
- Reducer
- Repair Clamp
- Sampling Station

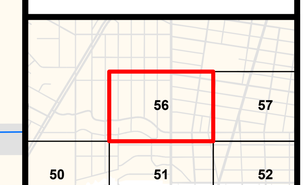

Sheet 56

0 100 200 Feet

Plot Date:2/1/2013

Copyright © 2013 City of Santa Monica. All Rights Reserved.

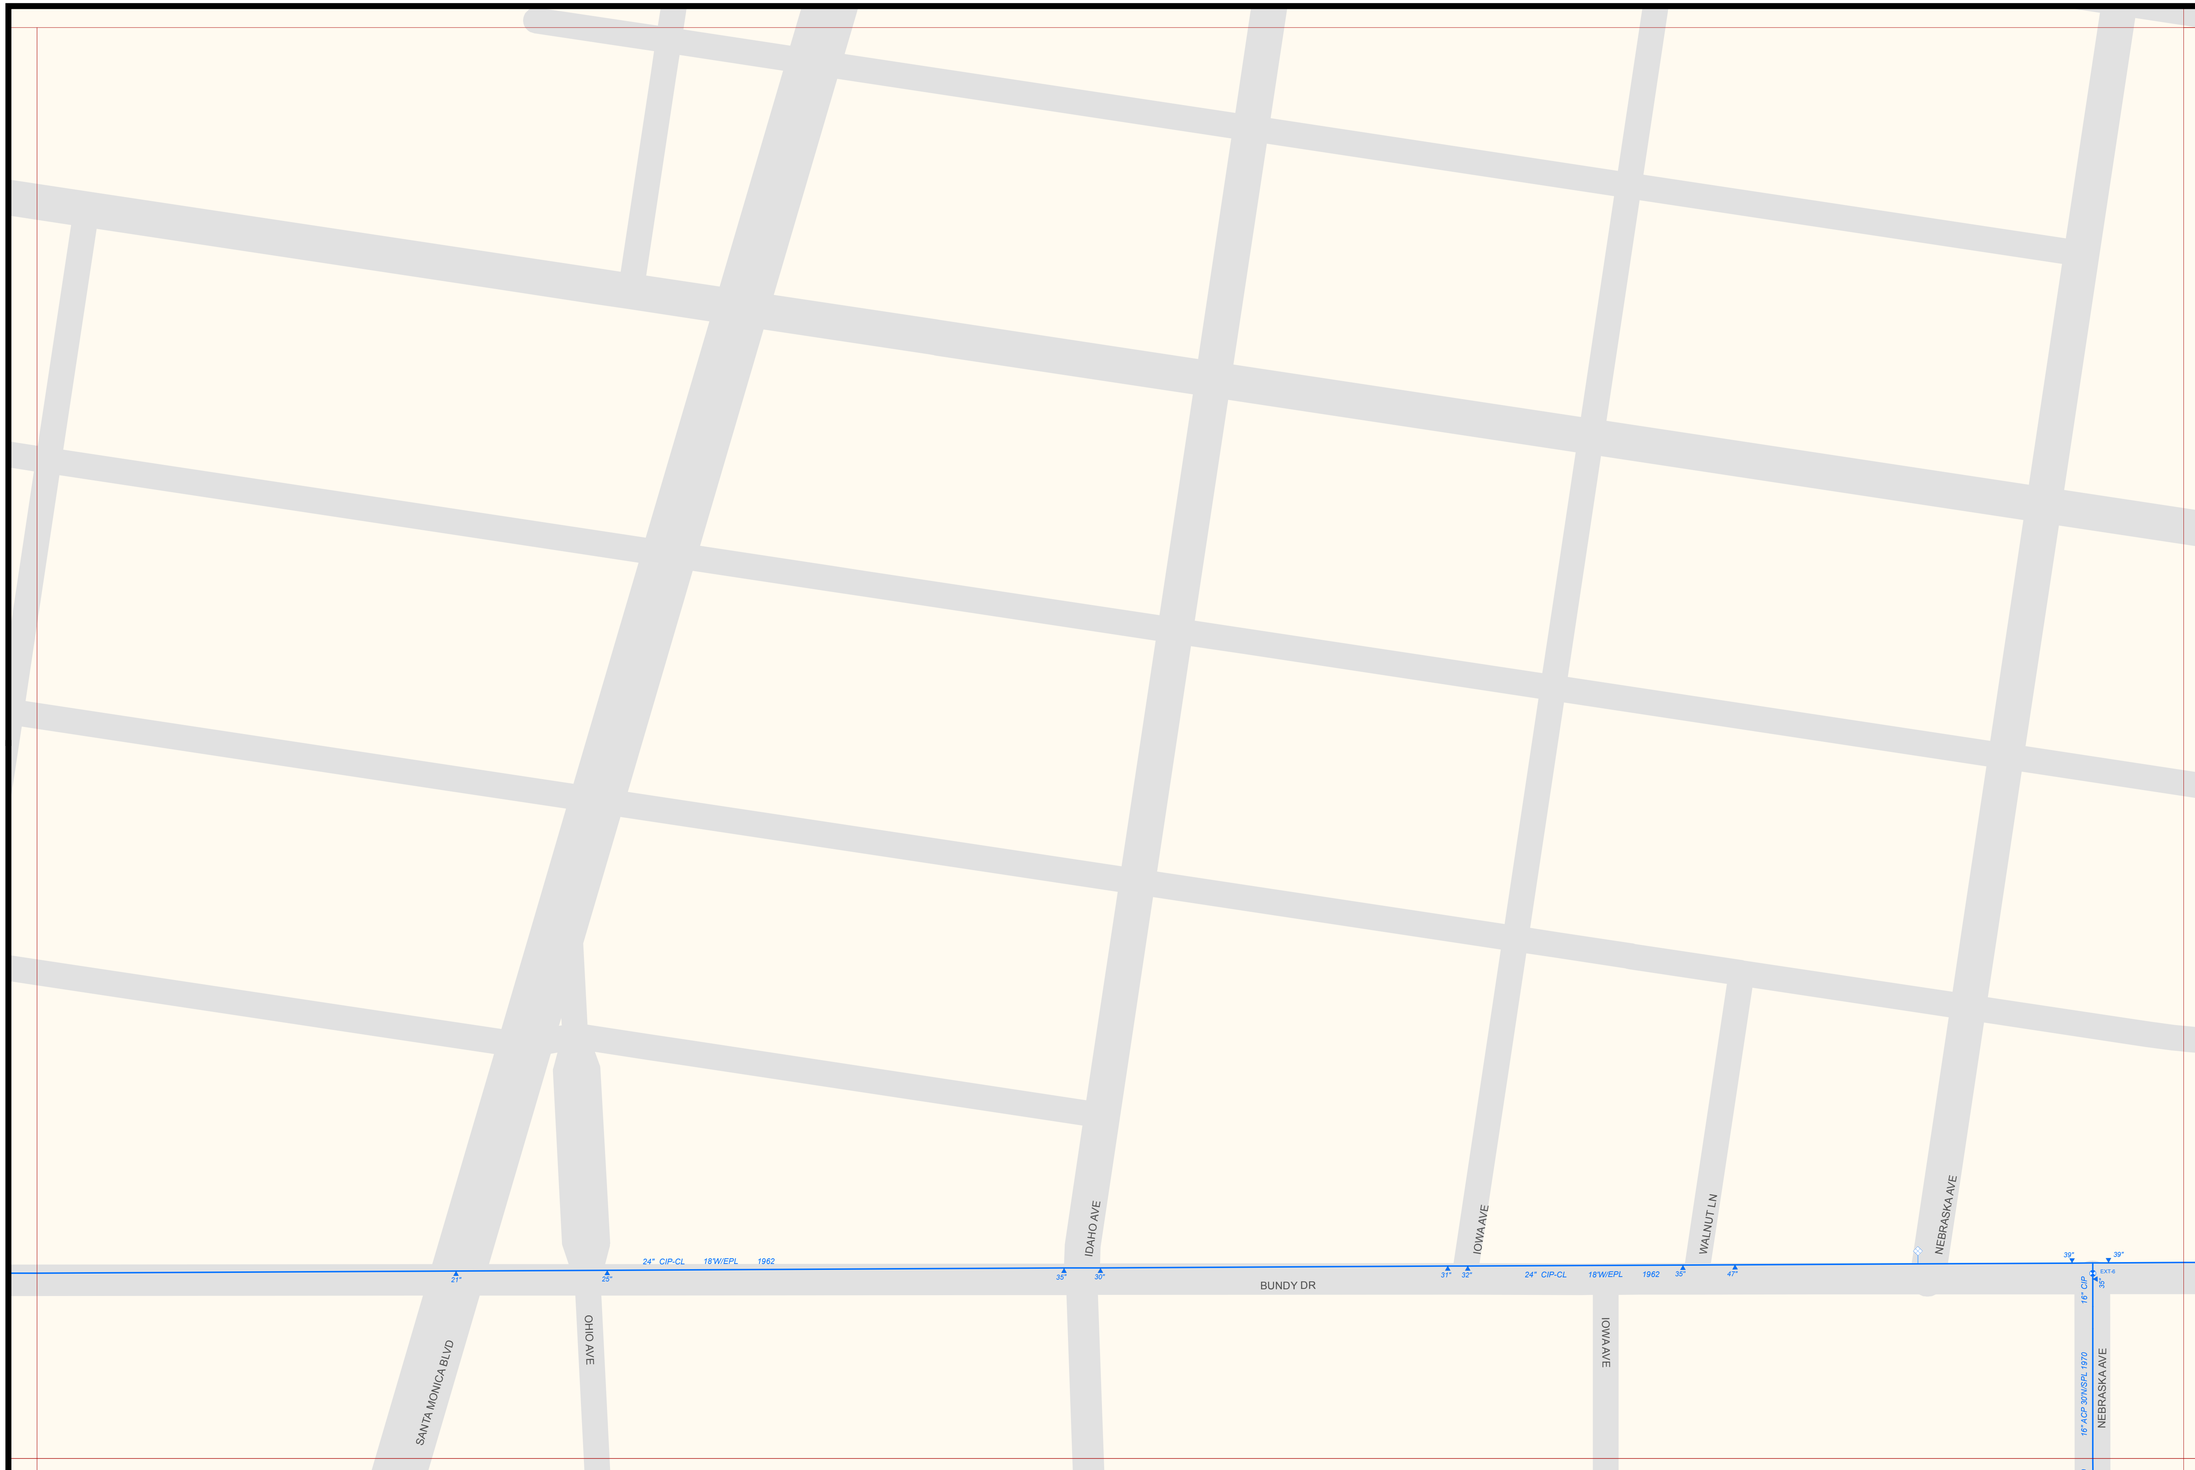

City of
Santa Monica

Water Resources Division
Water-Wastewater
System Operations

Potable Water System

- Water Main
- Abandoned Water Main
- Services and Fire Lines
- Casing
- Pressure Zone Boundary
- Meter
- Multimeter
- Hydrant
- Private Hydrant
- Underground Hydrant
- Fire Riser
- Depth Indicator
- Manhole
- Air Release
- Blowoff
- Butterfly Valve
- Gate Valve
- Plug Valve In Vault
- Zone Valve
- Backflow Device
- Reservoir
- Pressure Sustaining Valve
- Well
- Pump Station
- Cap
- Coupling
- Reducer
- Repair Clamp
- Sampling Station

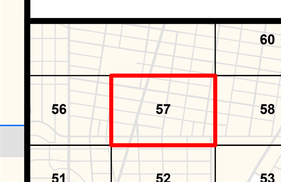

Sheet 57

0 100 200 Feet

Plot Date:2/1/2013

Copyright © 2013 City of Santa Monica. All Rights Reserved.

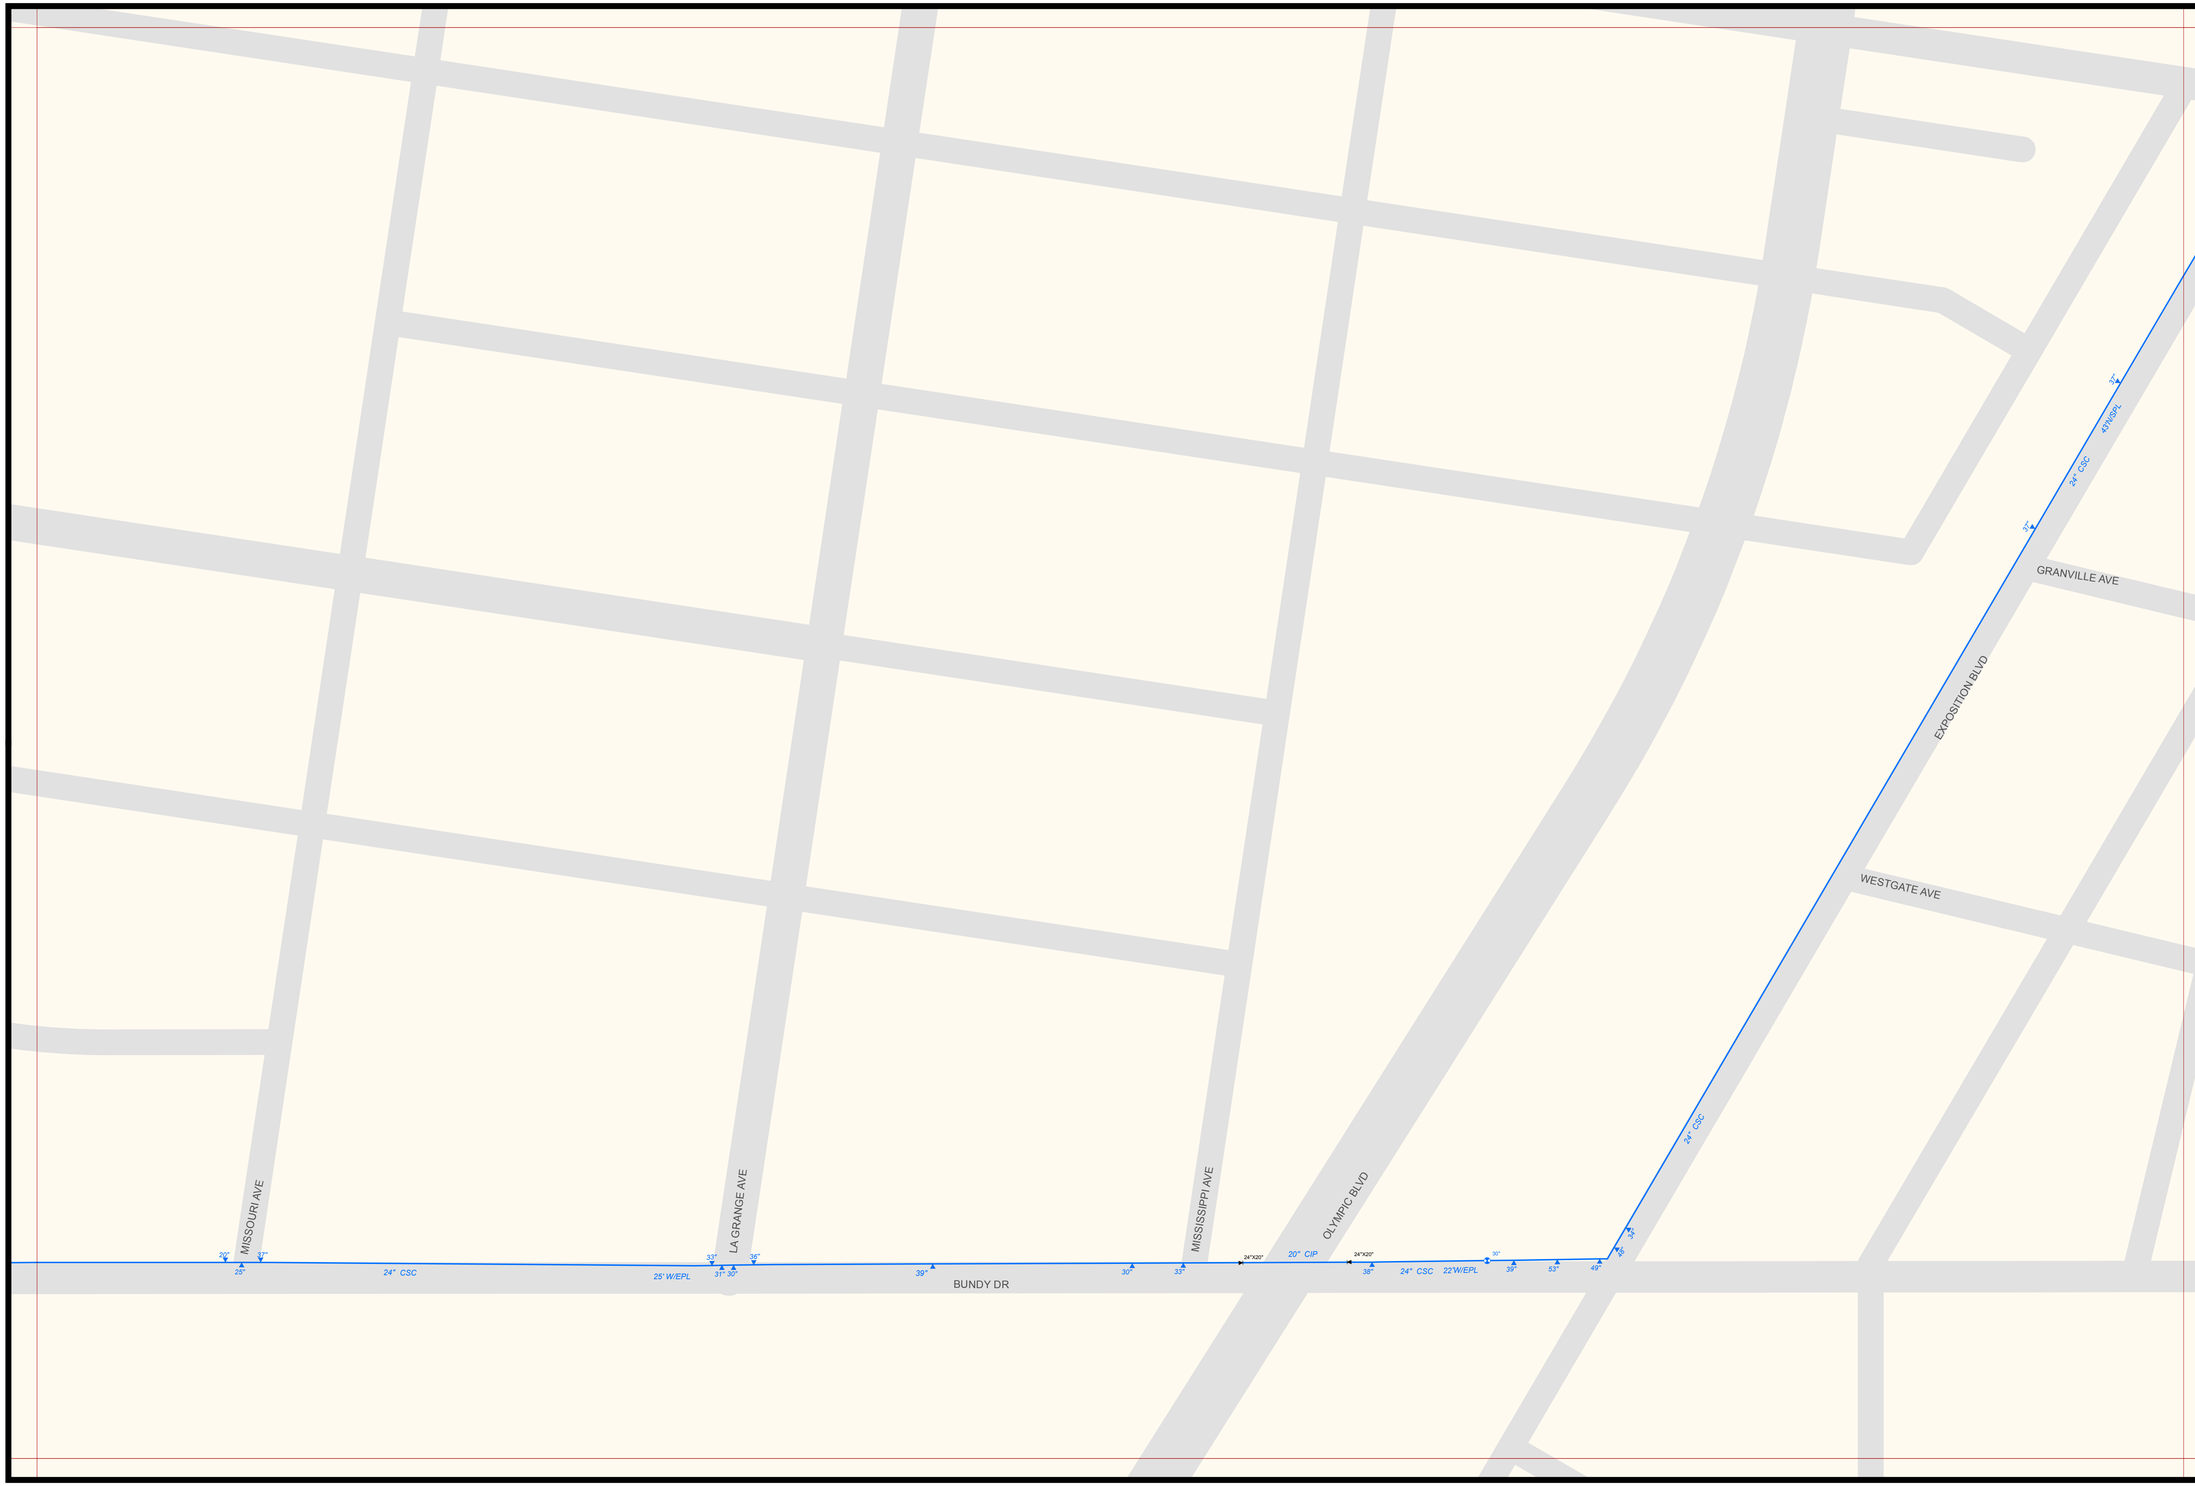

City of
Santa Monica

Water Resources Division
Water-Wastewater
System Operations

Potable Water System

- Water Main
- Abandoned Water Main
- Services and Fire Lines
- Casing
- Pressure Zone Boundary
- Meter
- Multimeter
- Hydrant
- Private Hydrant
- Underground Hydrant
- Fire Riser
- Depth Indicator
- Manhole
- Air Release
- Blowoff
- Butterfly Valve
- Gate Valve
- Plug Valve In Vault
- Zone Valve
- Backflow Device
- Reservoir
- Pressure Sustaining Valve
- Well
- Pump Station
- Cap
- Coupling
- Reducer
- Repair Clamp
- Sampling Station

	60	61
57	58	59
52	53	54

Sheet 58

0 100 200 Feet

Plot Date:2/1/2013

Copyright © 2013 City of Santa Monica. All Rights Reserved.

City of
Santa Monica

Water Resources Division
Water-Wastewater
System Operations

Potable Water System

- Water Main
- Abandoned Water Main
- Services and Fire Lines
- Casing
- Pressure Zone Boundary
- Meter
- Multimeter
- Hydrant
- Private Hydrant
- Underground Hydrant
- Fire Riser
- Depth Indicator
- Manhole
- Air Release
- Blowoff
- Butterfly Valve
- Gate Valve
- Plug Valve In Vault
- Zone Valve
- Backflow Device
- Reservoir
- Pressure Sustaining Valve
- Well
- Pump Station
- Cap
- Coupling
- Reducer
- Repair Clamp
- Sampling Station

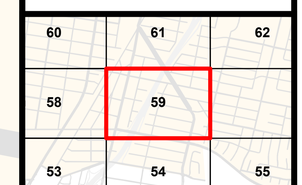

Sheet 59

0 100 200 Feet

Plot Date:2/1/2013

Copyright © 2013 City of Santa Monica. All Rights Reserved.

City of
Santa Monica

Water Resources Division
Water-Wastewater
System Operations

Potable Water System

- Water Main
- Abandoned Water Main
- Services and Fire Lines
- Casing
- Pressure Zone Boundary
- Meter
- Multimeter
- Hydrant
- Private Hydrant
- Underground Hydrant
- Fire Riser
- Depth Indicator
- Manhole
- Air Release
- Blowoff
- Butterfly Valve
- Gate Valve
- Plug Valve In Vault
- Zone Valve
- Backflow Device
- Reservoir
- Pressure Sustaining Valve
- Well
- Pump Station
- Cap
- Coupling
- Reducer
- Repair Clamp
- Sampling Station

	65	66
60	61	62
58	59	

Sheet 61

N E S W

0 100 200 Feet

Plot Date:2/1/2013

Copyright © 2013 City of Santa Monica. All Rights Reserved.

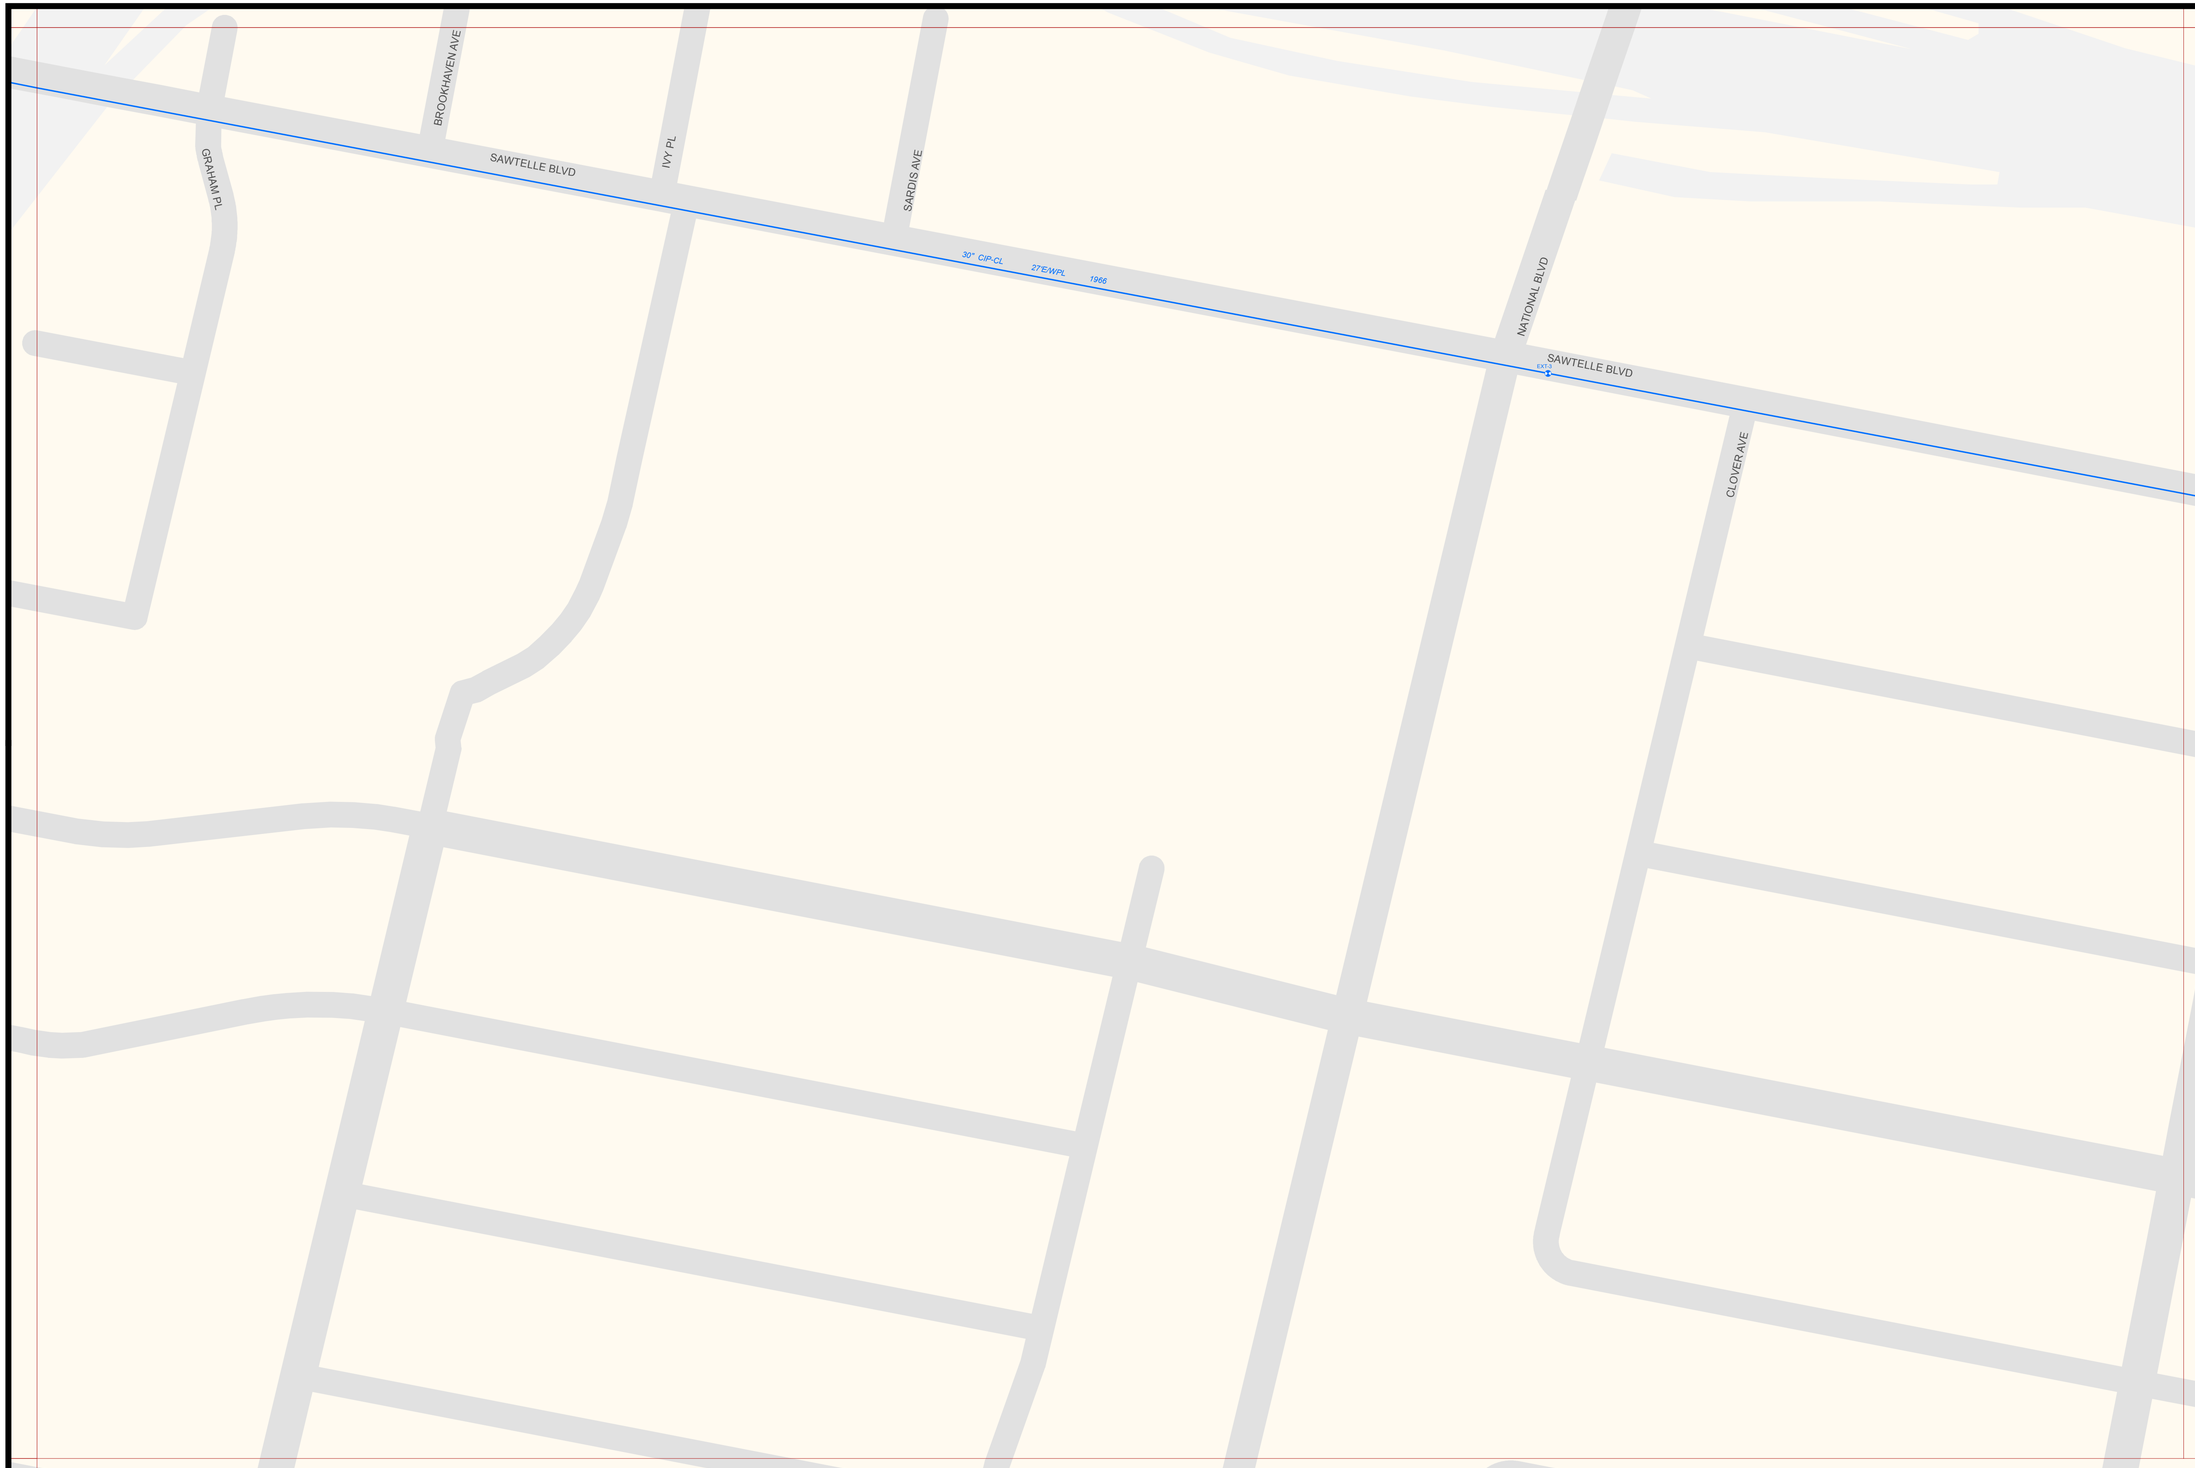

City of
Santa Monica

Water Resources Division
Water-Wastewater
System Operations

Potable Water System

- Water Main
- Abandoned Water Main
- Services and Fire Lines
- Casing
- Pressure Zone Boundary
- Meter
- Multimeter
- Hydrant
- Private Hydrant
- Underground Hydrant
- Fire Riser
- Depth Indicator
- Manhole
- Air Release
- Blowoff
- Butterfly Valve
- Gate Valve
- Plug Valve In Vault
- Zone Valve
- Backflow Device
- Reservoir
- Pressure Sustaining Valve
- Well
- Pump Station
- Cap
- Coupling
- Reducer
- Repair Clamp
- Sampling Station

65	66	67
61	62	63
59		

Sheet 62

N E S W

0 100 200 Feet

Plot Date:2/1/2013

Copyright © 2013 City of Santa Monica. All Rights Reserved.

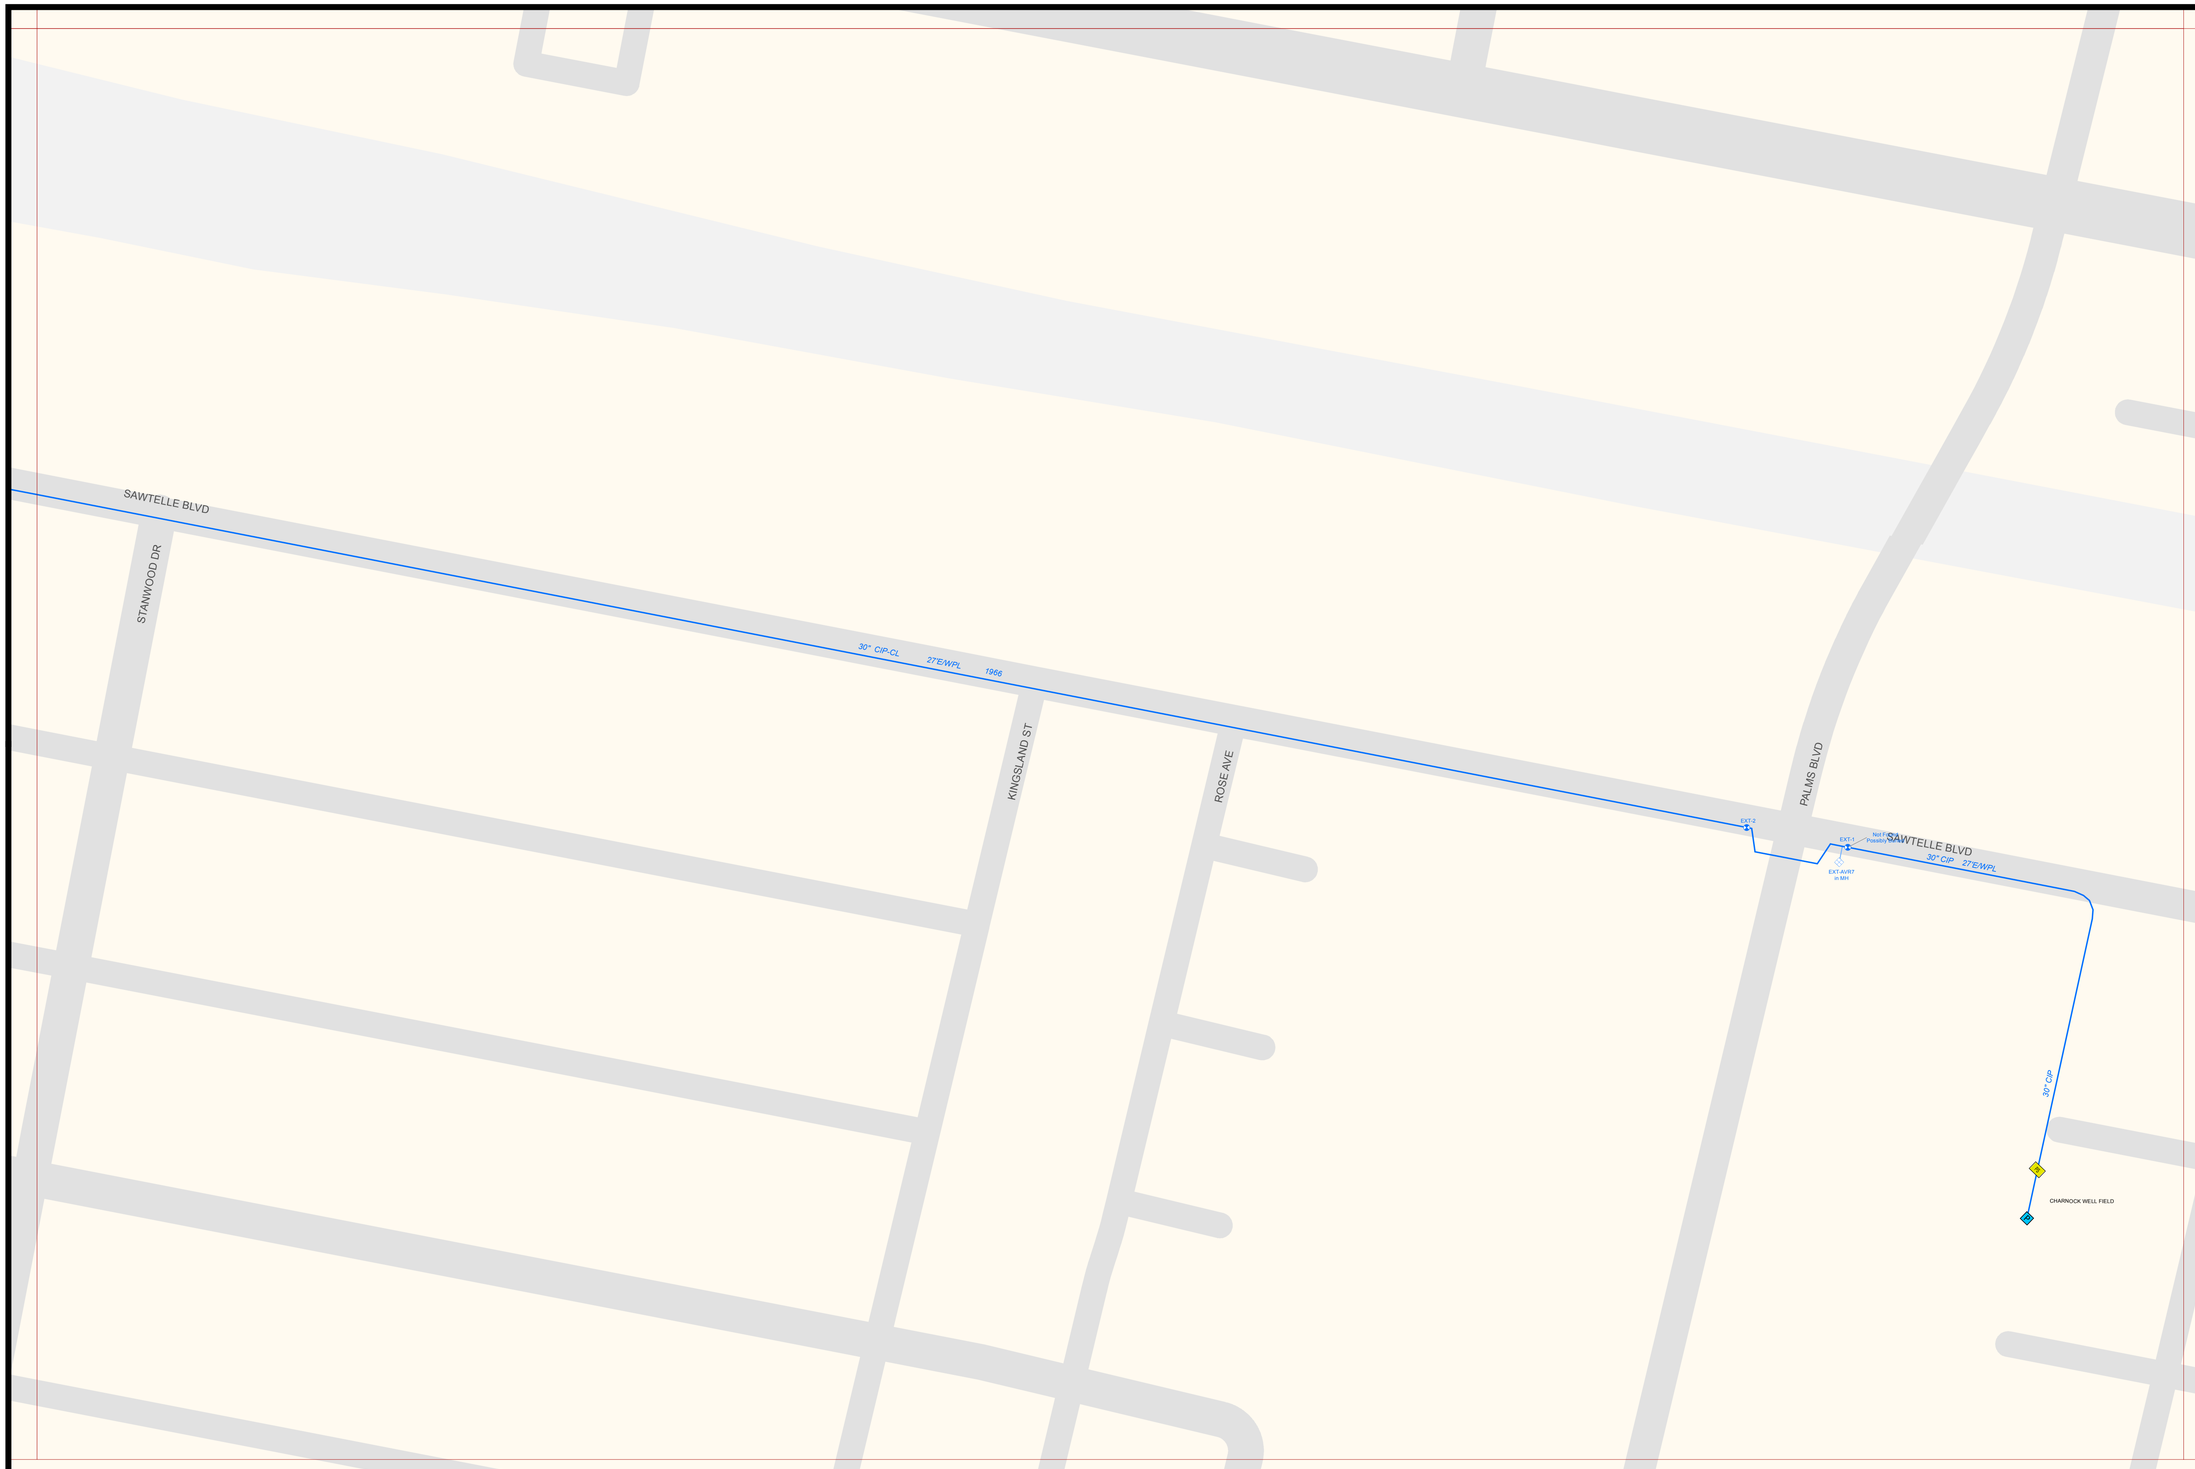

City of
Santa Monica

Water Resources Division
Water-Wastewater
System Operations

Potable Water System

- Water Main
- Abandoned Water Main
- Services and Fire Lines
- Casing
- Pressure Zone Boundary
- Meter
- Multimeter
- Hydrant
- Private Hydrant
- Underground Hydrant
- Fire Riser
- Depth Indicator
- Manhole
- Air Release
- Blowoff
- Butterfly Valve
- Gate Valve
- Plug Valve In Vault
- Zone Valve
- Backflow Device
- Reservoir
- Pressure Sustaining Valve
- Well
- Pump Station
- Cap
- Coupling
- Reducer
- Repair Clamp
- Sampling Station

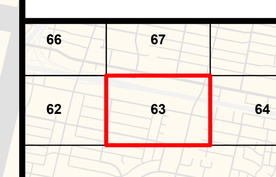

Sheet 63

0 100 200 Feet

Plot Date:2/1/2013

Copyright © 2013 City of Santa Monica. All Rights Reserved.

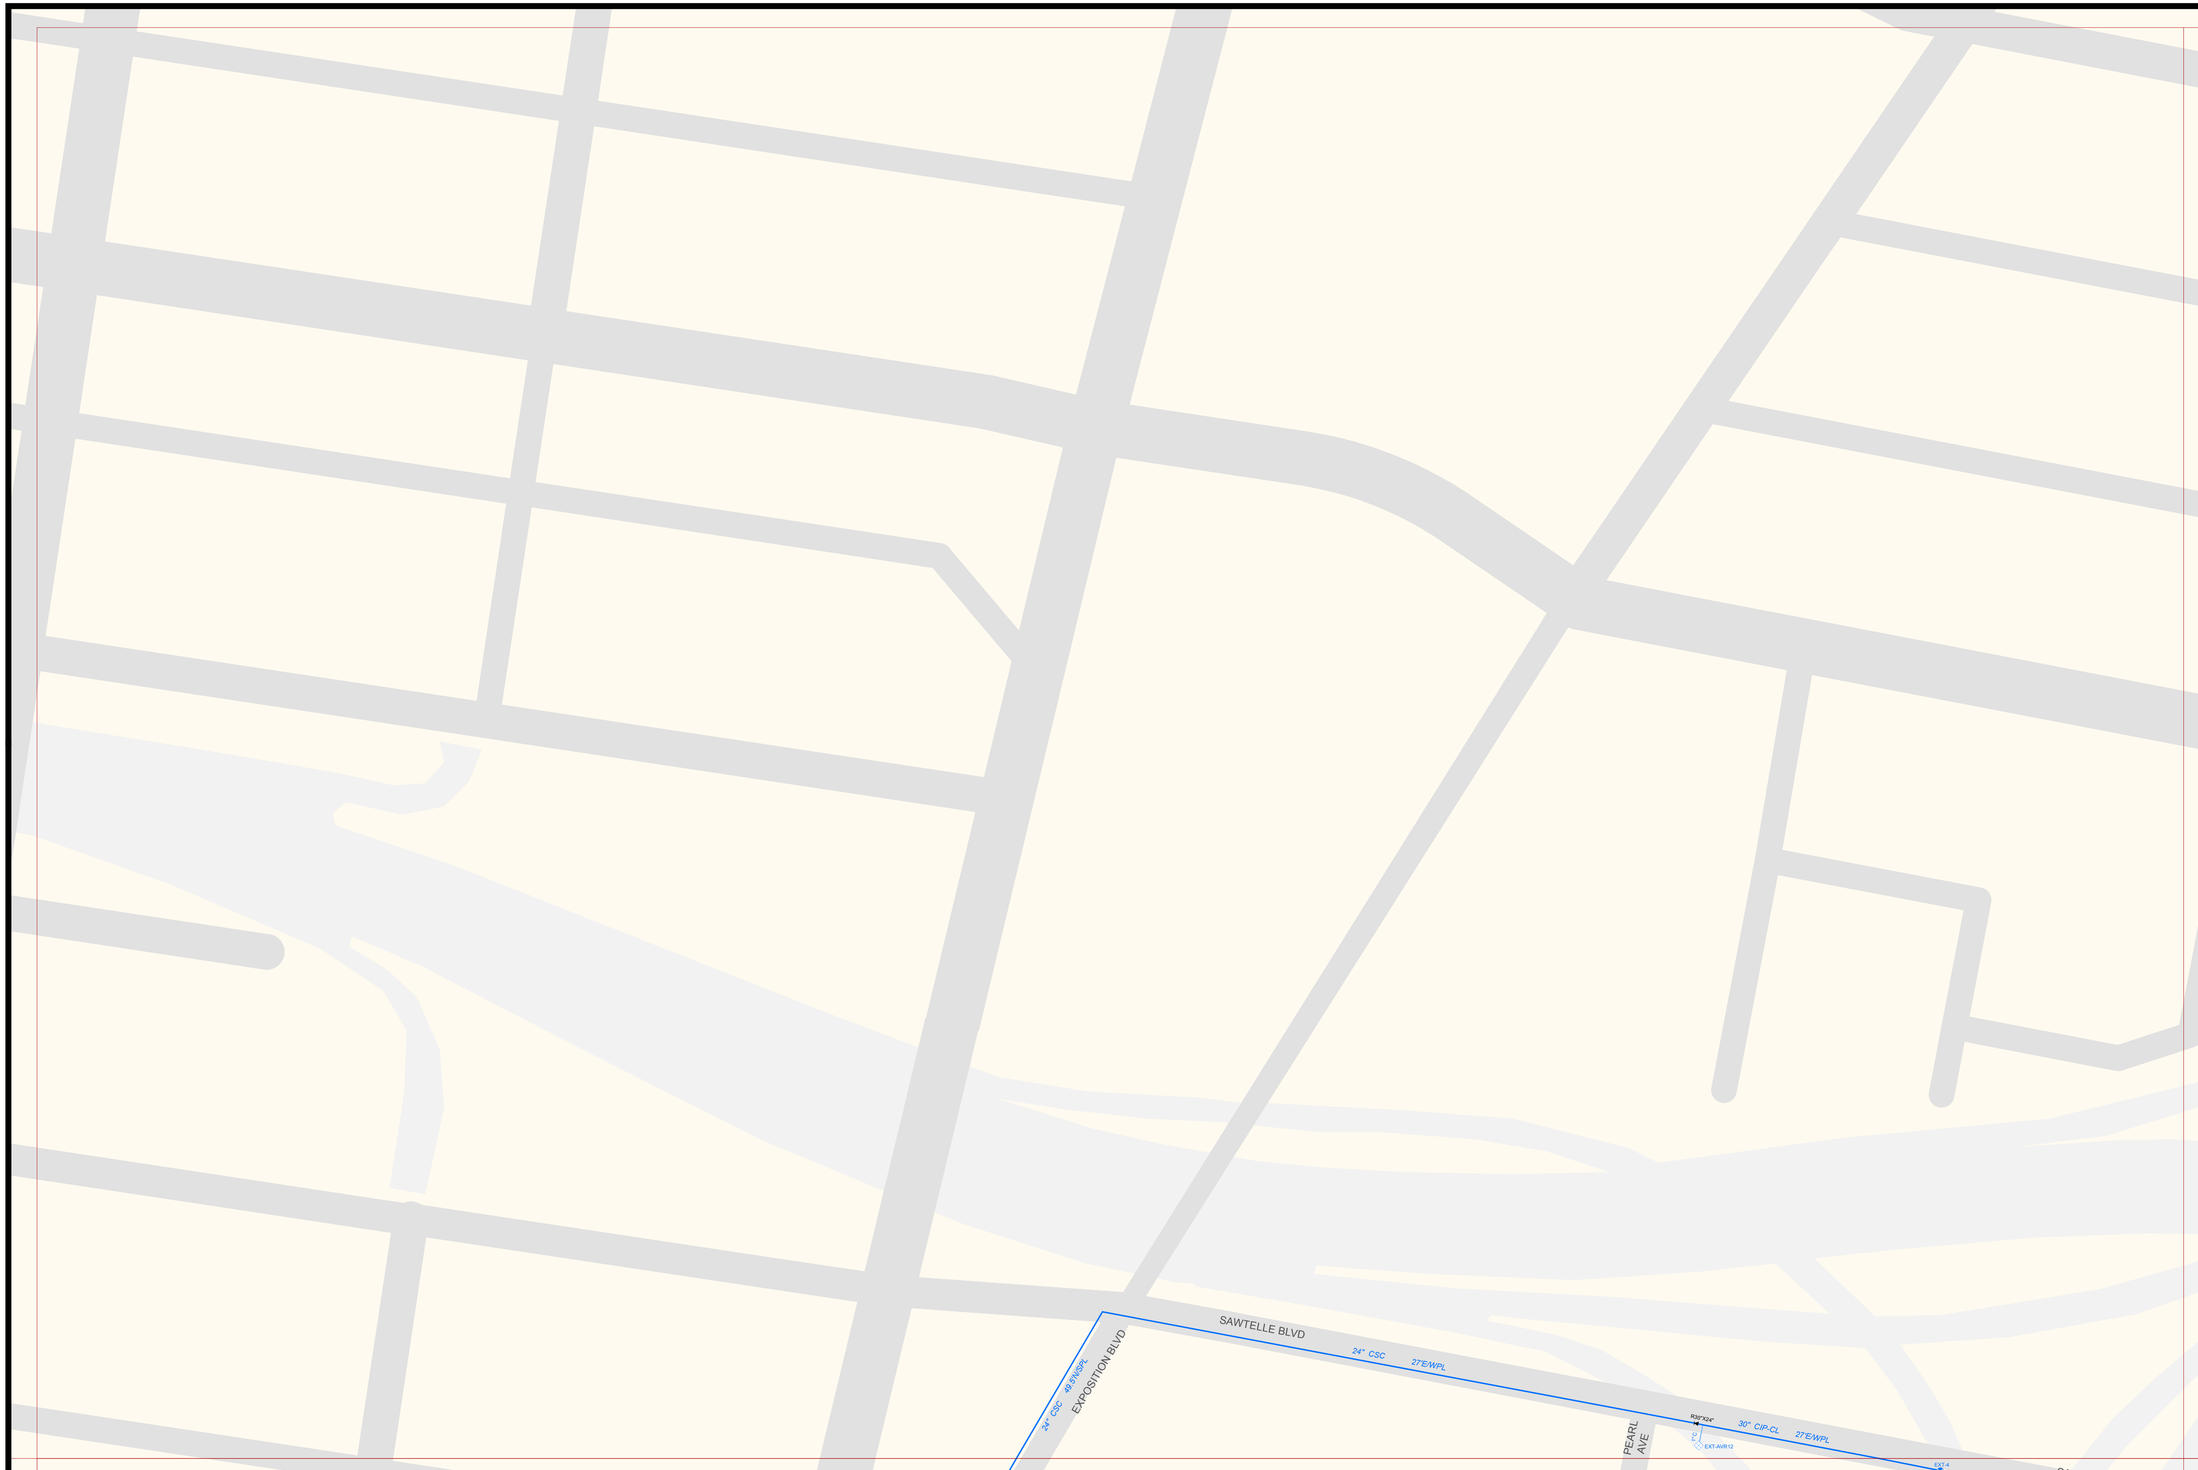

City of
Santa Monica

Water Resources Division
Water-Wastewater
System Operations

Potable Water System

- Water Main
- Abandoned Water Main
- Services and Fire Lines
- Casing
- Pressure Zone Boundary
- Meter
- Multimeter
- Hydrant
- Private Hydrant
- Underground Hydrant
- Fire Riser
- Depth Indicator
- Manhole
- Air Release
- Blowoff
- Butterfly Valve
- Gate Valve
- Plug Valve In Vault
- Zone Valve
- Backflow Device
- Reservoir
- Pressure Sustaining Valve
- Well
- Pump Station
- Cap
- Coupling
- Reducer
- Repair Clamp
- Sampling Station

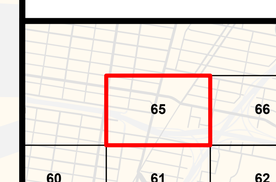

Sheet 65

N E S W

0 100 200 Feet

Plot Date:2/1/2013

Copyright © 2013 City of Santa Monica. All Rights Reserved.