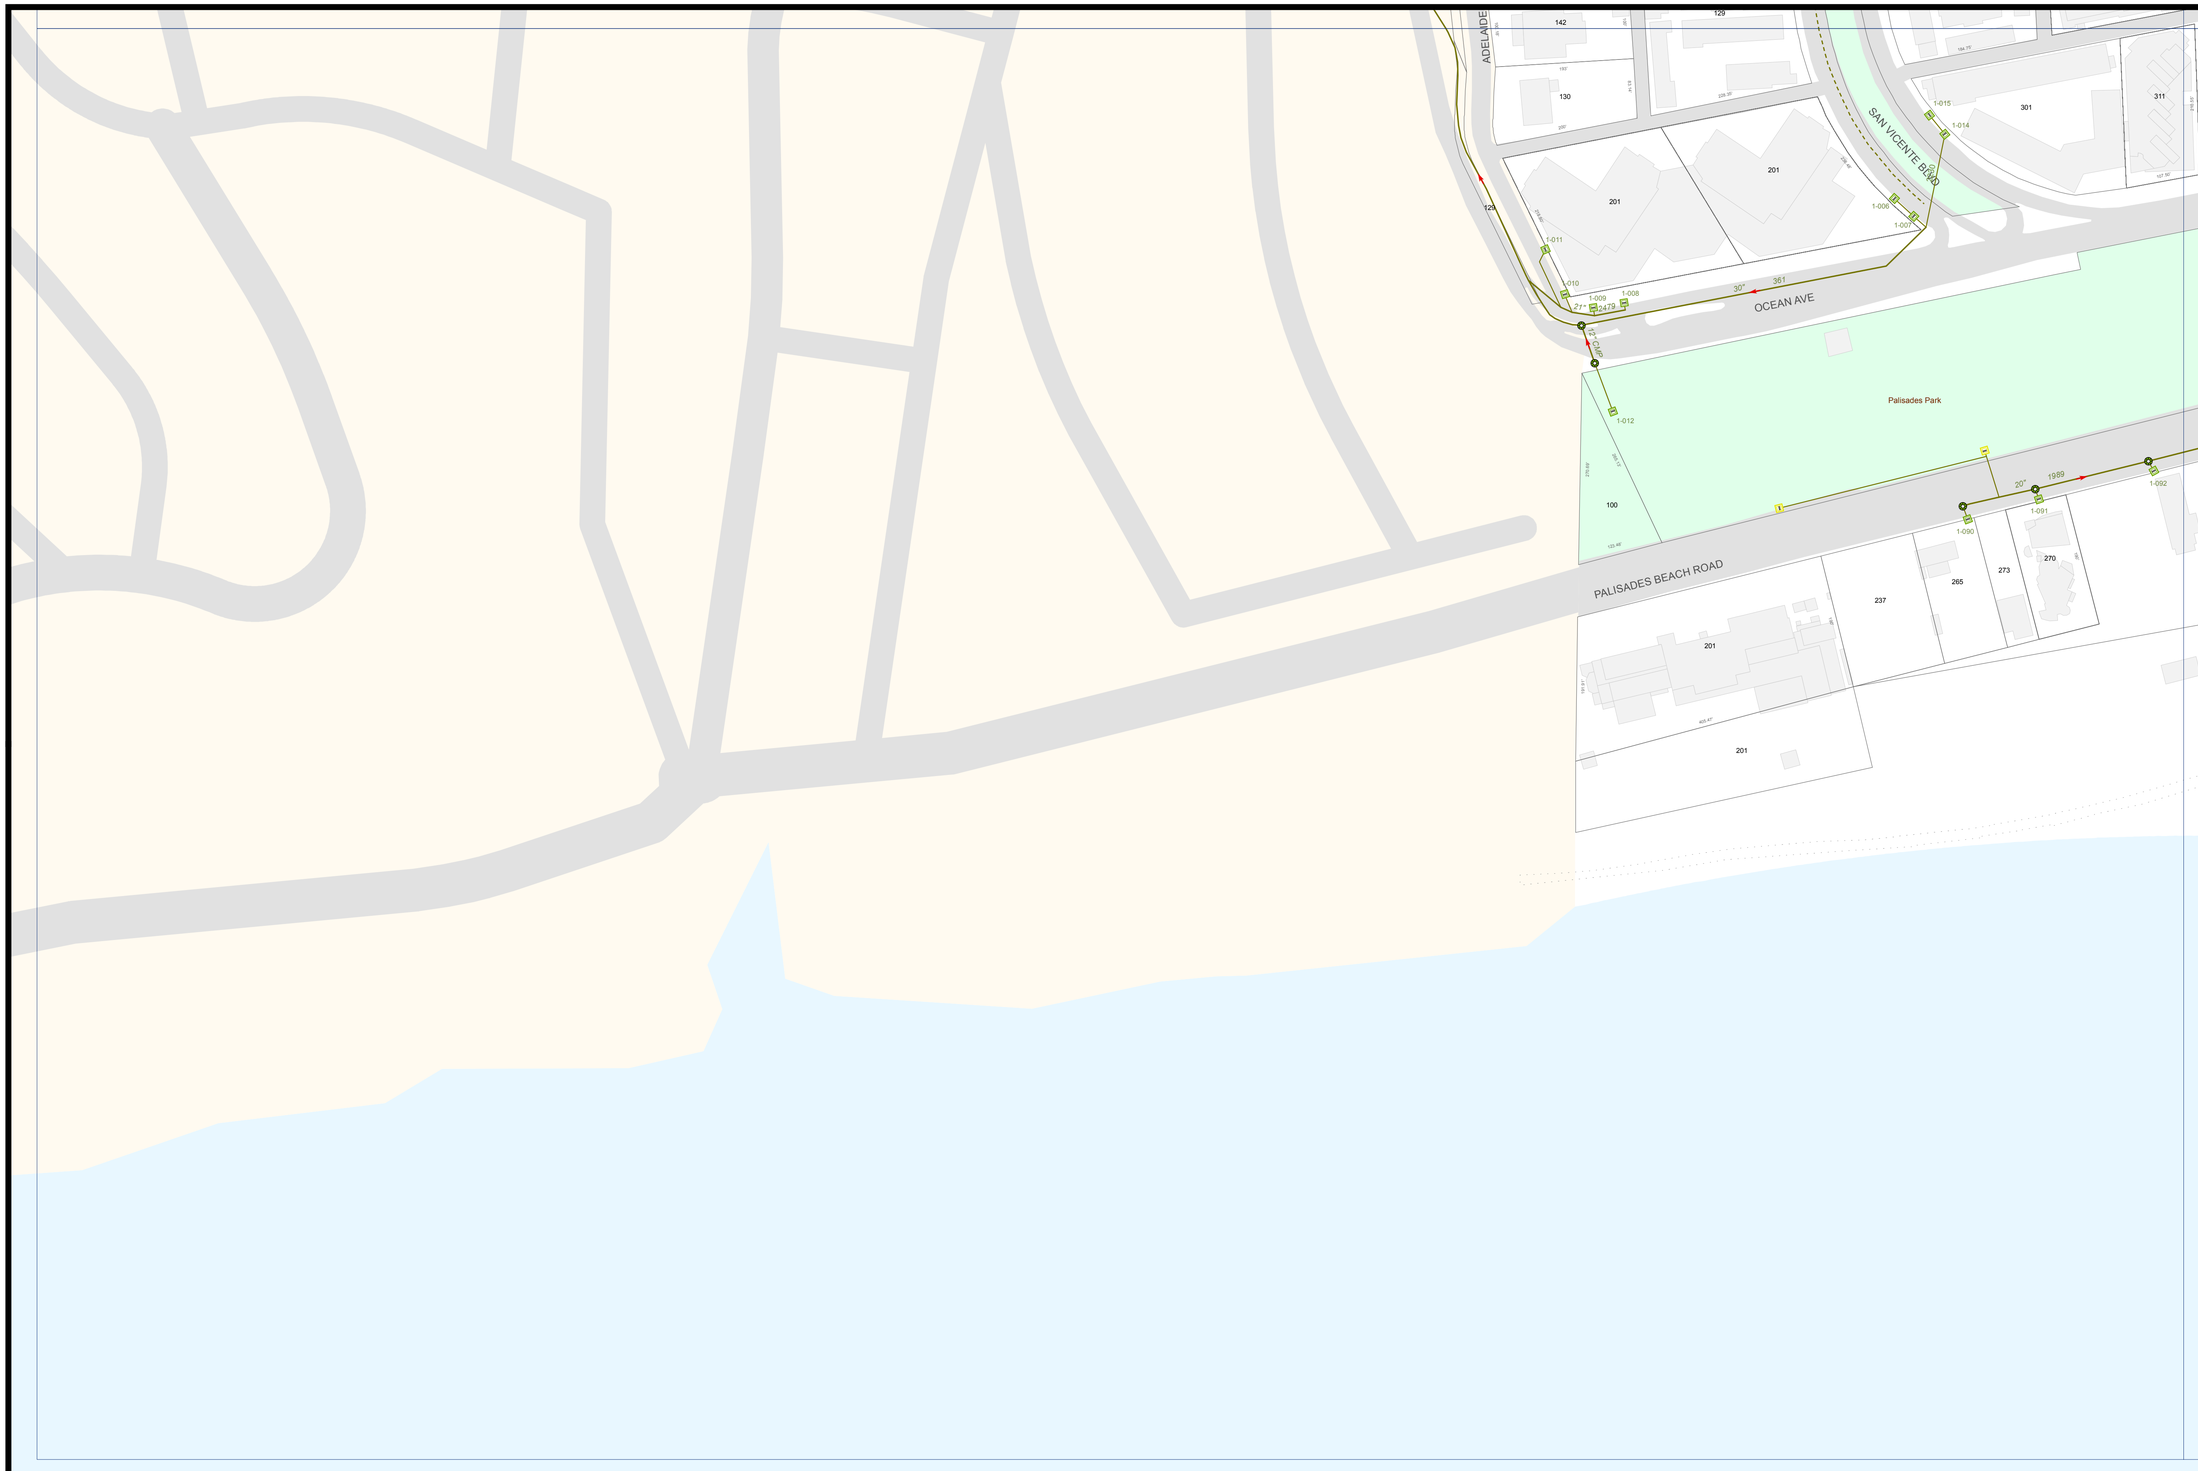

City of
Santa Monica

Water Resources Division
Water - Wastewater
System Operations

Storm Drain System

Storm

- Drain
- Abandoned Drain
- Future Drain
- Lateral
- Pump Vault
- CDS Unit
- Junction Chamber
- LowFlow Diversion
- Clarifier
- Outlet
- Direction of Flow
- Depth (Main)
- Depth (Aban'd Main)
- Depth (Lateral)
- Treatment Tank

Catch Basins

- CalTrans
- LA City
- LA County
- Private
- Santa Monica
- Unknown

Manholes

- CalTrans
- LA County
- Santa Monica

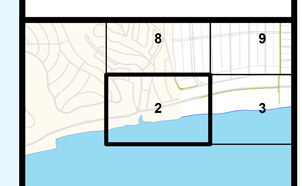

Sheet 2

N E S W

0 100 200 Feet

Plot Date:2/1/2013

Copyright © 2013 City of Santa Monica. All Rights Reserved.

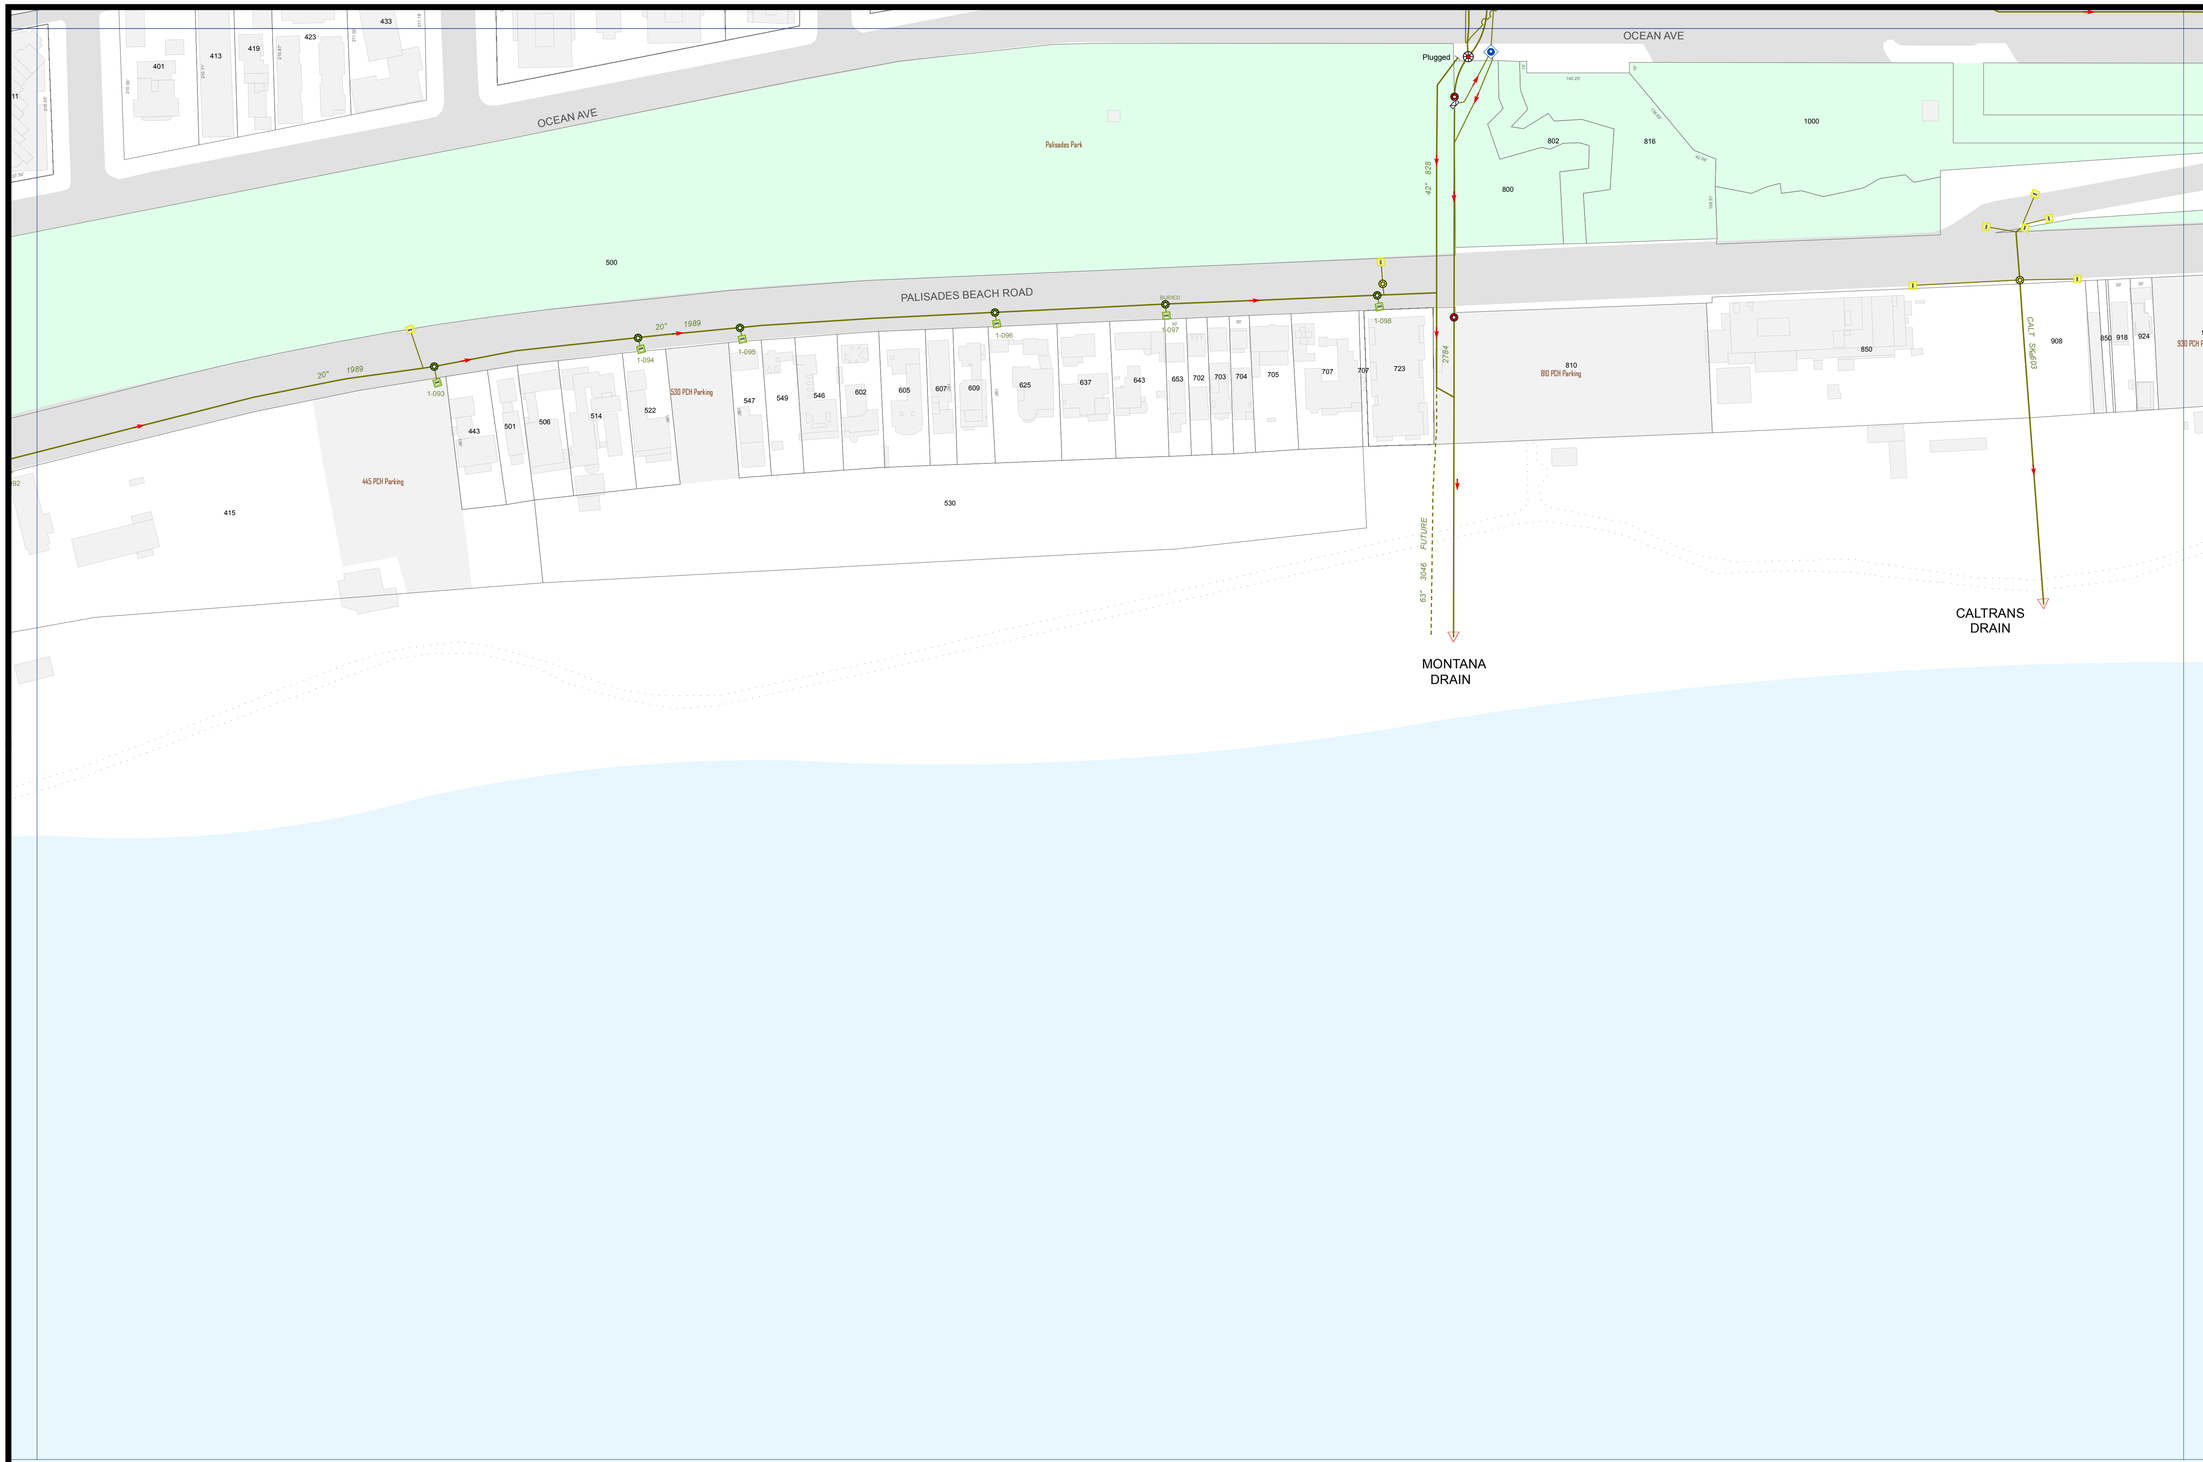

City of
Santa Monica

Water Resources Division
Water - Wastewater
System Operations

Storm Drain System

Storm

- Drain
- Abandoned Drain
- Future Drain
- Lateral
- Pump Vault
- CDS Unit
- Junction Chamber
- LowFlow Diversion
- Clarifier
- Outlet
- Direction of Flow
- Depth (Main)
- Depth (Aban'd Main)
- Depth (Lateral)
- Treatment Tank

Catch Basins

- CalTrans
- LA City
- LA County
- Private
- Santa Monica
- Unknown

Manholes

- CalTrans
- LA County
- Santa Monica

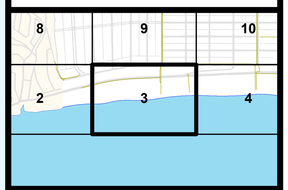

Sheet 3

N W E S

0 100 200 Feet

Plot Date:2/1/2013

Copyright © 2013 City of Santa Monica. All Rights Reserved.

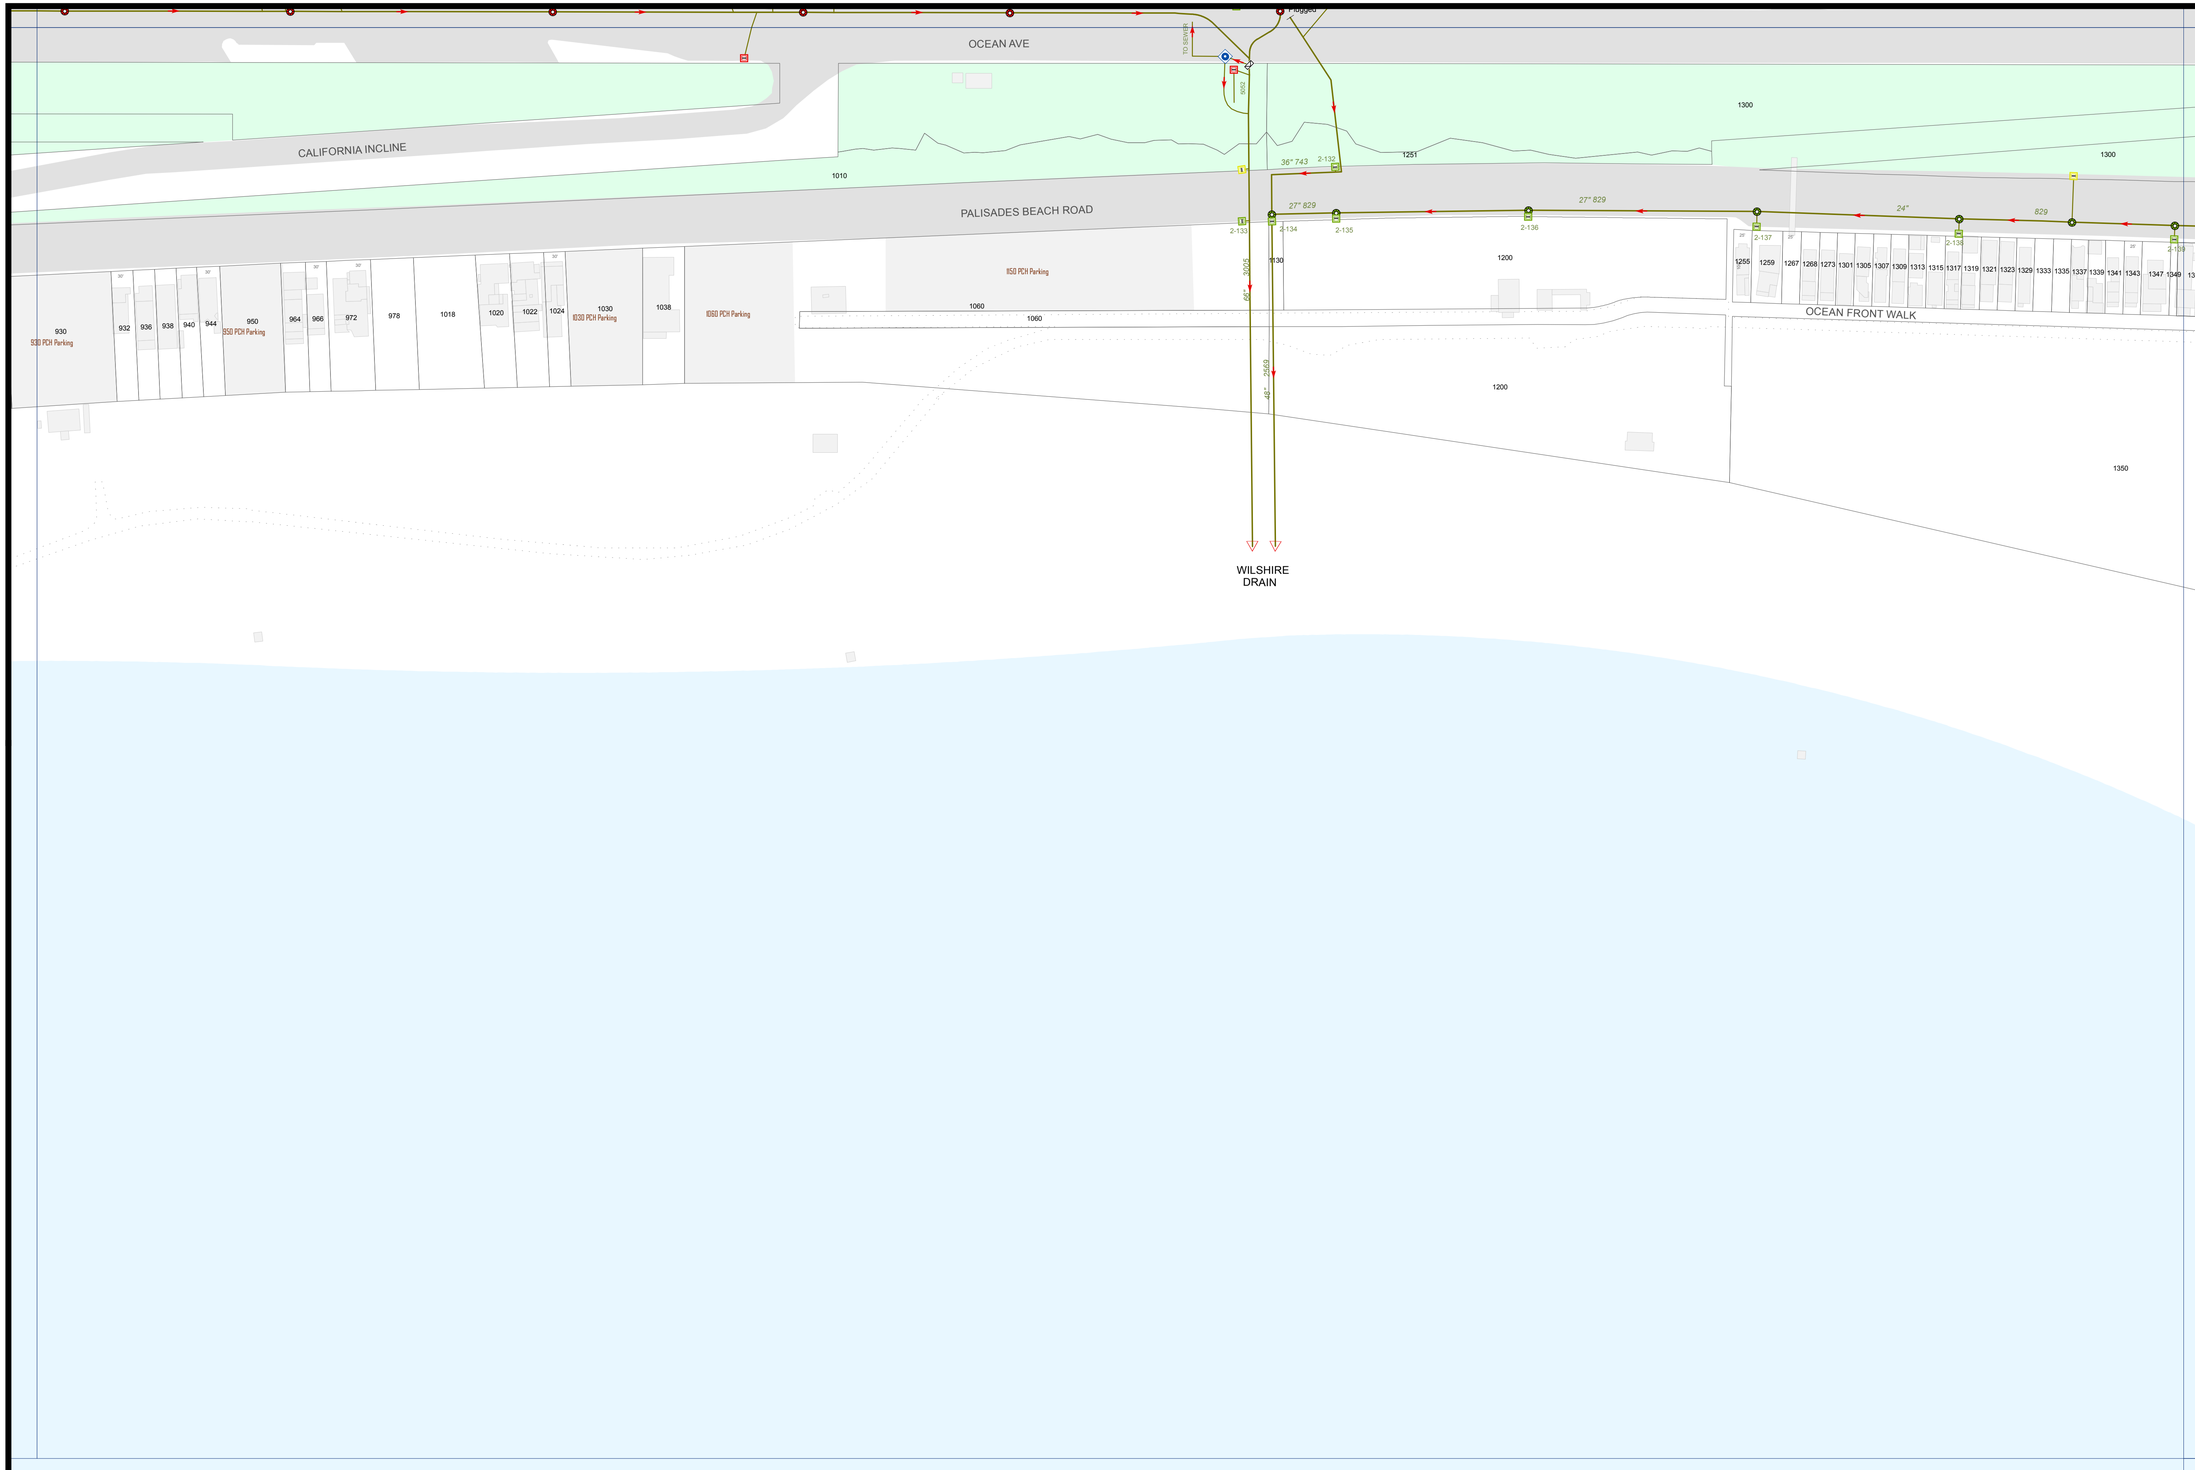

City of
Santa Monica

Water Resources Division
Water - Wastewater
System Operations

Storm Drain System

Storm

- Drain
- Abandoned Drain
- Future Drain
- Lateral
- Pump Vault
- CDS Unit
- Junction Chamber
- LowFlow Diversion
- Clarifier
- Outlet
- Direction of Flow
- Depth (Main)
- Depth (Aban'd Main)
- Depth (Lateral)
- Treatment Tank

Catch Basins

- CalTrans
- LA City
- LA County
- Private
- Santa Monica
- Unknown

Manholes

- CalTrans
- LA County
- Santa Monica

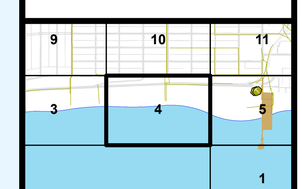

Sheet 4

N W E S

0 100 200 Feet

Plot Date:2/1/2013

Copyright © 2013 City of Santa Monica. All Rights Reserved.

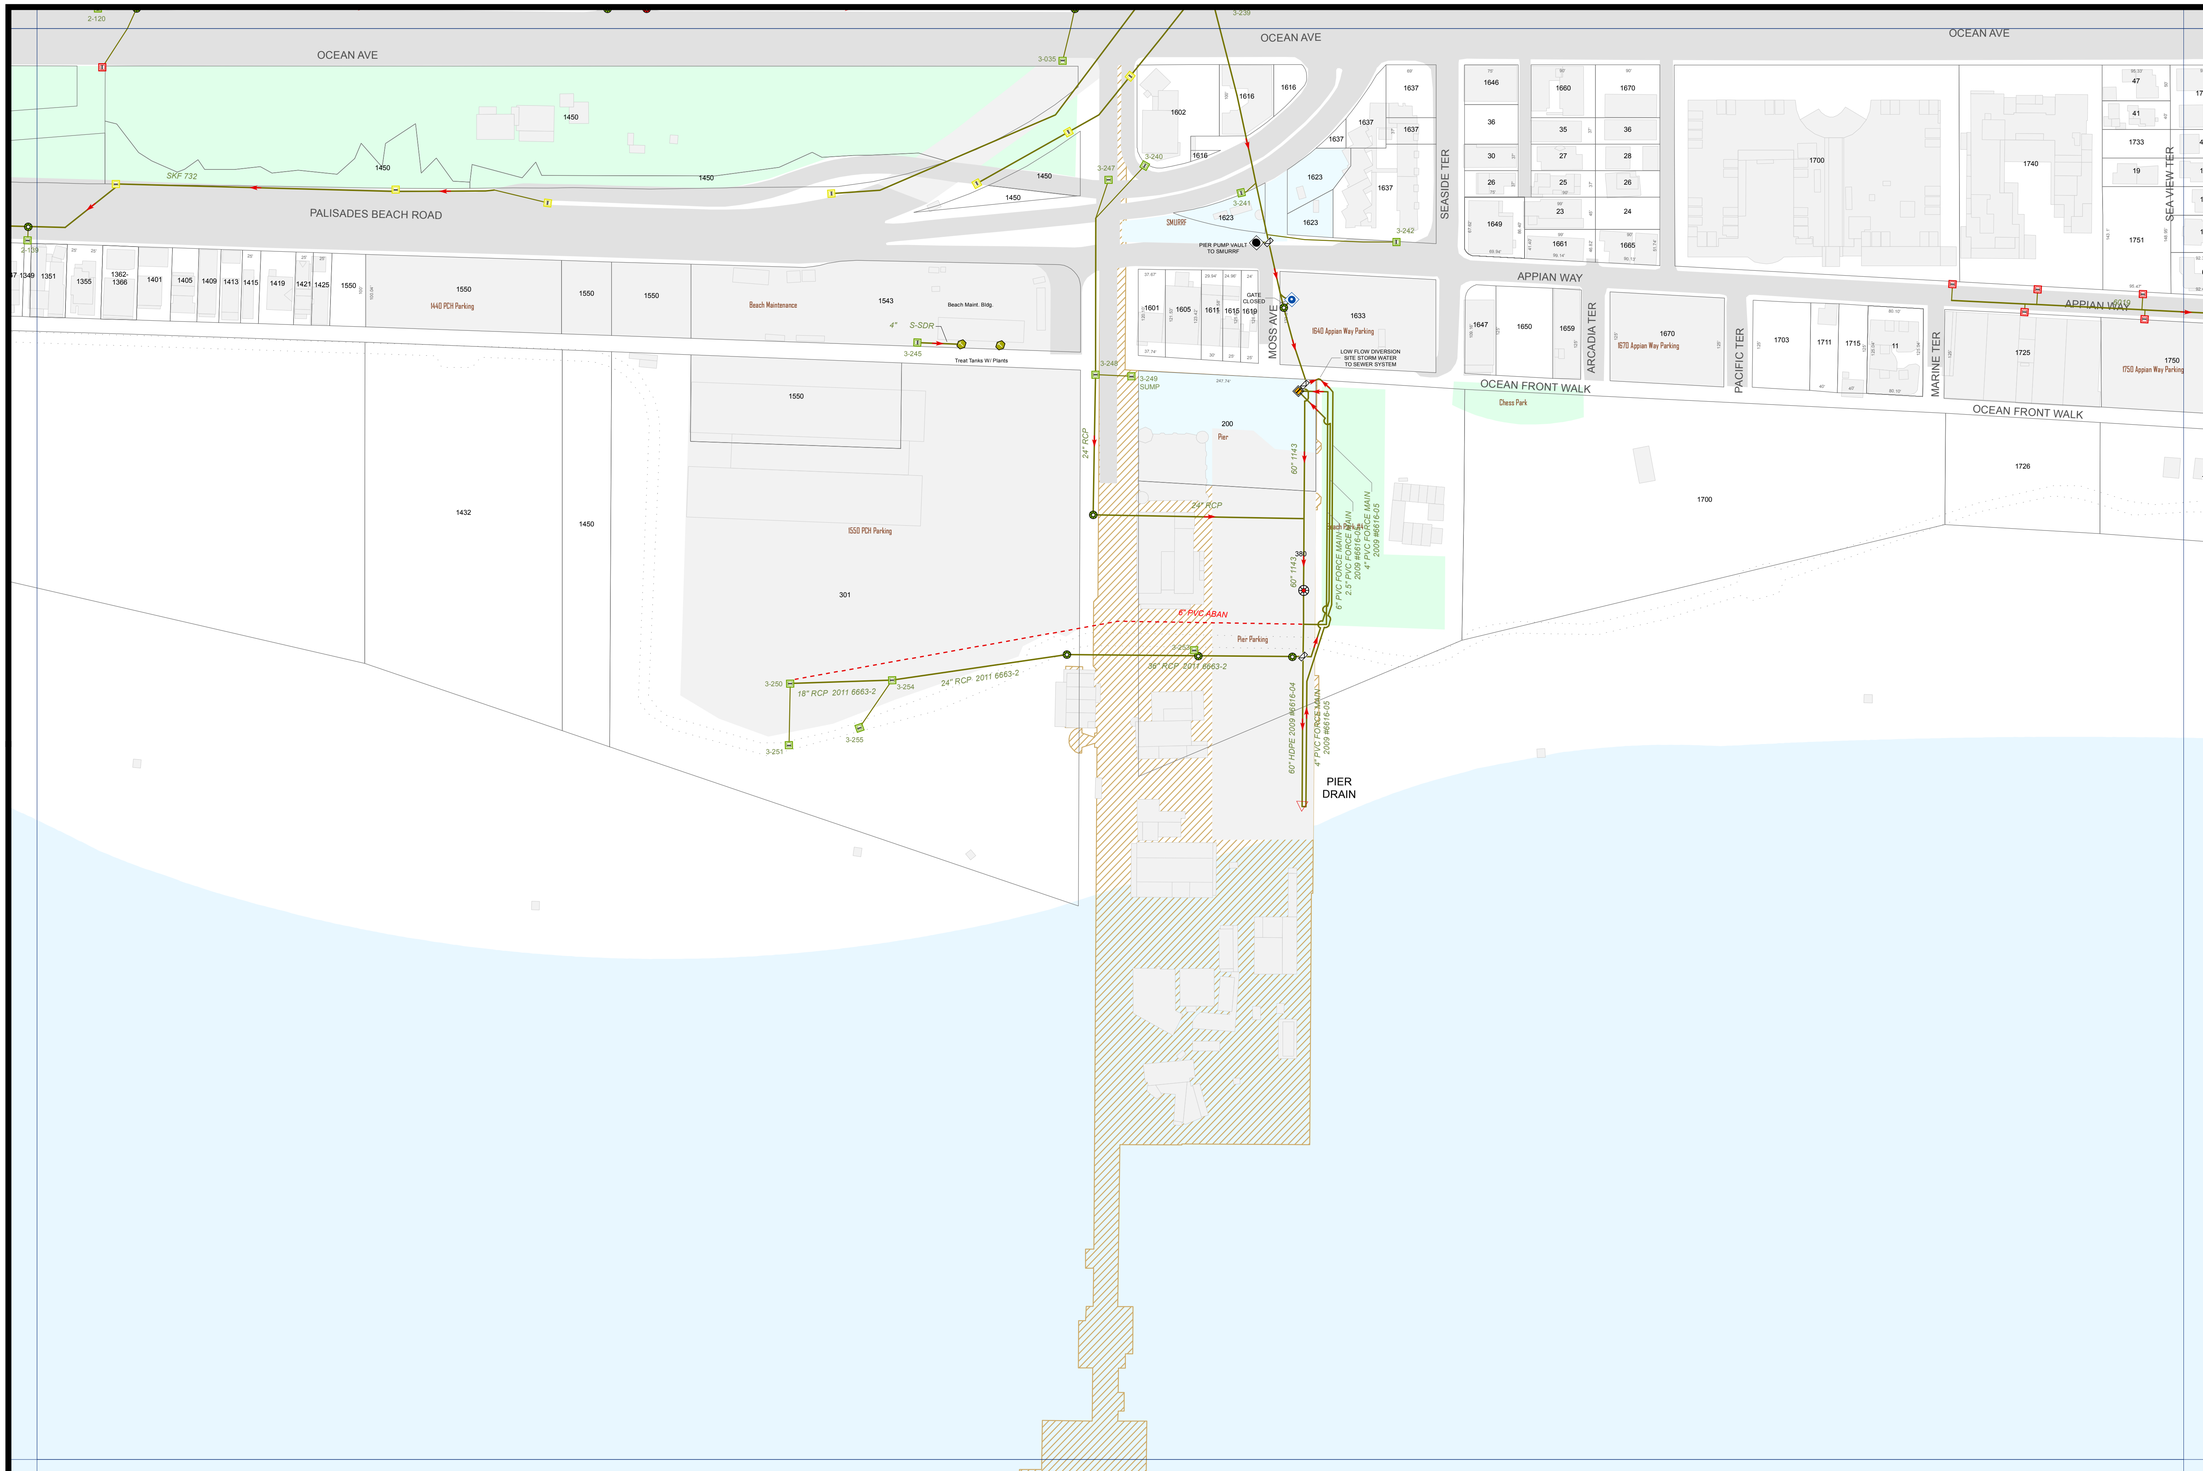

City of
Santa Monica

Water Resources Division
Water - Wastewater
System Operations

Storm Drain System

Storm

- Drain
- Abandoned Drain
- Future Drain
- Lateral
- Pump Vault
- CDS Unit
- Junction Chamber
- LowFlow Diversion
- Clarifier
- Outlet
- Direction of Flow
- Depth (Main)
- Depth (Aban'd Main)
- Depth (Lateral)
- Treatment Tank

Catch Basins

- CalTrans
- LA City
- LA County
- Private
- Santa Monica
- Unknown

Manholes

- CalTrans
- LA County
- Santa Monica

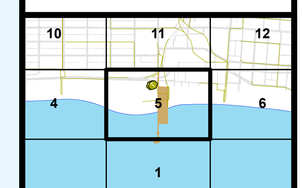

Sheet 5

0 100 200 Feet

Plot Date:2/1/2013

Copyright © 2013 City of Santa Monica. All Rights Reserved.

City of
Santa Monica

Water Resources Division
Water - Wastewater
System Operations

Storm Drain System

Storm

- Drain
- Abandoned Drain
- Future Drain
- Lateral
- Pump Vault
- CDS Unit
- Junction Chamber
- LowFlow Diversion
- Clarifier
- Outlet
- Direction of Flow
- Depth (Main)
- Depth (Aban'd Main)
- Depth (Lateral)
- Treatment Tank

Catch Basins

- CalTrans
- LA City
- LA County
- Private
- Santa Monica
- Unknown

Manholes

- CalTrans
- LA County
- Santa Monica

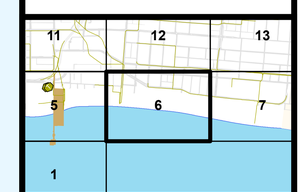

Sheet 6

0 100 200 Feet

Plot Date:2/1/2013

Copyright © 2013 City of Santa Monica. All Rights Reserved.

City of
Santa Monica

Water Resources Division
Water - Wastewater
System Operations

Storm Drain System

Storm

- Drain
- Abandoned Drain
- Future Drain
- Lateral
- Pump Vault
- CDS Unit
- Junction Chamber
- LowFlow Diversion
- Clarifier
- Outlet
- Direction of Flow
- Depth (Main)
- Depth (Aban'd Main)
- Depth (Lateral)
- Treatment Tank

Catch Basins

- CalTrans
- LA City
- LA County
- Private
- Santa Monica
- Unknown

Manholes

- CalTrans
- LA County
- Santa Monica

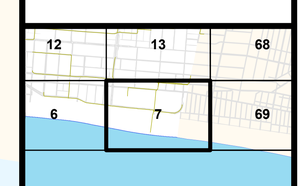

Sheet 7

0 100 200 Feet

Plot Date:2/1/2013

Copyright © 2013 City of Santa Monica. All Rights Reserved.

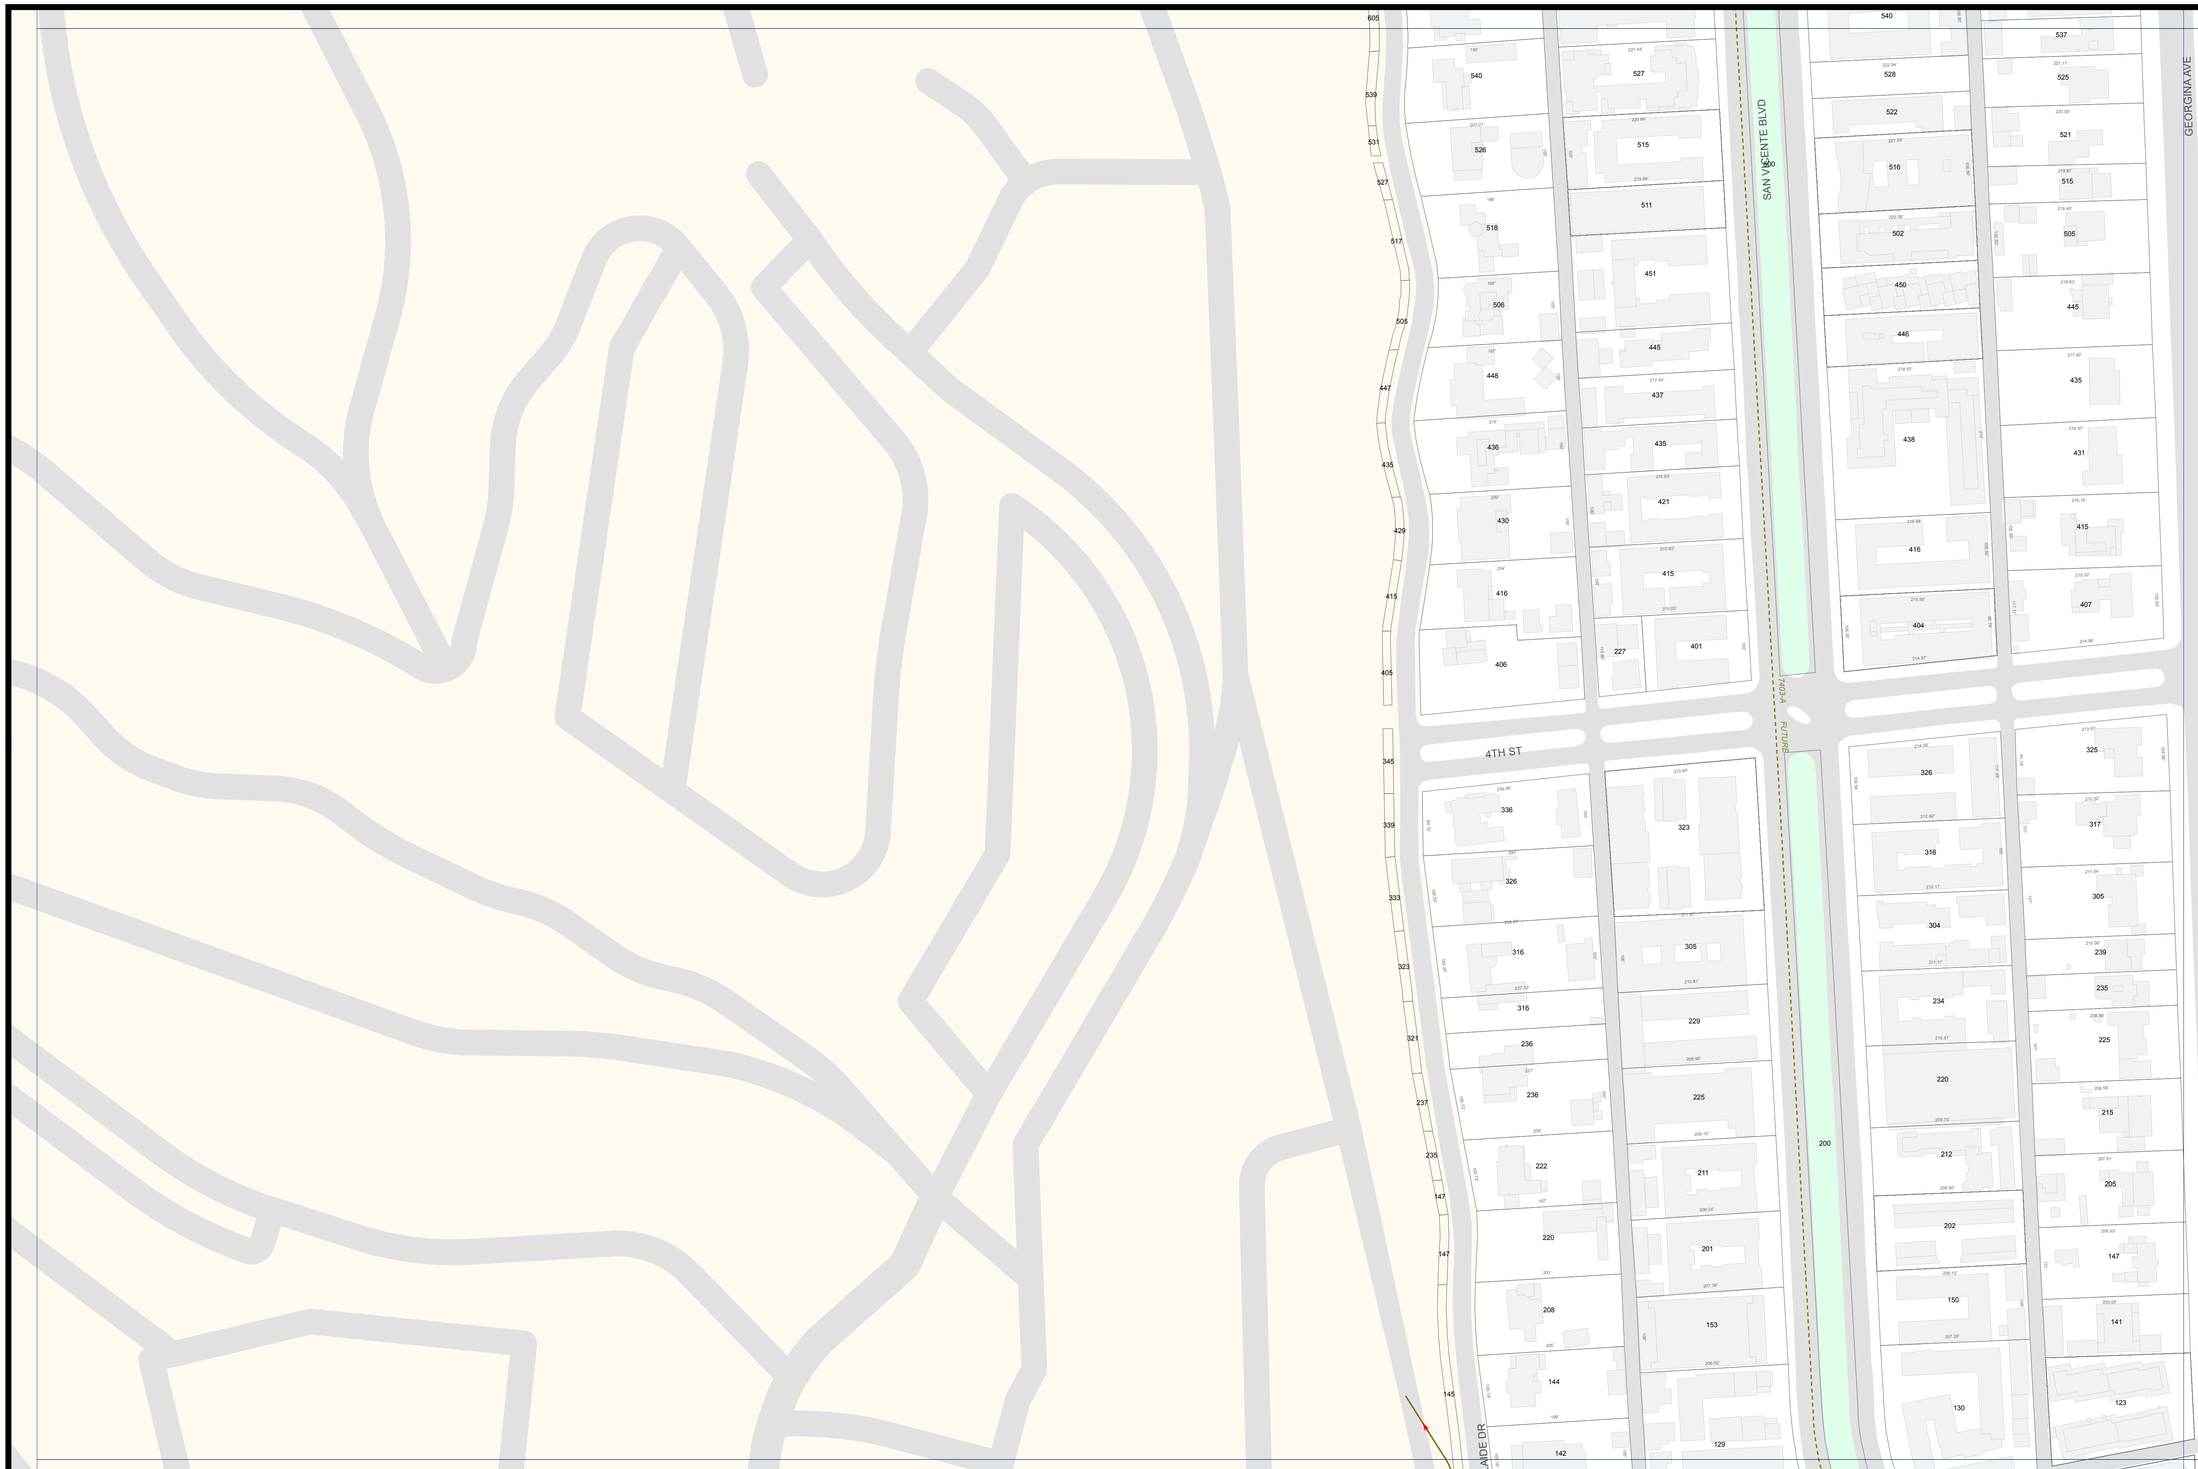

City of
Santa Monica

Water Resources Division
Water - Wastewater
System Operations

Storm Drain System

Storm

- Drain
- Abandoned Drain
- Future Drain
- Lateral
- Pump Vault
- CDS Unit
- Junction Chamber
- LowFlow Diversion
- Clarifier
- Outlet
- Direction of Flow
- Depth (Main)
- Depth (Aban'd Main)
- Depth (Lateral)
- Treatment Tank

Catch Basins

- CalTrans
- LA City
- LA County
- Private
- Santa Monica
- Unknown

Manholes

- CalTrans
- LA County
- Santa Monica

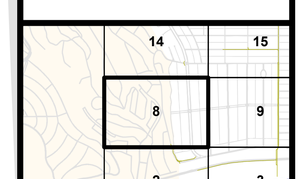

Sheet 8

N W E S

0 100 200 Feet

Plot Date:2/1/2013

Copyright © 2013 City of Santa Monica. All Rights Reserved.

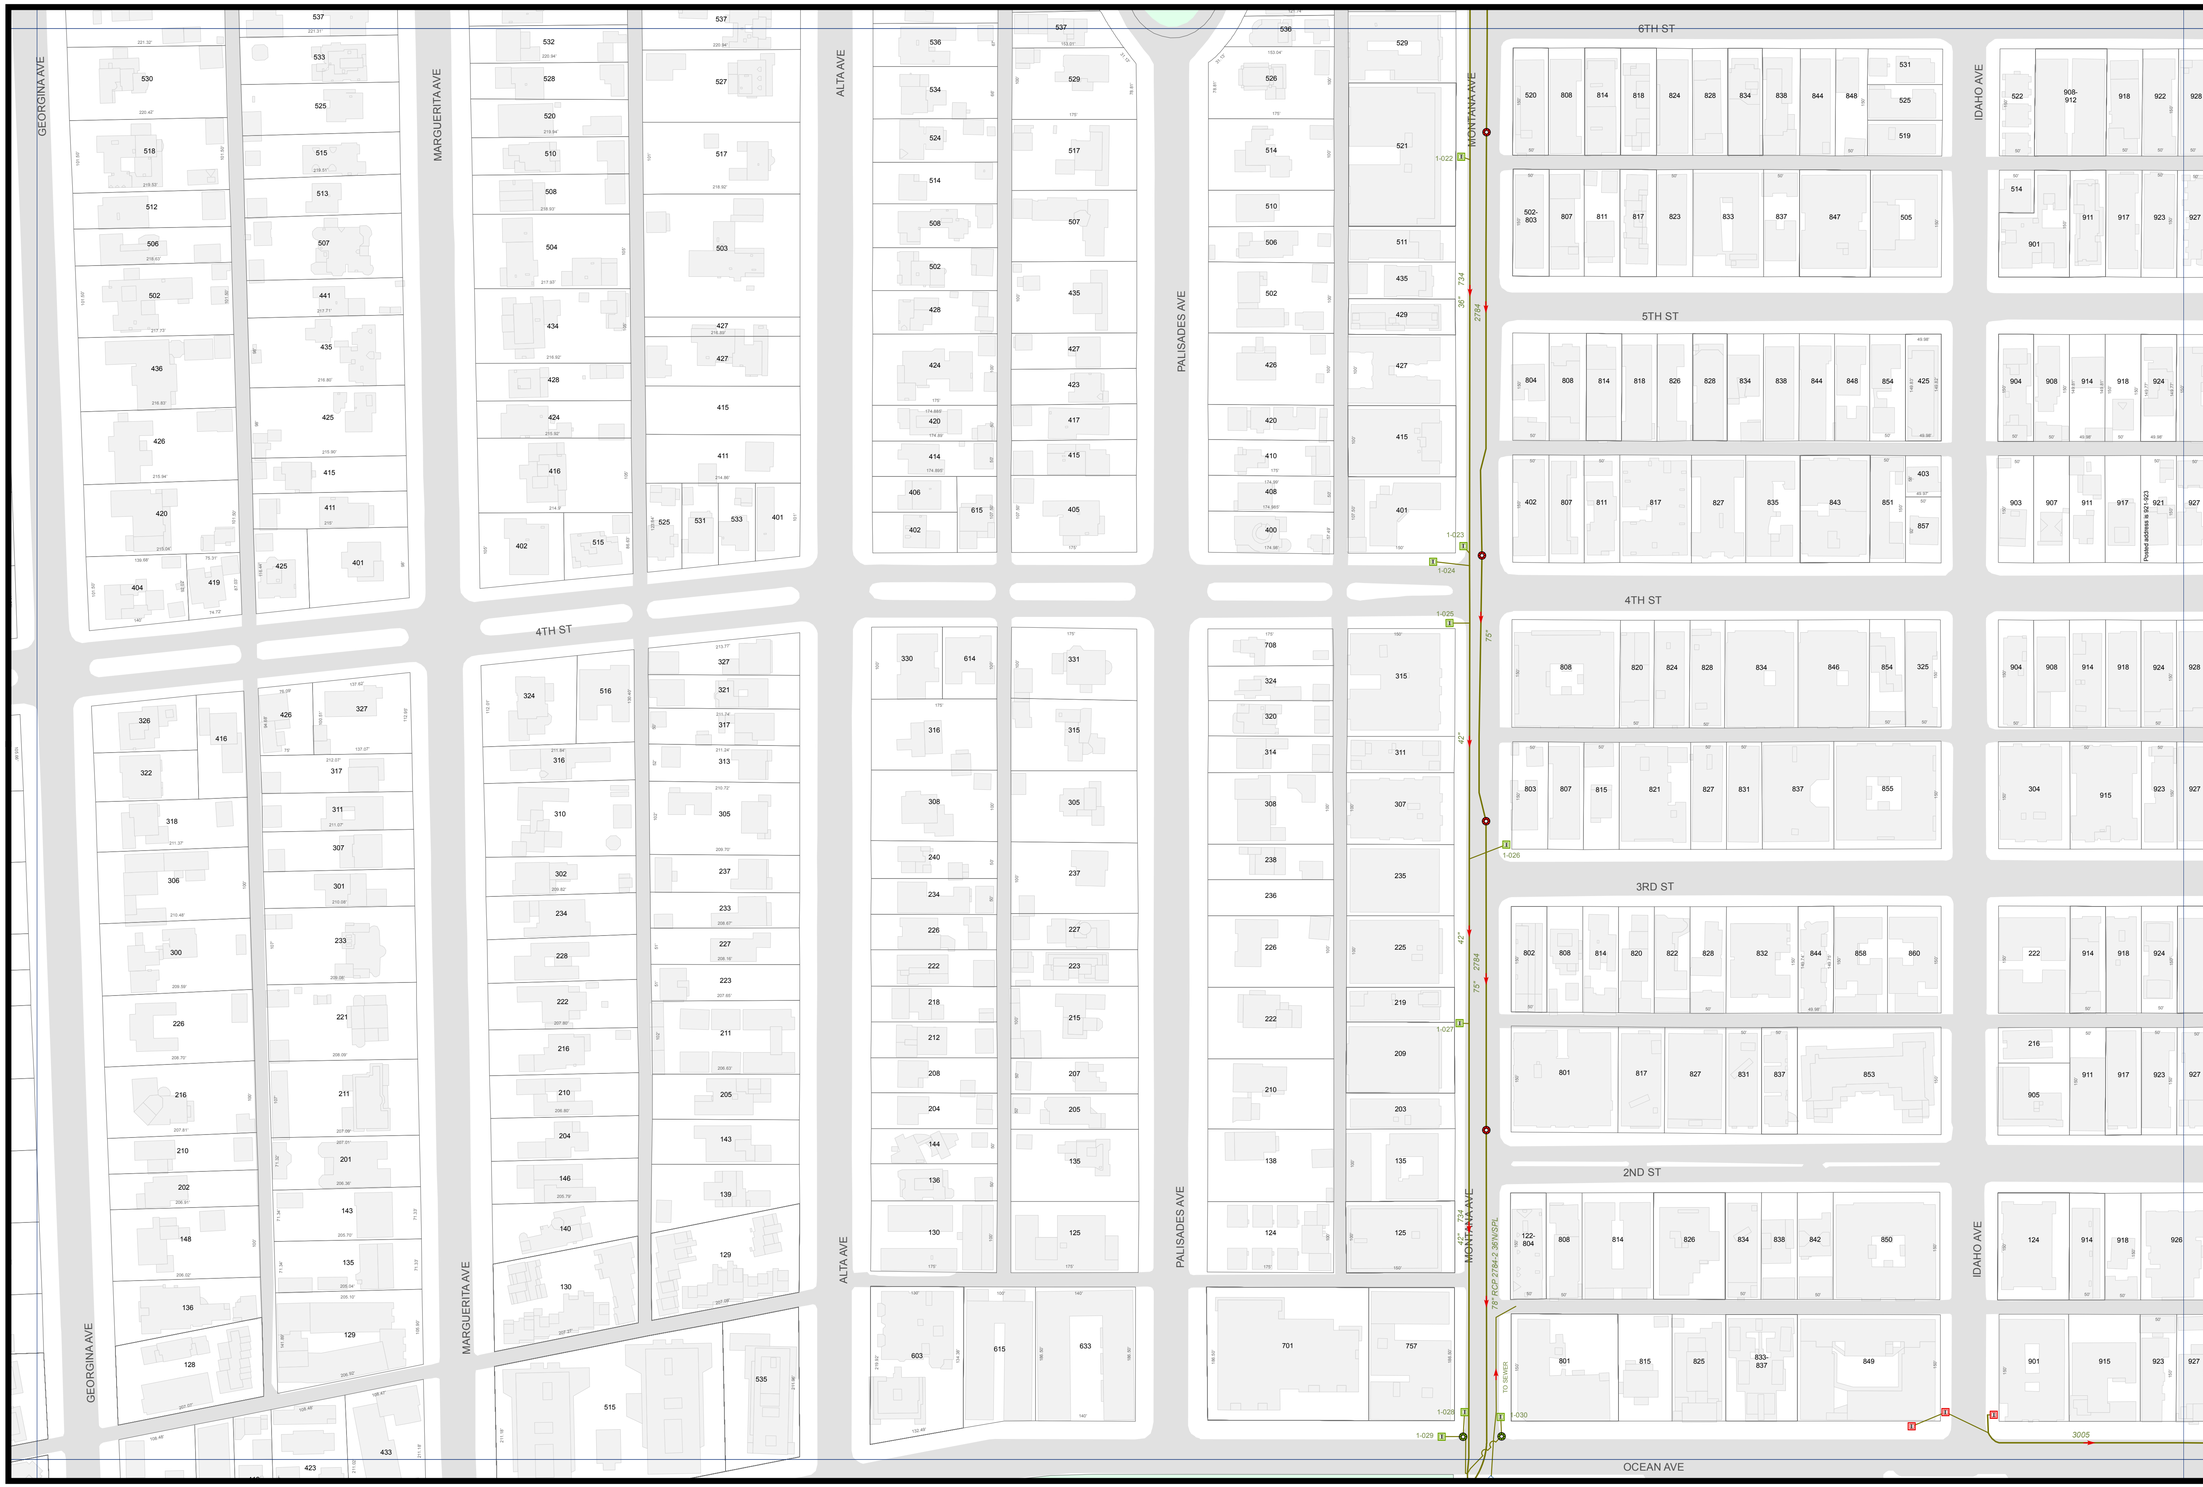

City of
Santa Monica

Water Resources Division
Water - Wastewater
System Operations

Storm Drain System

Storm

- Drain
- Abandoned Drain
- Future Drain
- Lateral
- Pump Vault
- CDS Unit
- Junction Chamber
- LowFlow Diversion
- Clarifier
- Outlet
- Direction of Flow
- Depth (Main)
- Depth (Aban'd Main)
- Depth (Lateral)
- Treatment Tank

Catch Basins

- CalTrans
- LA City
- LA County
- Private
- Santa Monica
- Unknown

Manholes

- CalTrans
- LA County
- Santa Monica

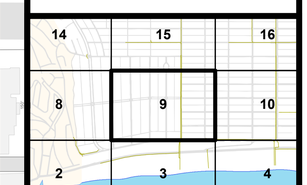

Sheet 9

0 100 200 Feet

Plot Date:2/1/2013

Copyright © 2013 City of Santa Monica. All Rights Reserved.

City of
Santa Monica

Water Resources Division
Water - Wastewater
System Operations

Storm Drain System

Storm

- Drain
- Abandoned Drain
- Future Drain
- Lateral
- Pump Vault
- CDS Unit
- Junction Chamber
- LowFlow Diversion
- Clarifier
- Outlet
- Direction of Flow
- Depth (Main)
- Depth (Aban'd Main)
- Depth (Lateral)
- Treatment Tank

Catch Basins

- CalTrans
- LA City
- LA County
- Private
- Santa Monica
- Unknown

Manholes

- CalTrans
- LA County
- Santa Monica

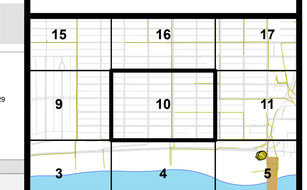

Sheet 10

0 100 200 Feet

Plot Date:2/1/2013

Copyright © 2013 City of Santa Monica. All Rights Reserved.

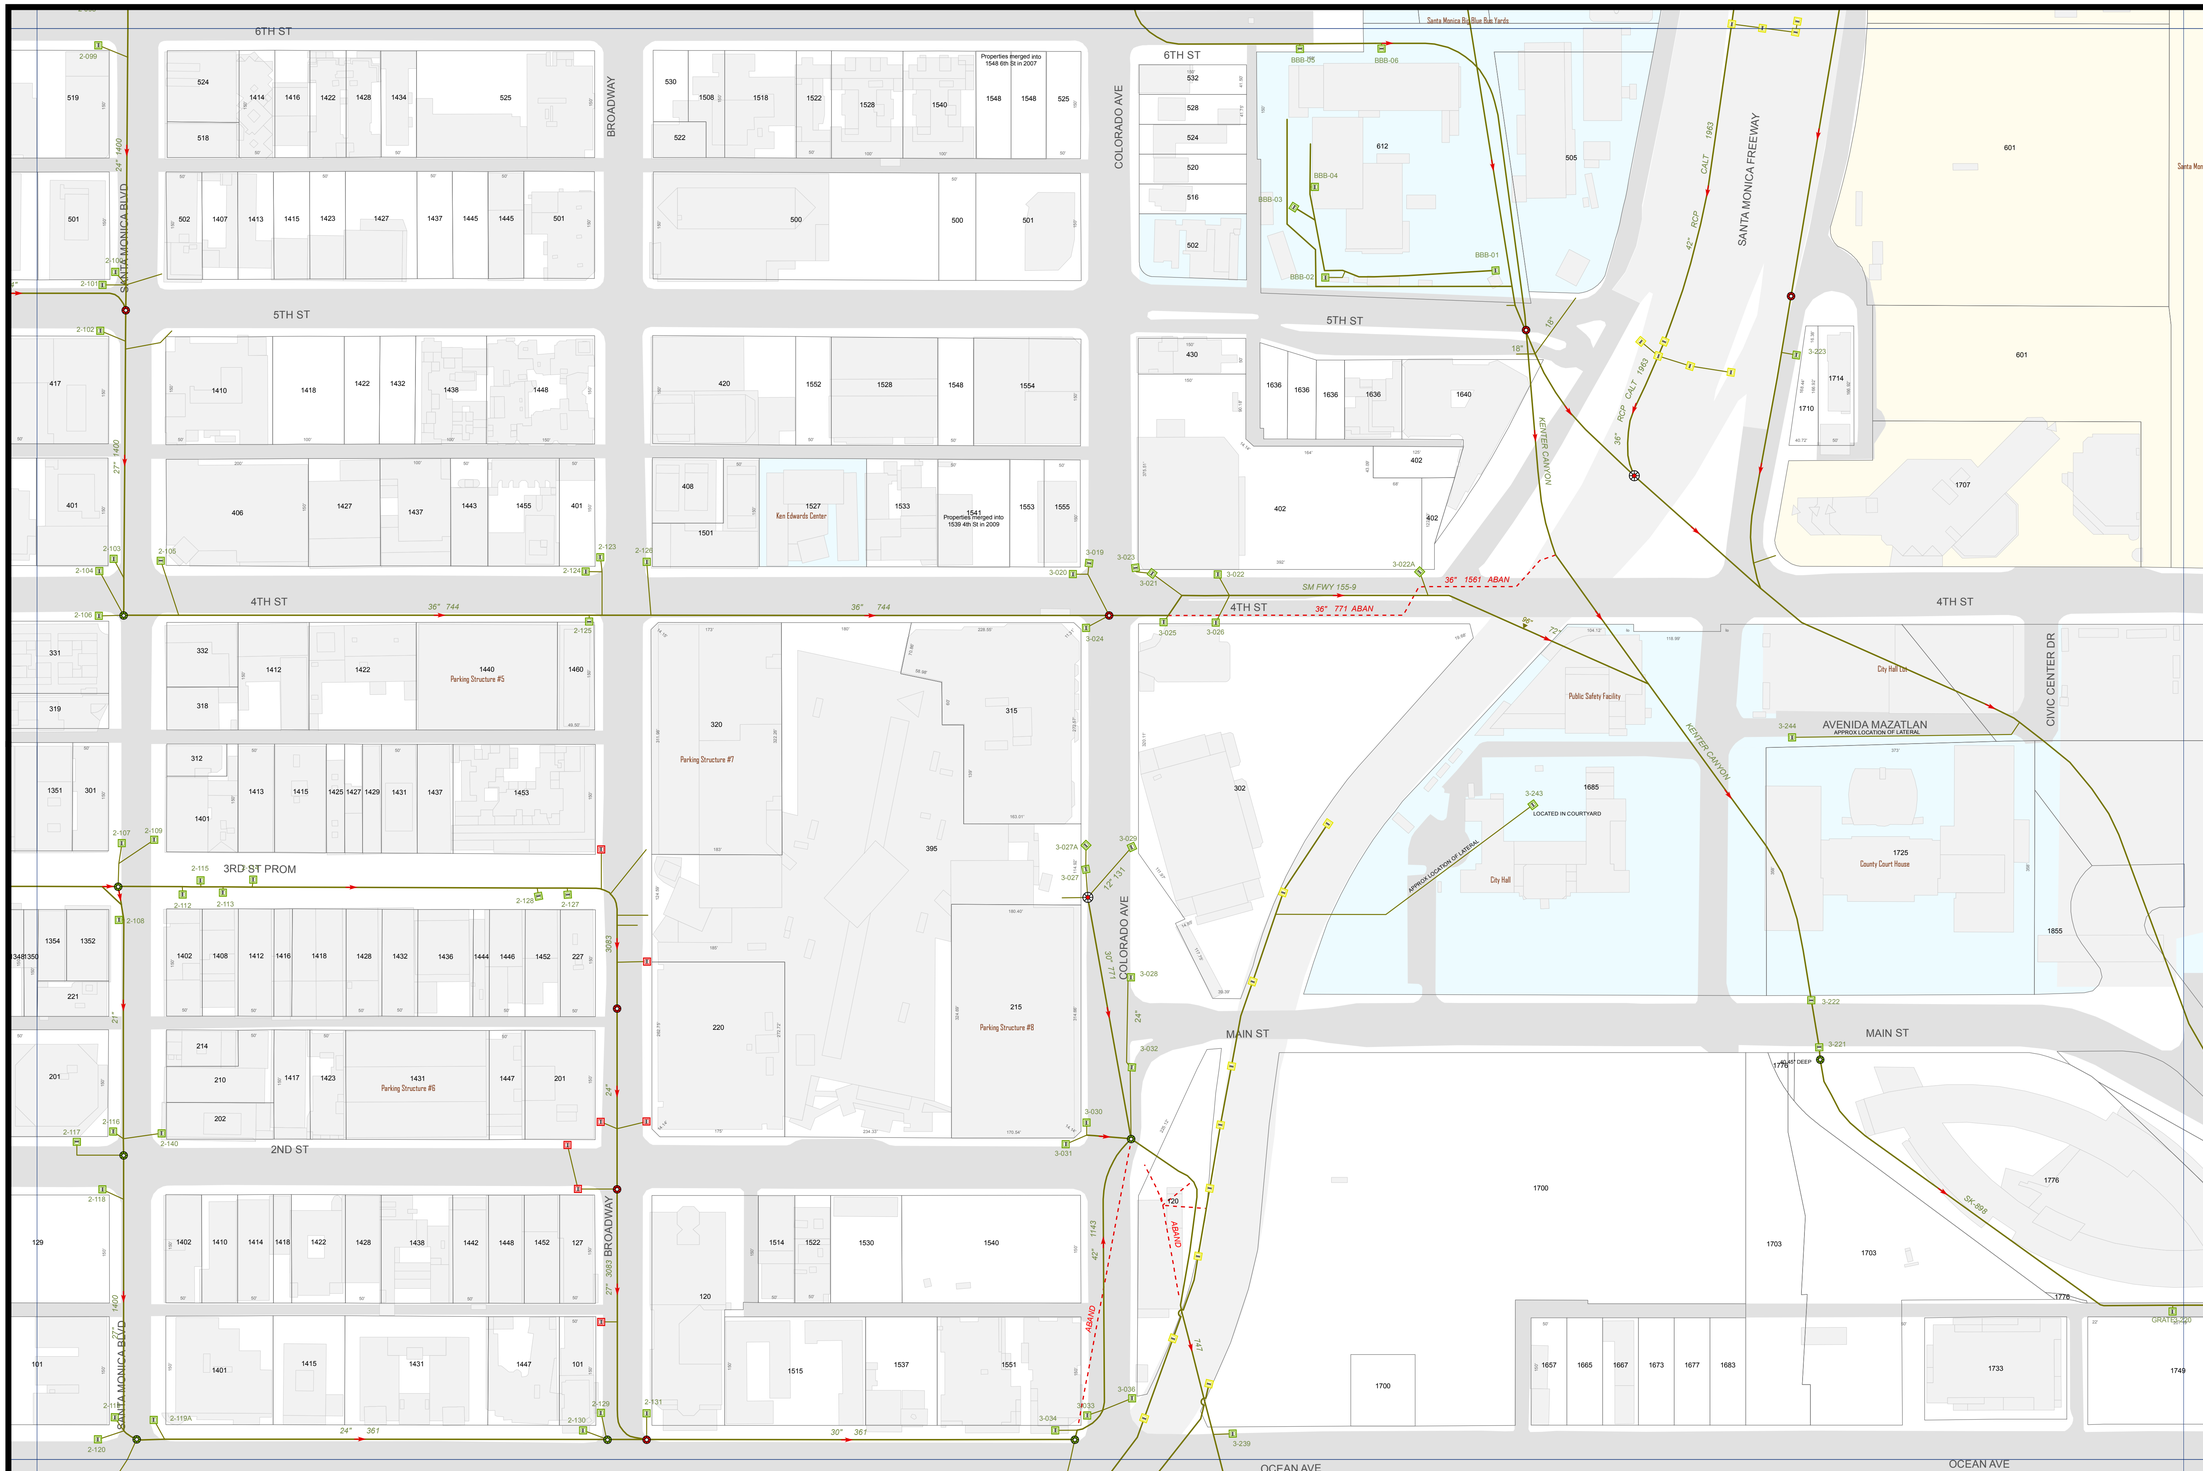

City of
Santa Monica

Water Resources Division
Water - Wastewater
System Operations

Storm Drain System

Storm

- Drain
- Abandoned Drain
- Future Drain
- Lateral
- Pump Vault
- CDS Unit
- Junction Chamber
- LowFlow Diversion
- Clarifier
- Outlet
- Direction of Flow
- Depth (Main)
- Depth (Aban'd Main)
- Depth (Lateral)
- Treatment Tank

Catch Basins

- CalTrans
- LA City
- LA County
- Private
- Santa Monica
- Unknown

Manholes

- CalTrans
- LA County
- Santa Monica

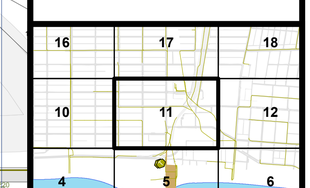

Sheet 11

0 100 200 Feet

Plot Date:2/1/2013

Copyright © 2013 City of Santa Monica. All Rights Reserved.

City of
Santa Monica

Water Resources Division
Water - Wastewater
System Operations

Storm Drain System

Storm

- Drain
- Abandoned Drain
- Future Drain
- Lateral
- Pump Vault
- CDS Unit
- Junction Chamber
- LowFlow Diversion
- Clarifier
- Outlet
- Direction of Flow
- Depth (Main)
- Depth (Aban'd Main)
- Depth (Lateral)
- Treatment Tank

Catch Basins

- CalTrans
- LA City
- LA County
- Private
- Santa Monica
- Unknown

Manholes

- CalTrans
- LA County
- Santa Monica

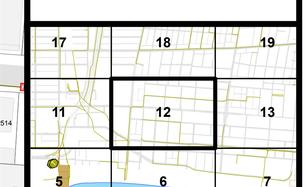

Sheet 12

0 100 200 Feet

Plot Date:2/1/2013

Copyright © 2013 City of Santa Monica. All Rights Reserved.

City of
Santa Monica

Water Resources Division
Water - Wastewater
System Operations

Storm Drain System

Storm

- Drain
- Abandoned Drain
- Future Drain
- Lateral
- Pump Vault
- CDS Unit
- Junction Chamber
- LowFlow Diversion
- Clarifier
- Outlet
- Direction of Flow
- Depth (Main)
- Depth (Aban'd Main)
- Depth (Lateral)
- Treatment Tank

Catch Basins

- CalTrans
- LA City
- LA County
- Private
- Santa Monica
- Unknown

Manholes

- CalTrans
- LA County
- Santa Monica

18	19	20
12	13	68
6	7	69

Sheet 13

N W E S

0 100 200 Feet

Plot Date:2/1/2013

Copyright © 2013 City of Santa Monica. All Rights Reserved.

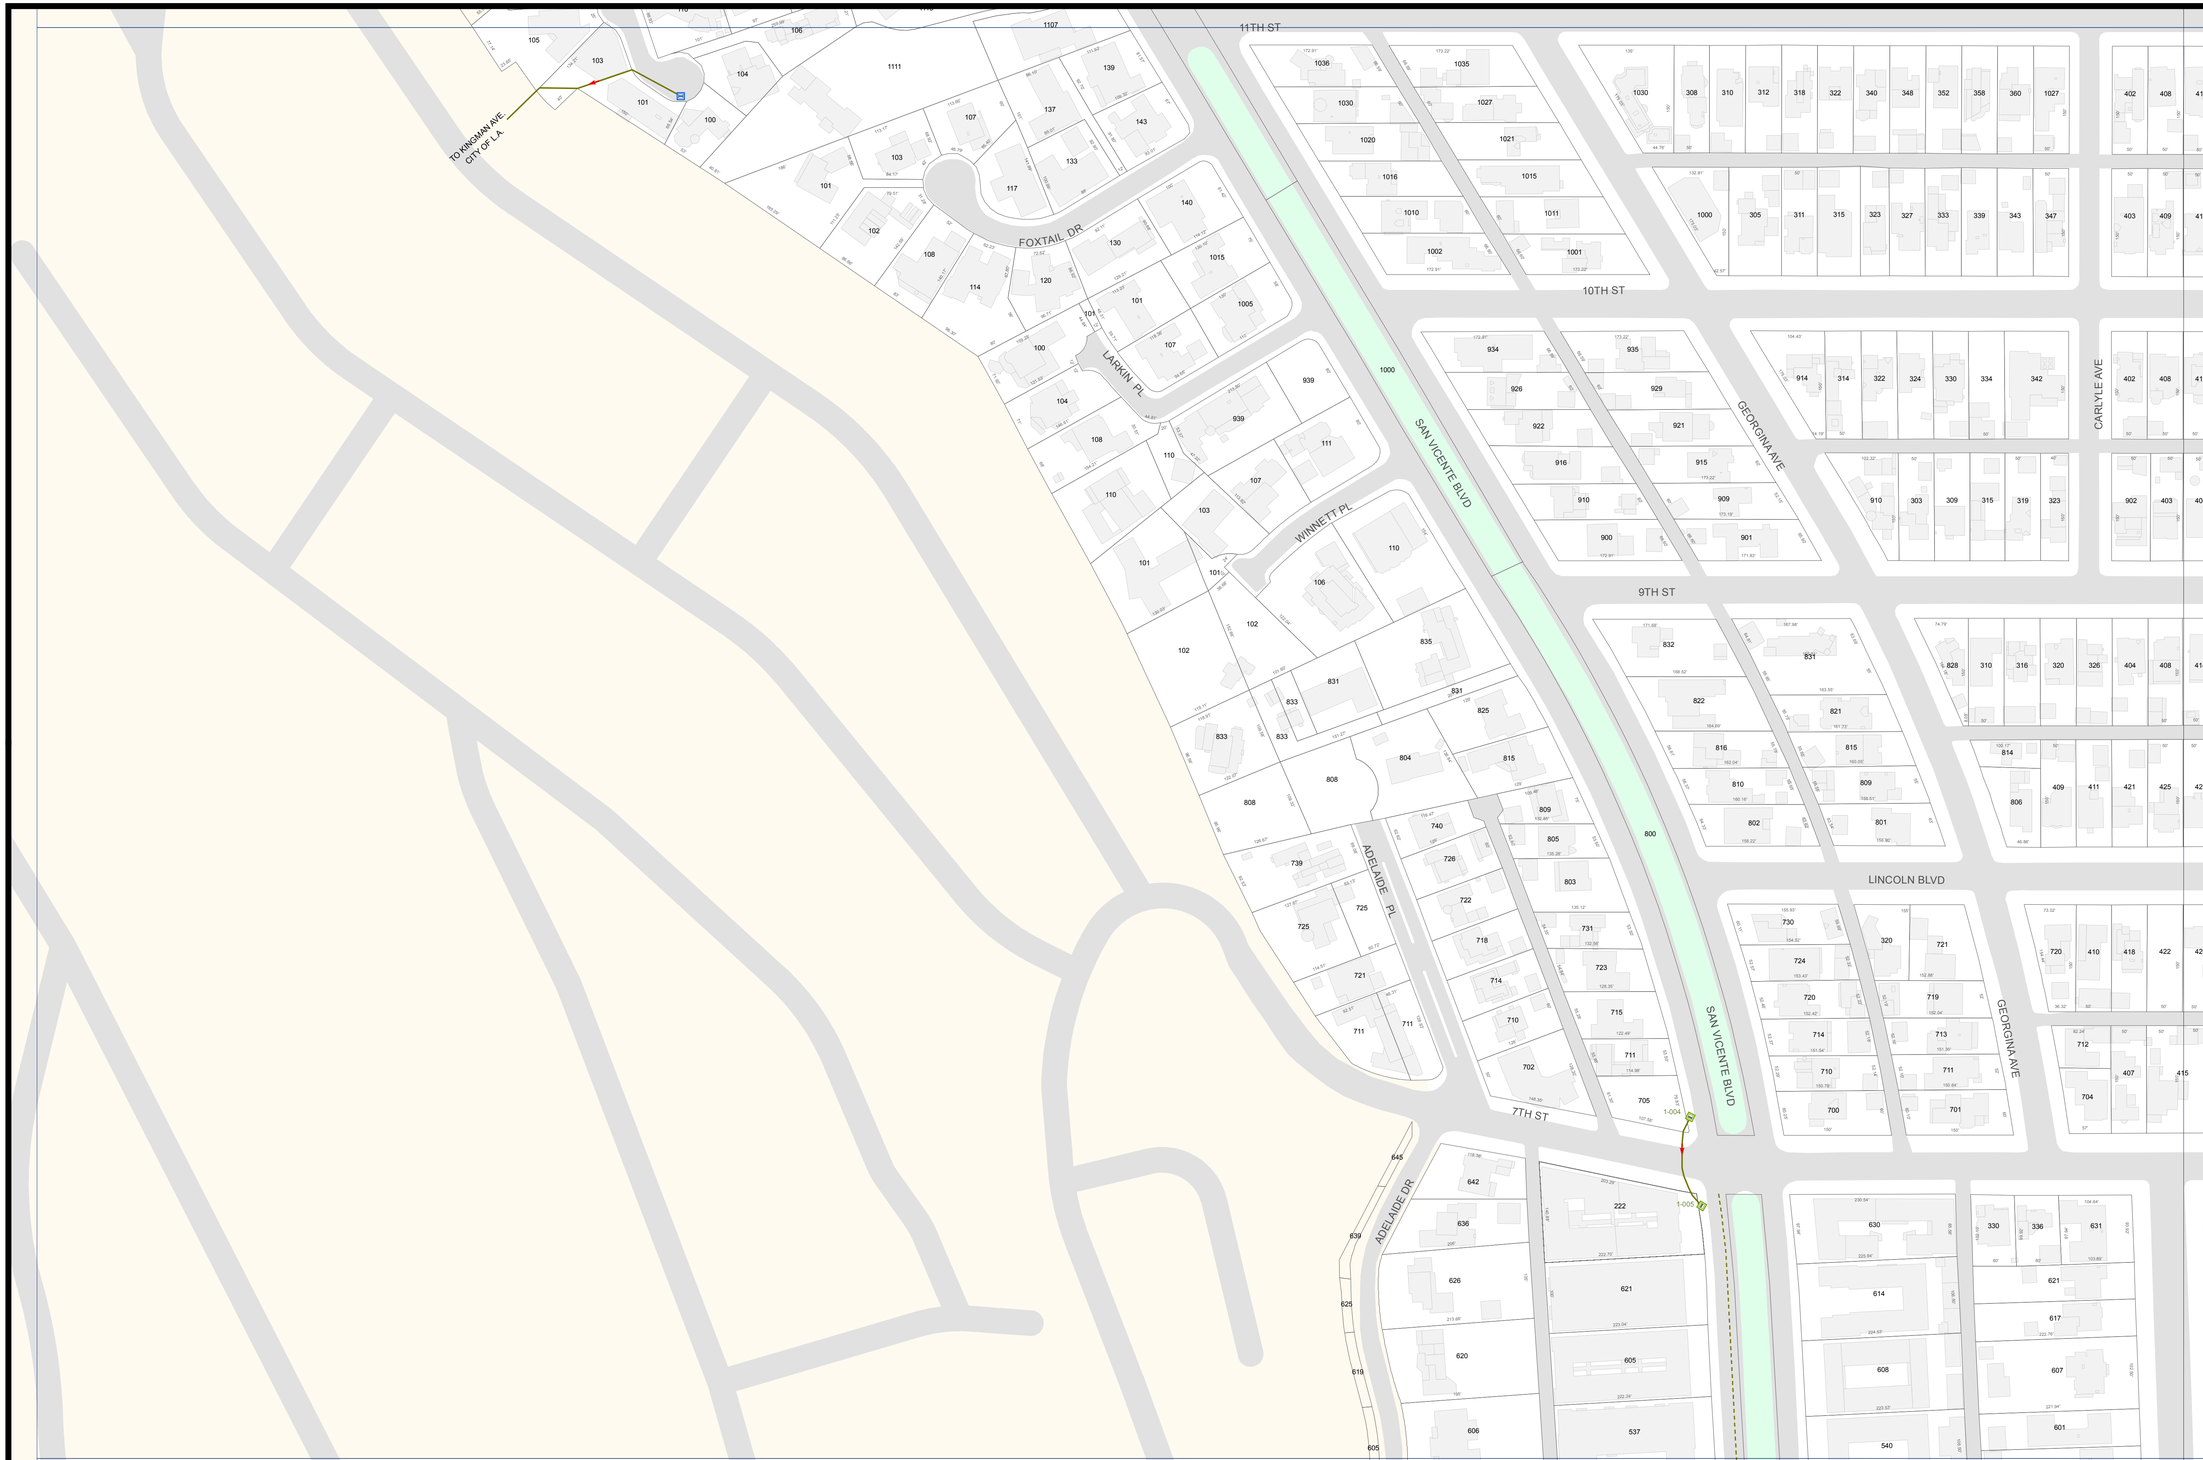

City of
Santa Monica

Water Resources Division
Water - Wastewater
System Operations

Storm Drain System

Storm

- Drain
- Abandoned Drain
- Future Drain
- Lateral
- Pump Vault
- CDS Unit
- Junction Chamber
- LowFlow Diversion
- Clarifier
- Outlet
- Direction of Flow
- Depth (Main)
- Depth (Aban'd Main)
- Depth (Lateral)
- Treatment Tank

Catch Basins

- CalTrans
- LA City
- LA County
- Private
- Santa Monica
- Unknown

Manholes

- CalTrans
- LA County
- Santa Monica

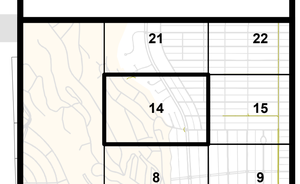

Sheet 14

0 100 200 Feet

Plot Date:2/1/2013

Copyright © 2013 City of Santa Monica. All Rights Reserved.

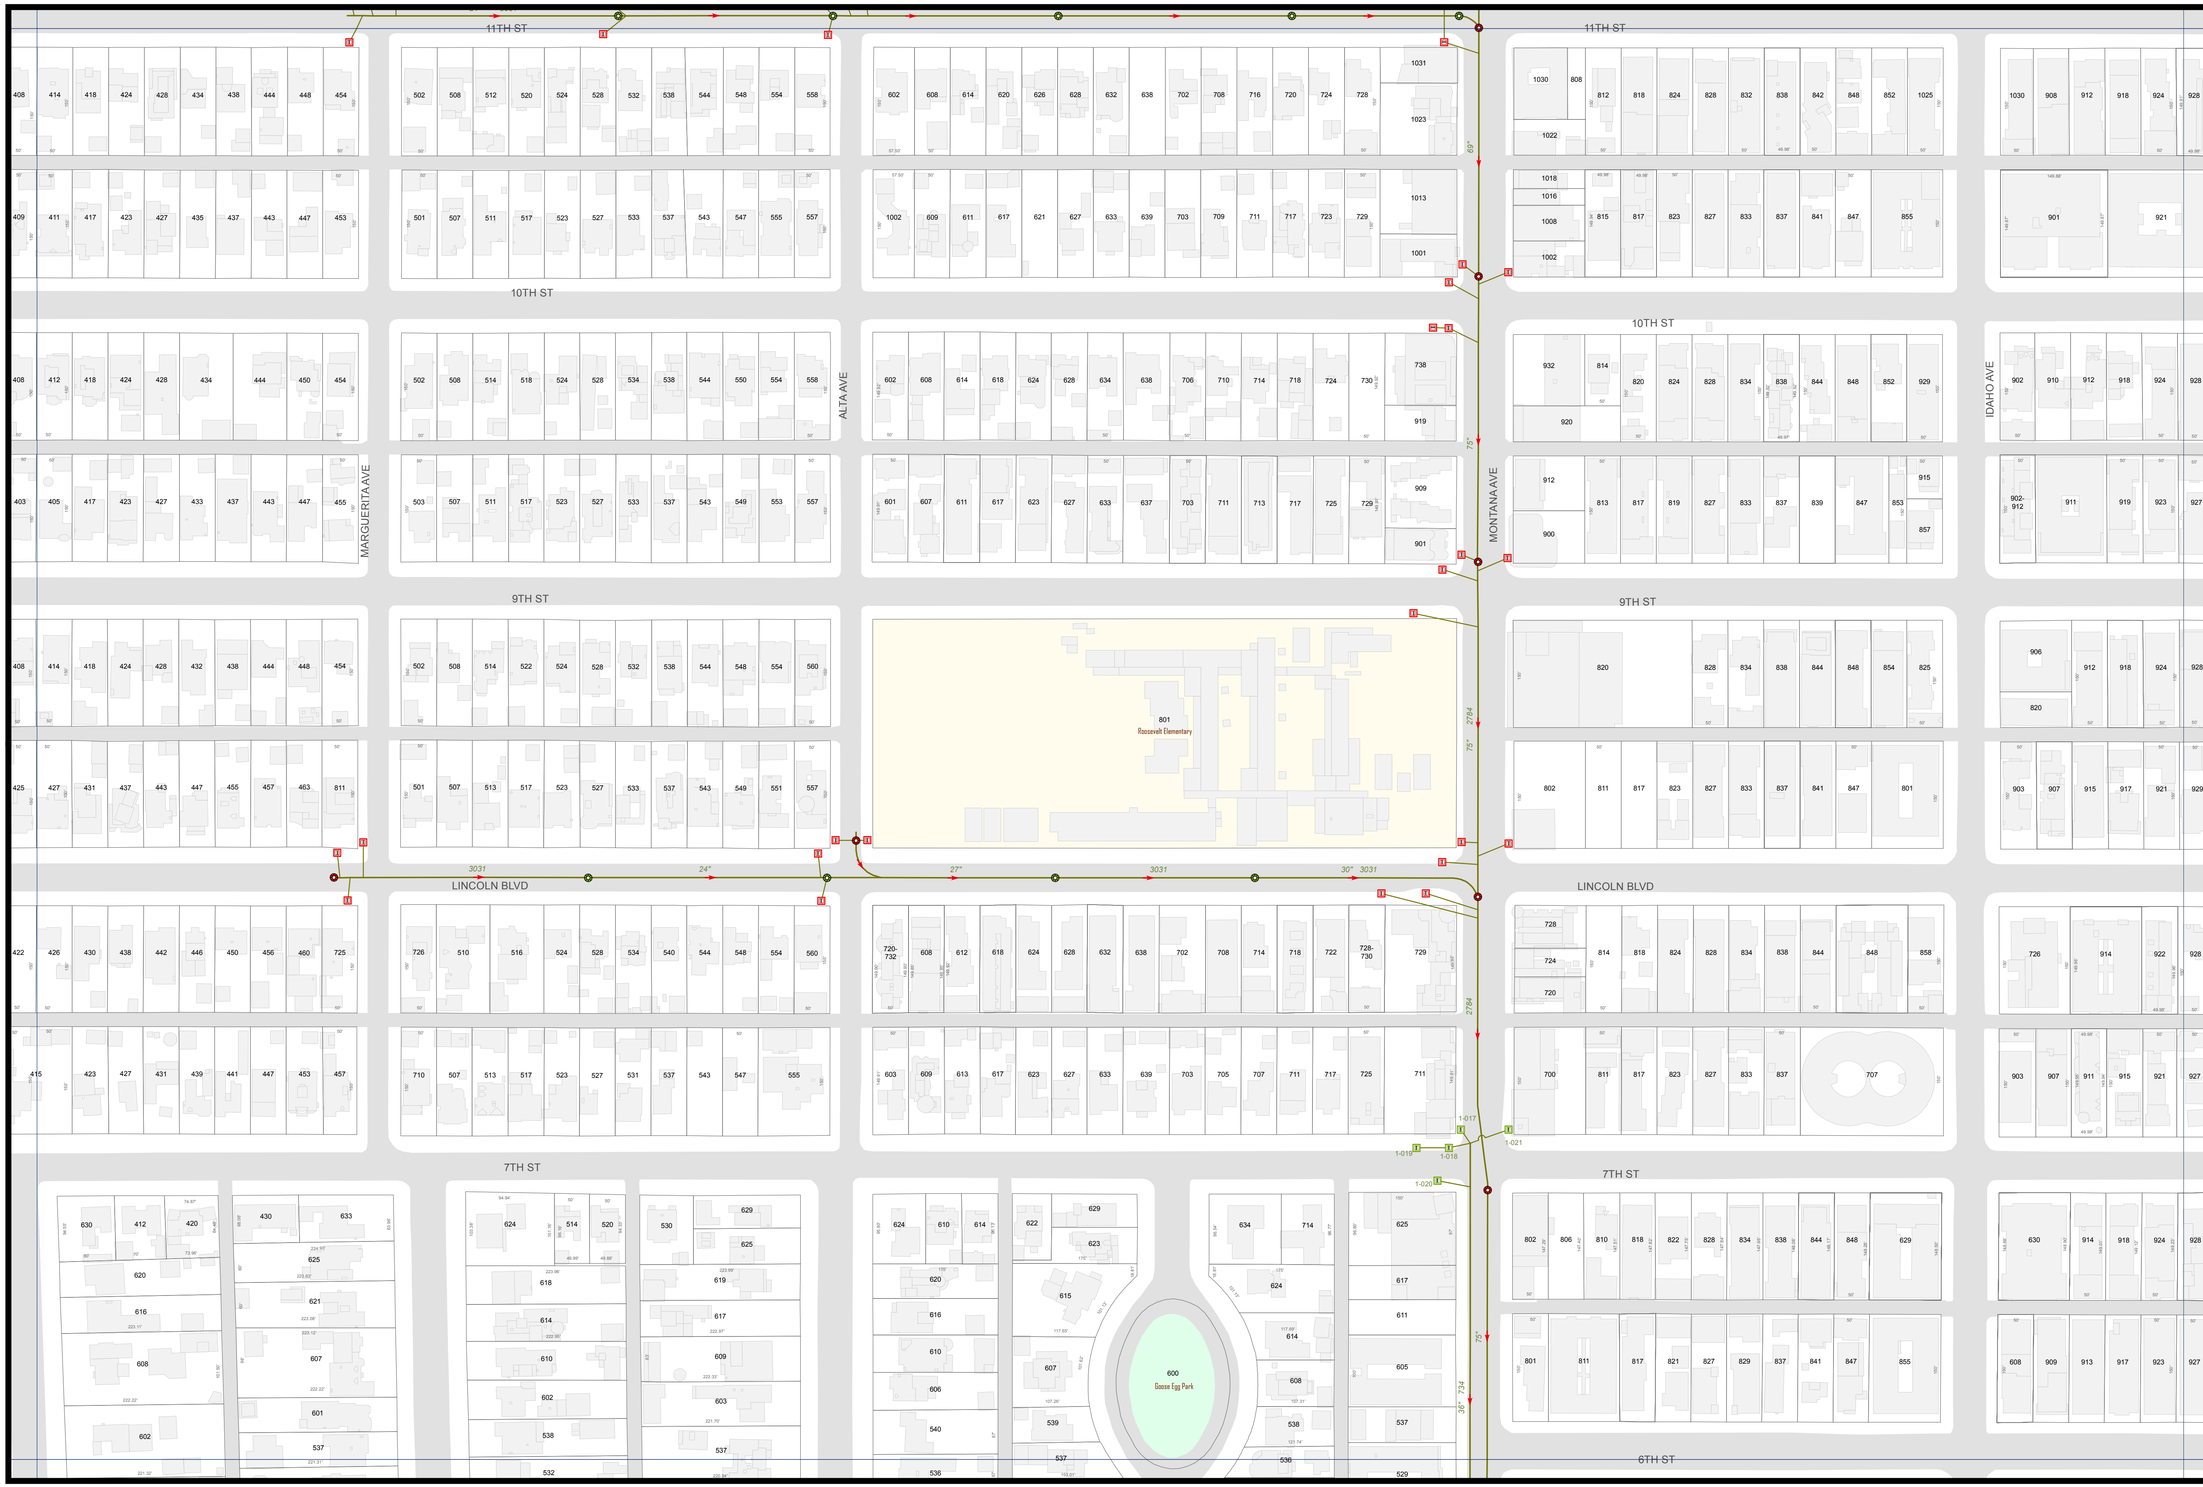

City of
Santa Monica

Water Resources Division
Water - Wastewater
System Operations

Storm Drain System

Storm

- Drain
- Abandoned Drain
- Future Drain
- Lateral
- Pump Vault
- CDS Unit
- Junction Chamber
- LowFlow Diversion
- Clarifier
- Outlet
- Direction of Flow
- Depth (Main)
- Depth (Aban'd Main)
- Depth (Lateral)
- Treatment Tank

Catch Basins

- CalTrans
- LA City
- LA County
- Private
- Santa Monica
- Unknown

Manholes

- CalTrans
- LA County
- Santa Monica

21	22	23
14	15	16
8	9	10

Sheet 15

0 100 200 Feet

Plot Date:2/1/2013

Copyright © 2013 City of Santa Monica. All Rights Reserved.

City of
Santa Monica

Water Resources Division
Water - Wastewater
System Operations

Storm Drain System

Storm

- Drain
- Abandoned Drain
- Future Drain
- Lateral
- Pump Vault
- CDS Unit
- Junction Chamber
- LowFlow Diversion
- Clarifier
- Outlet
- Direction of Flow
- Depth (Main)
- Depth (Aban'd Main)
- Depth (Lateral)
- Treatment Tank

Catch Basins

- CalTrans
- LA City
- LA County
- Private
- Santa Monica
- Unknown

Manholes

- CalTrans
- LA County
- Santa Monica

22	23	24
15	16	17
9	10	11

Sheet 16

0 100 200 Feet

Plot Date:2/1/2013

Copyright © 2013 City of Santa Monica. All Rights Reserved.

City of
Santa Monica

Water Resources Division
Water - Wastewater
System Operations

Storm Drain System

Storm

- Drain
- Abandoned Drain
- Future Drain
- Lateral
- Pump Vault
- CDS Unit
- Junction Chamber
- LowFlow Diversion
- Clarifier
- Outlet
- Direction of Flow
- Depth (Main)
- Depth (Aban'd Main)
- Depth (Lateral)
- Treatment Tank

Catch Basins

- CalTrans
- LA City
- LA County
- Private
- Santa Monica
- Unknown

Manholes

- CalTrans
- LA County
- Santa Monica

23	24	25
16	17	18
10	11	12

Sheet 17

N W E S

0 100 200 Feet

Plot Date:2/1/2013

Copyright © 2013 City of Santa Monica. All Rights Reserved.

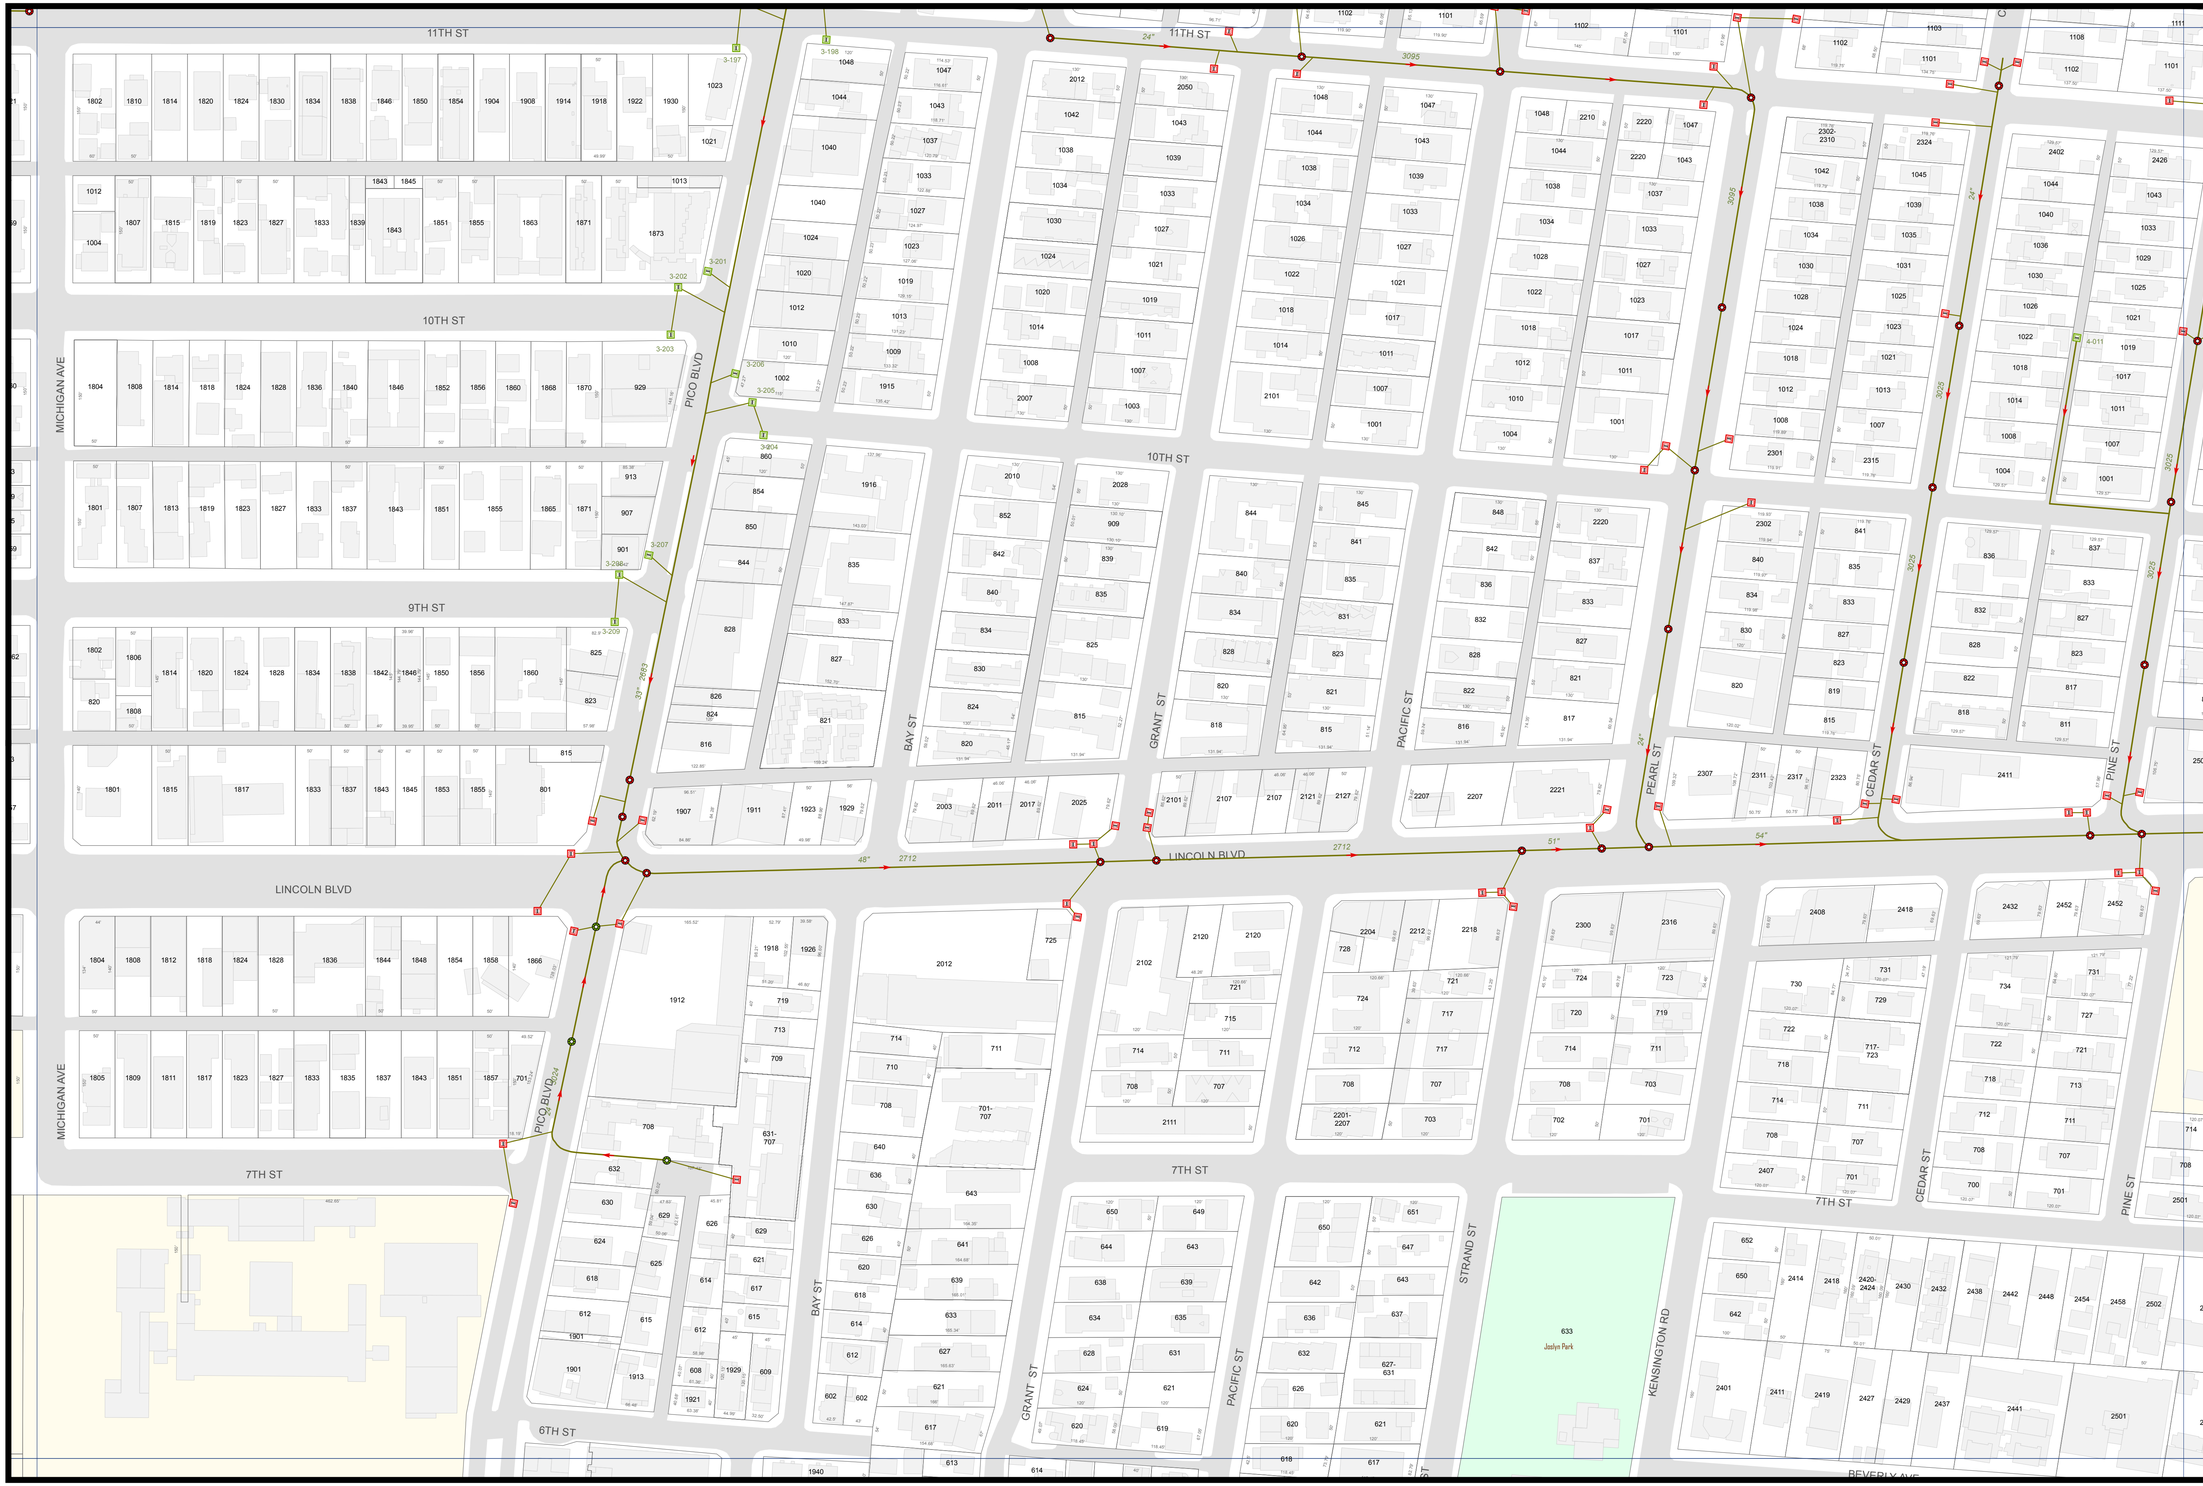

City of
Santa Monica

Water Resources Division
Water - Wastewater
System Operations

Storm Drain System

Storm

- Drain
- Abandoned Drain
- Future Drain
- Lateral
- Pump Vault
- CDS Unit
- Junction Chamber
- LowFlow Diversion
- Clarifier
- Outlet
- Direction of Flow
- Depth (Main)
- Depth (Aban'd Main)
- Depth (Lateral)
- Treatment Tank

Catch Basins

- CalTrans
- LA City
- LA County
- Private
- Santa Monica
- Unknown

Manholes

- CalTrans
- LA County
- Santa Monica

Sheet 18

0 100 200 Feet

Plot Date:2/1/2013

Copyright © 2013 City of Santa Monica. All Rights Reserved.

City of
Santa Monica

Water Resources Division
Water - Wastewater
System Operations

Storm Drain System

Storm

- Drain
- Abandoned Drain
- Future Drain
- Lateral
- Pump Vault
- CDS Unit
- Junction Chamber
- LowFlow Diversion
- Clarifier
- Outlet
- Direction of Flow
- Depth (Main)
- Depth (Aban'd Main)
- Depth (Lateral)
- Treatment Tank

Catch Basins

- CalTrans
- LA City
- LA County
- Private
- Santa Monica
- Unknown

Manholes

- CalTrans
- LA County
- Santa Monica

25	26	27
18	19	20
12	13	68

Sheet 19

0 100 200 Feet

Plot Date:2/1/2013

Copyright © 2013 City of Santa Monica. All Rights Reserved.

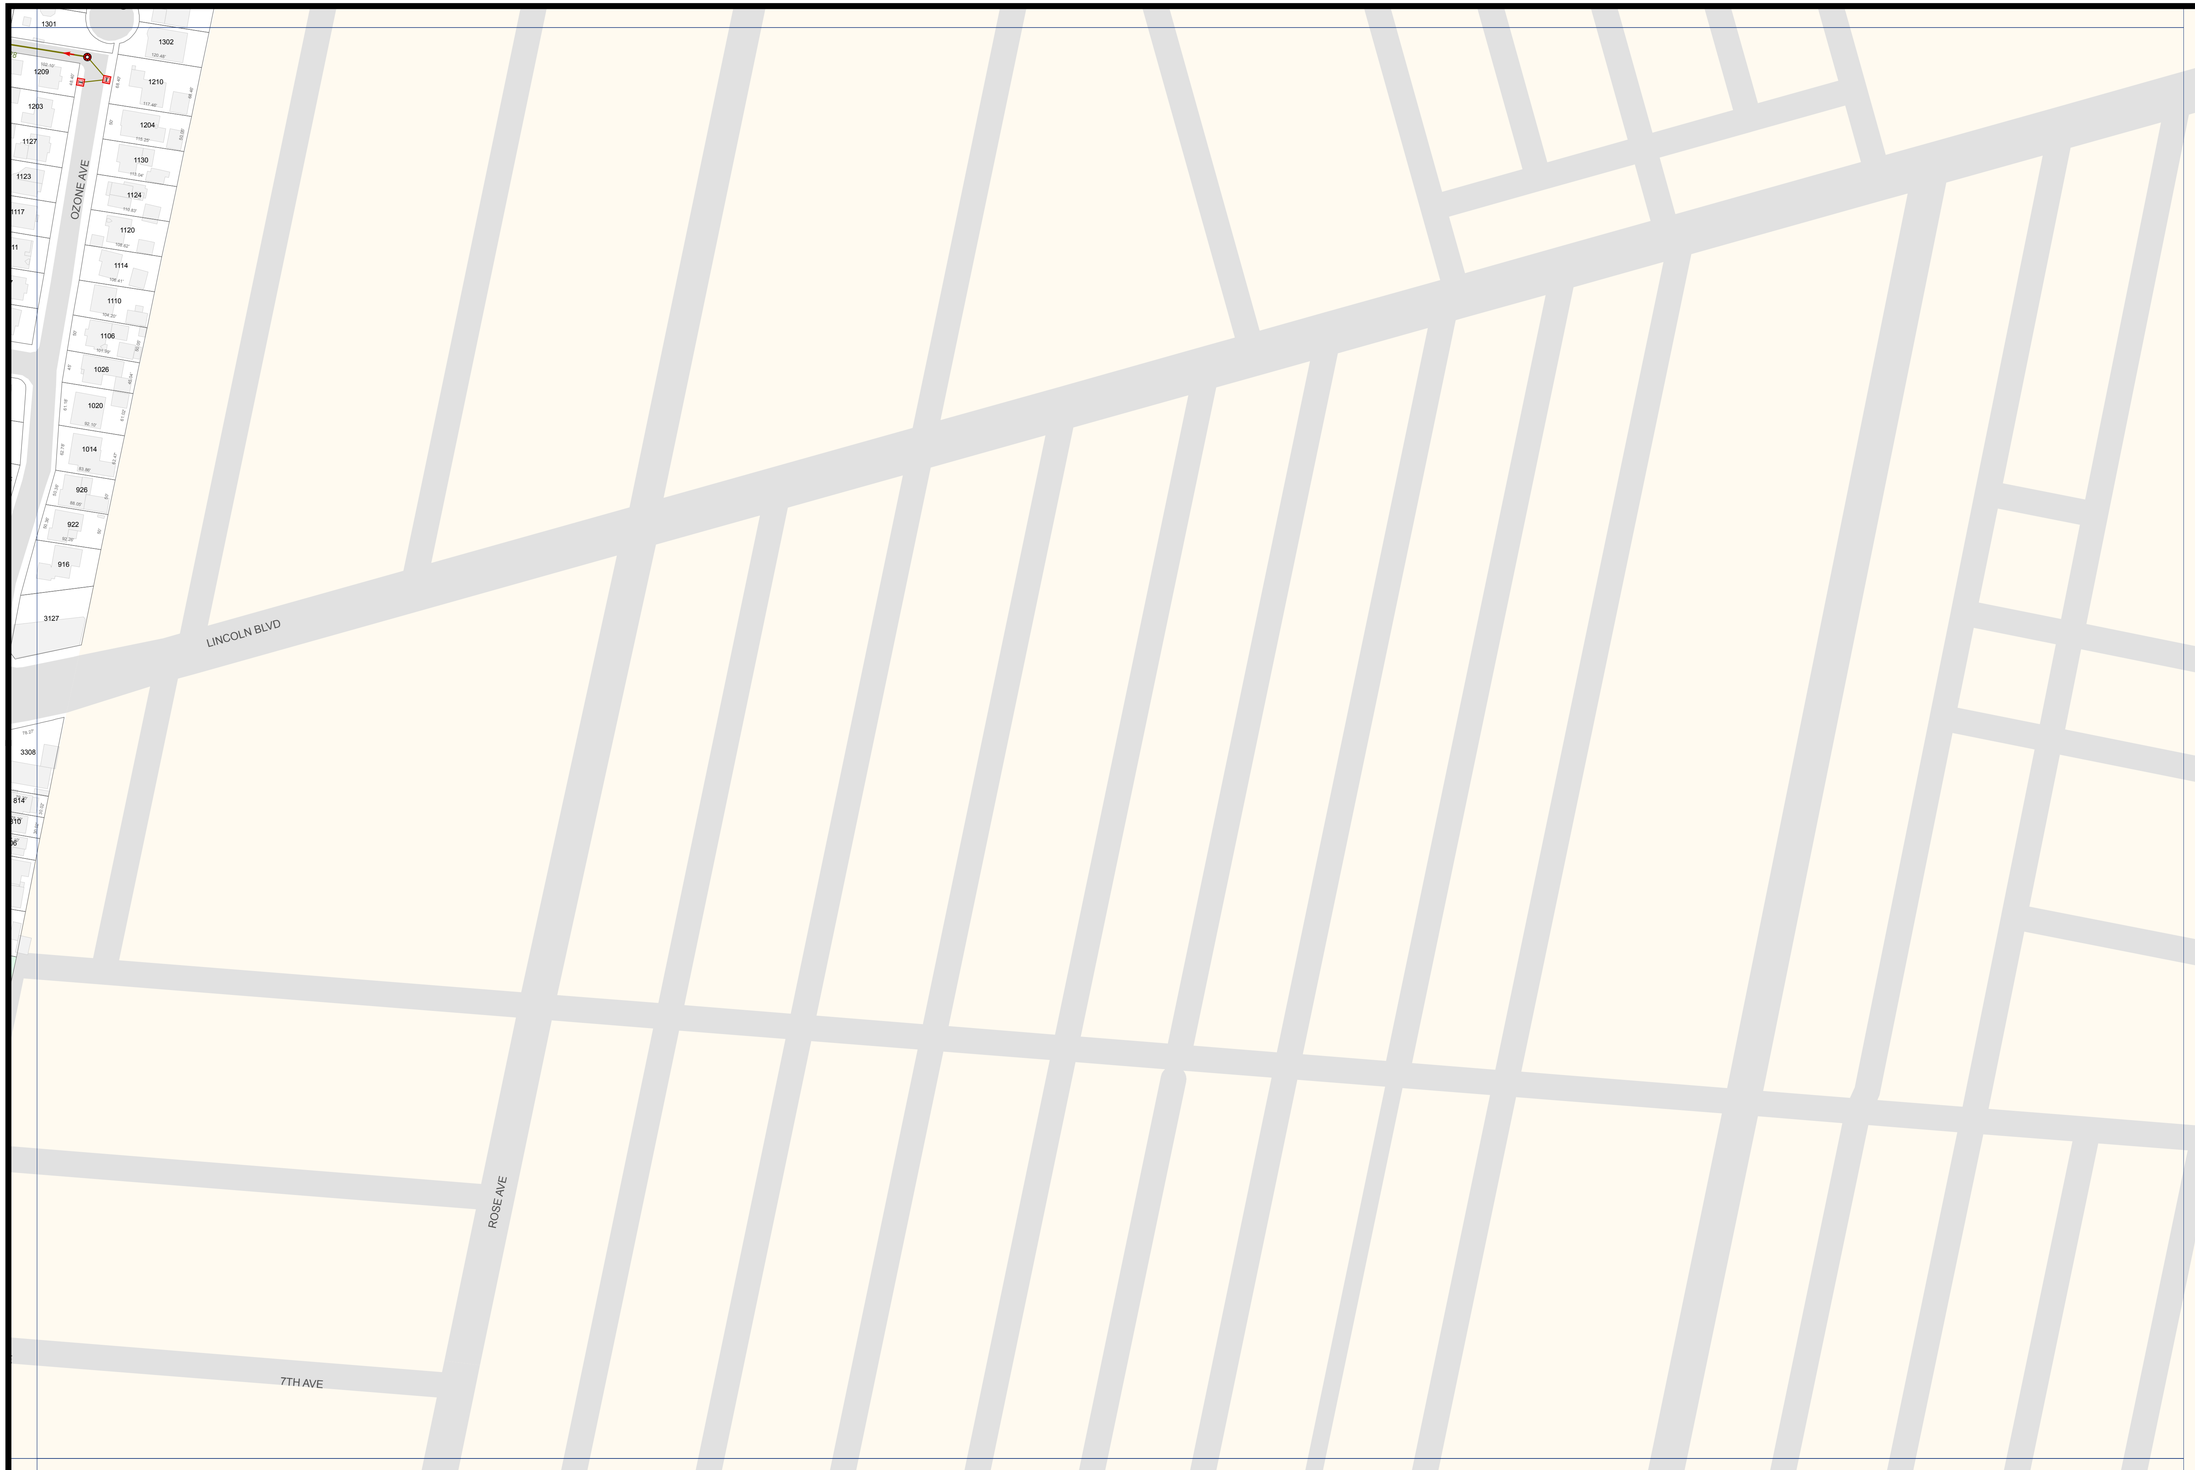

City of
Santa Monica

Water Resources Division
Water - Wastewater
System Operations

Storm Drain System

Storm

- Drain
- Abandoned Drain
- Future Drain
- Lateral
- Pump Vault
- CDS Unit
- Junction Chamber
- LowFlow Diversion
- Clarifier
- Outlet
- Direction of Flow
- Depth (Main)
- Depth (Aban'd Main)
- Depth (Lateral)
- Treatment Tank

Catch Basins

- CalTrans
- LA City
- LA County
- Private
- Santa Monica
- Unknown

Manholes

- CalTrans
- LA County
- Santa Monica

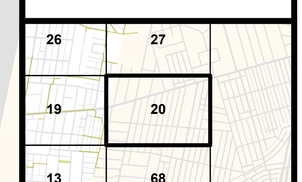

Sheet 20

N W E S

0 100 200 Feet

Plot Date:2/1/2013

Copyright © 2013 City of Santa Monica. All Rights Reserved.

City of
Santa Monica

Water Resources Division
Water - Wastewater
System Operations

Storm Drain System

Storm

- Drain
- Abandoned Drain
- Future Drain
- Lateral
- Pump Vault
- CDS Unit
- Junction Chamber
- LowFlow Diversion
- Clarifier
- Outlet
- Direction of Flow
- Depth (Main)
- Depth (Aban'd Main)
- Depth (Lateral)
- Treatment Tank

Catch Basins

- CalTrans
- LA City
- LA County
- Private
- Santa Monica
- Unknown

Manholes

- CalTrans
- LA County
- Santa Monica

28	29	30
21	22	23
14	15	16

Sheet 22

N W E S

0 100 200 Feet

Plot Date:2/1/2013

Copyright © 2013 City of Santa Monica. All Rights Reserved.

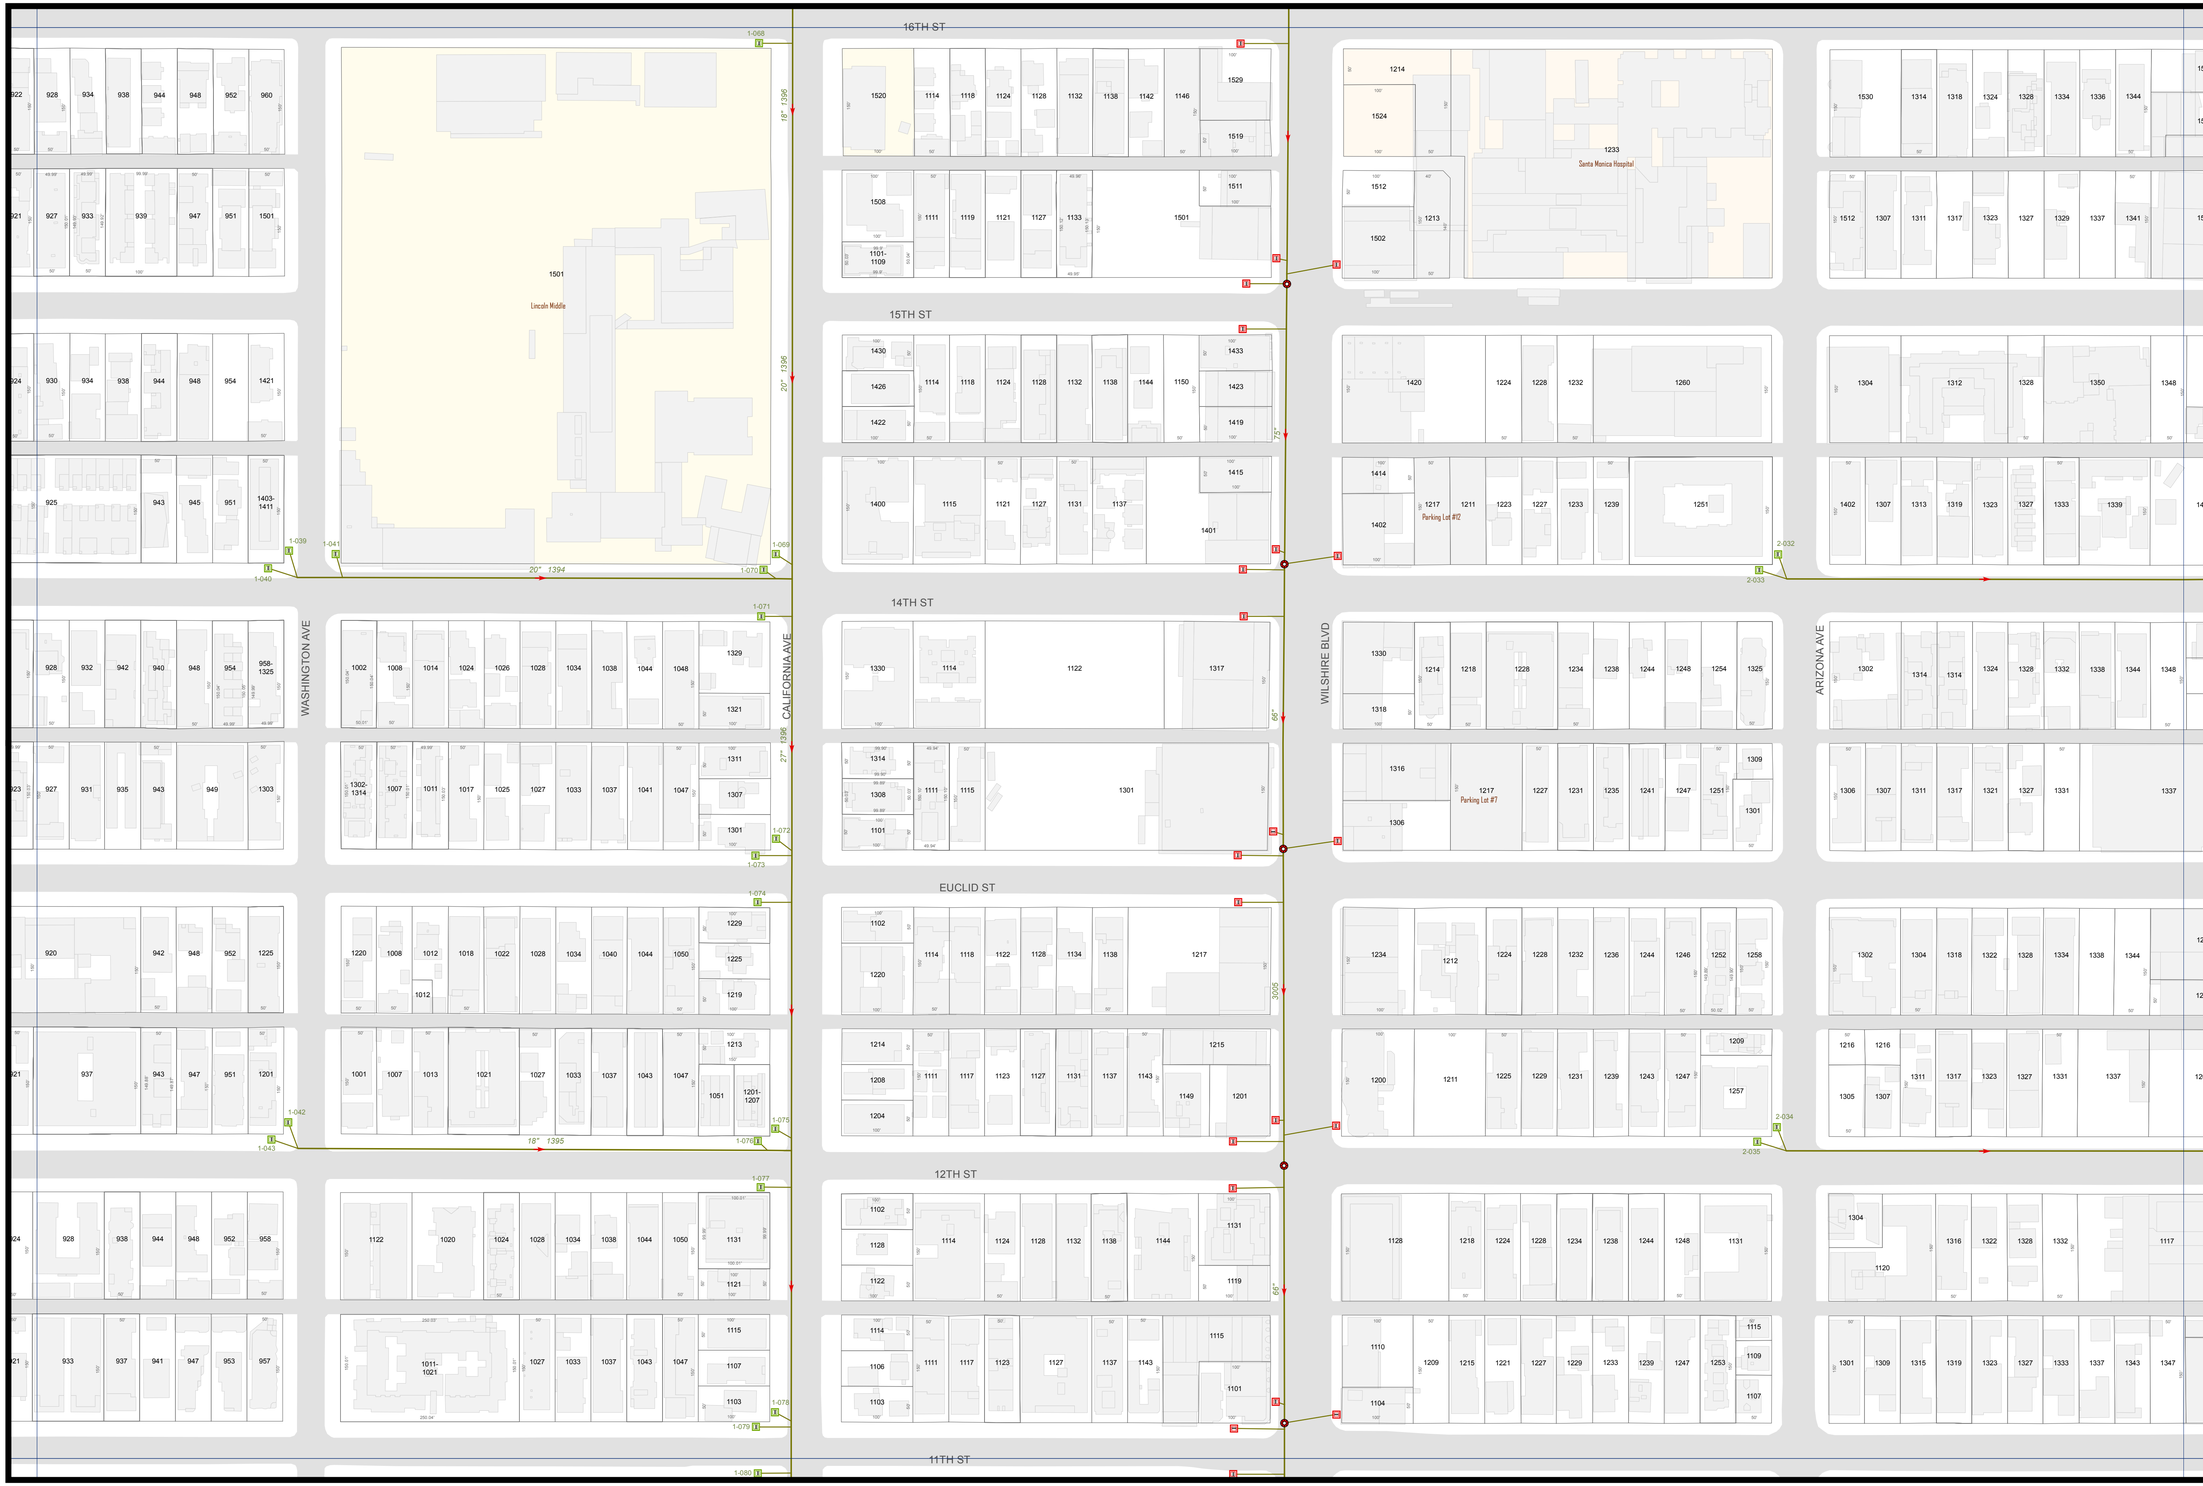

City of
Santa Monica

Water Resources Division
Water - Wastewater
System Operations

Storm Drain System

Storm

- Drain
- Abandoned Drain
- Future Drain
- Lateral
- Pump Vault
- CDS Unit
- Junction Chamber
- LowFlow Diversion
- Clarifier
- Outlet
- Direction of Flow
- Depth (Main)
- Depth (Aban'd Main)
- Depth (Lateral)
- Treatment Tank

Catch Basins

- CalTrans
- LA City
- LA County
- Private
- Santa Monica
- Unknown

Manholes

- CalTrans
- LA County
- Santa Monica

29	30	31
22	23	24
15	16	17

Sheet 23

0 100 200 Feet

Plot Date:2/1/2013

Copyright © 2013 City of Santa Monica. All Rights Reserved.

City of
Santa Monica

Water Resources Division
Water - Wastewater
System Operations

Storm Drain System

Storm

- Drain
- Abandoned Drain
- Future Drain
- Lateral
- Pump Vault
- CDS Unit
- Junction Chamber
- LowFlow Diversion
- Clarifier
- Outlet
- Direction of Flow
- Depth (Main)
- Depth (Aban'd Main)
- Depth (Lateral)
- Treatment Tank

Catch Basins

- CalTrans
- LA City
- LA County
- Private
- Santa Monica
- Unknown

Manholes

- CalTrans
- LA County
- Santa Monica

30	31	32
23	24	25
16	17	18

Sheet 24

N W E S

0 100 200 Feet

Plot Date:2/1/2013

Copyright © 2013 City of Santa Monica. All Rights Reserved.

City of
Santa Monica

Water Resources Division
Water - Wastewater
System Operations

Storm Drain System

Storm

- Drain
- Abandoned Drain
- Future Drain
- Lateral
- Pump Vault
- CDS Unit
- Junction Chamber
- LowFlow Diversion
- Clarifier
- Outlet
- Direction of Flow
- Depth (Main)
- Depth (Aban'd Main)
- Depth (Lateral)
- Treatment Tank

Catch Basins

- CalTrans
- LA City
- LA County
- Private
- Santa Monica
- Unknown

Manholes

- CalTrans
- LA County
- Santa Monica

31	32	33
24	25	26
17	18	19

Sheet 25

N W E S

0 100 200 Feet

Plot Date:2/1/2013

Copyright © 2013 City of Santa Monica. All Rights Reserved.

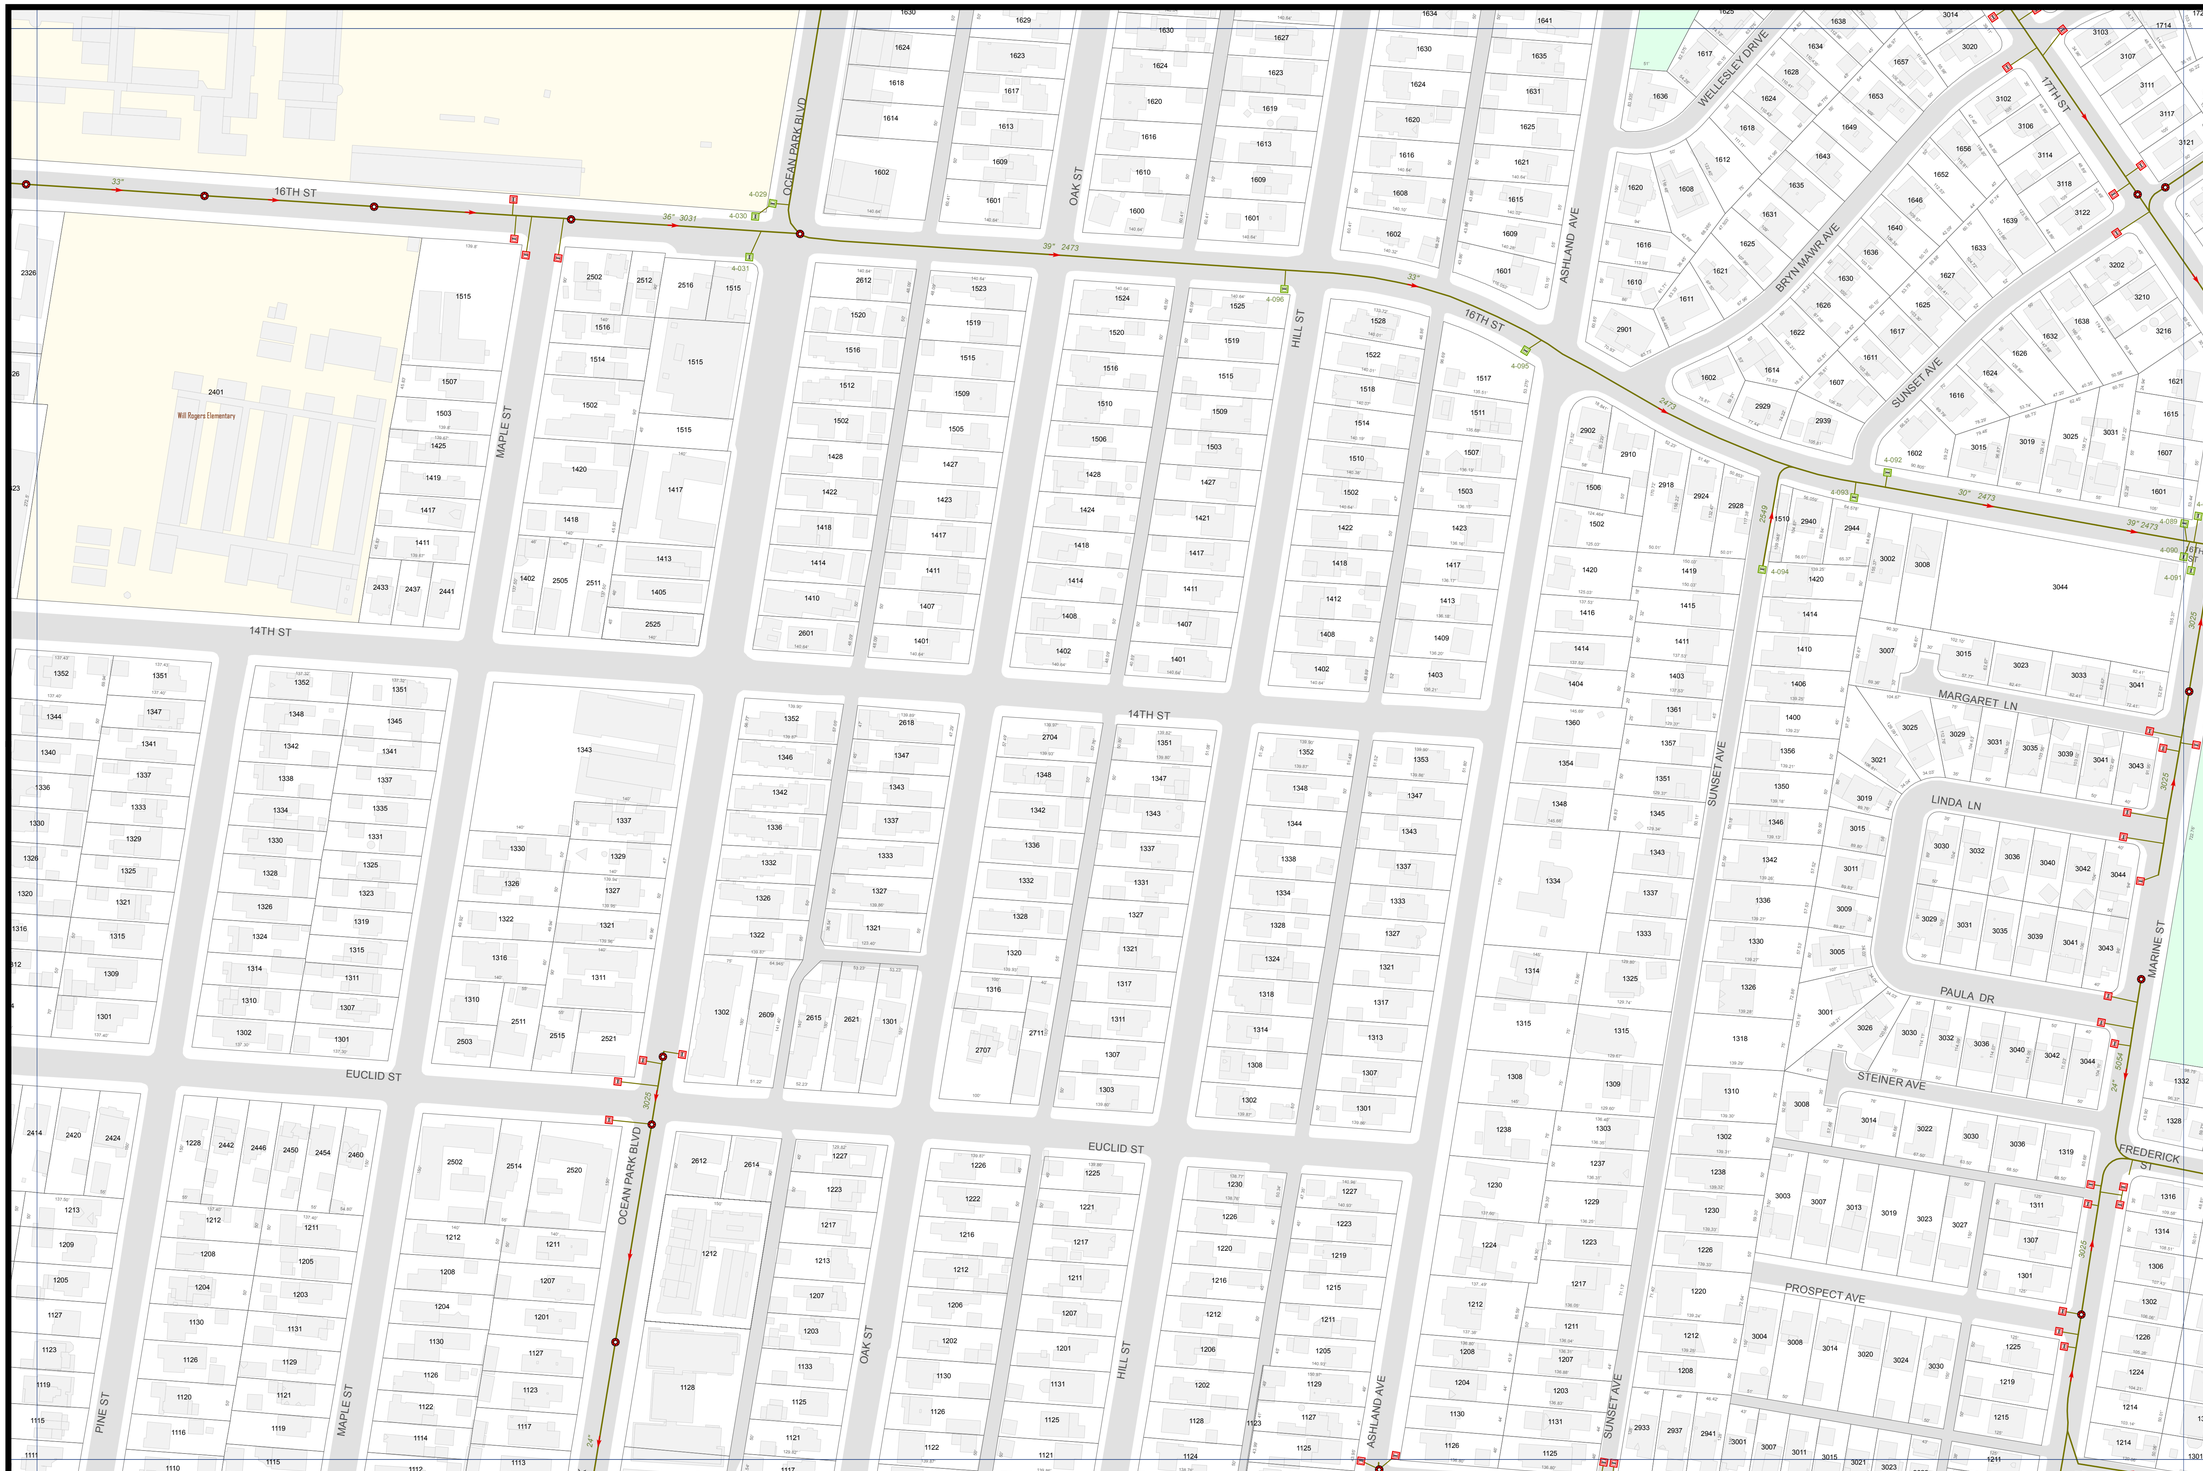

City of
Santa Monica

Water Resources Division
Water - Wastewater
System Operations

Storm Drain System

Storm

- Drain
- Abandoned Drain
- Future Drain
- Lateral
- Pump Vault
- CDS Unit
- Junction Chamber
- LowFlow Diversion
- Clarifier
- Outlet
- Direction of Flow
- Depth (Main)
- Depth (Aban'd Main)
- Depth (Lateral)
- Treatment Tank

Catch Basins

- CalTrans
- LA City
- LA County
- Private
- Santa Monica
- Unknown

Manholes

- CalTrans
- LA County
- Santa Monica

32	33	34
25	26	27
18	19	20

Sheet 26

N W E S

0 100 200 Feet

Plot Date:2/1/2013

Copyright © 2013 City of Santa Monica. All Rights Reserved.

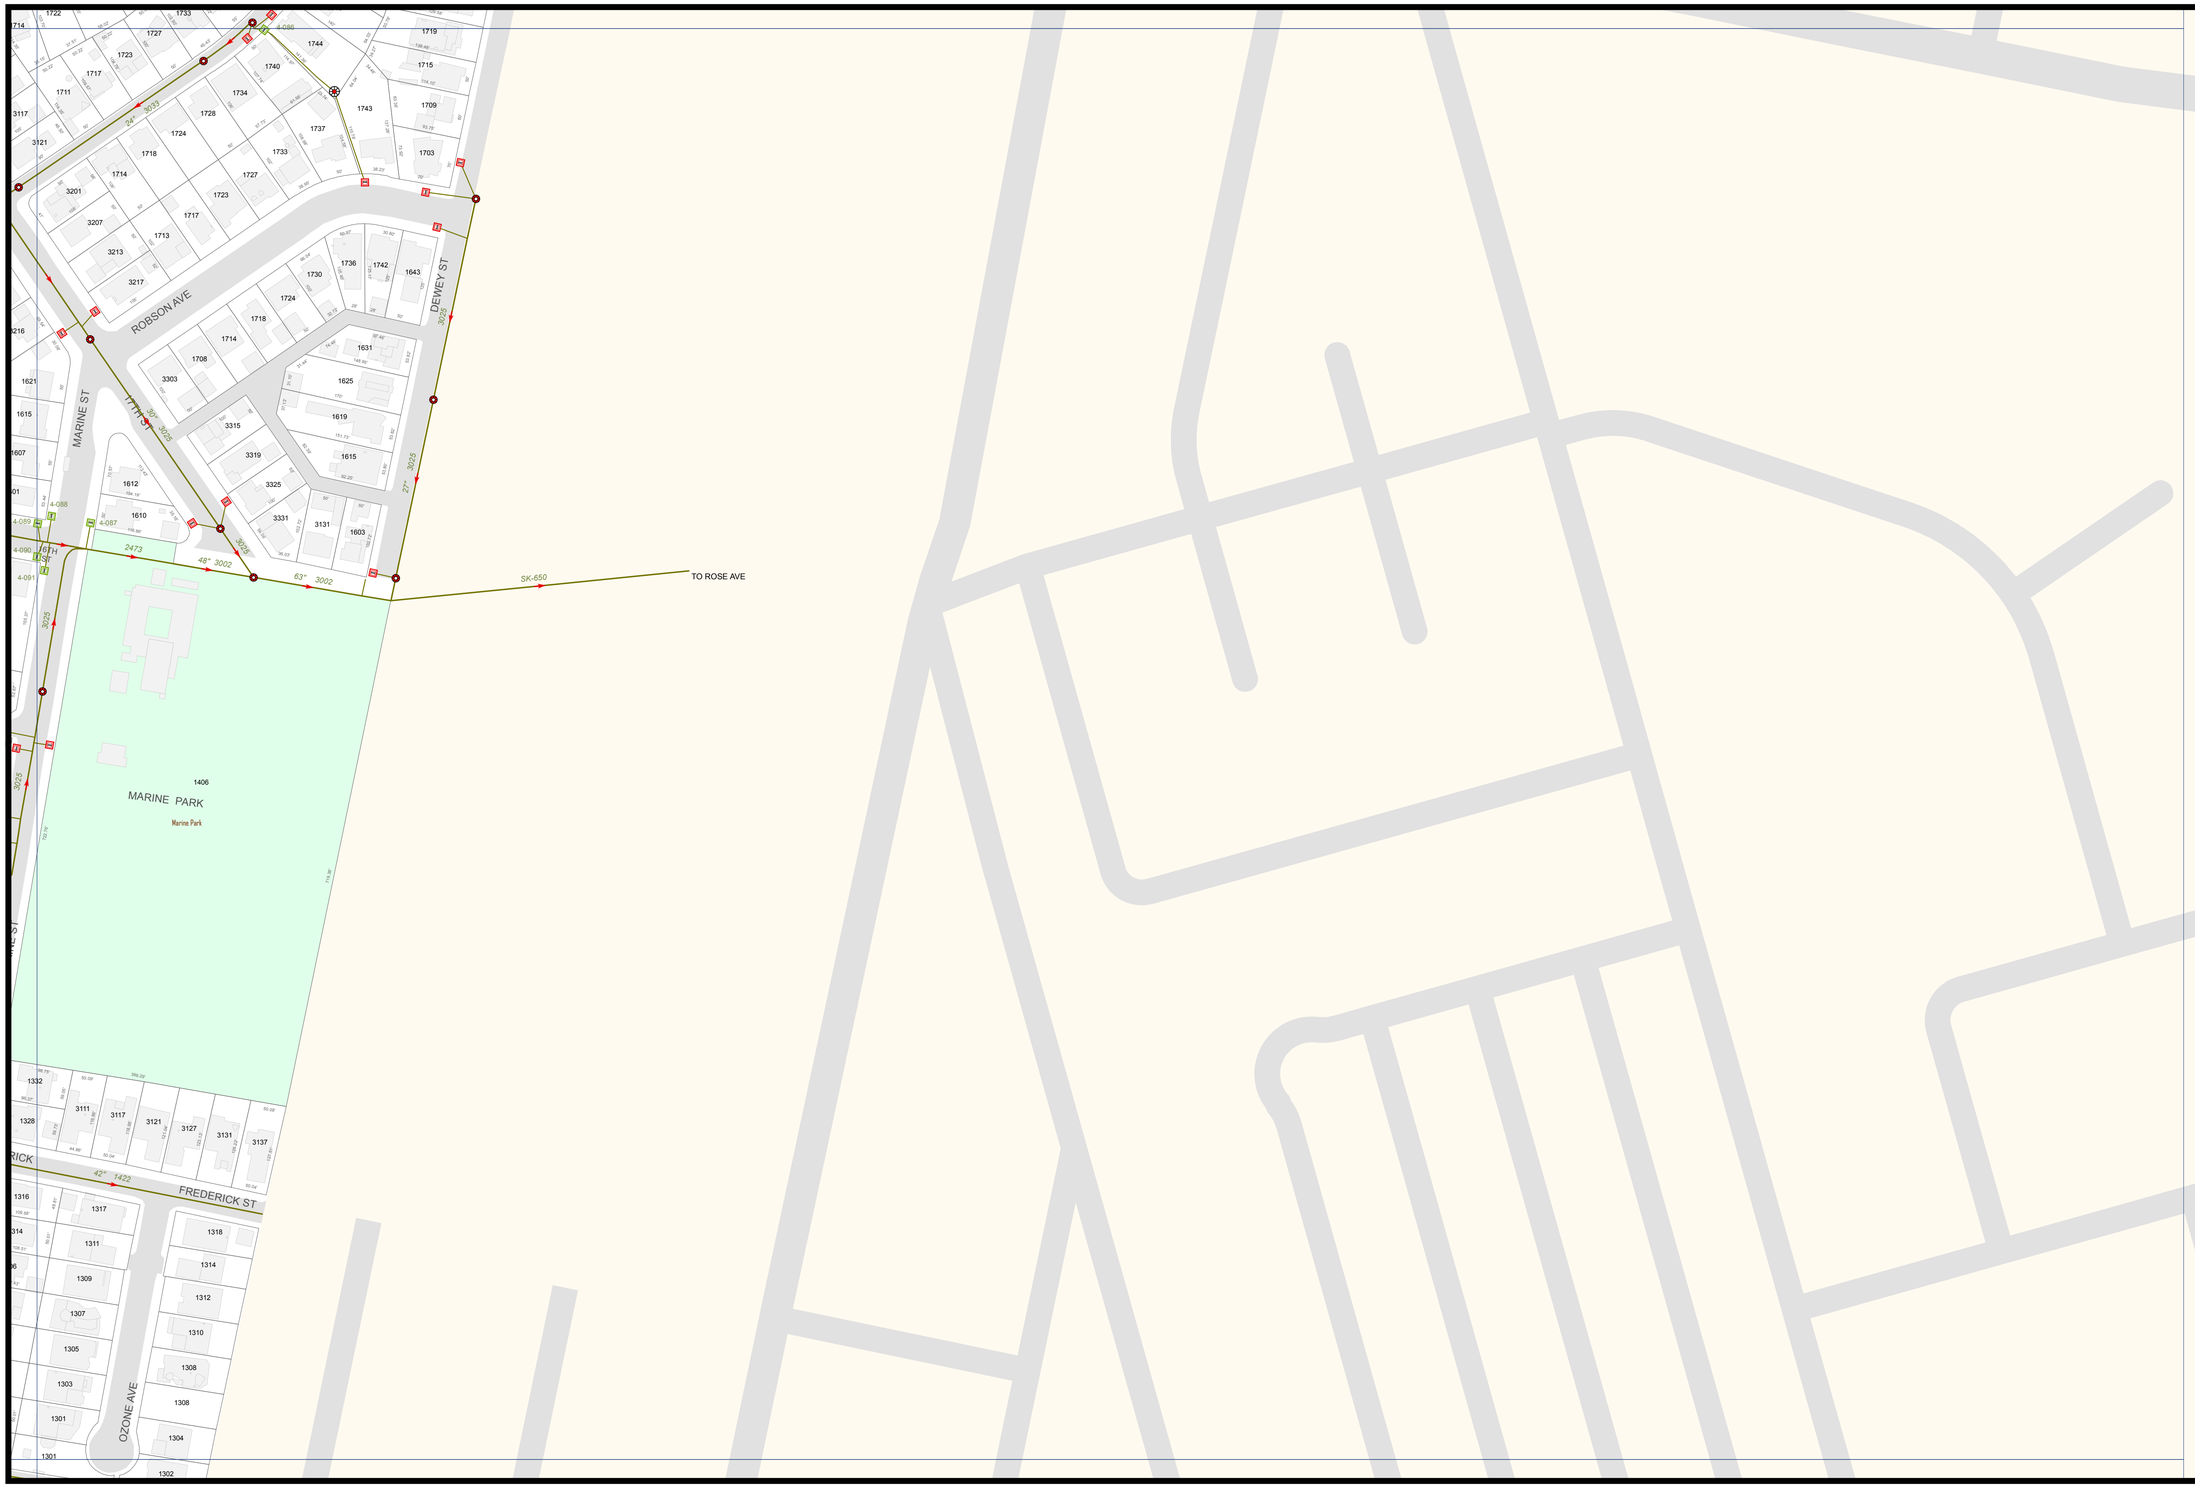

City of
Santa Monica

Water Resources Division
Water - Wastewater
System Operations

Storm Drain System

Storm

- Drain
- Abandoned Drain
- Future Drain
- Lateral
- Pump Vault
- CDS Unit
- Junction Chamber
- LowFlow Diversion
- Clarifier
- Outlet
- Direction of Flow
- Depth (Main)
- Depth (Aban'd Main)
- Depth (Lateral)
- Treatment Tank

Catch Basins

- CalTrans
- LA City
- LA County
- Private
- Santa Monica
- Unknown

Manholes

- CalTrans
- LA County
- Santa Monica

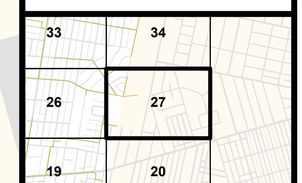

Sheet 27

0 100 200 Feet

Plot Date:2/1/2013

Copyright © 2013 City of Santa Monica. All Rights Reserved.

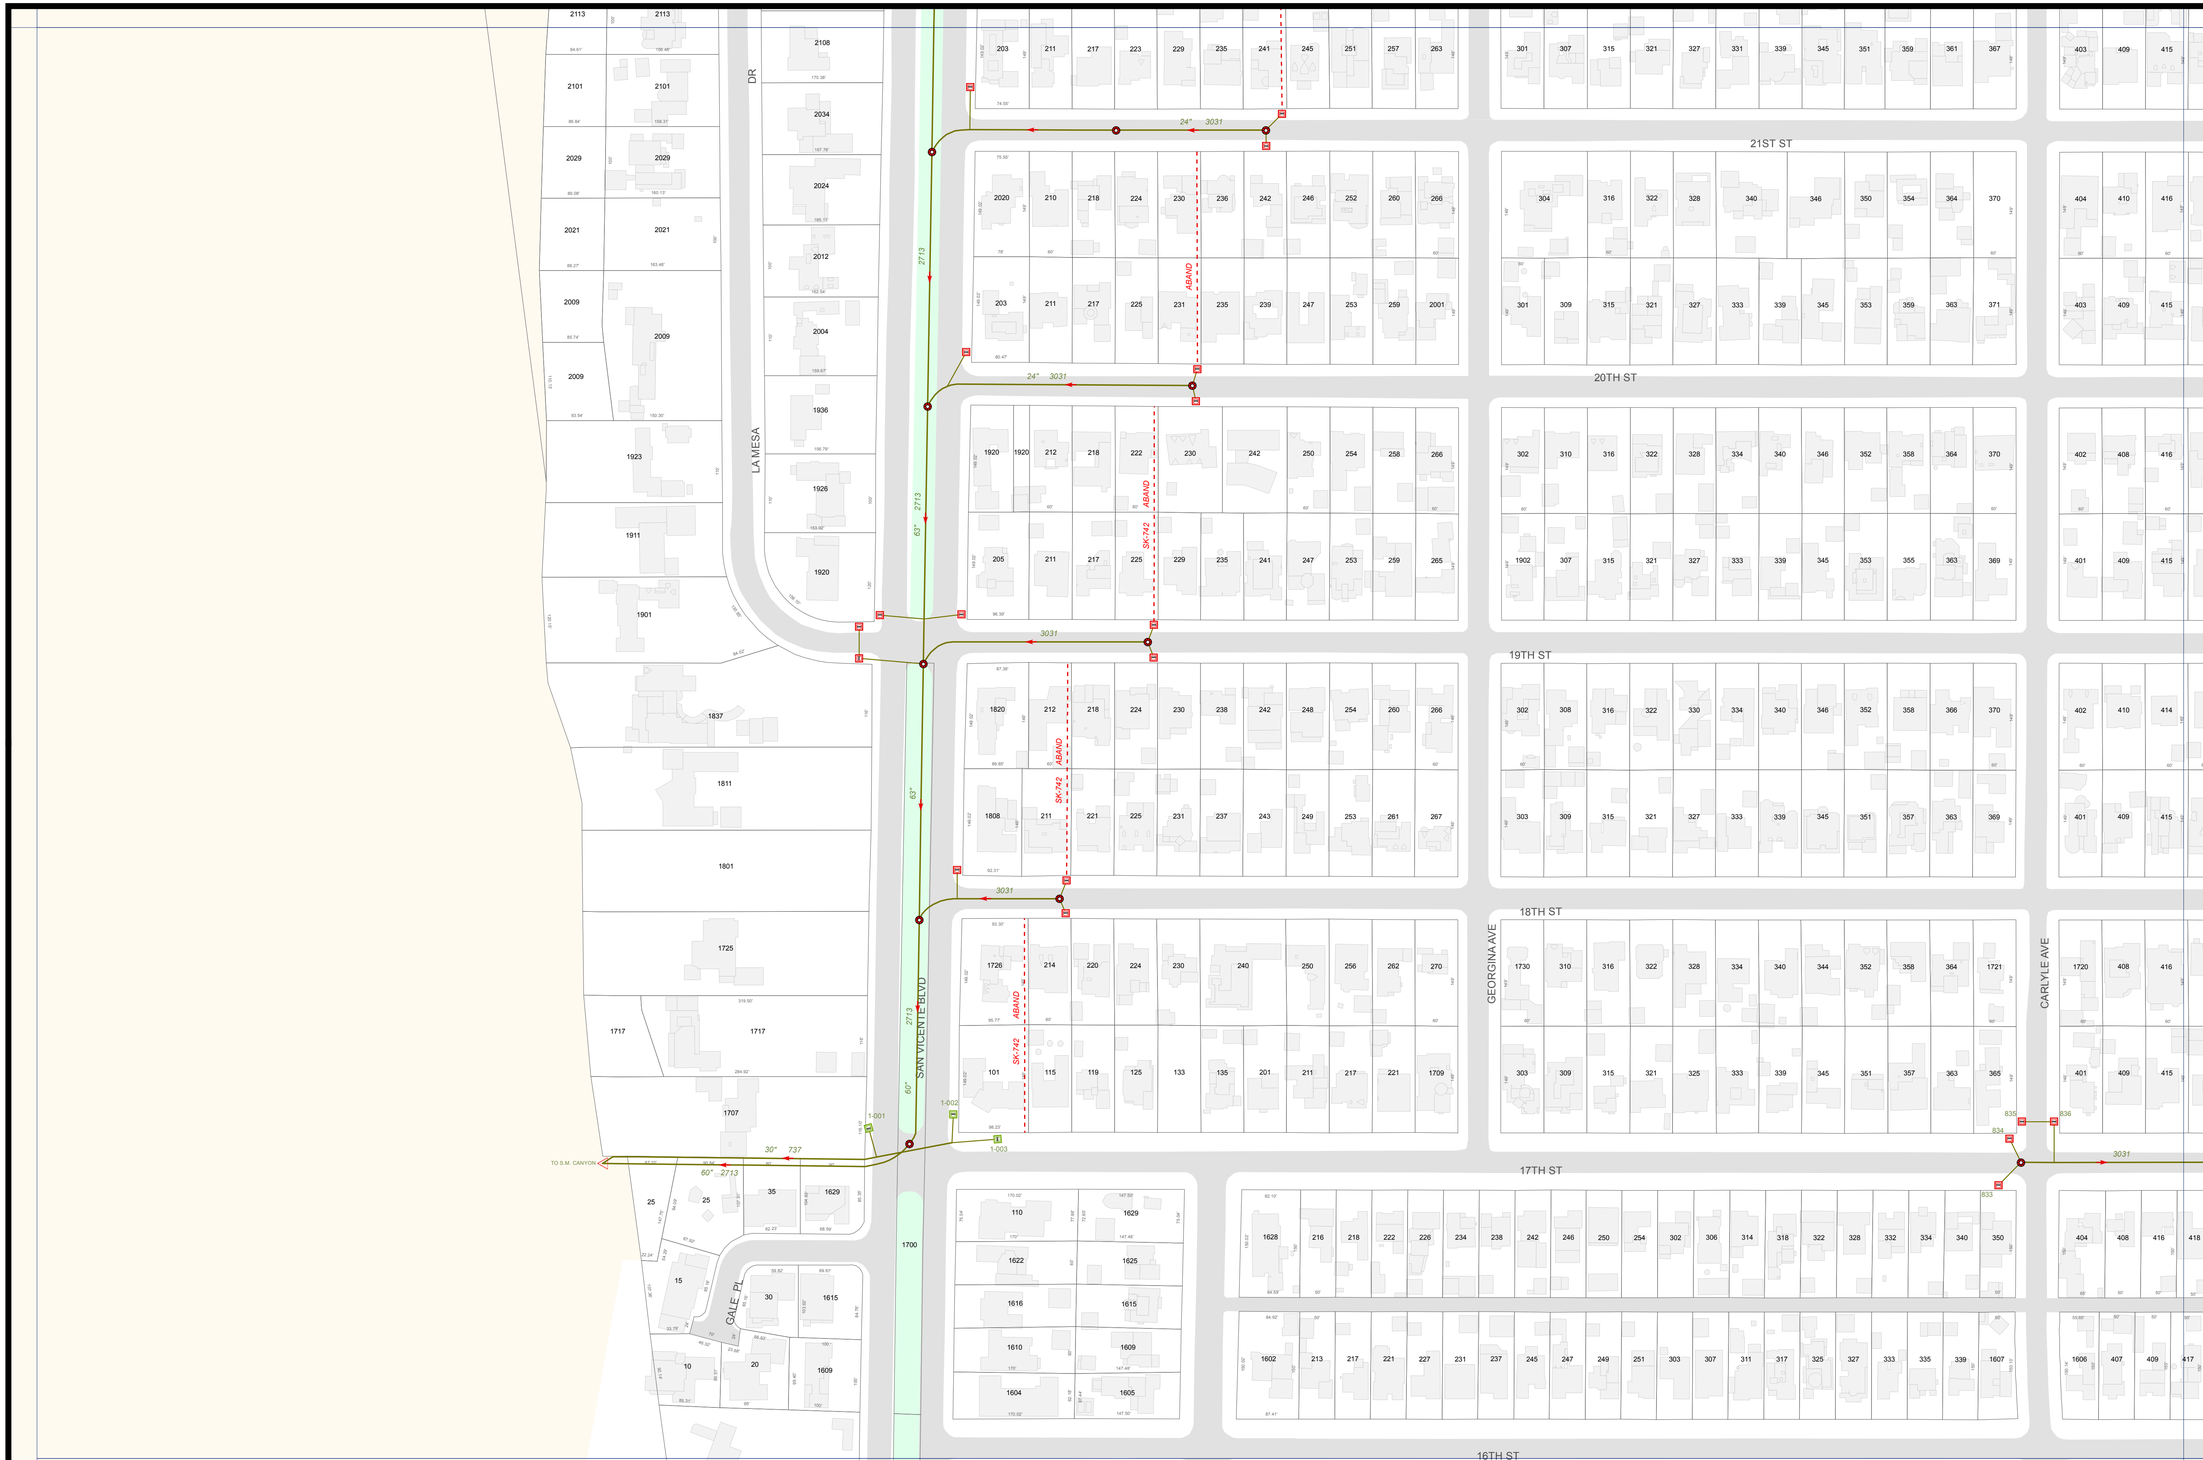

City of
Santa Monica

Water Resources Division
Water - Wastewater
System Operations

Storm Drain System

Storm

- Drain
- Abandoned Drain
- Future Drain
- Lateral
- Pump Vault
- CDS Unit
- Junction Chamber
- LowFlow Diversion
- Clarifier
- Outlet
- Direction of Flow
- Depth (Main)
- Depth (Aban'd Main)
- Depth (Lateral)
- Treatment Tank

Catch Basins

- CalTrans
- LA City
- LA County
- Private
- Santa Monica
- Unknown

Manholes

- CalTrans
- LA County
- Santa Monica

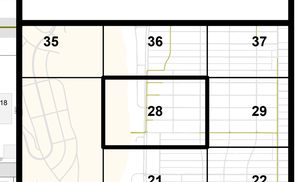

Sheet 28

0 100 200 Feet

Plot Date:2/1/2013

Copyright © 2013 City of Santa Monica. All Rights Reserved.

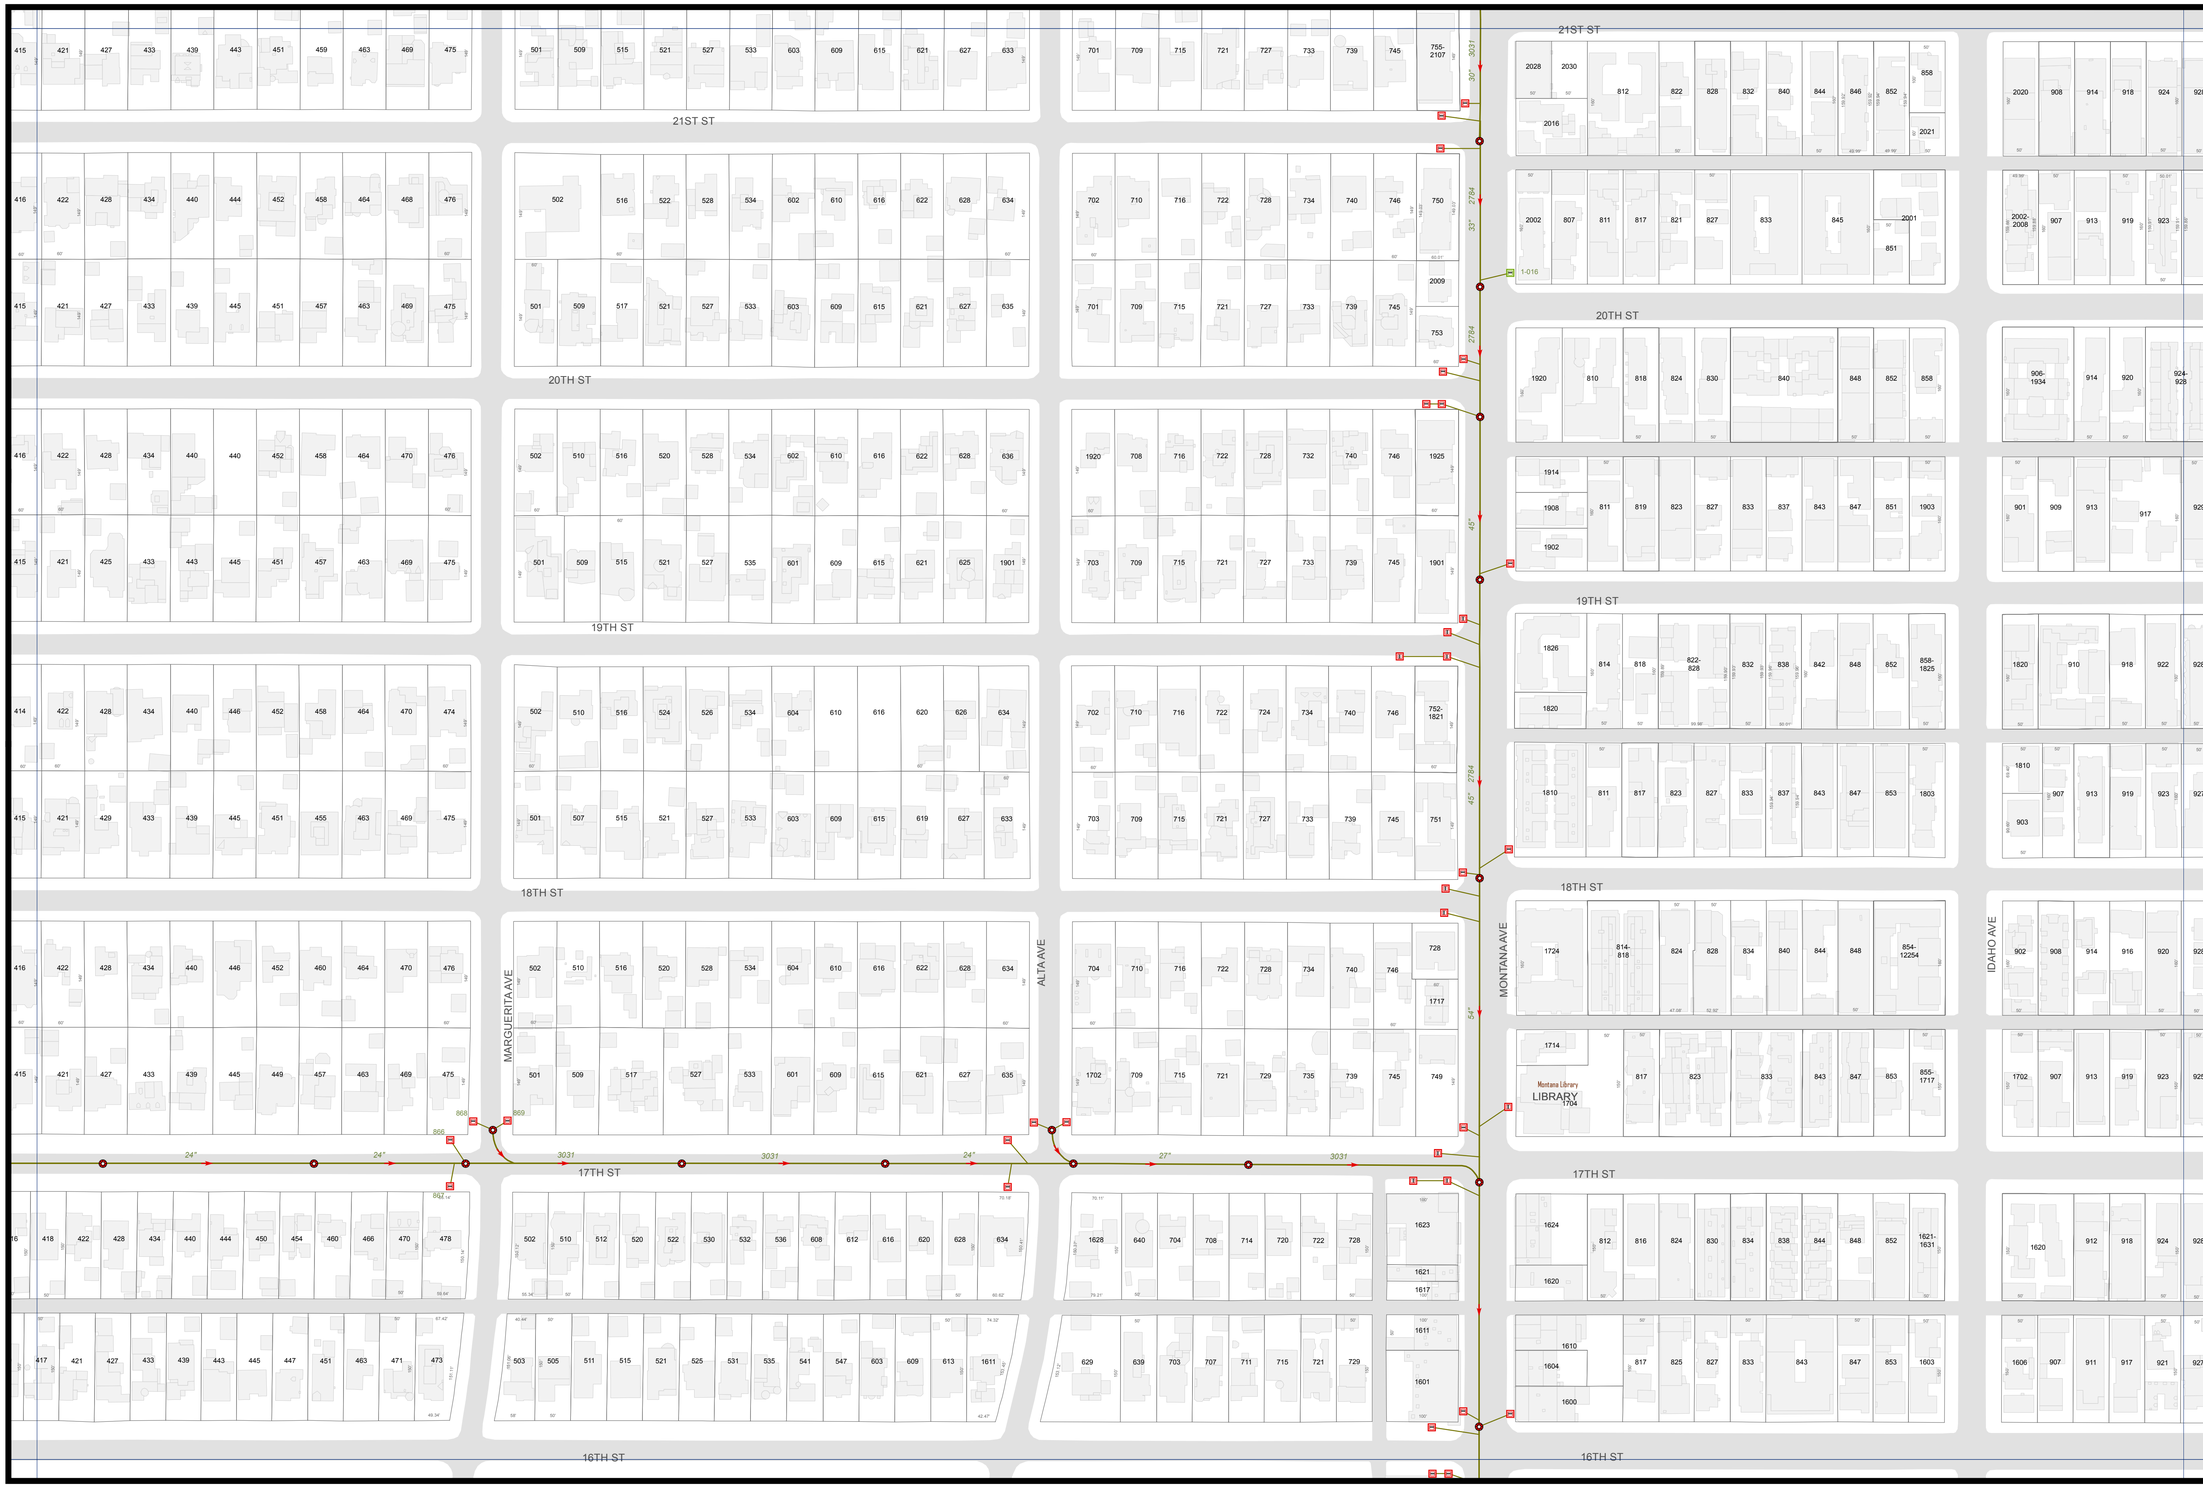

City of
Santa Monica

Water Resources Division
Water - Wastewater
System Operations

Storm Drain System

Storm

- Drain
- Abandoned Drain
- Future Drain
- Lateral
- Pump Vault
- CDS Unit
- Junction Chamber
- LowFlow Diversion
- Clarifier
- Outlet
- Direction of Flow
- Depth (Main)
- Depth (Aban'd Main)
- Depth (Lateral)
- Treatment Tank

Catch Basins

- CalTrans
- LA City
- LA County
- Private
- Santa Monica
- Unknown

Manholes

- CalTrans
- LA County
- Santa Monica

36	37	38
28	29	30
21	22	23

Sheet 29

N W E S

0 100 200 Feet

Plot Date:2/1/2013

Copyright © 2013 City of Santa Monica. All Rights Reserved.

City of
Santa Monica

Water Resources Division
Water - Wastewater
System Operations

Storm Drain System

Storm

- Drain
- Abandoned Drain
- Future Drain
- Lateral
- Pump Vault
- CDS Unit
- Junction Chamber
- LowFlow Diversion
- Clarifier
- Outlet
- Direction of Flow
- Depth (Main)
- Depth (Aban'd Main)
- Depth (Lateral)
- Treatment Tank

Catch Basins

- CalTrans
- LA City
- LA County
- Private
- Santa Monica
- Unknown

Manholes

- CalTrans
- LA County
- Santa Monica

37	38	39
29	30	31
22	23	24

Sheet 30

0 100 200 Feet

Plot Date:2/1/2013

Copyright © 2013 City of Santa Monica. All Rights Reserved.

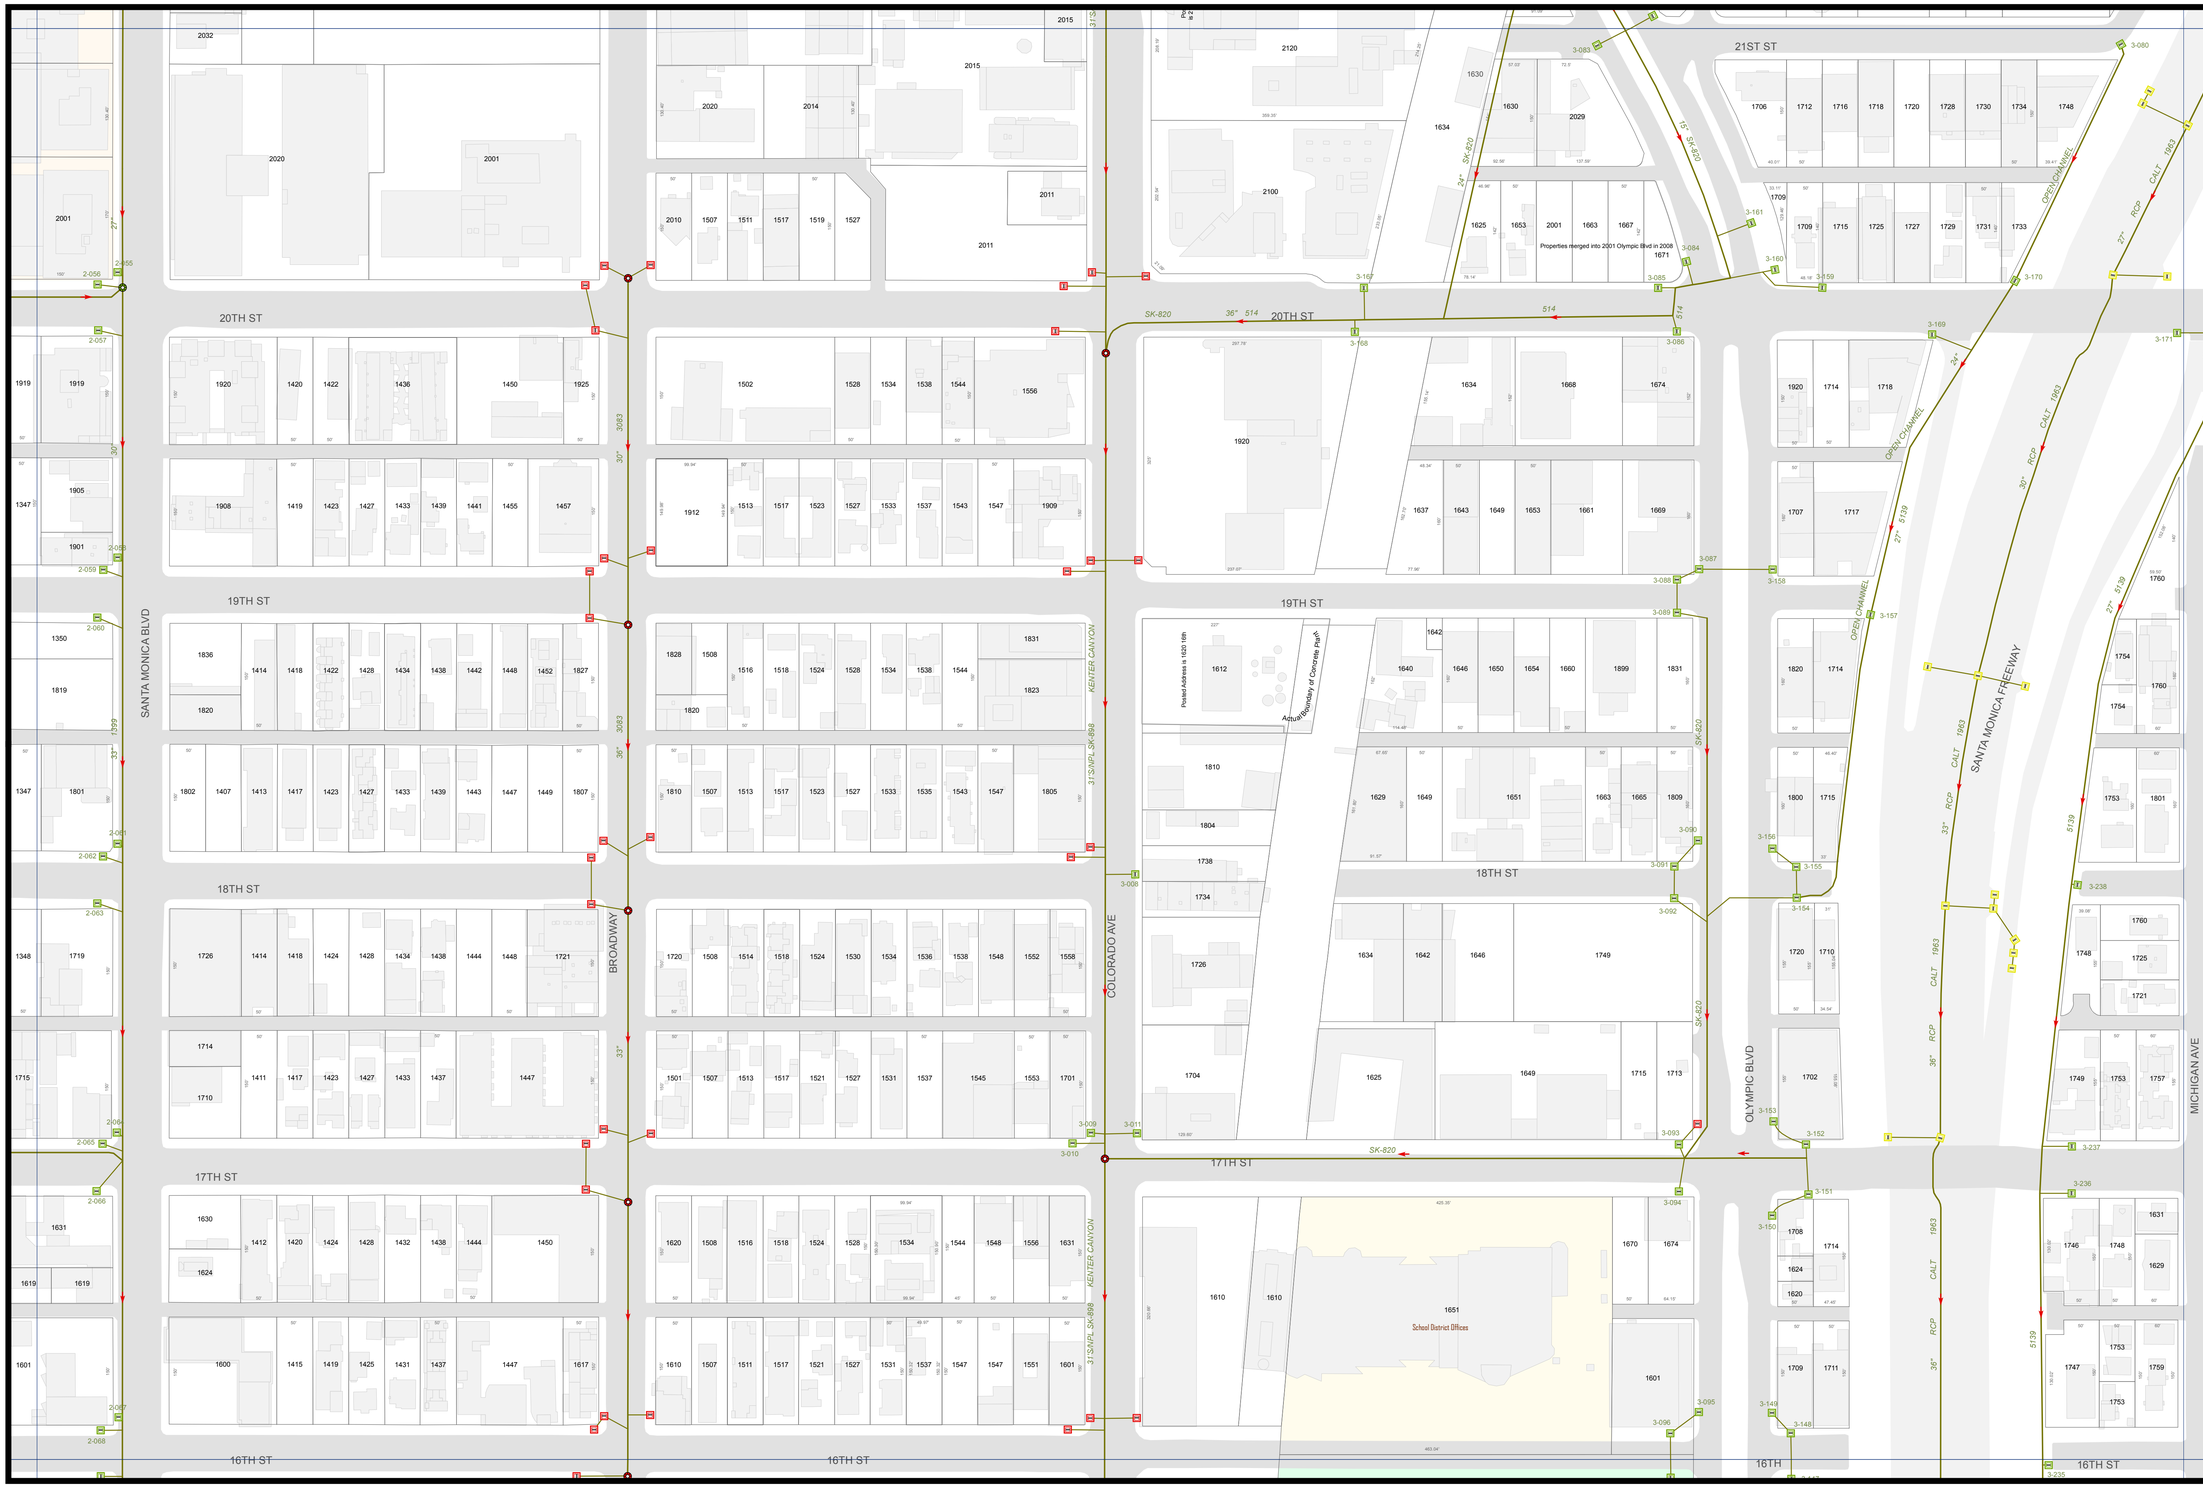

City of
Santa Monica

Water Resources Division
Water - Wastewater
System Operations

Storm Drain System

Storm

- Drain
- Abandoned Drain
- Future Drain
- Lateral
- Pump Vault
- CDS Unit
- Junction Chamber
- LowFlow Diversion
- Clarifier
- Outlet
- Direction of Flow
- Depth (Main)
- Depth (Aban'd Main)
- Depth (Lateral)
- Treatment Tank

Catch Basins

- CalTrans
- LA City
- LA County
- Private
- Santa Monica
- Unknown

Manholes

- CalTrans
- LA County
- Santa Monica

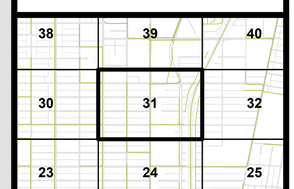

Sheet 31

0 100 200 Feet

Plot Date:2/1/2013

Copyright © 2013 City of Santa Monica. All Rights Reserved.

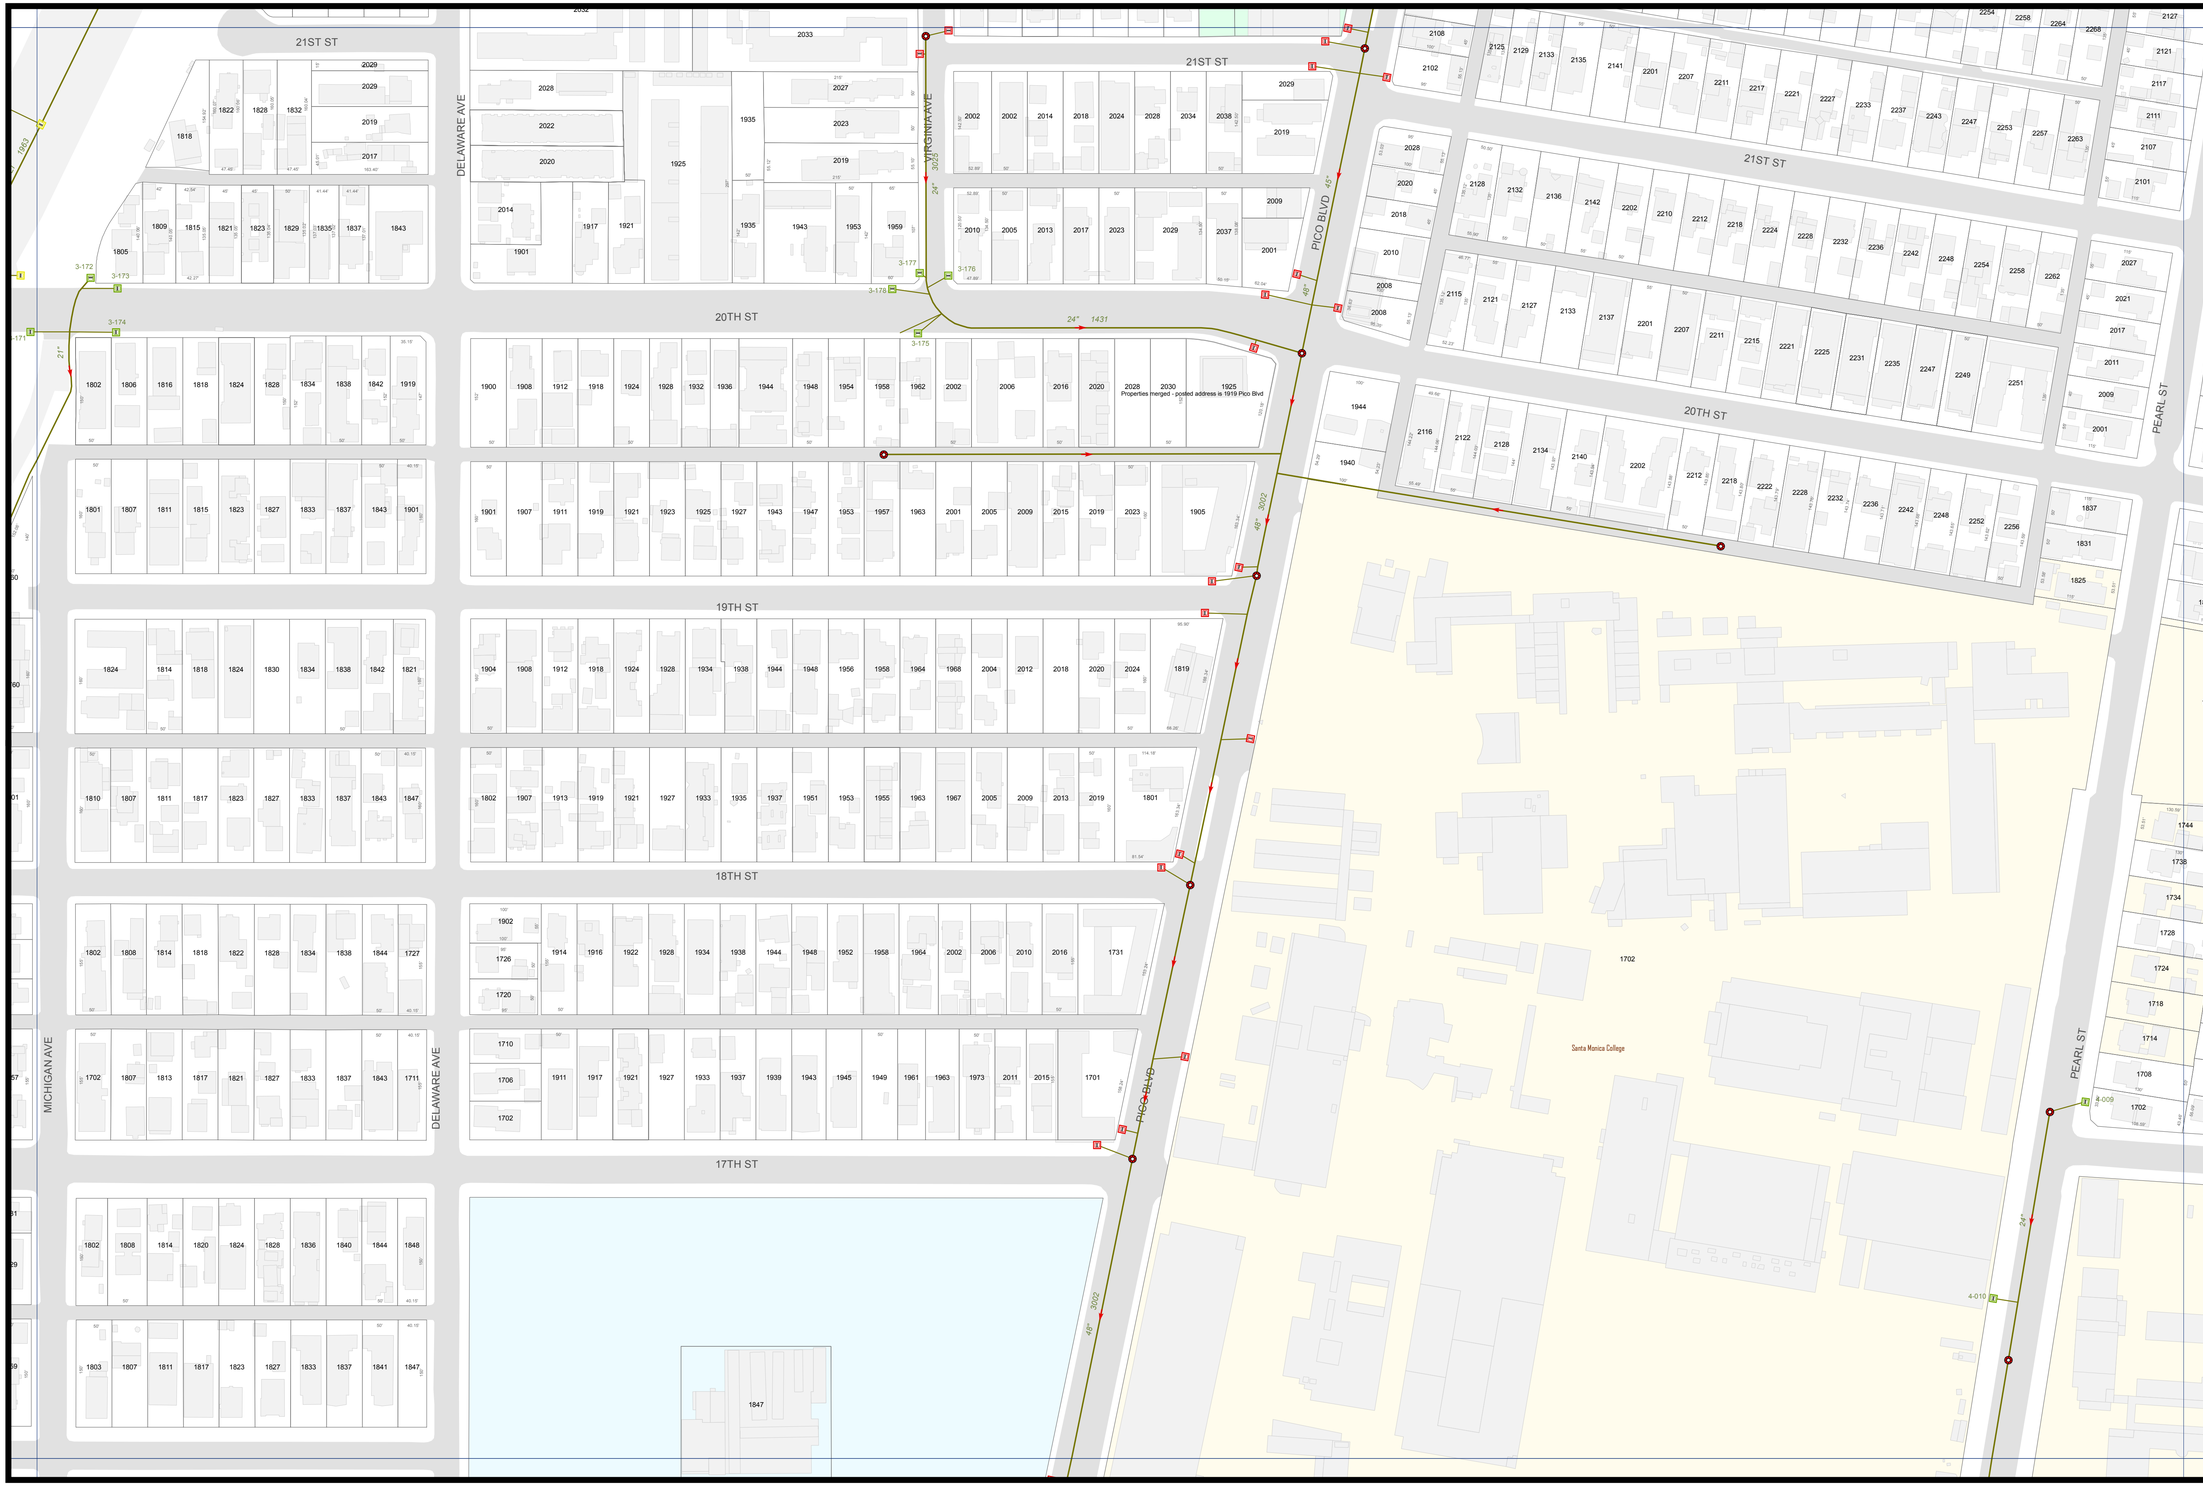

City of
Santa Monica

Water Resources Division
Water - Wastewater
System Operations

Storm Drain System

Storm

- Drain
- Abandoned Drain
- Future Drain
- Lateral
- Pump Vault
- CDS Unit
- Junction Chamber
- LowFlow Diversion
- Clarifier
- Outlet
- Direction of Flow
- Depth (Main)
- Depth (Aban'd Main)
- Depth (Lateral)
- Treatment Tank

Catch Basins

- CalTrans
- LA City
- LA County
- Private
- Santa Monica
- Unknown

Manholes

- CalTrans
- LA County
- Santa Monica

39	40	41
31	32	33
24	25	26

Sheet 32

N W E S

0 100 200 Feet

Plot Date:2/1/2013

Copyright © 2013 City of Santa Monica. All Rights Reserved.

City of
Santa Monica
Water Resources Division
Water - Wastewater
System Operations

Storm Drain System

Storm

- Drain
- Abandoned Drain
- Future Drain
- Lateral
- Pump Vault
- CDS Unit
- Junction Chamber
- LowFlow Diversion
- Clarifier
- Outlet
- Direction of Flow
- Depth (Main)
- Depth (Aban'd Main)
- Depth (Lateral)
- Treatment Tank

Catch Basins

- CalTrans
- LA City
- LA County
- Private
- Santa Monica
- Unknown

Manholes

- CalTrans
- LA County
- Santa Monica

40	41	42
32	33	34
25	26	27

Sheet 33

N W E S

0 100 200 Feet

Plot Date:2/1/2013

Copyright © 2013 City of Santa Monica. All Rights Reserved.

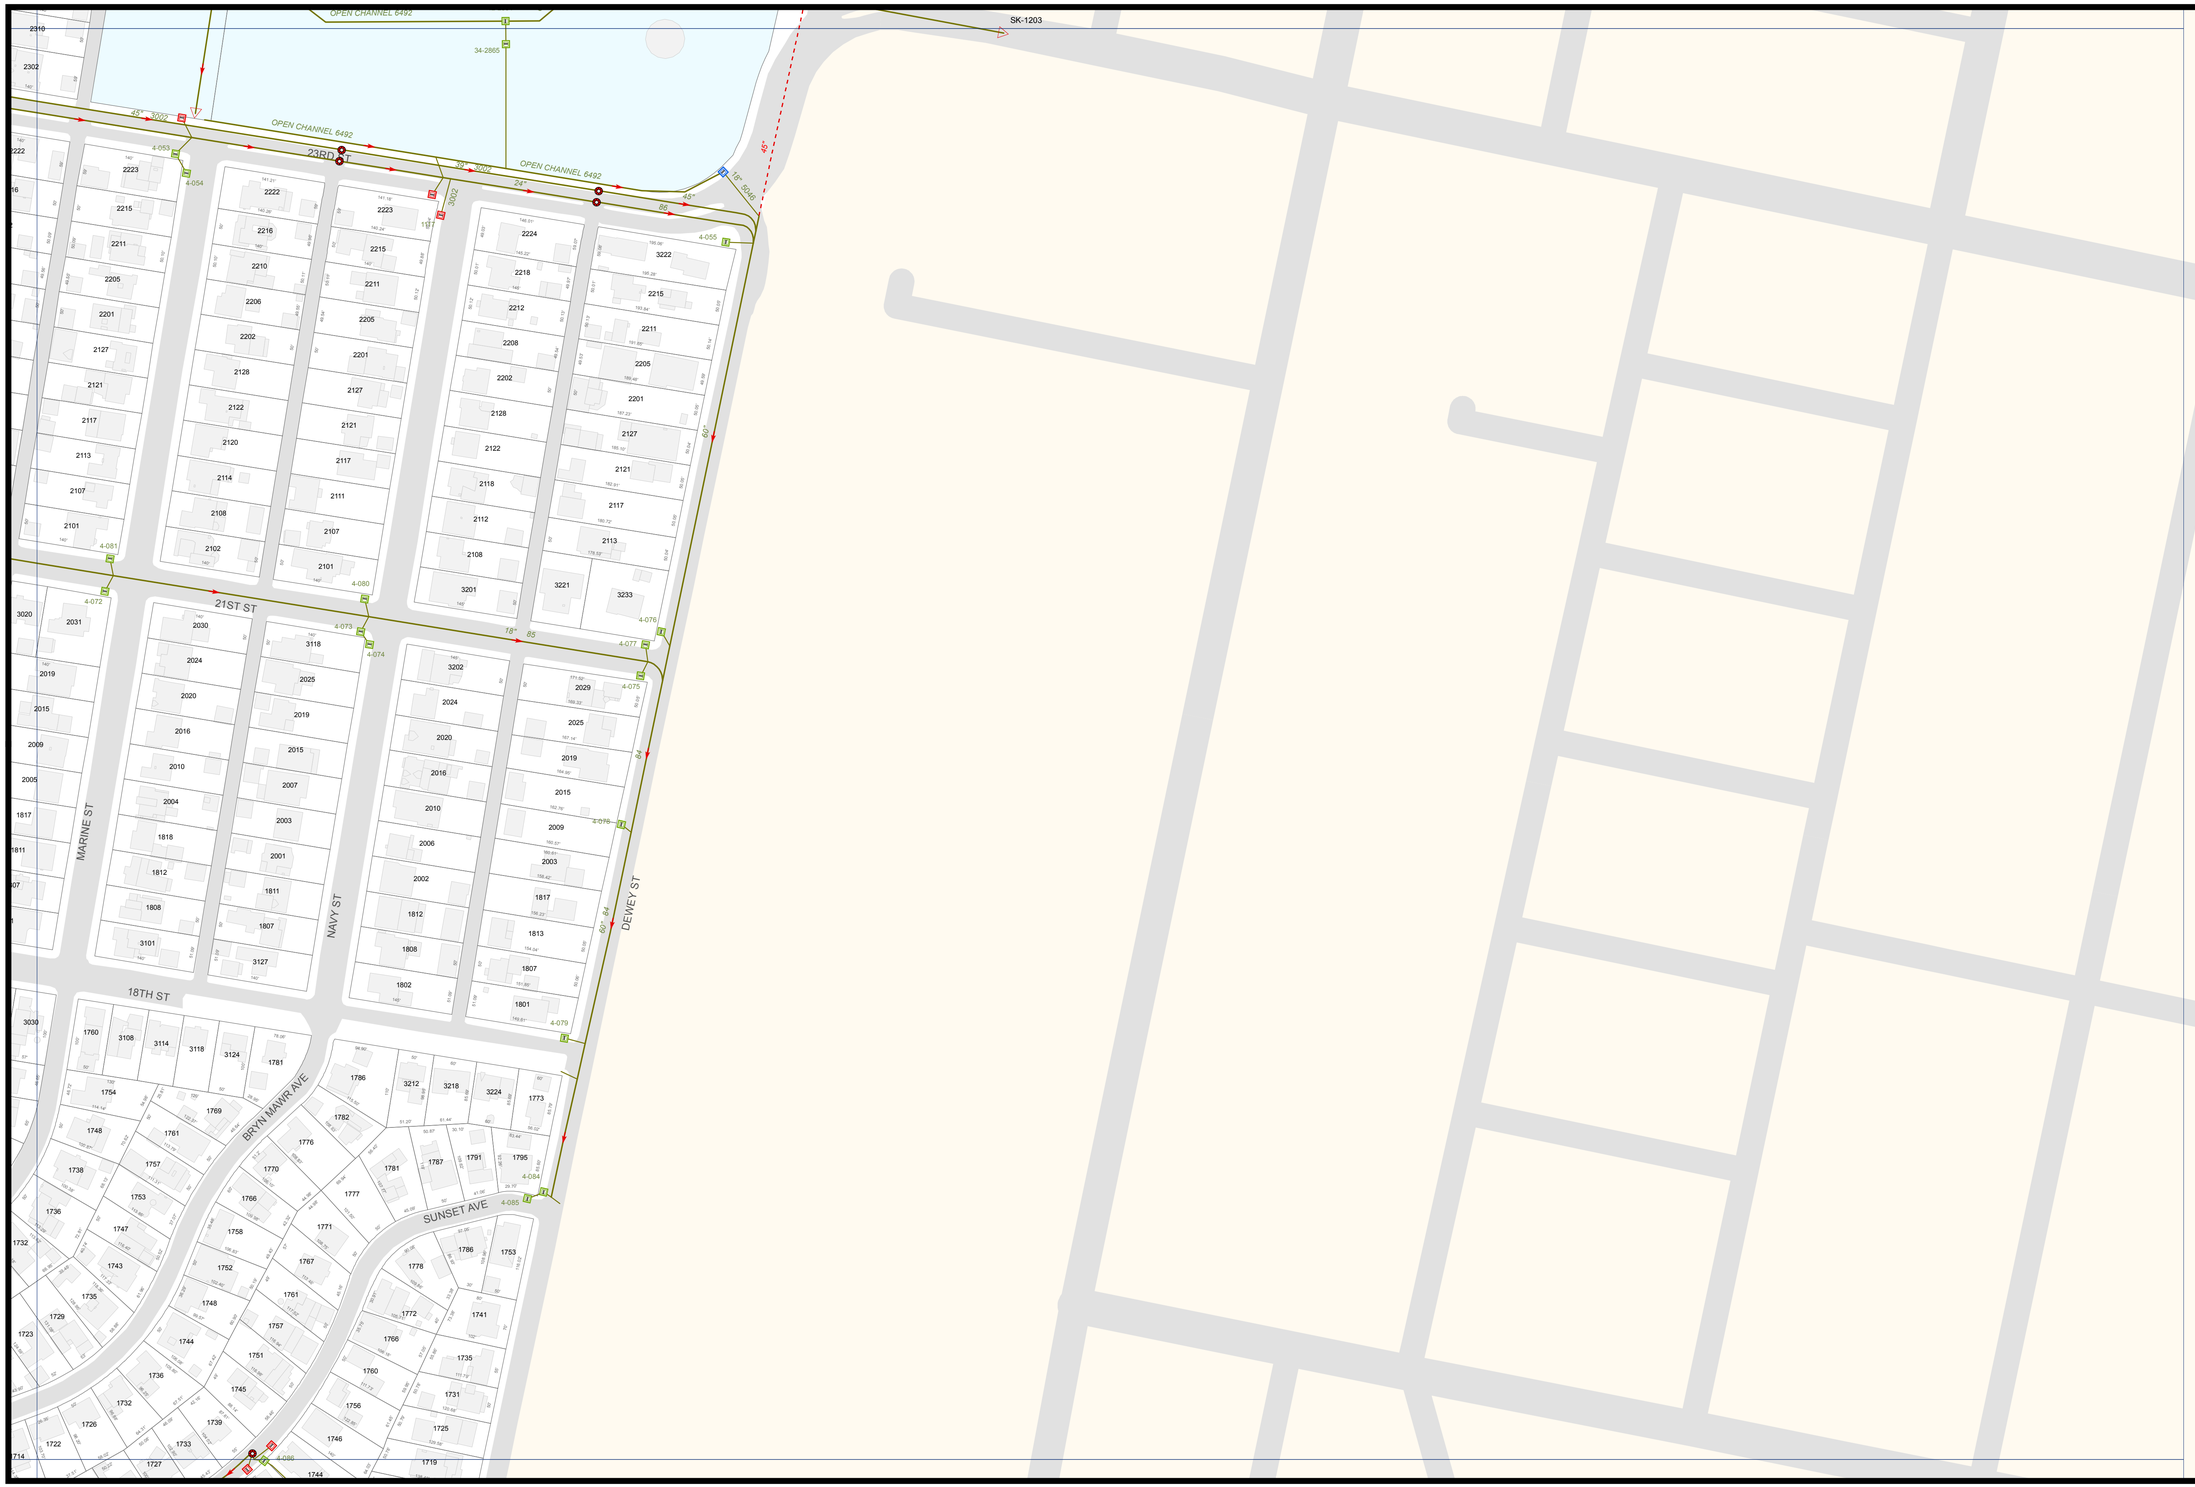

City of
Santa Monica

Water Resources Division
Water - Wastewater
System Operations

Storm Drain System

Storm

- Drain
- Abandoned Drain
- Future Drain
- Lateral
- Pump Vault
- CDS Unit
- Junction Chamber
- LowFlow Diversion
- Clarifier
- Outlet
- Direction of Flow
- Depth (Main)
- Depth (Aban'd Main)
- Depth (Lateral)
- Treatment Tank

Catch Basins

- CalTrans
- LA City
- LA County
- Private
- Santa Monica
- Unknown

Manholes

- CalTrans
- LA County
- Santa Monica

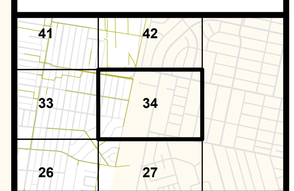

Sheet 34

0 100 200 Feet

Plot Date:2/1/2013

Copyright © 2013 City of Santa Monica. All Rights Reserved.

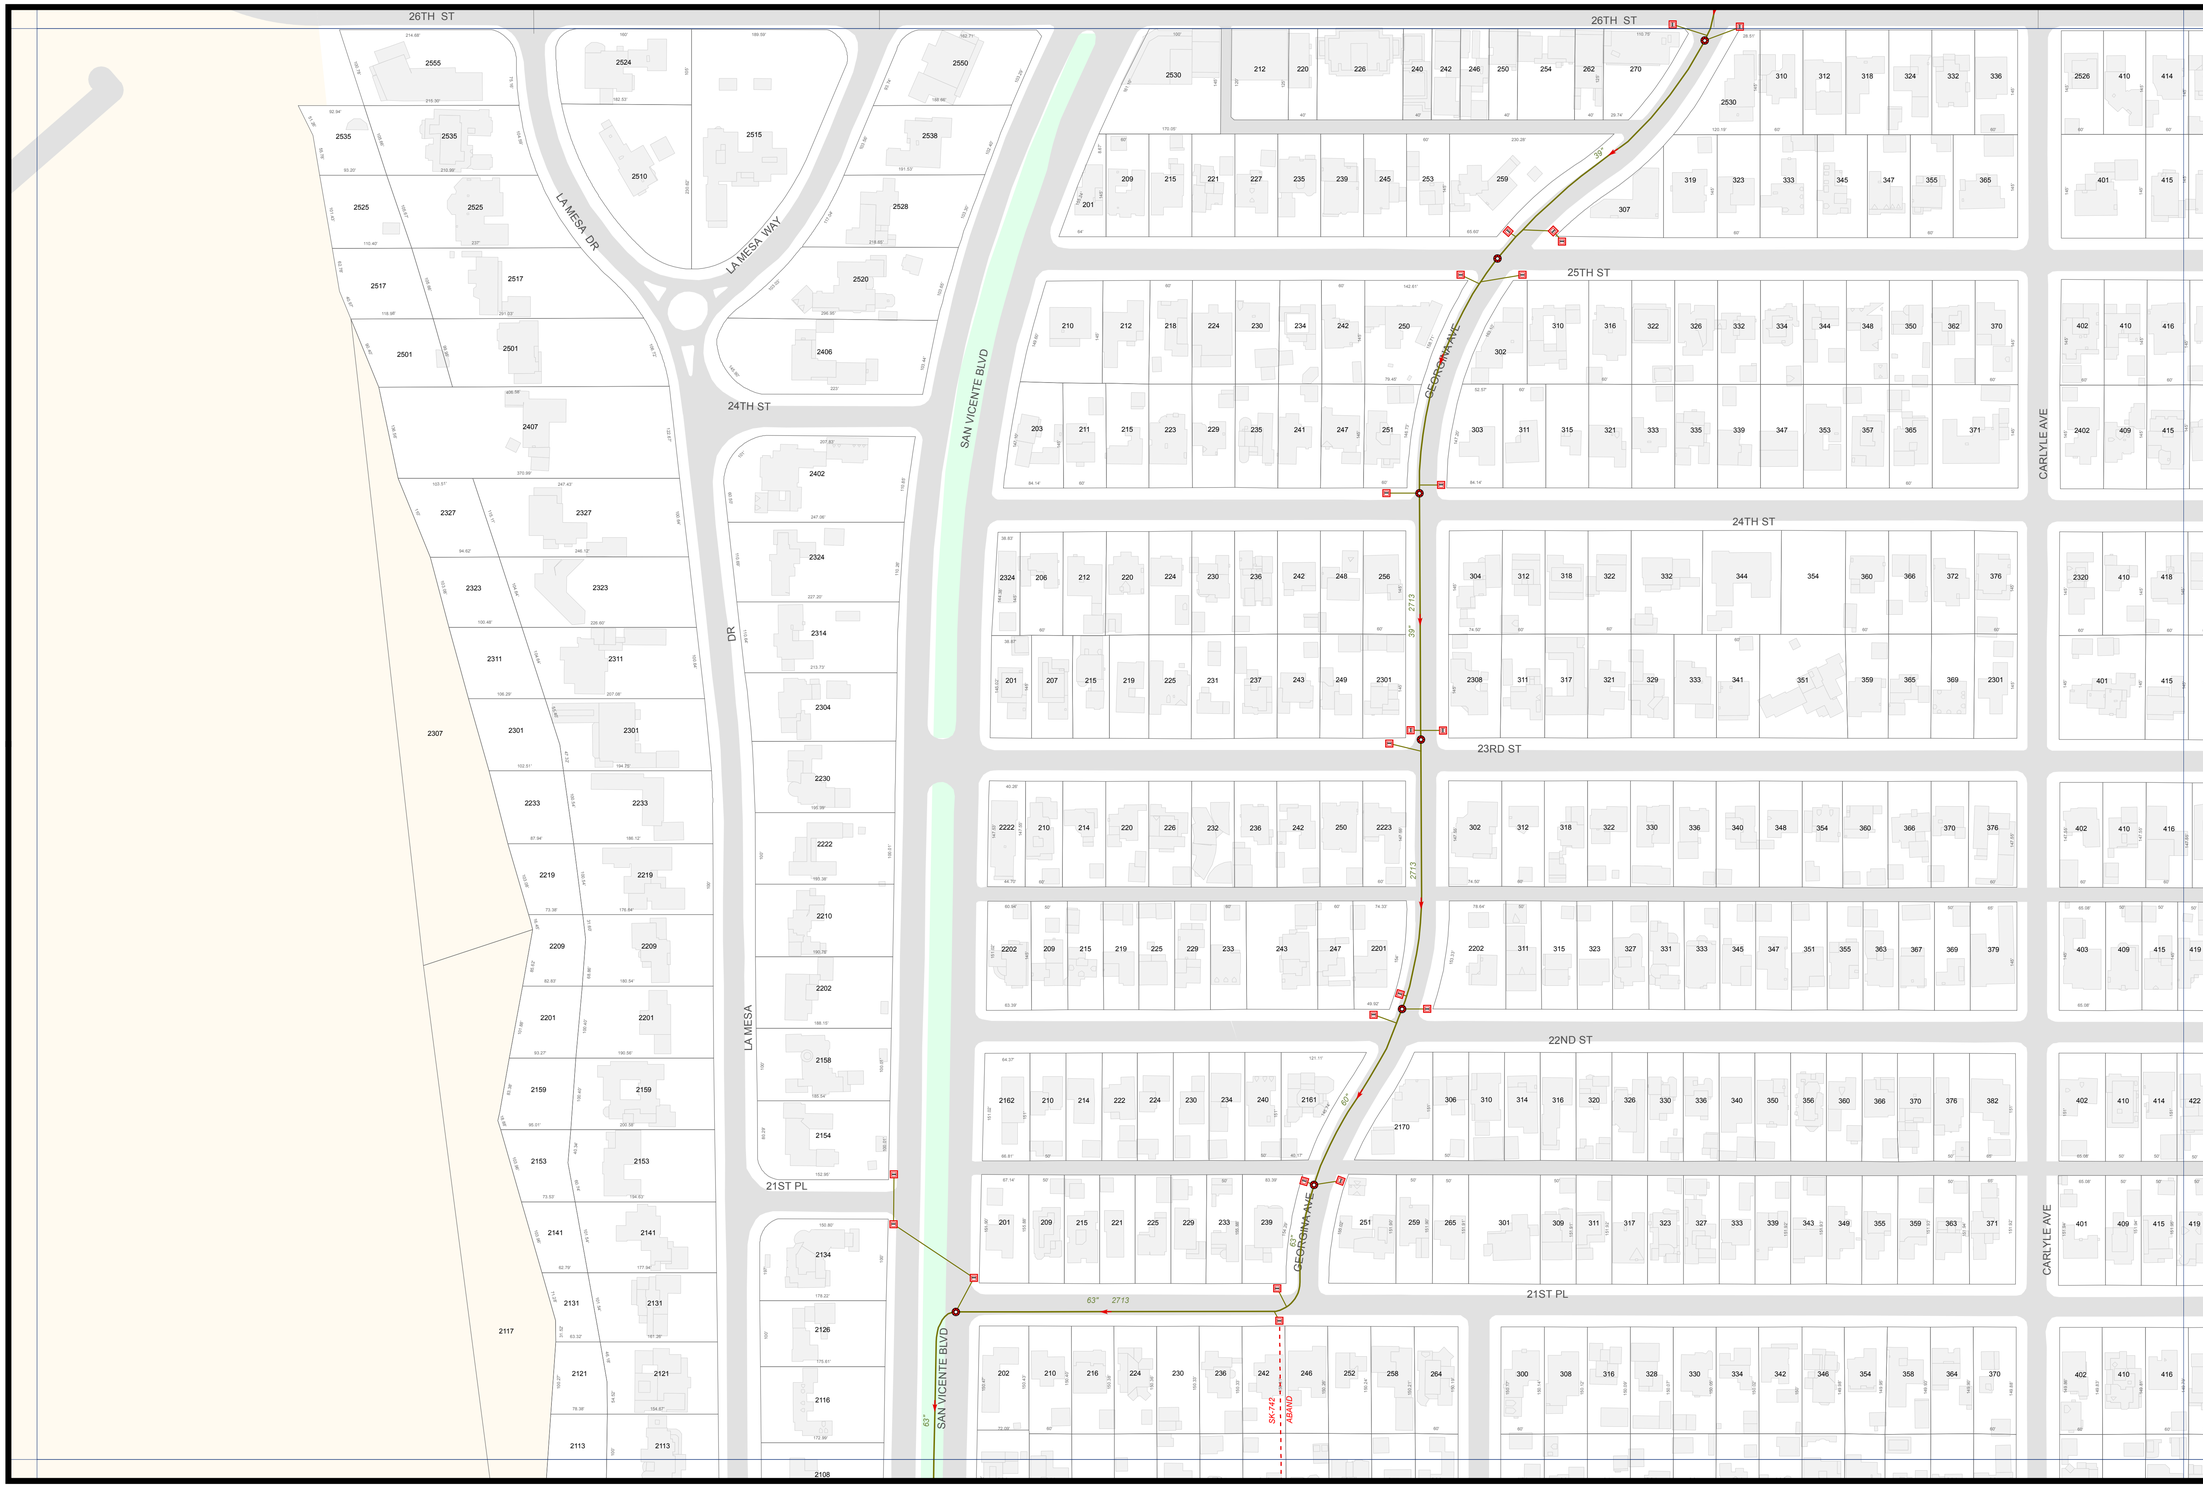

City of
Santa Monica

Water Resources Division
Water - Wastewater
System Operations

Storm Drain System

Storm

- Drain
- Abandoned Drain
- Future Drain
- Lateral
- Pump Vault
- CDS Unit
- Junction Chamber
- LowFlow Diversion
- Clarifier
- Outlet
- Direction of Flow
- Depth (Main)
- Depth (Aban'd Main)
- Depth (Lateral)
- Treatment Tank

Catch Basins

- CalTrans
- LA City
- LA County
- Private
- Santa Monica
- Unknown

Manholes

- CalTrans
- LA County
- Santa Monica

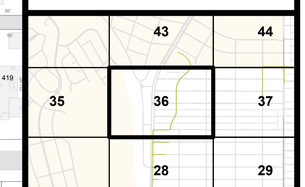

Sheet 36

0 100 200 Feet

Plot Date:2/1/2013

Copyright © 2013 City of Santa Monica. All Rights Reserved.

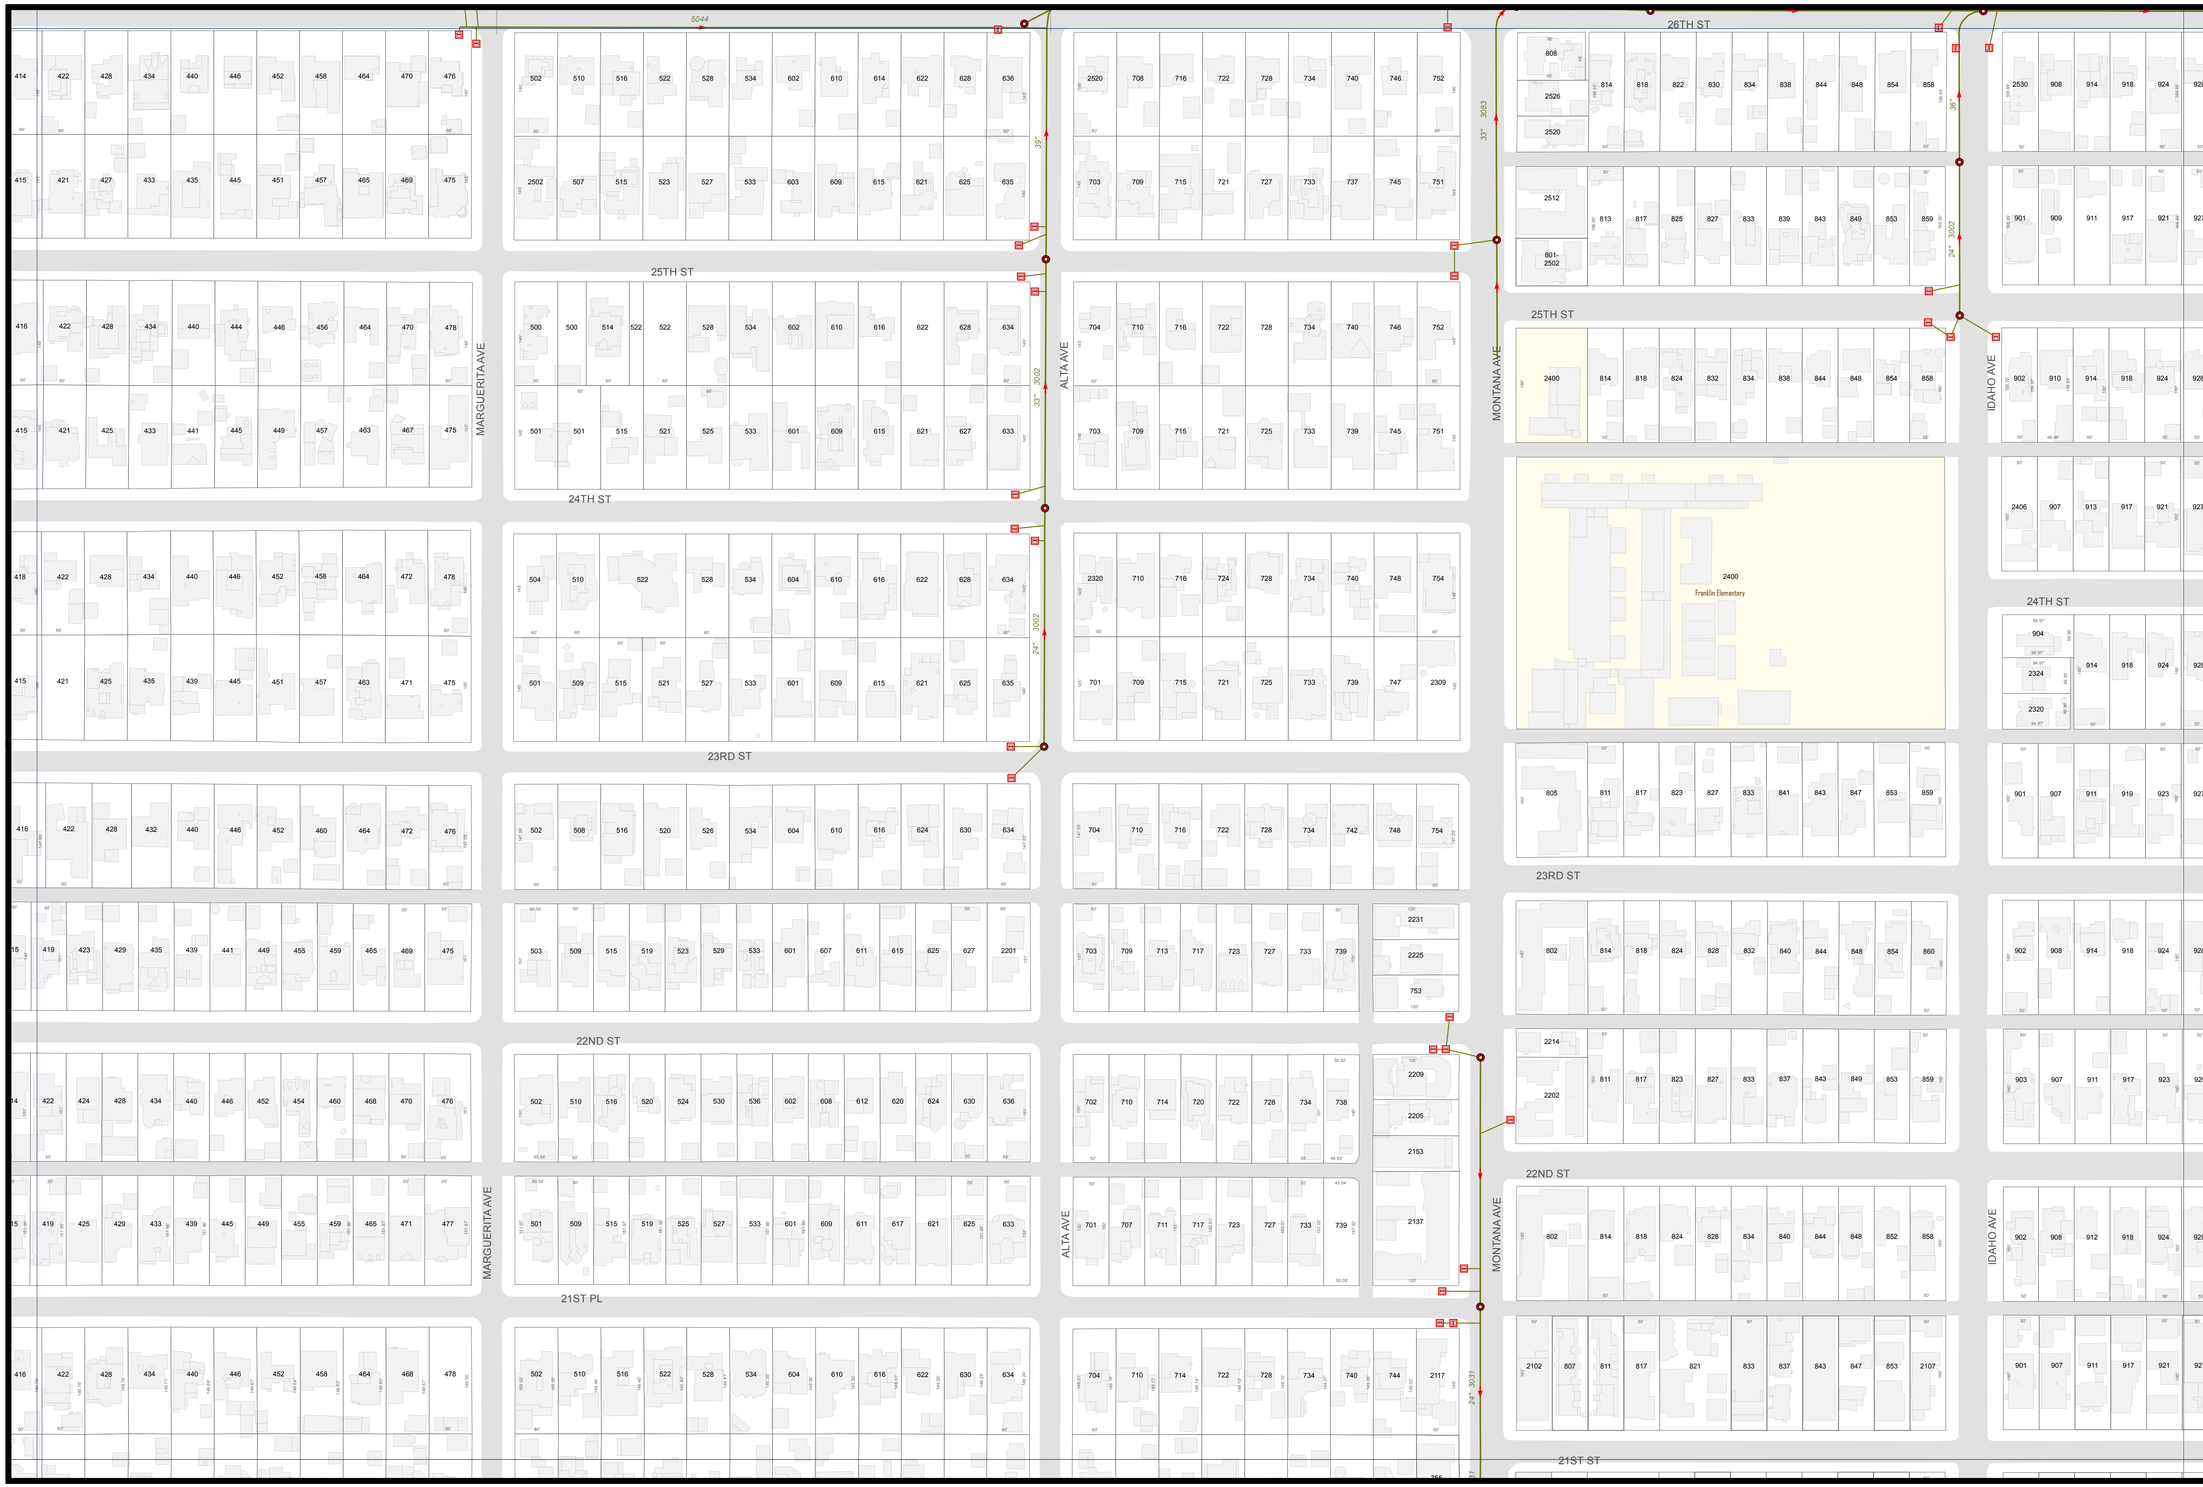

City of
Santa Monica

Water Resources Division
Water - Wastewater
System Operations

Storm Drain System

Storm

- Drain
- Abandoned Drain
- Future Drain
- Lateral
- Pump Vault
- CDS Unit
- Junction Chamber
- LowFlow Diversion
- Clarifier
- Outlet
- Direction of Flow
- Depth (Main)
- Depth (Aban'd Main)
- Depth (Lateral)
- Treatment Tank

Catch Basins

- CalTrans
- LA City
- LA County
- Private
- Santa Monica
- Unknown

Manholes

- CalTrans
- LA County
- Santa Monica

43	44	45
36	37	38
28	29	30

Sheet 37

N W E S

0 100 200 Feet

Plot Date:2/1/2013

Copyright © 2013 City of Santa Monica. All Rights Reserved.

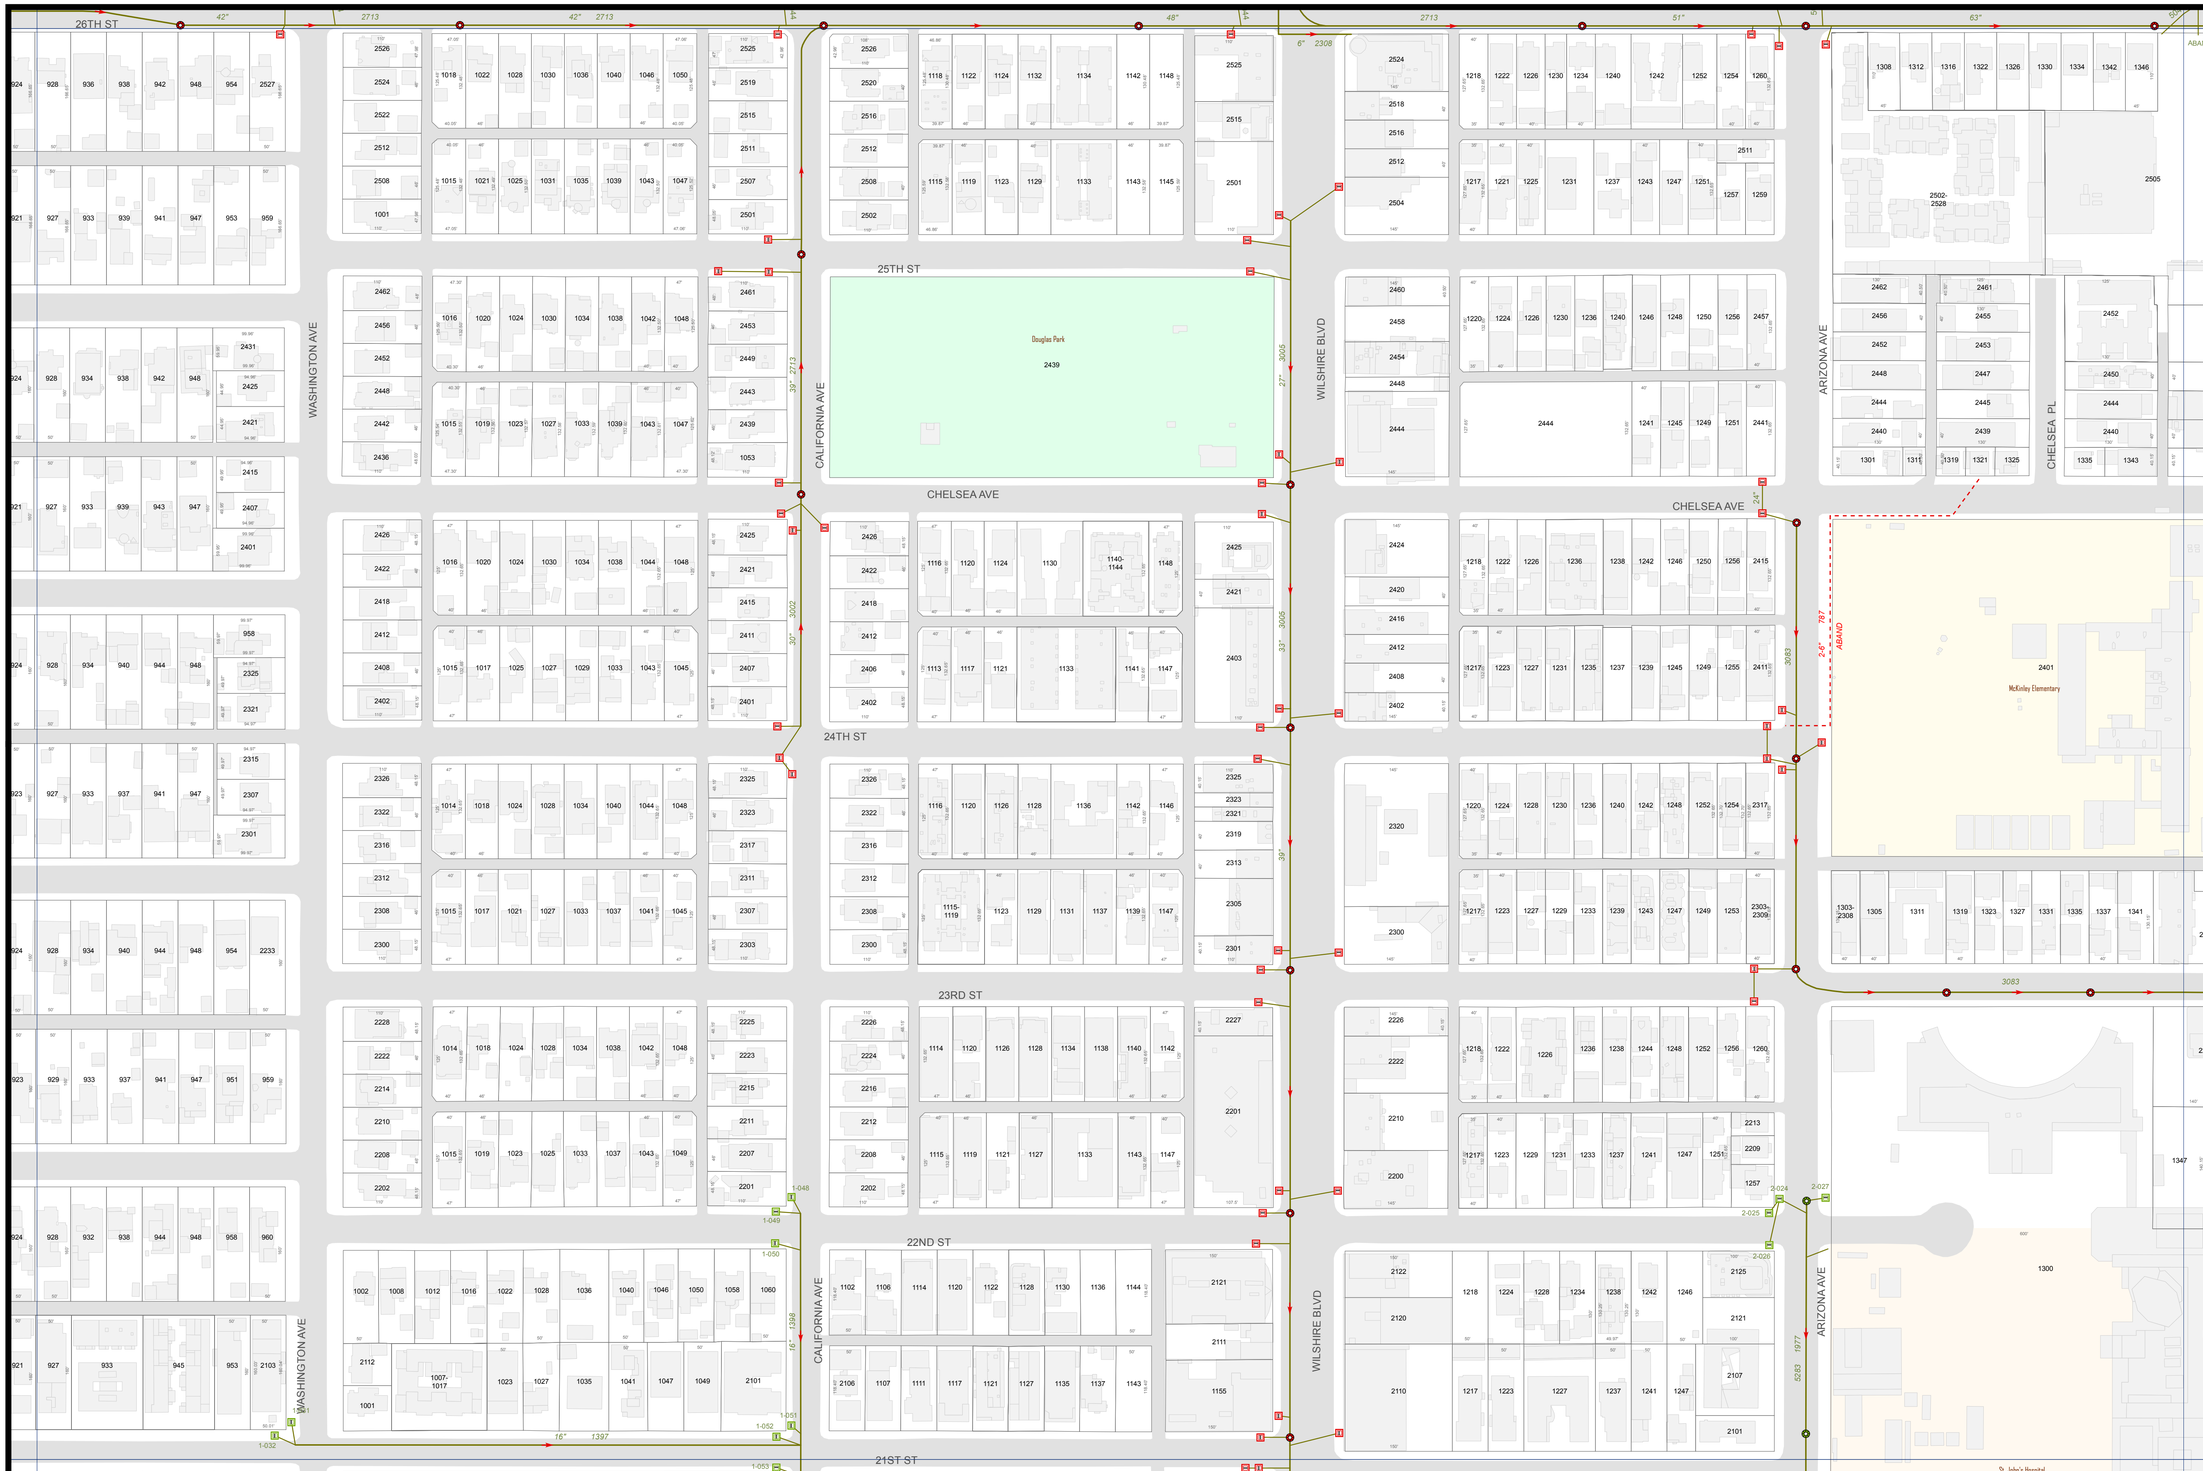

City of
Santa Monica

Water Resources Division
Water - Wastewater
System Operations

Storm Drain System

Storm

- Drain
- Abandoned Drain
- Future Drain
- Lateral
- Pump Vault
- CDS Unit
- Junction Chamber
- LowFlow Diversion
- Clarifier
- Outlet
- Direction of Flow
- Depth (Main)
- Depth (Aban'd Main)
- Depth (Lateral)
- Treatment Tank

Catch Basins

- CalTrans
- LA City
- LA County
- Private
- Santa Monica
- Unknown

Manholes

- CalTrans
- LA County
- Santa Monica

44	45	46
37	38	39
29	30	31

Sheet 38

N W E S

0 100 200 Feet

Plot Date:2/1/2013

Copyright © 2013 City of Santa Monica. All Rights Reserved.

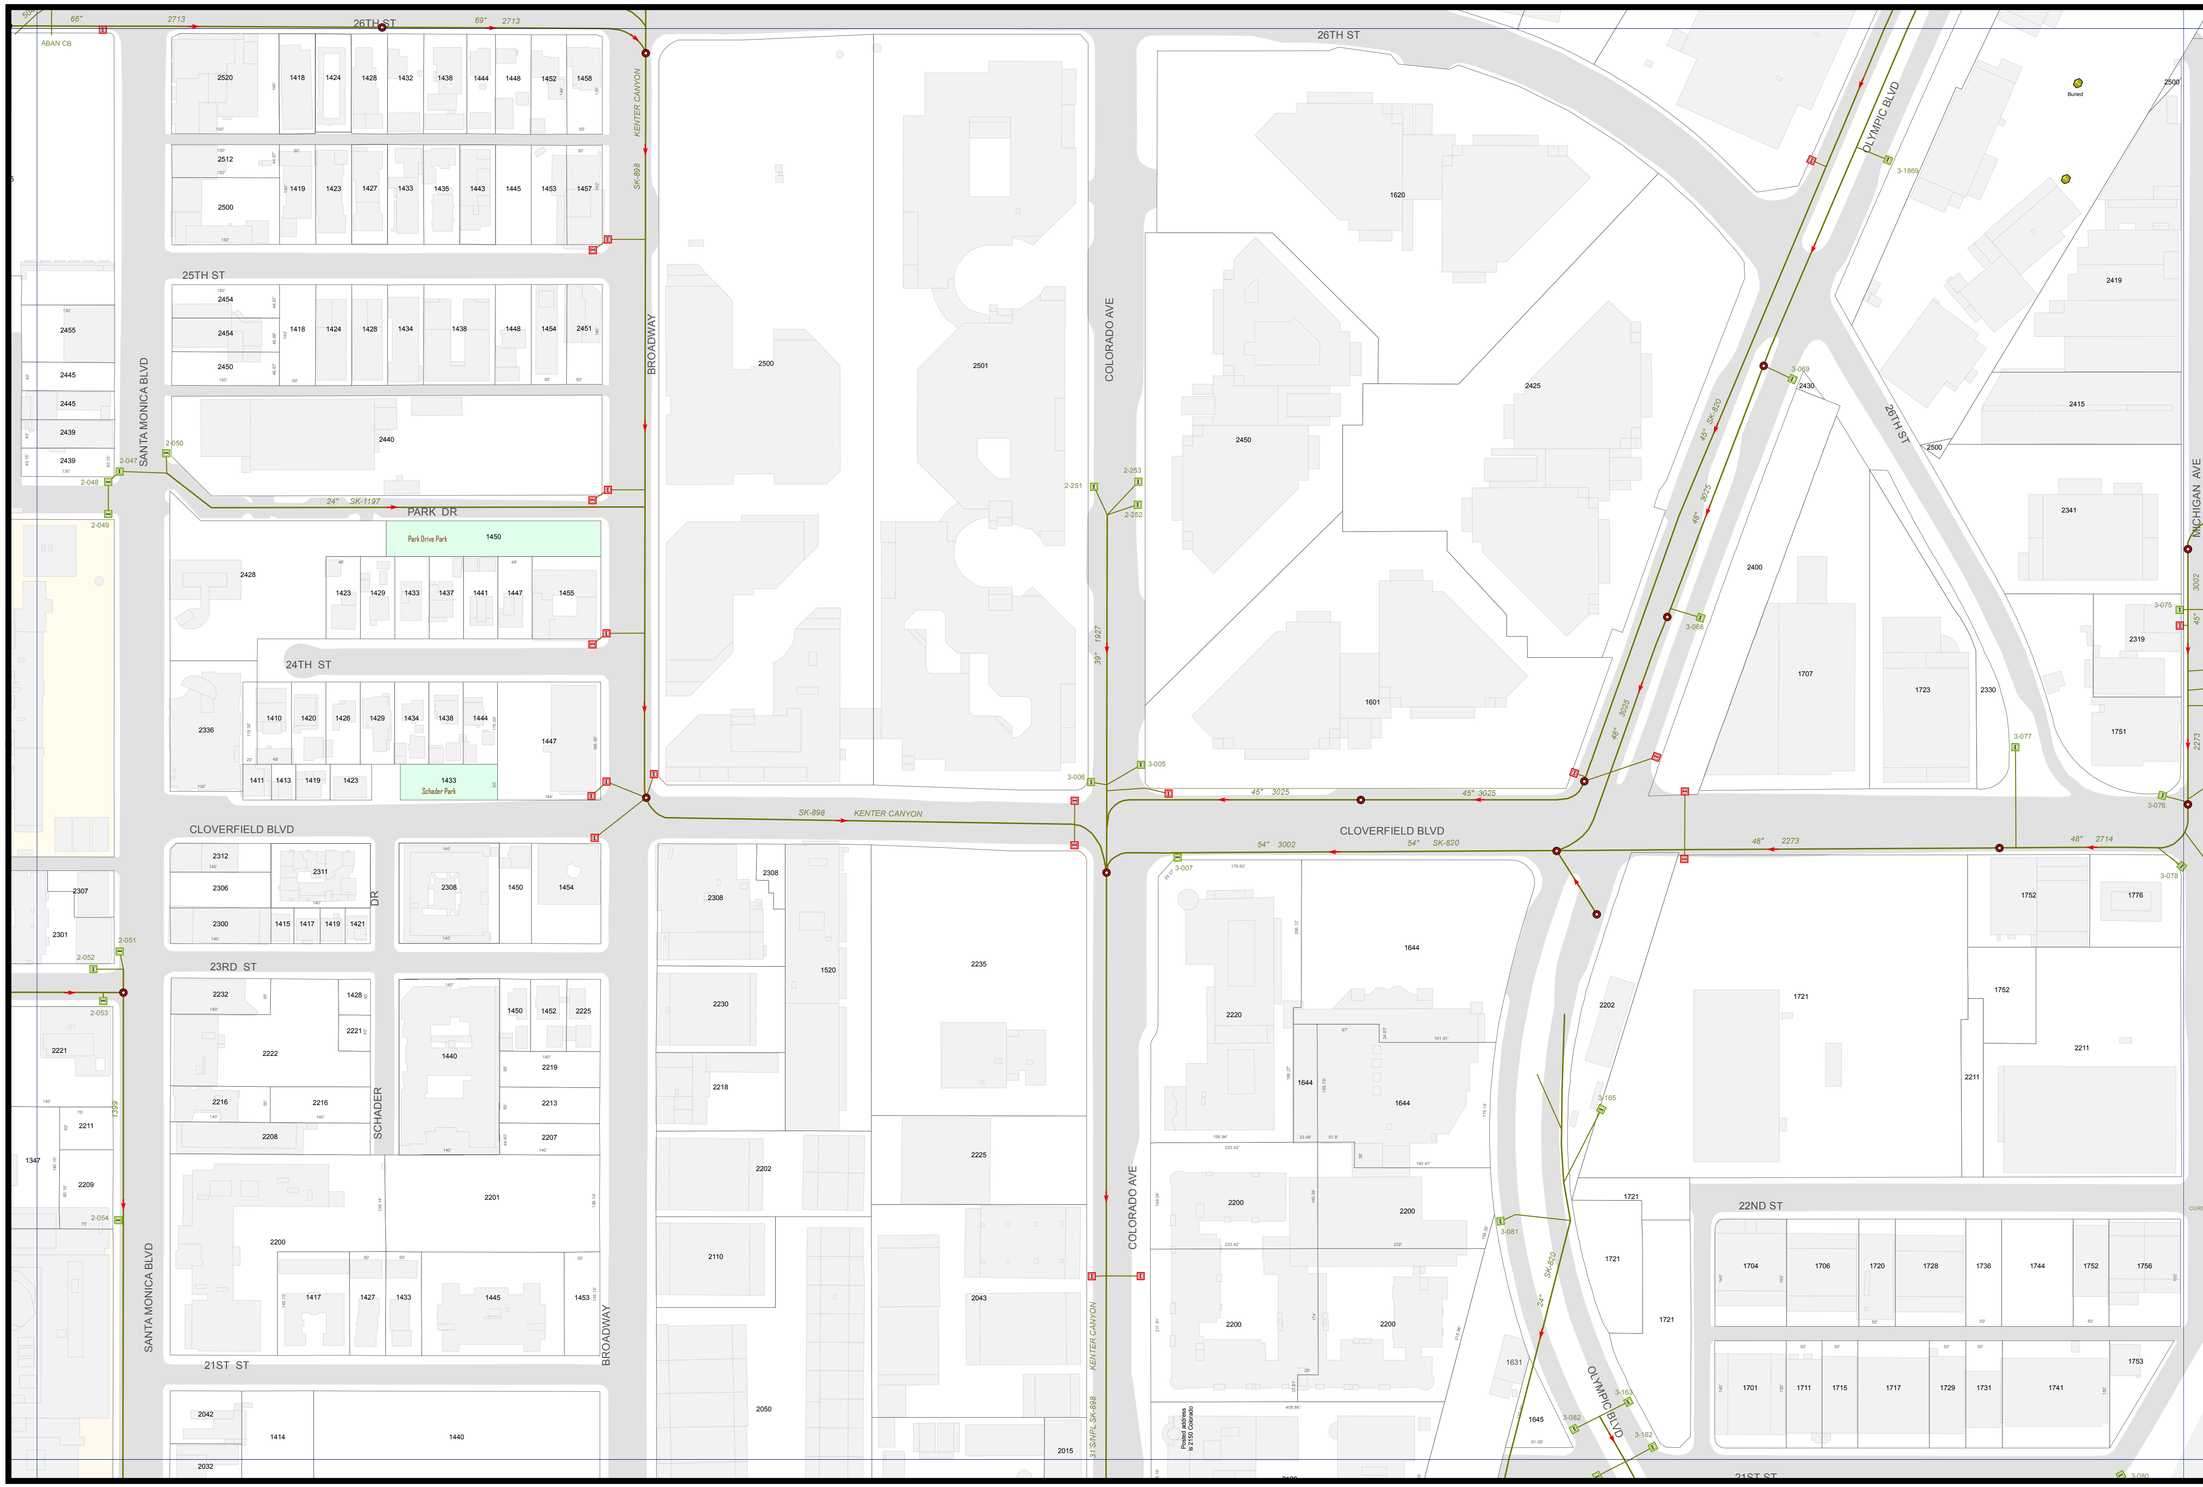

City of
Santa Monica

Water Resources Division
Water - Wastewater
System Operations

Storm Drain System

Storm

- Drain
- Abandoned Drain
- Future Drain
- Lateral
- Pump Vault
- CDS Unit
- Junction Chamber
- LowFlow Diversion
- Clarifier
- Outlet
- Direction of Flow
- Depth (Main)
- Depth (Aban'd Main)
- Depth (Lateral)
- Treatment Tank

Catch Basins

- CalTrans
- LA City
- LA County
- Private
- Santa Monica
- Unknown

Manholes

- CalTrans
- LA County
- Santa Monica

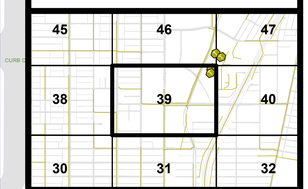

Sheet 39

0 100 200 Feet

Plot Date:2/1/2013

Copyright © 2013 City of Santa Monica. All Rights Reserved.

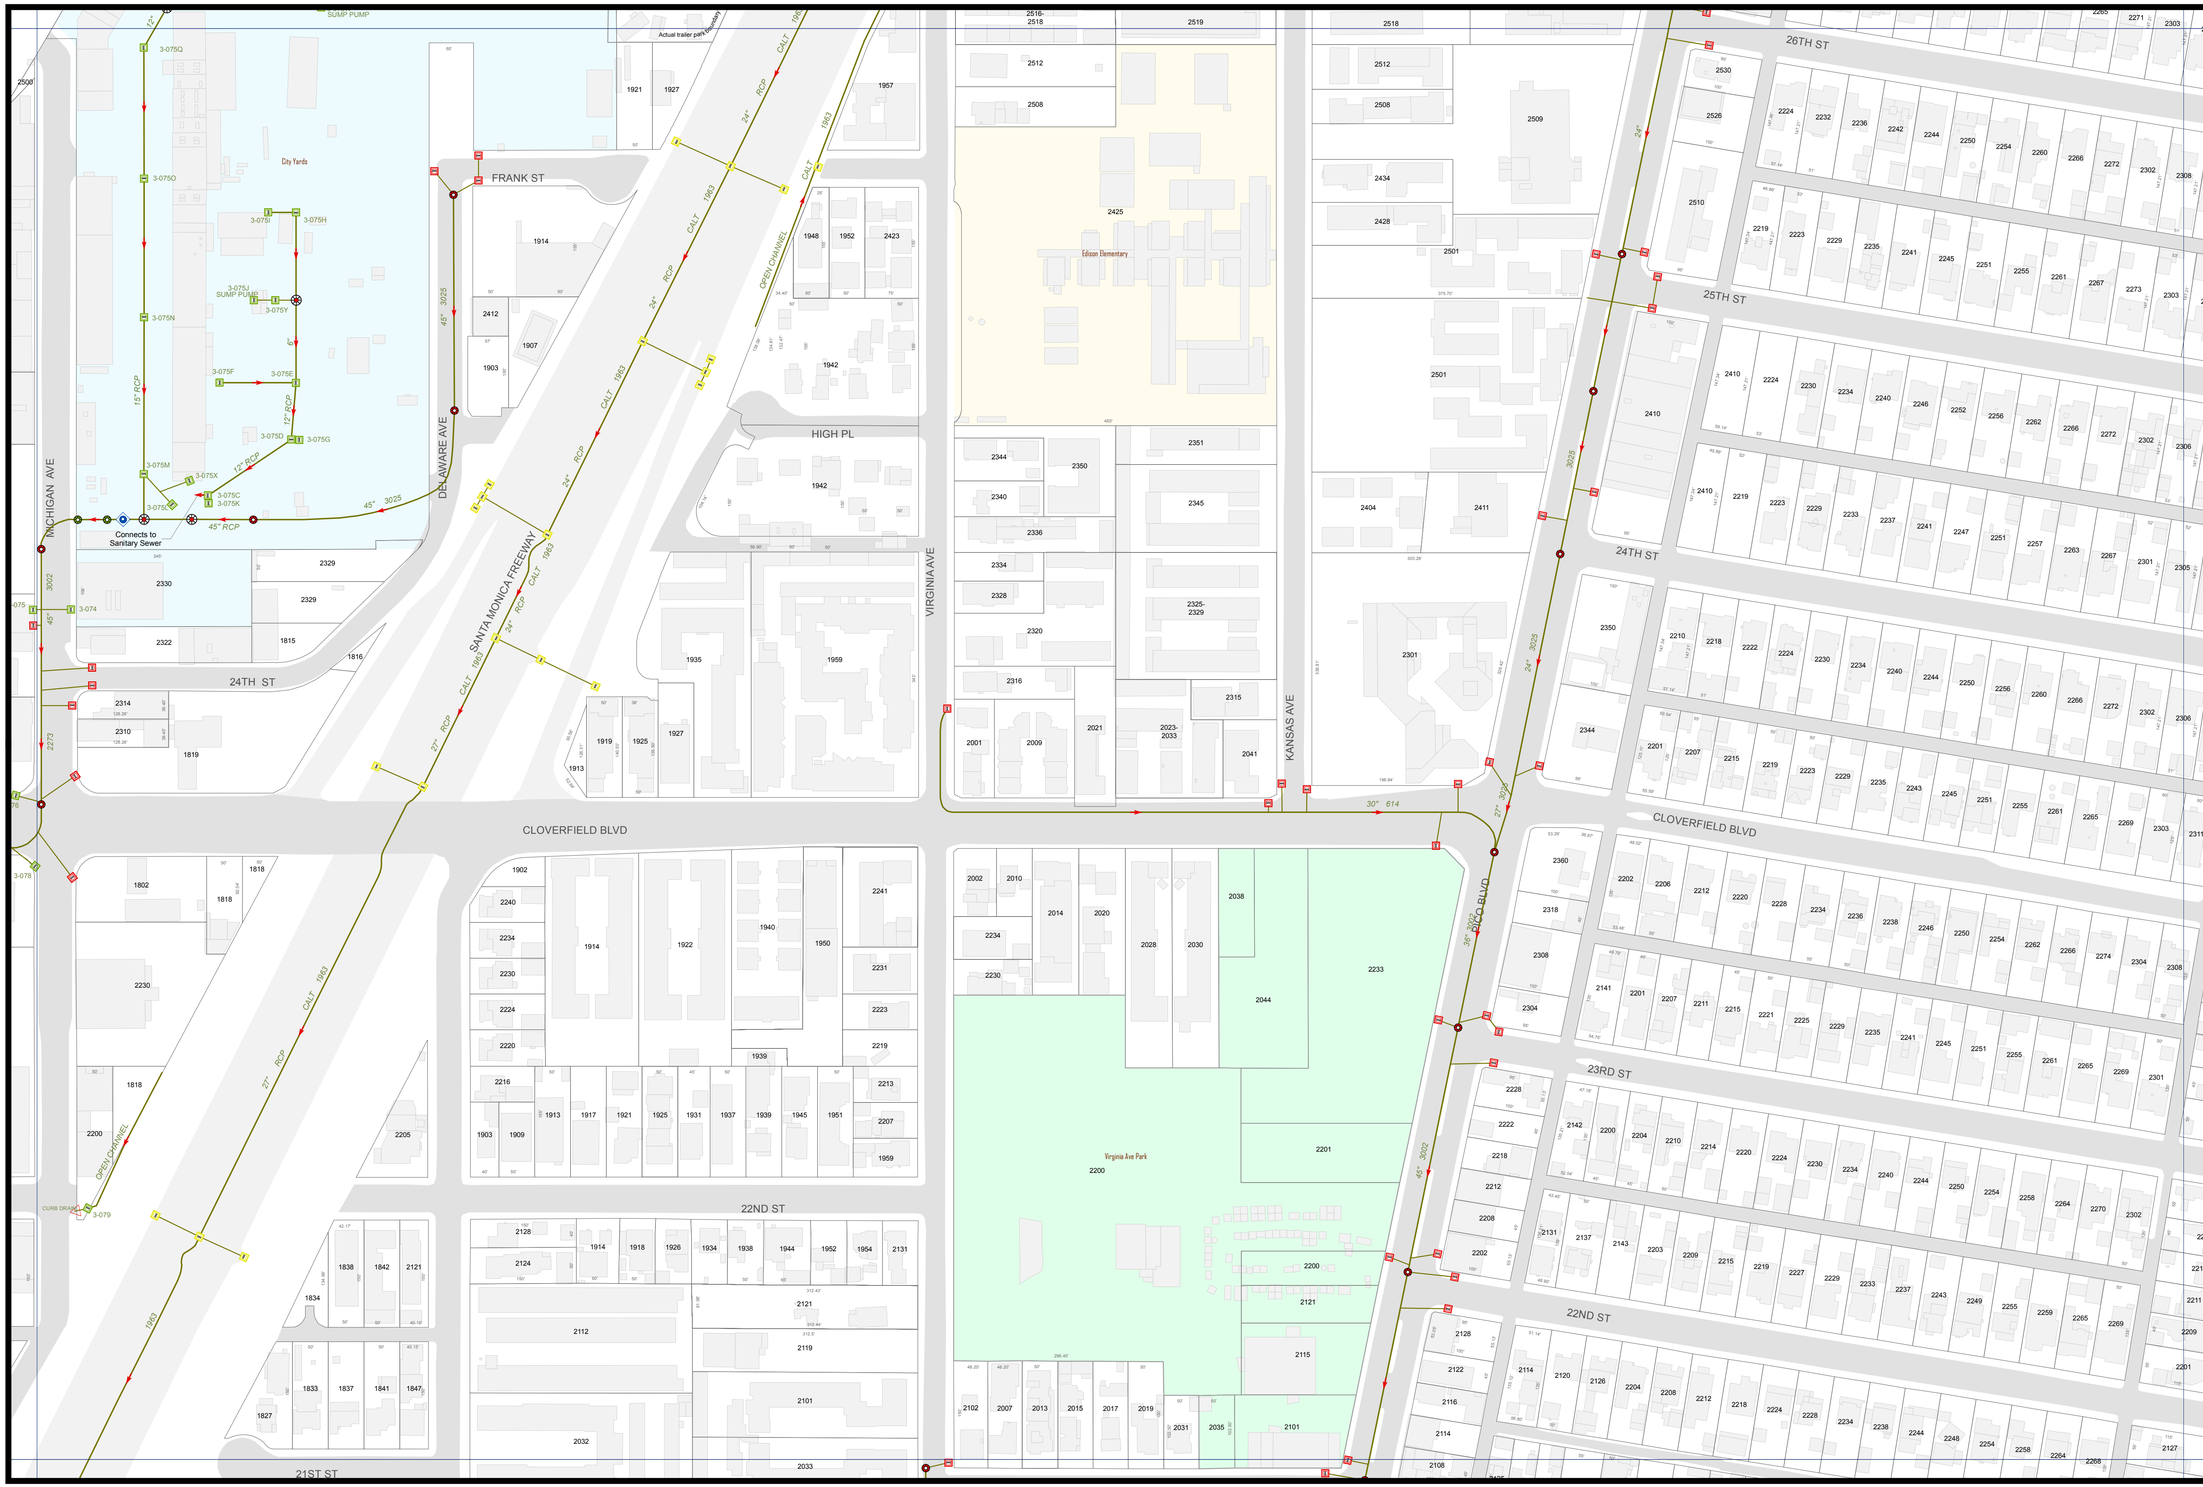
City of
Santa Monica
Water Resources Division
Water - Wastewater
System Operations
Storm Drain System
Storm
Drain
Abandoned Drain
Future Drain
Lateral
Pump Vault
CDS Unit
Junction Chamber
LowFlow Diversion
Clarifier
Outlet
Direction of Flow
Depth (Main)
Depth (Aban'd Main)
Depth (Lateral)
Treatment Tank
Catch Basins
CalTrans
LA City
LA County
Private
Santa Monica
Unknown
Manholes
CalTrans
LA County
Santa Monica
City Yards
Edison Elementary
Virginia Ave Park
Connects to Sanitary Sewer
MICHIGAN AVE
DELAWARE AVE
SANTA MONICA FREEWAY
VIRGINIA AVE
KANSAS AVE
PICO BLVD
FRANK ST
HIGH PL
24TH ST
CLOVERFIELD BLVD
22ND ST
21ST ST
26TH ST
25TH ST
23RD ST
OPEN CHANNEL
Sheet 40
Plot Date:2/1/2013
Copyright © 2013 City of Santa Monica. All Rights Reserved.

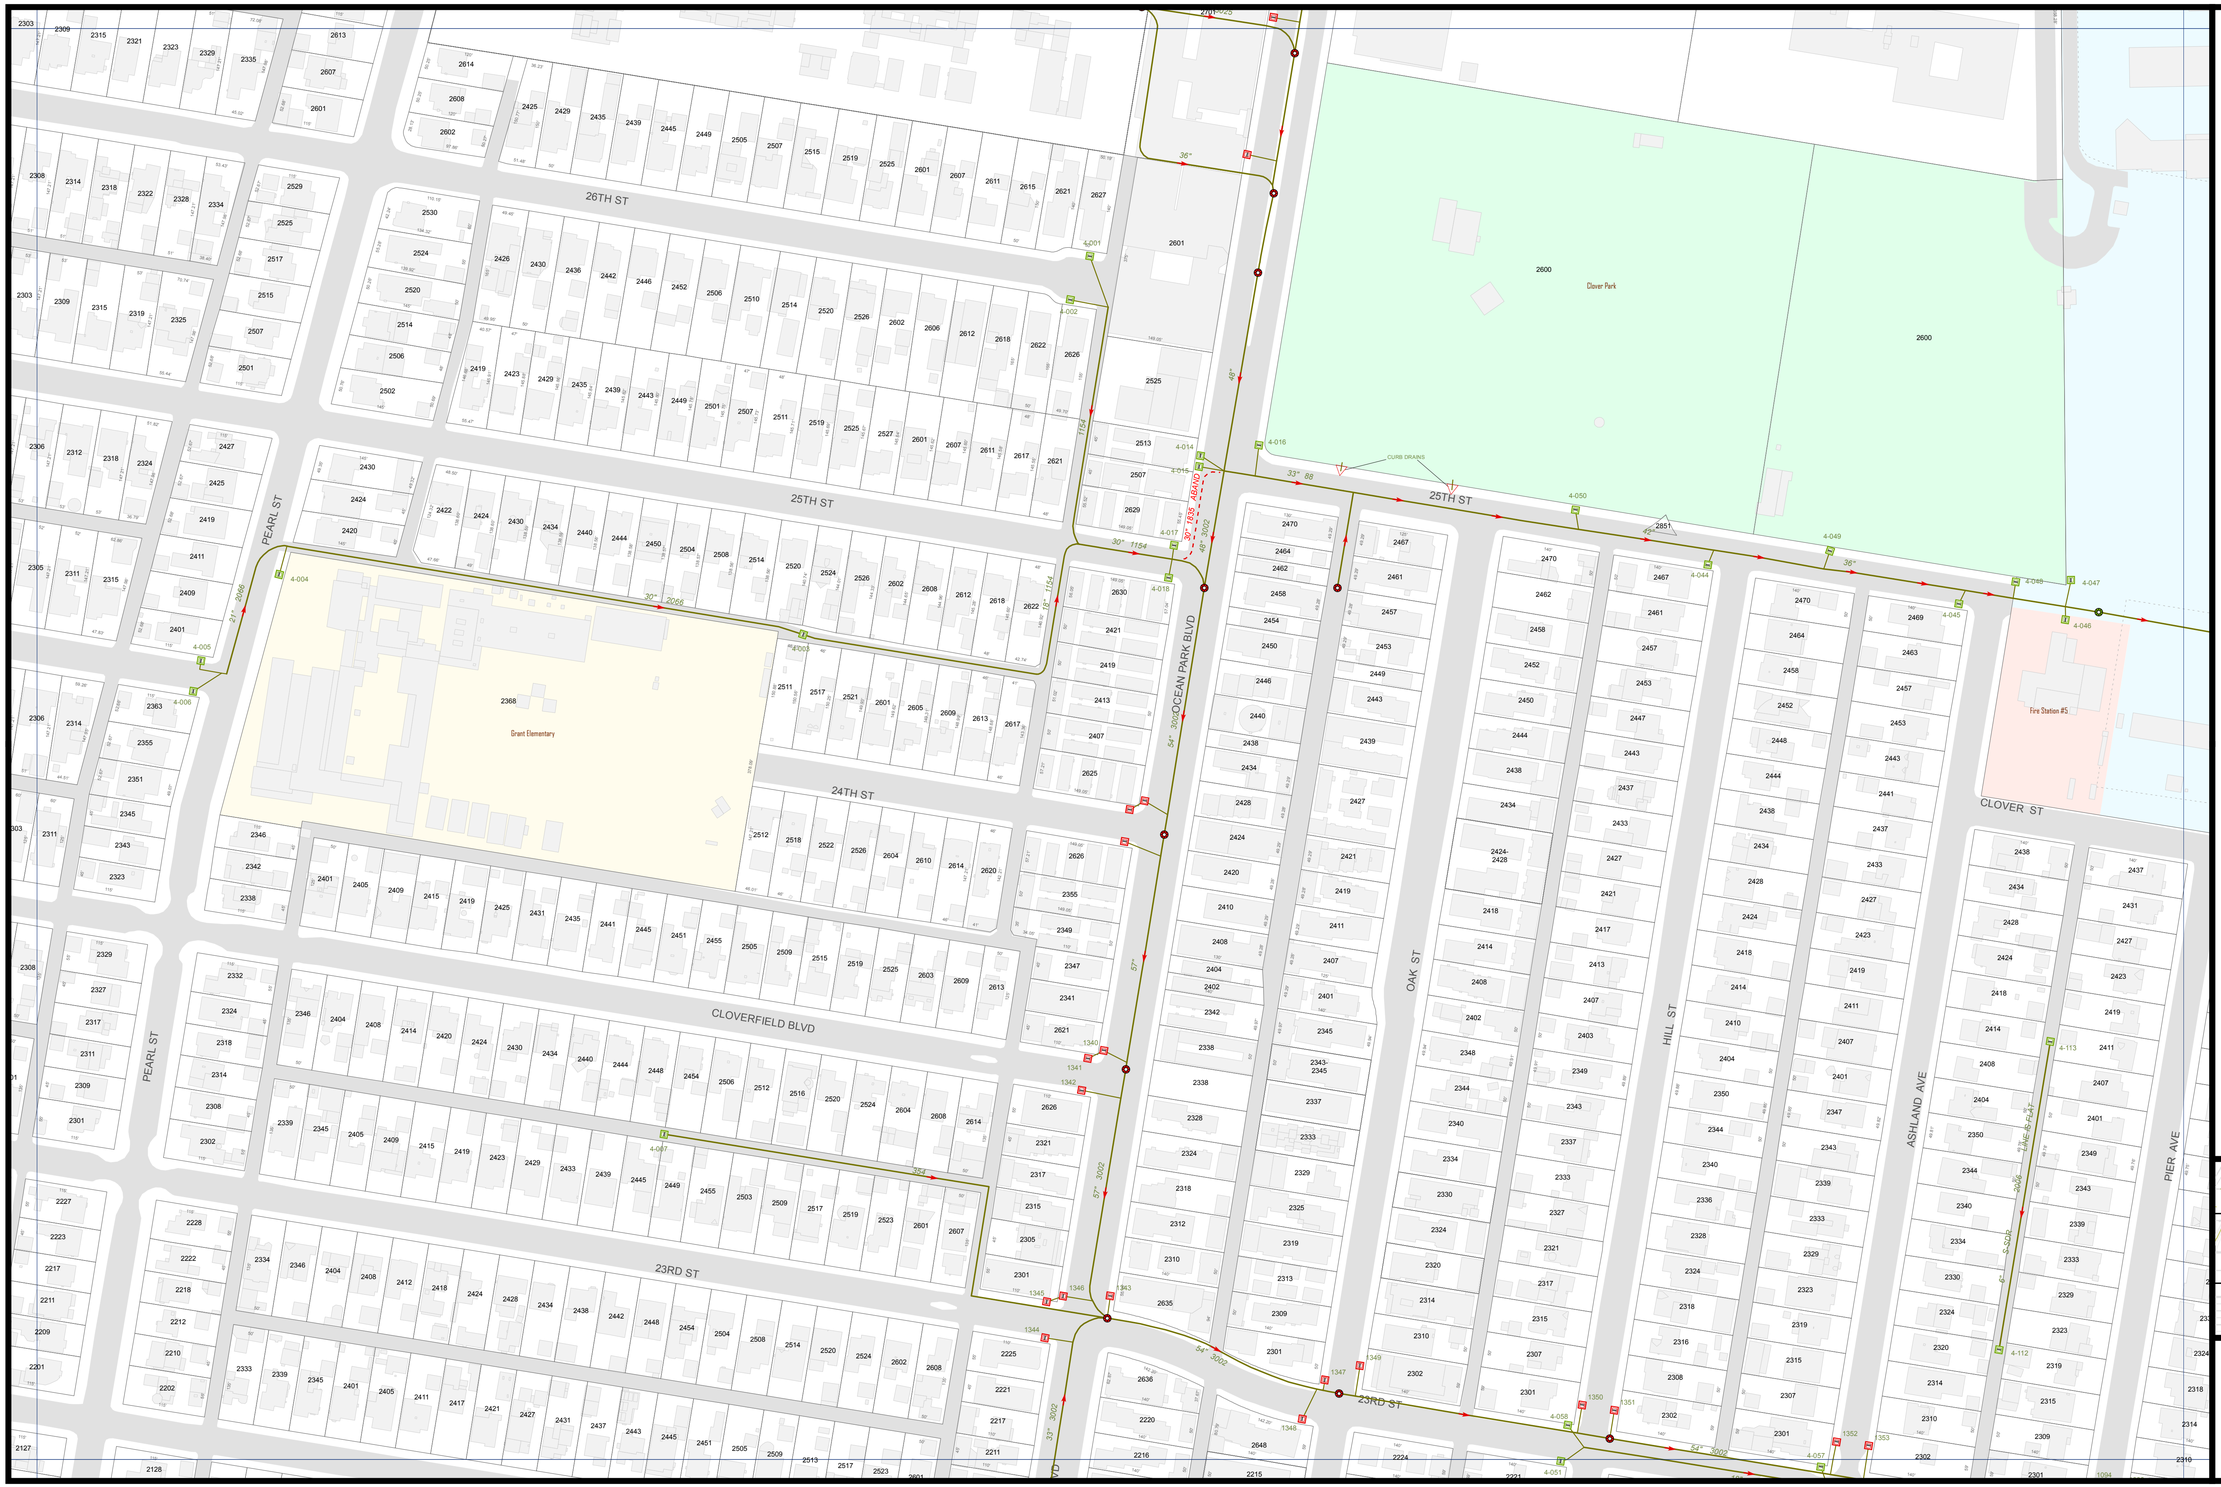

City of
Santa Monica

Water Resources Division
Water - Wastewater
System Operations

Storm Drain System

Storm

- Drain
- Abandoned Drain
- Future Drain
- Lateral
- Pump Vault
- CDS Unit
- Junction Chamber
- LowFlow Diversion
- Clarifier
- Outlet
- Direction of Flow
- Depth (Main)
- Depth (Aban'd Main)
- Depth (Lateral)
- Treatment Tank

Catch Basins

- CalTrans
- LA City
- LA County
- Private
- Santa Monica
- Unknown

Manholes

- CalTrans
- LA County
- Santa Monica

Sheet 41

0 100 200 Feet

Plot Date:2/1/2013

Copyright © 2013 City of Santa Monica. All Rights Reserved.

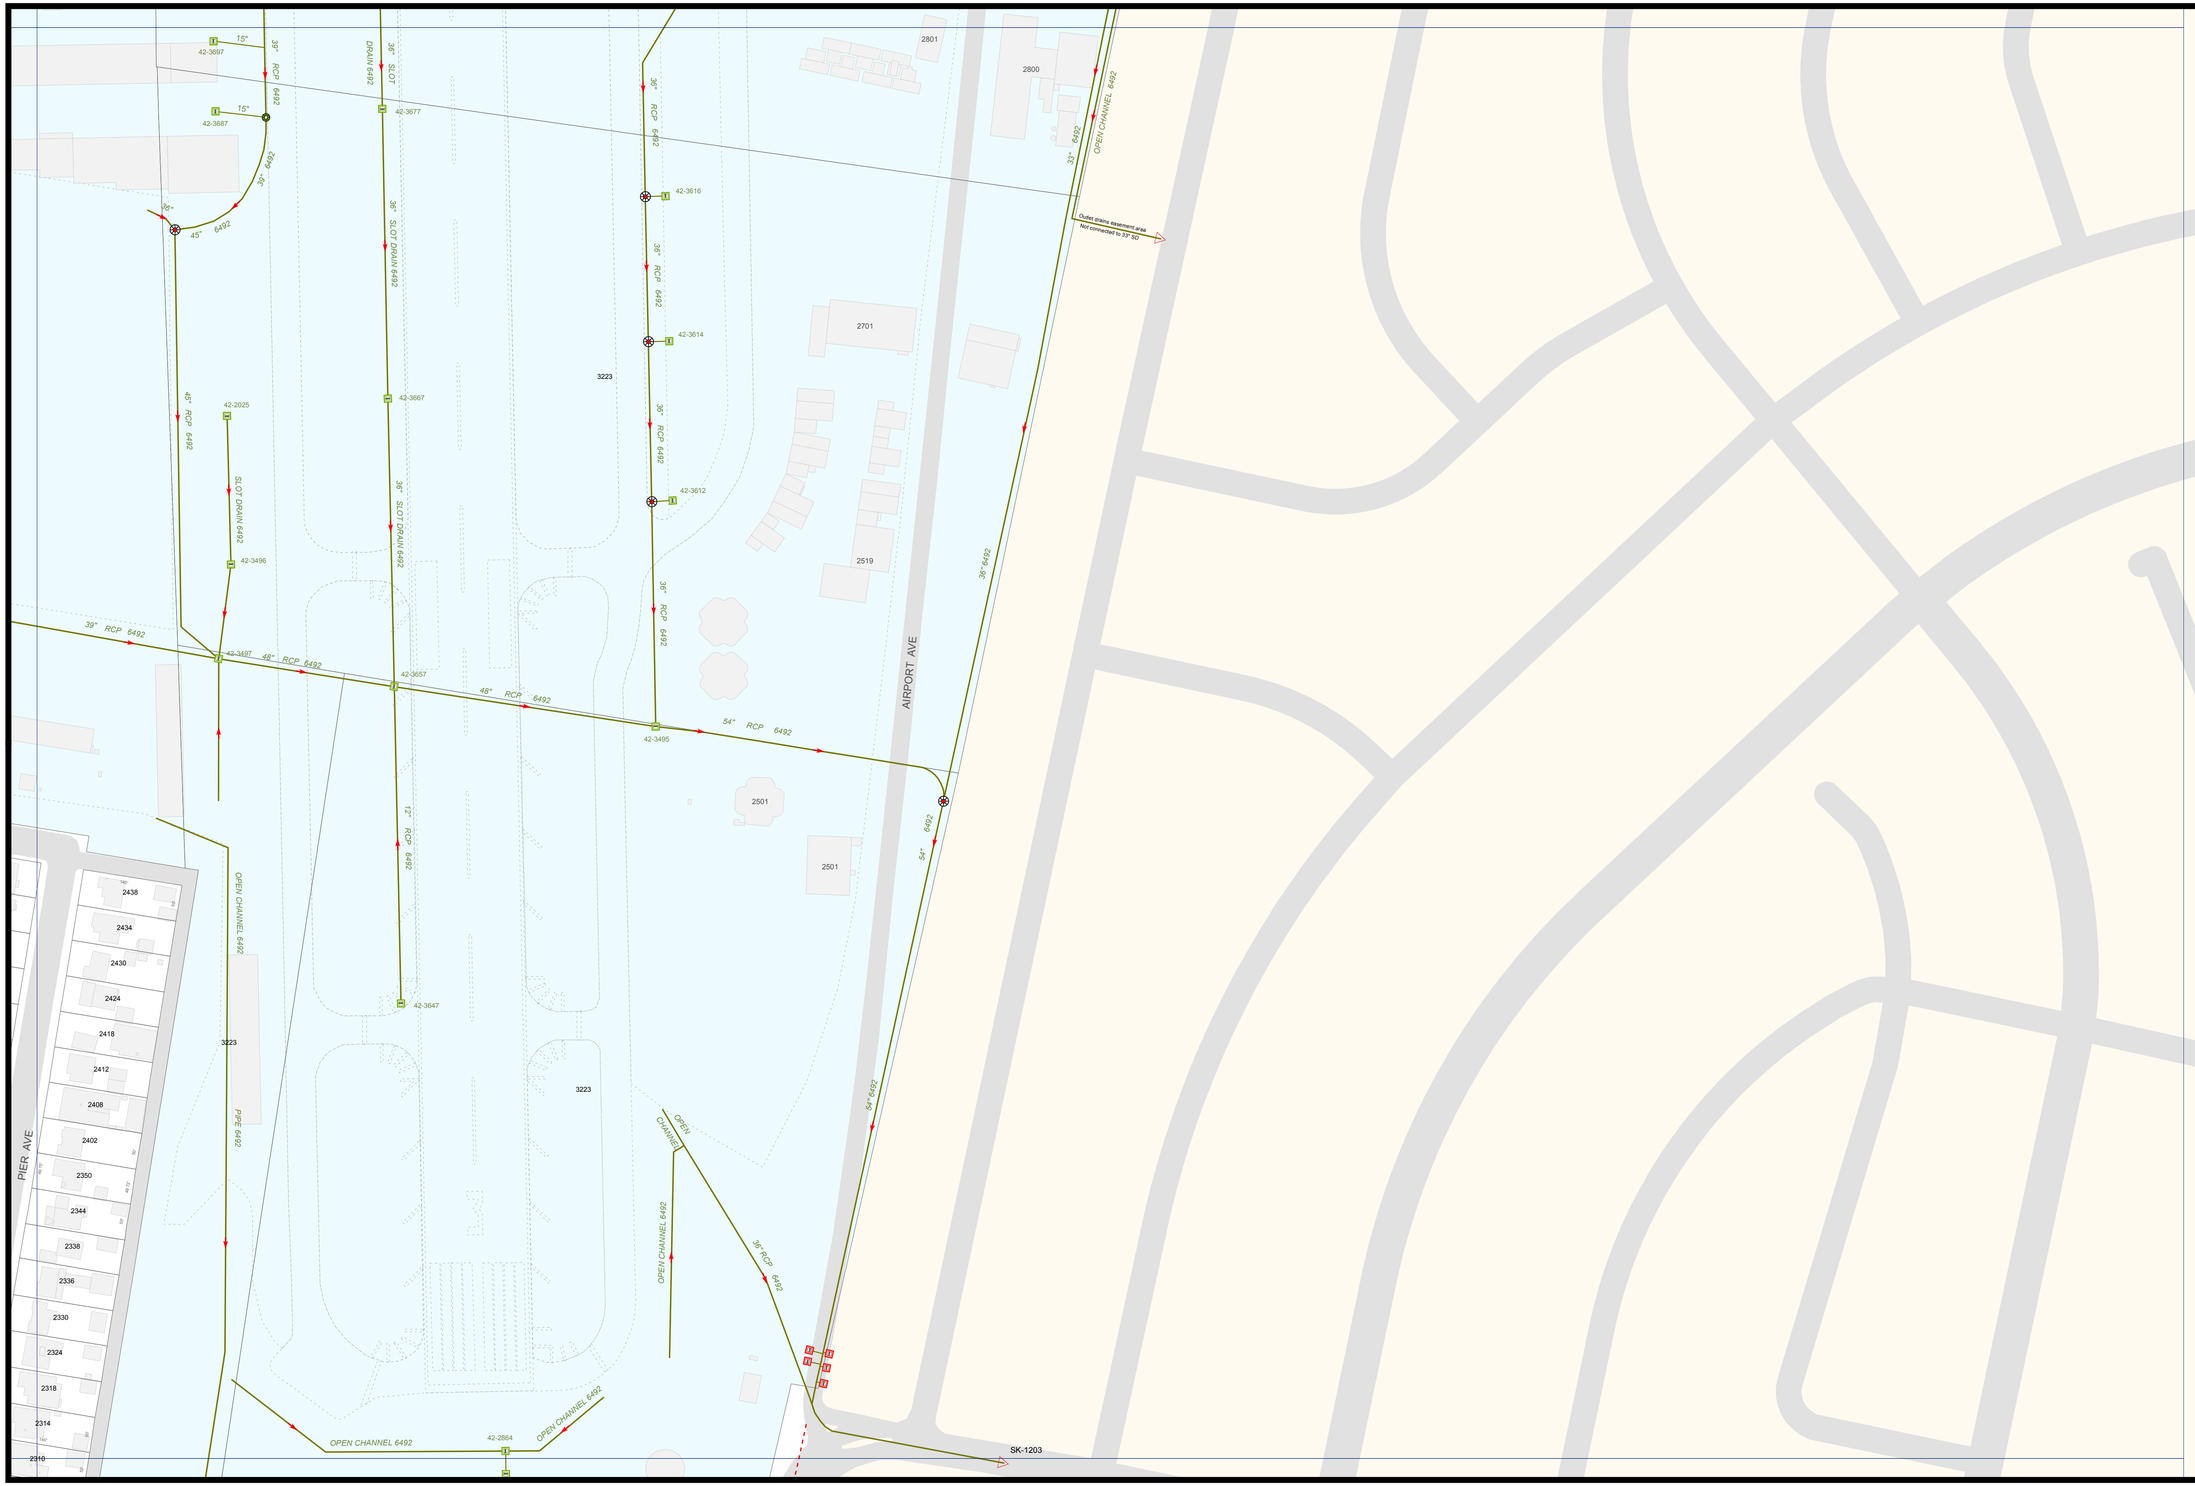

City of
Santa Monica

Water Resources Division
Water - Wastewater
System Operations

Storm Drain System

Storm

- Drain
- Abandoned Drain
- Future Drain
- Lateral
- Pump Vault
- CDS Unit
- Junction Chamber
- LowFlow Diversion
- Clarifier
- Outlet
- Direction of Flow
- Depth (Main)
- Depth (Aban'd Main)
- Depth (Lateral)
- Treatment Tank

Catch Basins

- CalTrans
- LA City
- LA County
- Private
- Santa Monica
- Unknown

Manholes

- CalTrans
- LA County
- Santa Monica

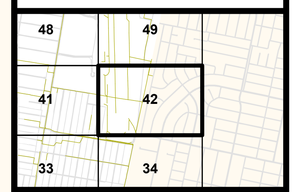

Sheet 42

0 100 200 Feet

Plot Date:2/1/2013

Copyright © 2013 City of Santa Monica. All Rights Reserved.

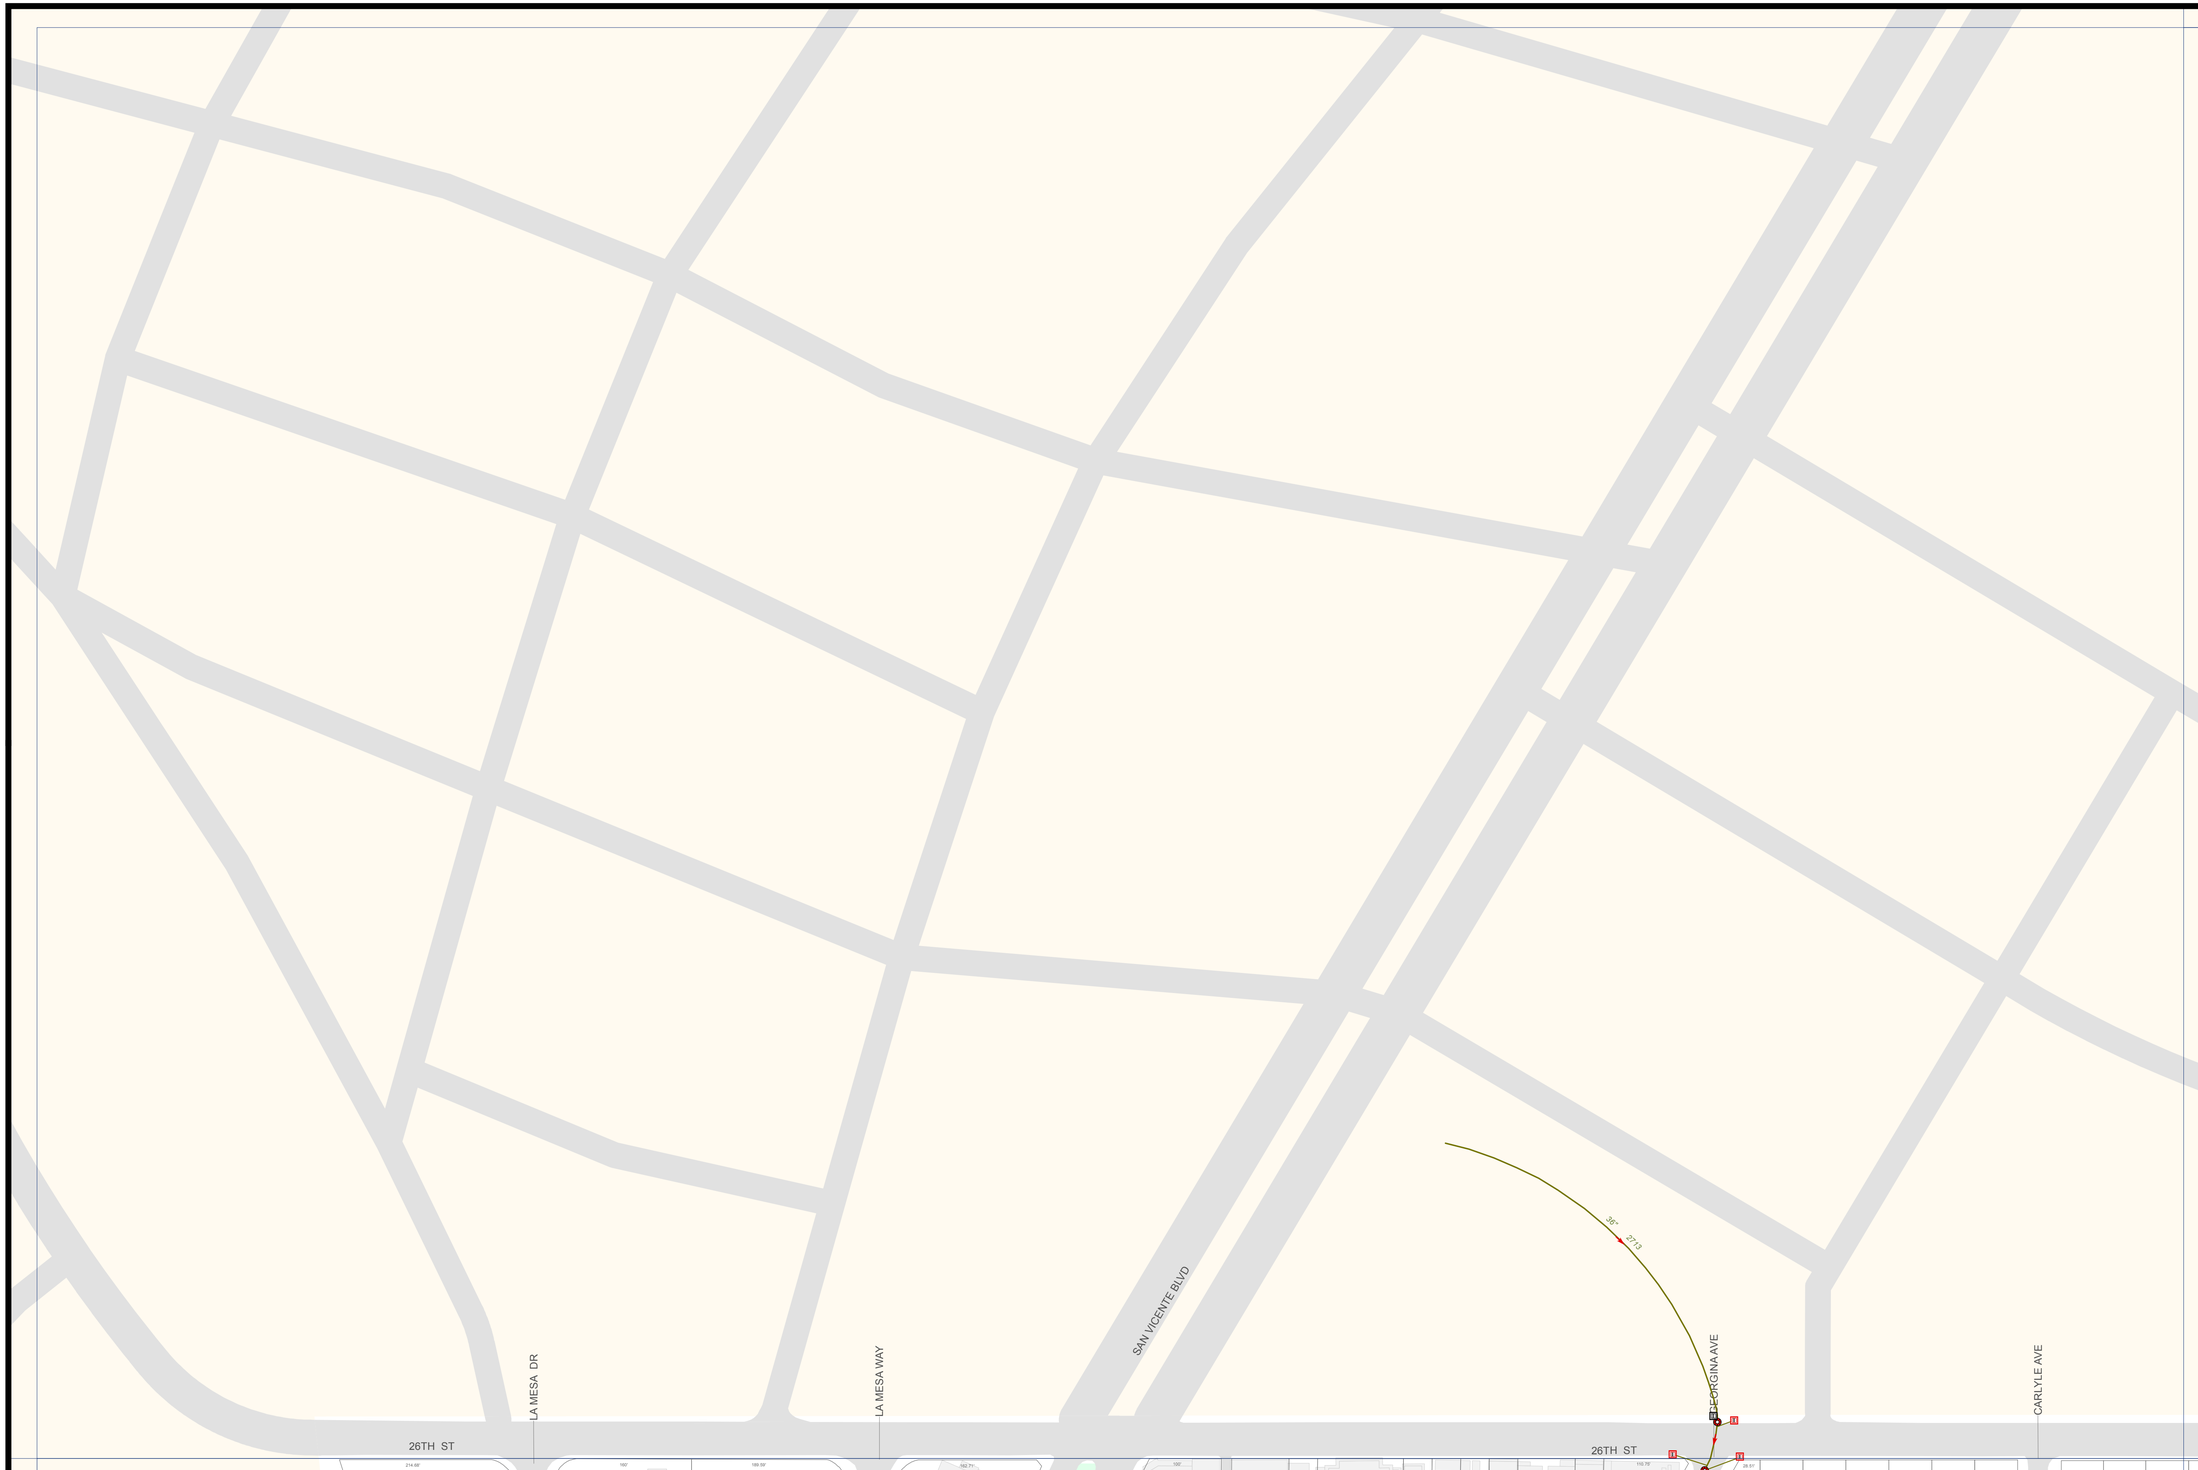

City of
Santa Monica

Water Resources Division
Water - Wastewater
System Operations

Storm Drain System

Storm

- Drain
- Abandoned Drain
- Future Drain
- Lateral
- Pump Vault
- CDS Unit
- Junction Chamber
- LowFlow Diversion
- Clarifier
- Outlet
- Direction of Flow
- Depth (Main)
- Depth (Aban'd Main)
- Depth (Lateral)
- Treatment Tank

Catch Basins

- CalTrans
- LA City
- LA County
- Private
- Santa Monica
- Unknown

Manholes

- CalTrans
- LA County
- Santa Monica

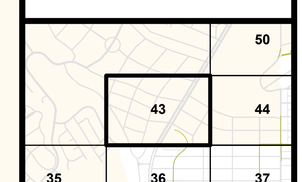

Sheet 43

N W E S

0 100 200 Feet

Plot Date:2/1/2013

Copyright © 2013 City of Santa Monica. All Rights Reserved.

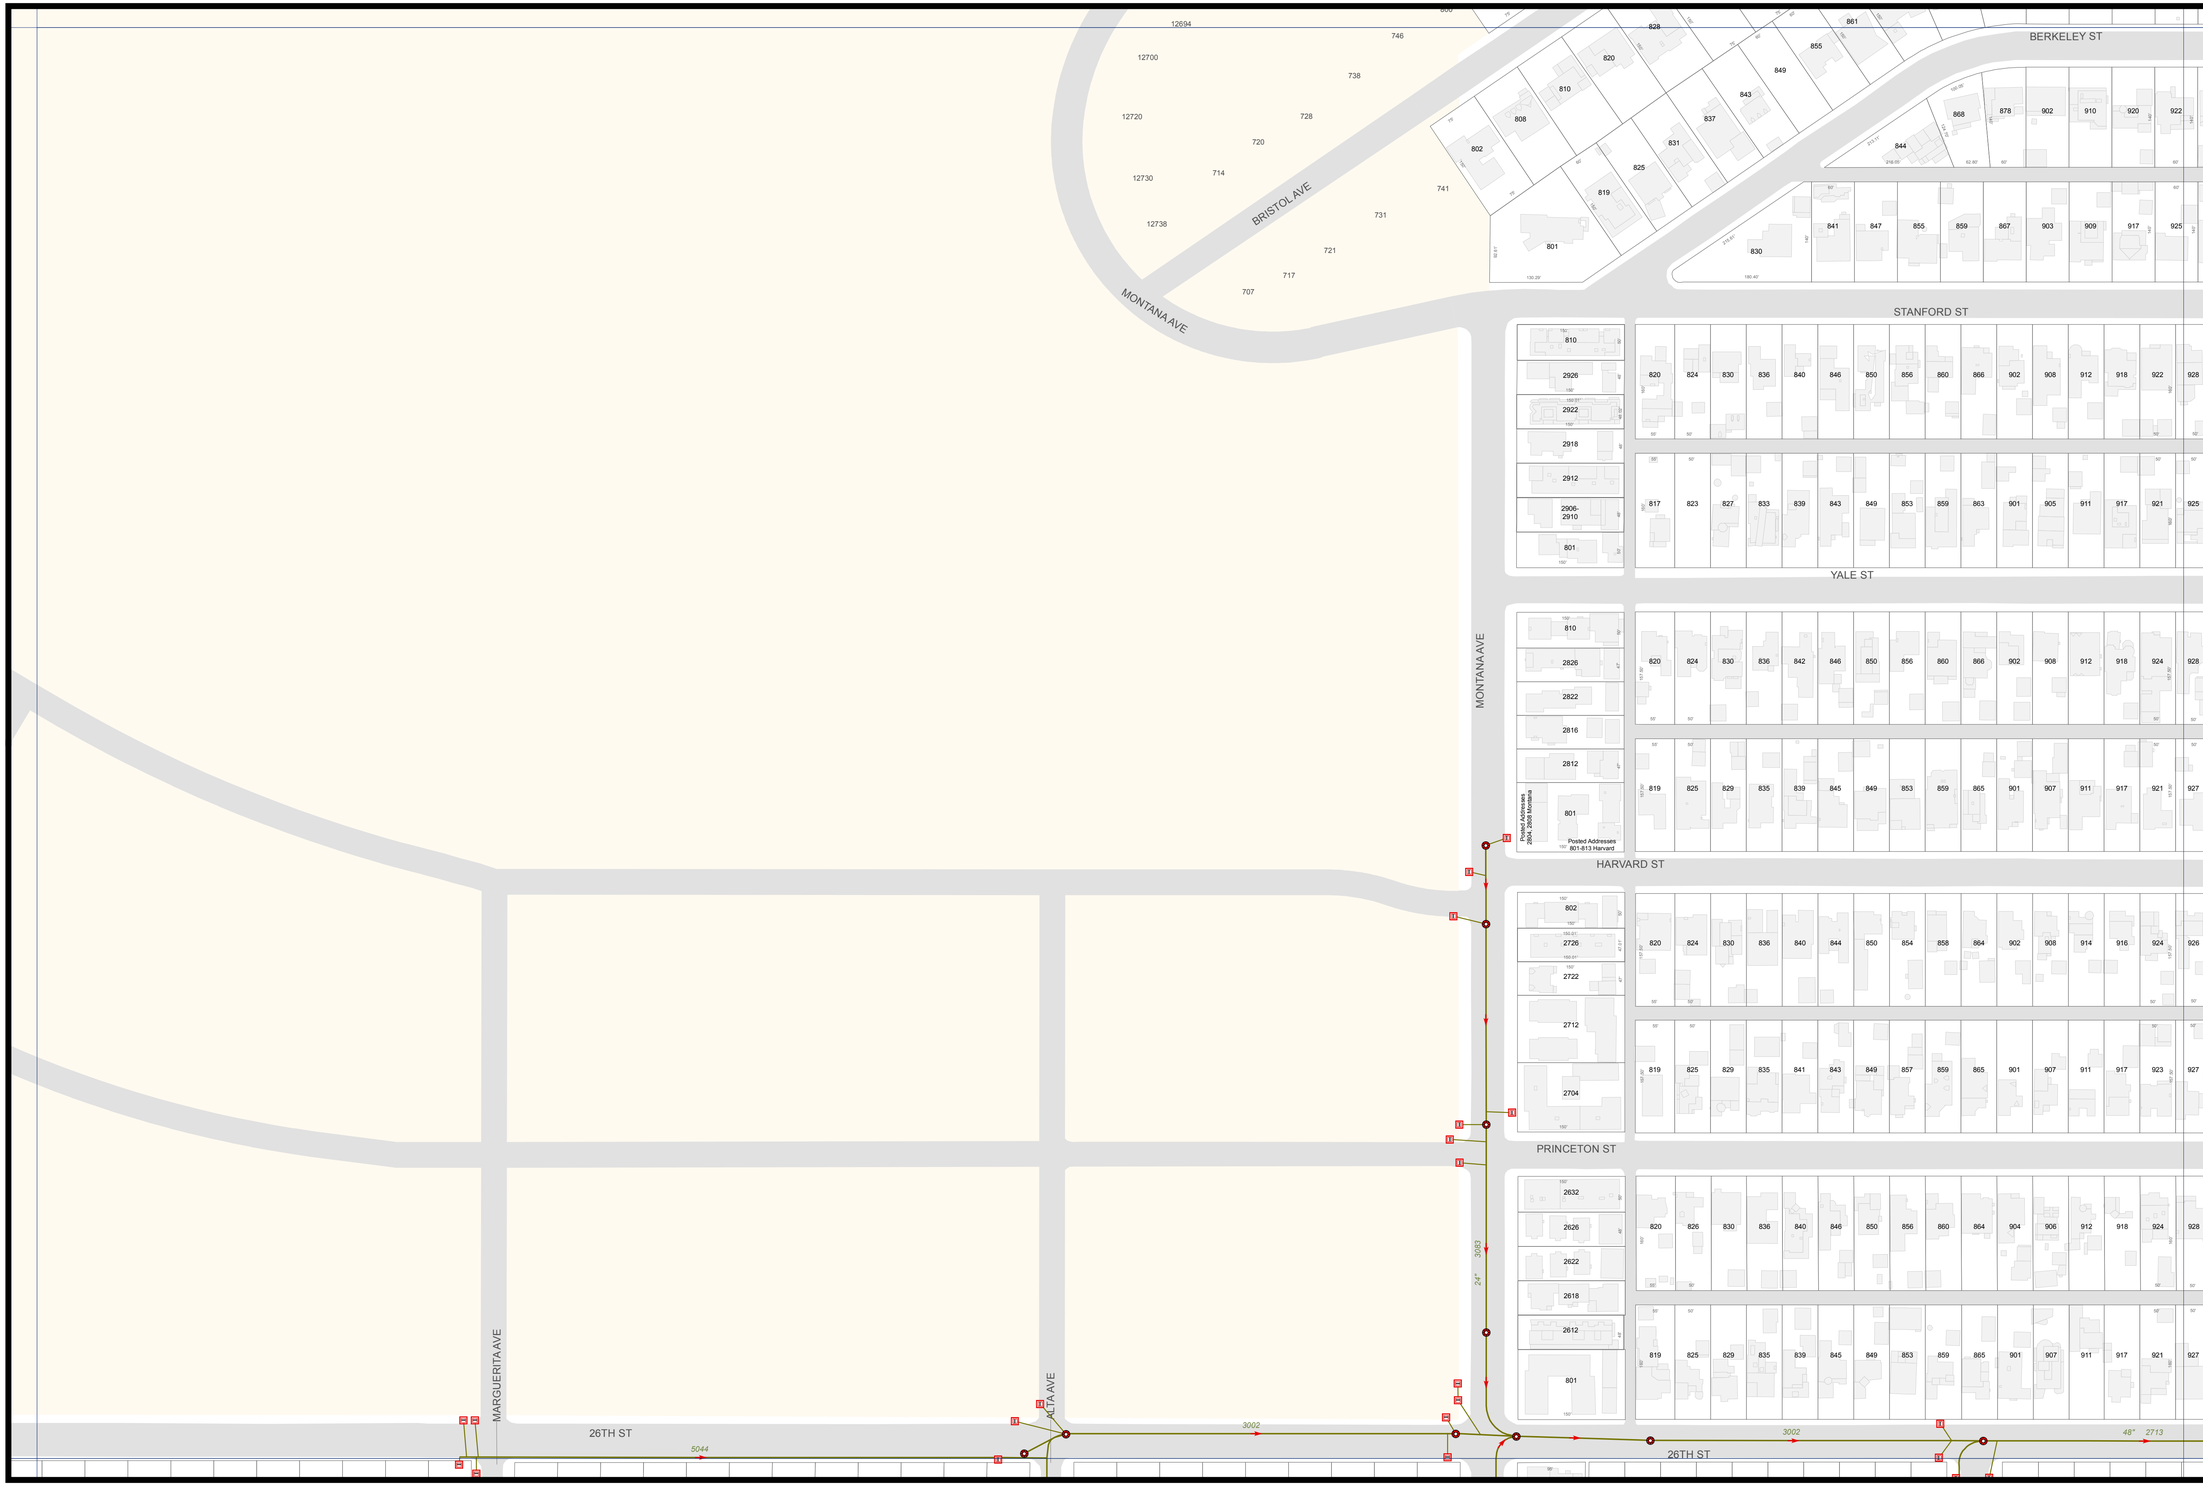

City of
Santa Monica

Water Resources Division
Water - Wastewater
System Operations

Storm Drain System

Storm

- Drain
- Abandoned Drain
- Future Drain
- Lateral
- Pump Vault
- CDS Unit
- Junction Chamber
- LowFlow Diversion
- Clarifier
- Outlet
- Direction of Flow
- Depth (Main)
- Depth (Aban'd Main)
- Depth (Lateral)
- Treatment Tank

Catch Basins

- CalTrans
- LA City
- LA County
- Private
- Santa Monica
- Unknown

Manholes

- CalTrans
- LA County
- Santa Monica

	50	51
43	44	45
36	37	38

Sheet 44

0 100 200 Feet

Plot Date:2/1/2013

Copyright © 2013 City of Santa Monica. All Rights Reserved.

City of
Santa Monica

Water Resources Division
Water - Wastewater
System Operations

Storm Drain System

Storm

- Drain
- Abandoned Drain
- Future Drain
- Lateral
- Pump Vault
- CDS Unit
- Junction Chamber
- LowFlow Diversion
- Clarifier
- Outlet
- Direction of Flow
- Depth (Main)
- Depth (Aban'd Main)
- Depth (Lateral)
- Treatment Tank

Catch Basins

- CalTrans
- LA City
- LA County
- Private
- Santa Monica
- Unknown

Manholes

- CalTrans
- LA County
- Santa Monica

50	51	52
44	45	46
37	38	39

Sheet 45

N W E S

0 100 200 Feet

Plot Date:2/1/2013

Copyright © 2013 City of Santa Monica. All Rights Reserved.

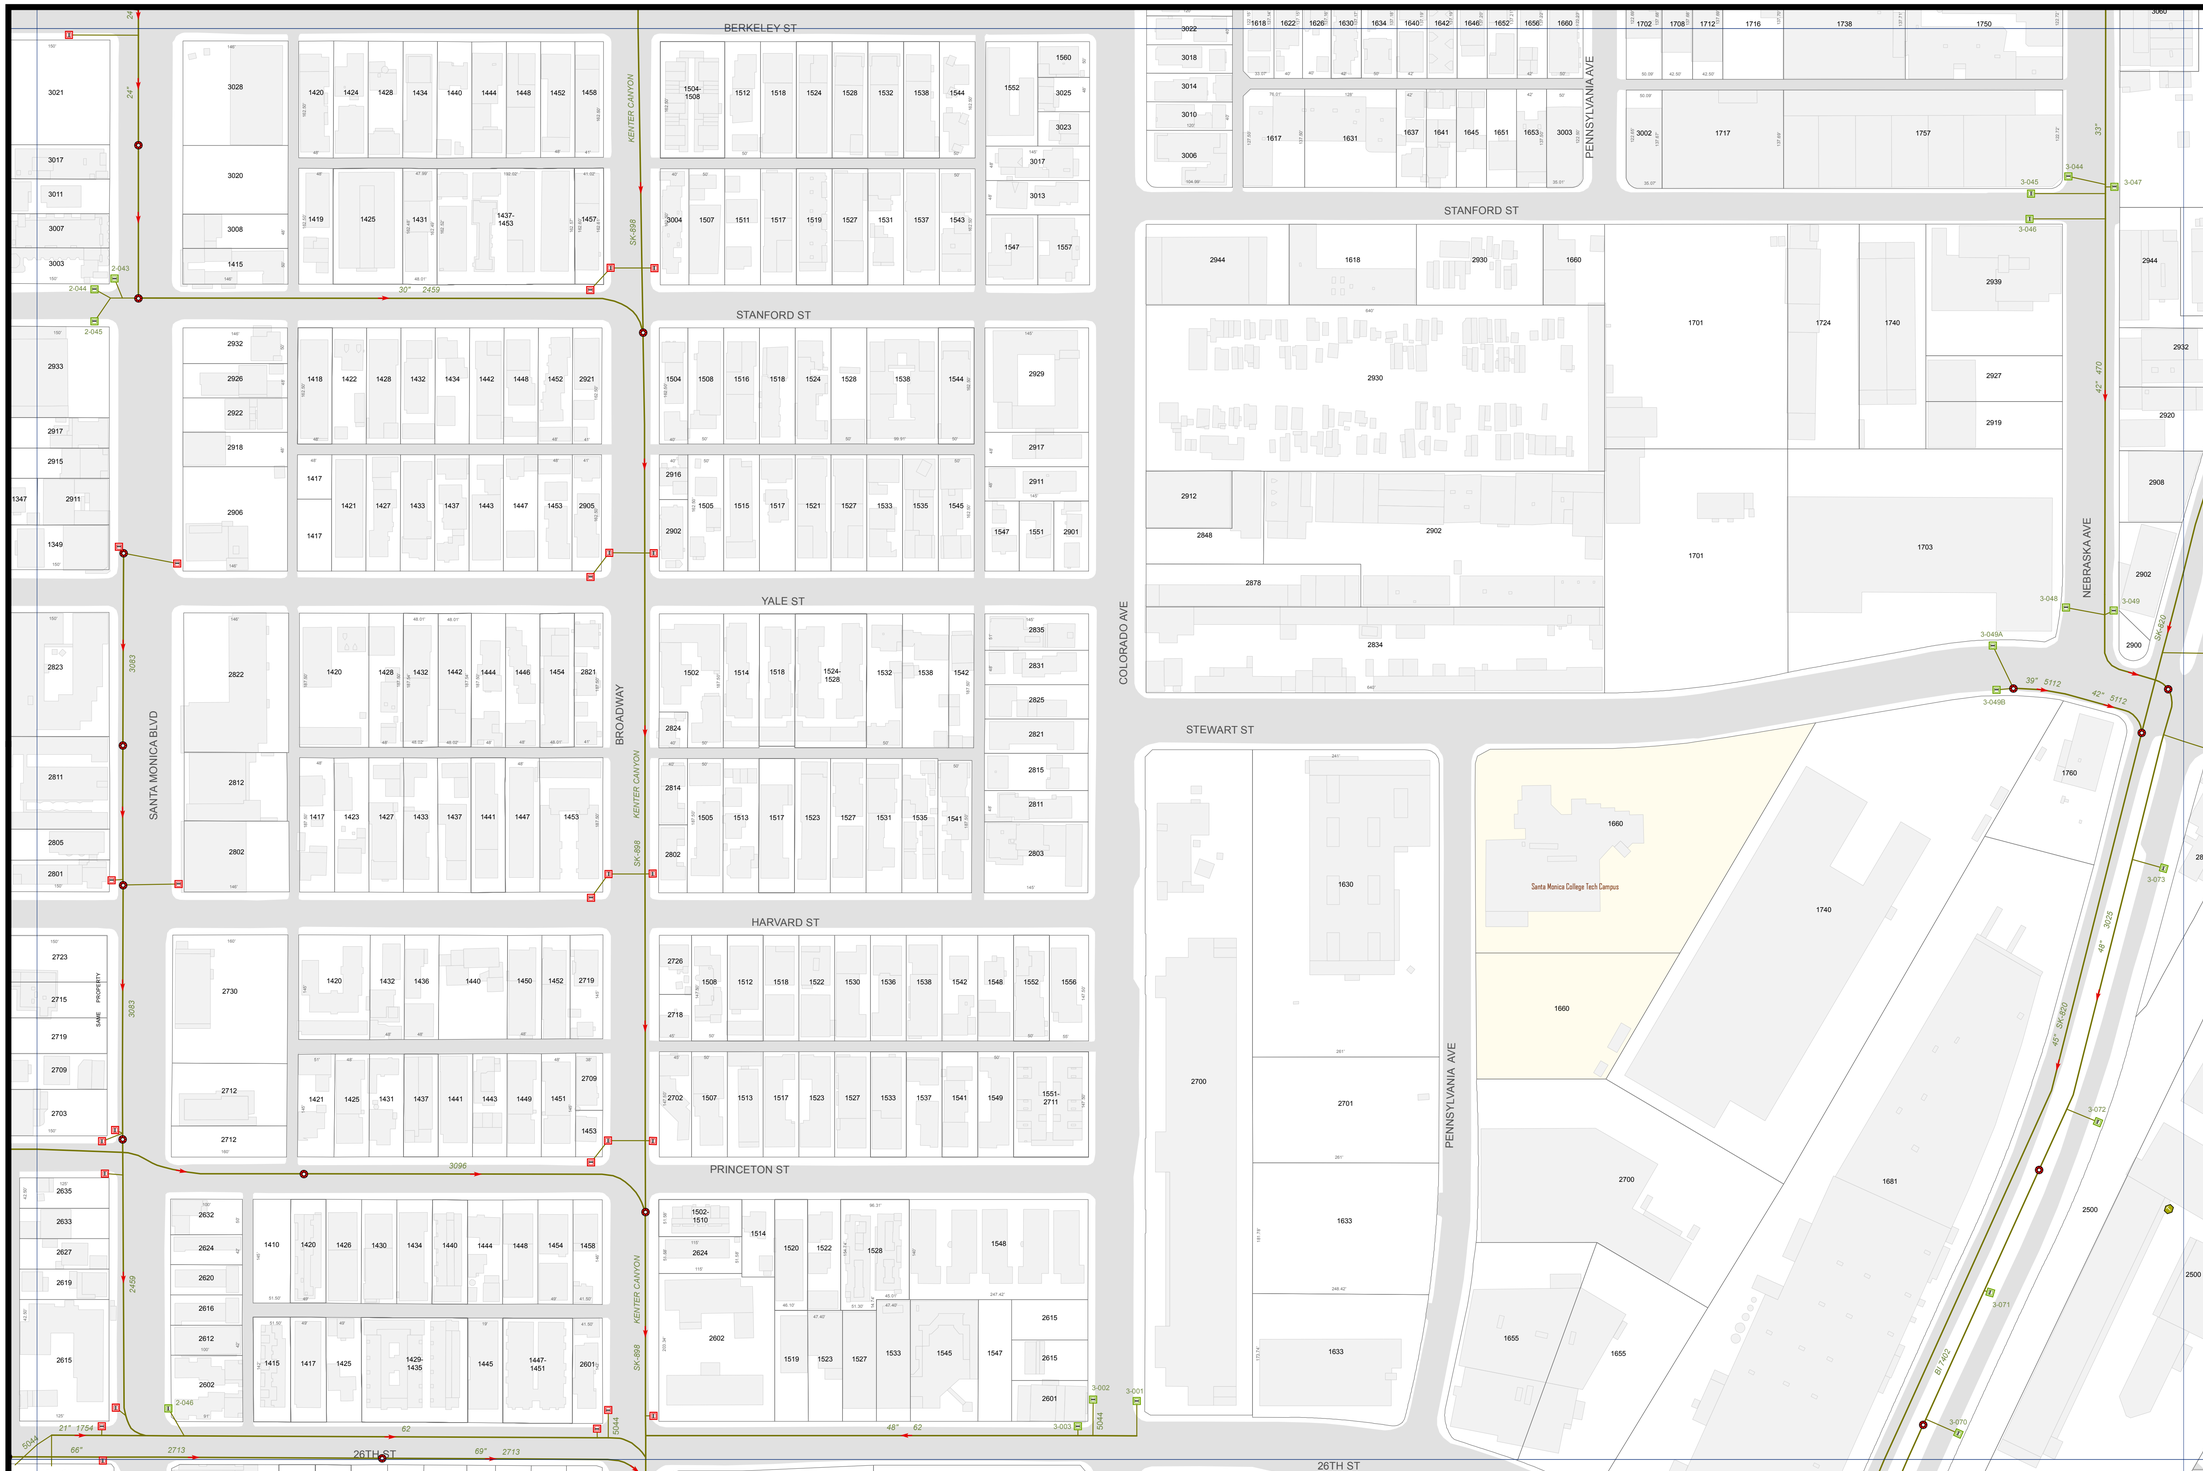

City of
Santa Monica

Water Resources Division
Water - Wastewater
System Operations

Storm Drain System

Storm

- Drain
- Abandoned Drain
- Future Drain
- Lateral
- Pump Vault
- CDS Unit
- Junction Chamber
- LowFlow Diversion
- Clarifier
- Outlet
- Direction of Flow
- Depth (Main)
- Depth (Aban'd Main)
- Depth (Lateral)
- Treatment Tank

Catch Basins

- CalTrans
- LA City
- LA County
- Private
- Santa Monica
- Unknown

Manholes

- CalTrans
- LA County
- Santa Monica

51	52	53
45	46	47
38	39	40

Sheet 46

0 100 200 Feet

Plot Date:2/1/2013

Copyright © 2013 City of Santa Monica. All Rights Reserved.

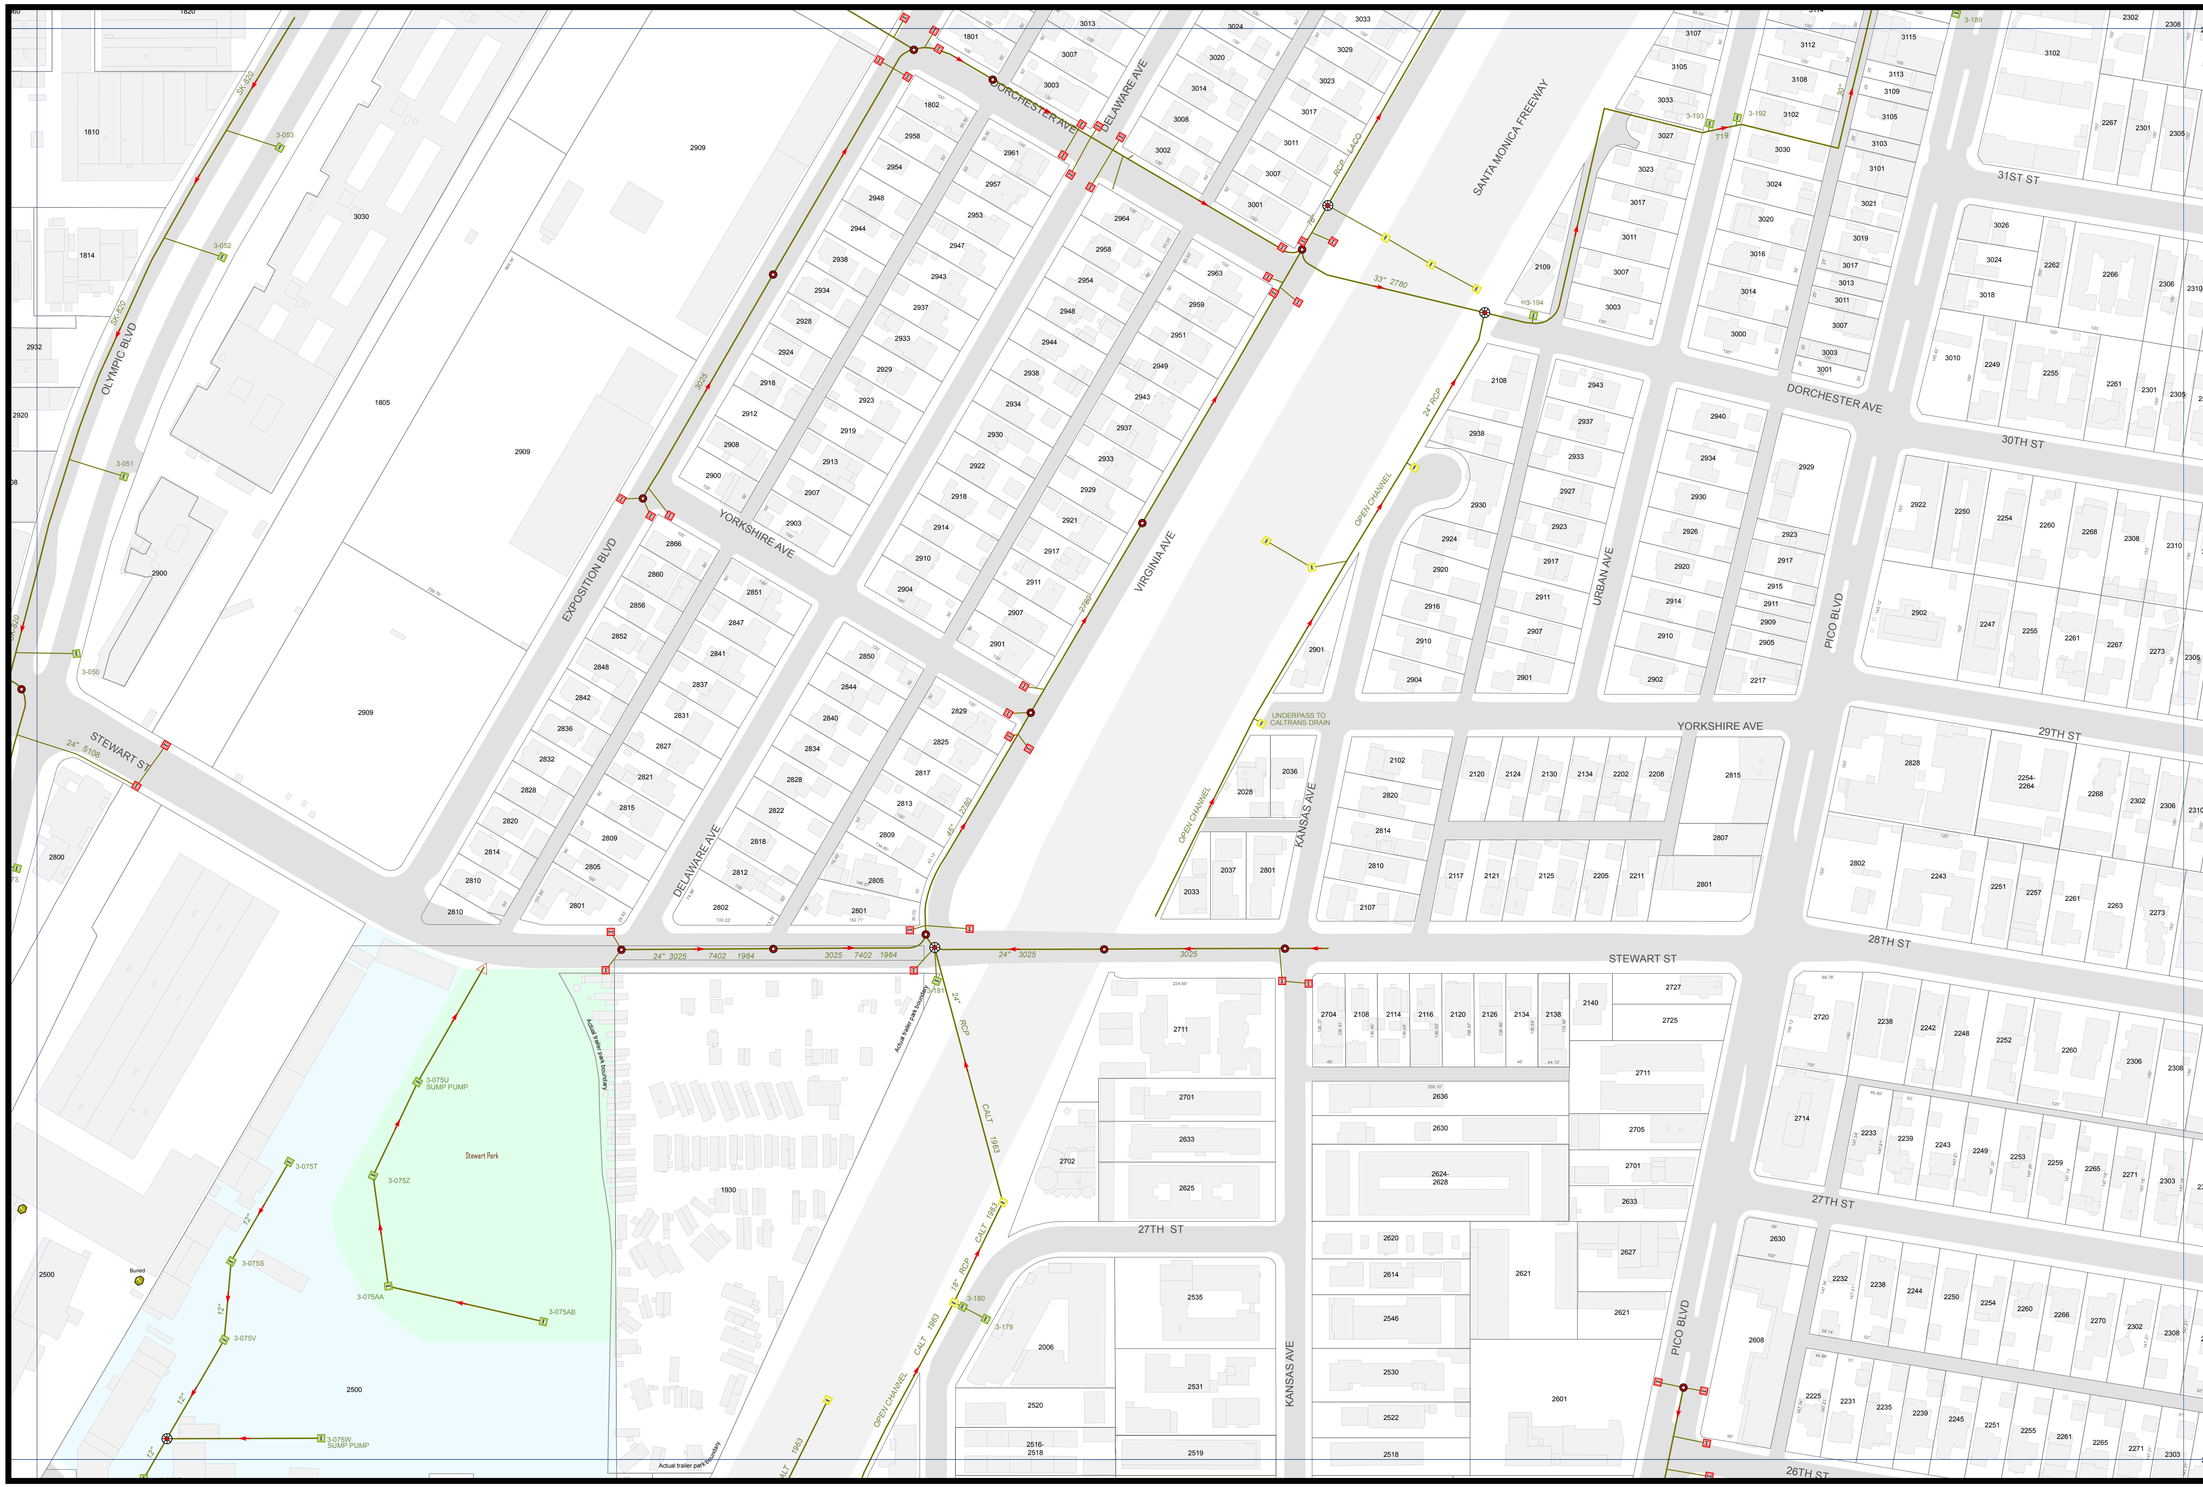

City of
Santa Monica

Water Resources Division
Water - Wastewater
System Operations

Storm Drain System

Storm

- Drain
- Abandoned Drain
- Future Drain
- Lateral
- Pump Vault
- CDS Unit
- Junction Chamber
- LowFlow Diversion
- Clarifier
- Outlet
- Direction of Flow
- Depth (Main)
- Depth (Aban'd Main)
- Depth (Lateral)
- Treatment Tank

Catch Basins

- CalTrans
- LA City
- LA County
- Private
- Santa Monica
- Unknown

Manholes

- CalTrans
- LA County
- Santa Monica

52	53	54
46	47	48
39	40	41

Sheet 47

0 100 200 Feet

Plot Date:2/1/2013

Copyright © 2013 City of Santa Monica. All Rights Reserved.

City of
Santa Monica

Water Resources Division
Water - Wastewater
System Operations

Storm Drain System

Storm

- Drain
- Abandoned Drain
- Future Drain
- Lateral
- Pump Vault
- CDS Unit
- Junction Chamber
- LowFlow Diversion
- Clarifier
- Outlet
- Direction of Flow
- Depth (Main)
- Depth (Aban'd Main)
- Depth (Lateral)
- Treatment Tank

Catch Basins

- CalTrans
- LA City
- LA County
- Private
- Santa Monica
- Unknown

Manholes

- CalTrans
- LA County
- Santa Monica

Sheet 48

0 100 200 Feet

Plot Date:2/1/2013

Copyright © 2013 City of Santa Monica. All Rights Reserved.

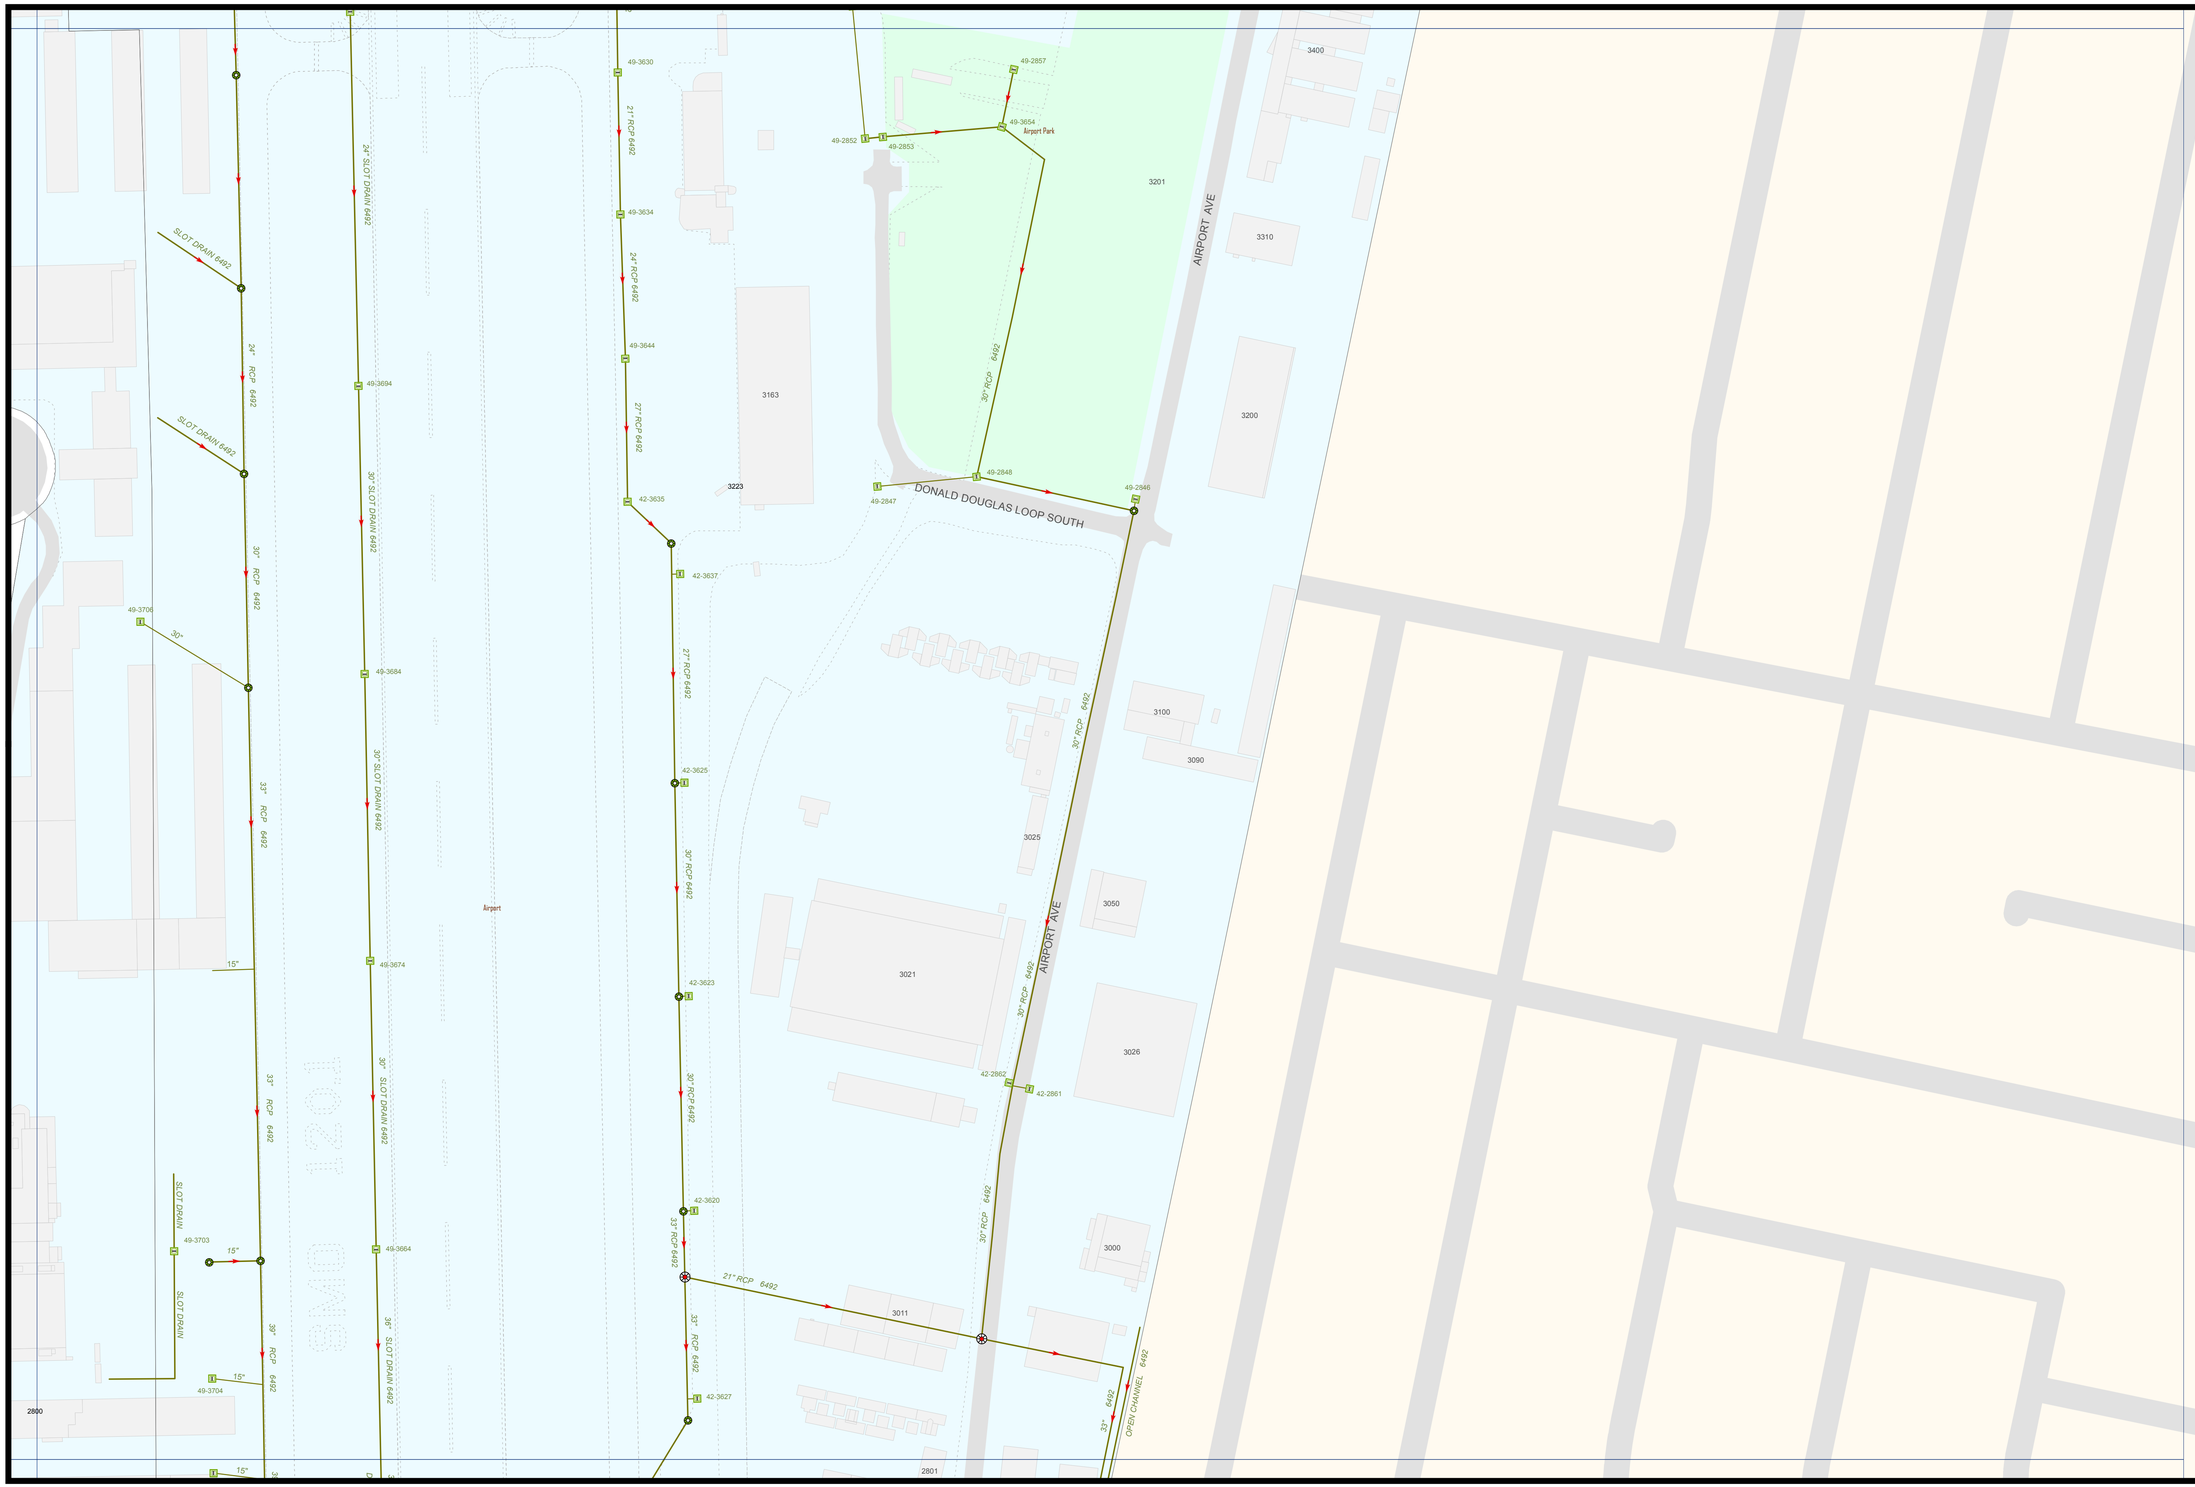

City of
Santa Monica

Water Resources Division
Water - Wastewater
System Operations

Storm Drain System

Storm

- Drain
- Abandoned Drain
- Future Drain
- Lateral
- Pump Vault
- CDS Unit
- Junction Chamber
- LowFlow Diversion
- Clarifier
- Outlet
- Direction of Flow
- Depth (Main)
- Depth (Aban'd Main)
- Depth (Lateral)
- Treatment Tank

Catch Basins

- CalTrans
- LA City
- LA County
- Private
- Santa Monica
- Unknown

Manholes

- CalTrans
- LA County
- Santa Monica

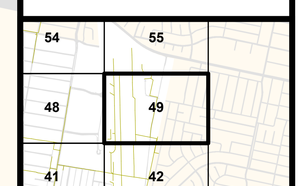

Sheet 49

0 100 200 Feet

Plot Date:2/1/2013

Copyright © 2013 City of Santa Monica. All Rights Reserved.

City of
Santa Monica

Water Resources Division
Water - Wastewater
System Operations

Storm Drain System

Storm

- Drain
- Abandoned Drain
- Future Drain
- Lateral
- Pump Vault
- CDS Unit
- Junction Chamber
- LowFlow Diversion
- Clarifier
- Outlet
- Direction of Flow
- Depth (Main)
- Depth (Aban'd Main)
- Depth (Lateral)
- Treatment Tank

Catch Basins

- CalTrans
- LA City
- LA County
- Private
- Santa Monica
- Unknown

Manholes

- CalTrans
- LA County
- Santa Monica

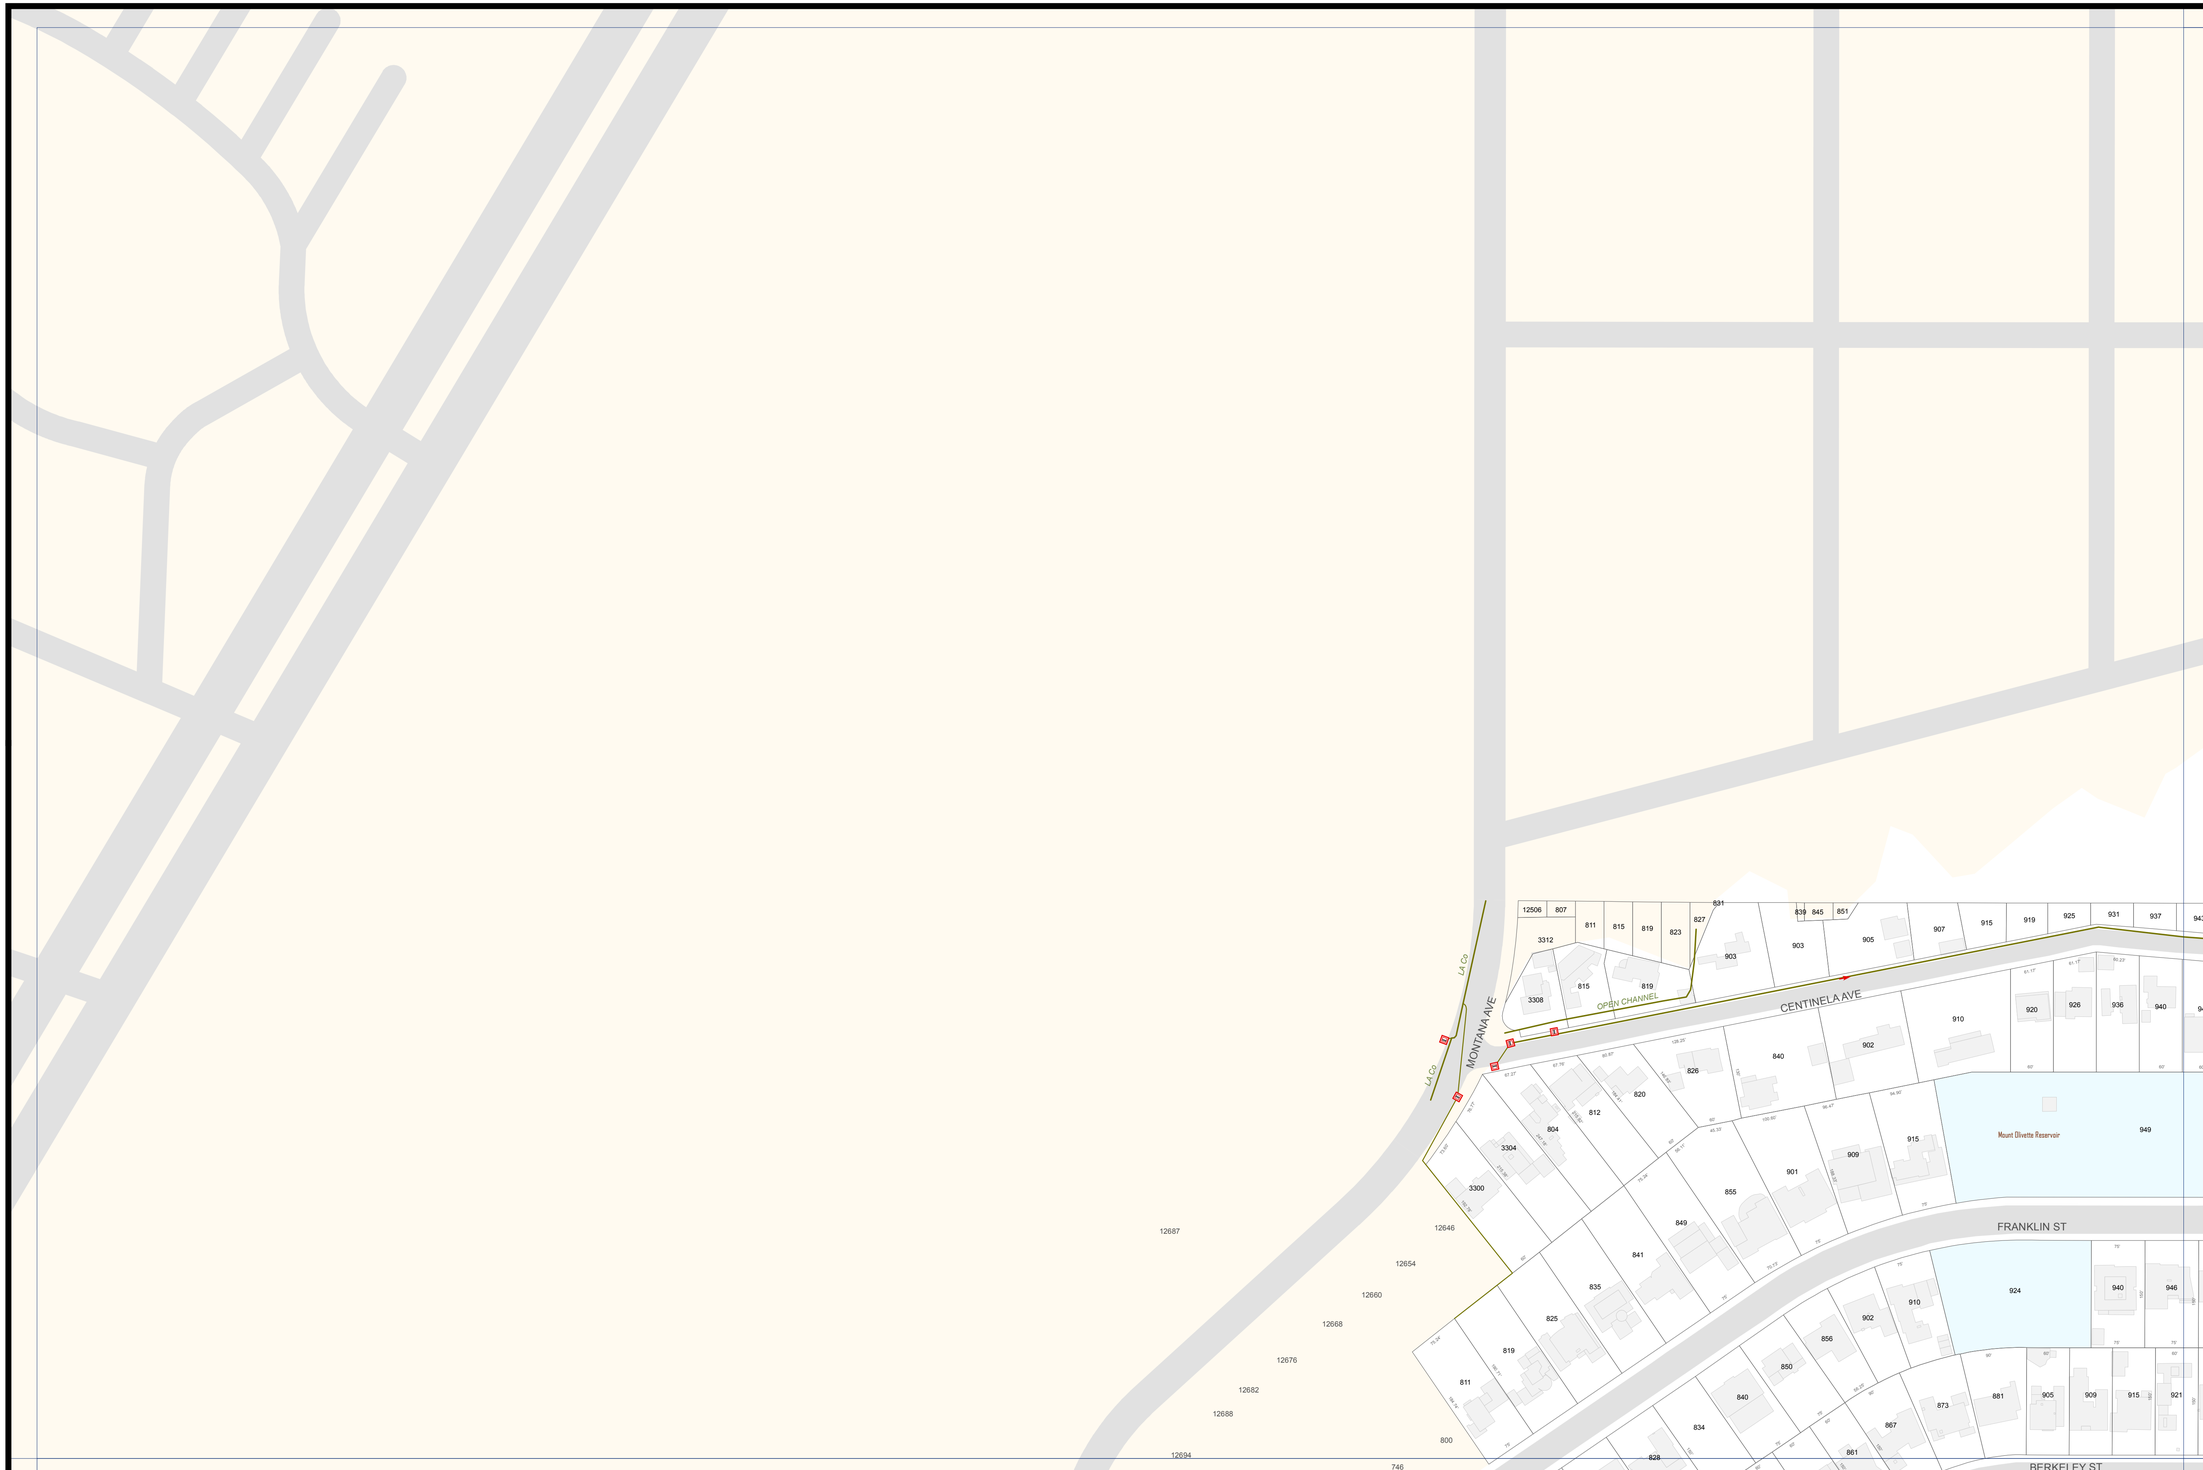

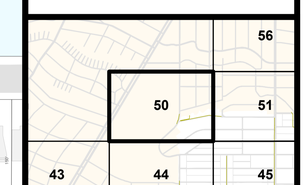

Sheet 50

0 100 200 Feet

Plot Date:2/1/2013

Copyright © 2013 City of Santa Monica. All Rights Reserved.

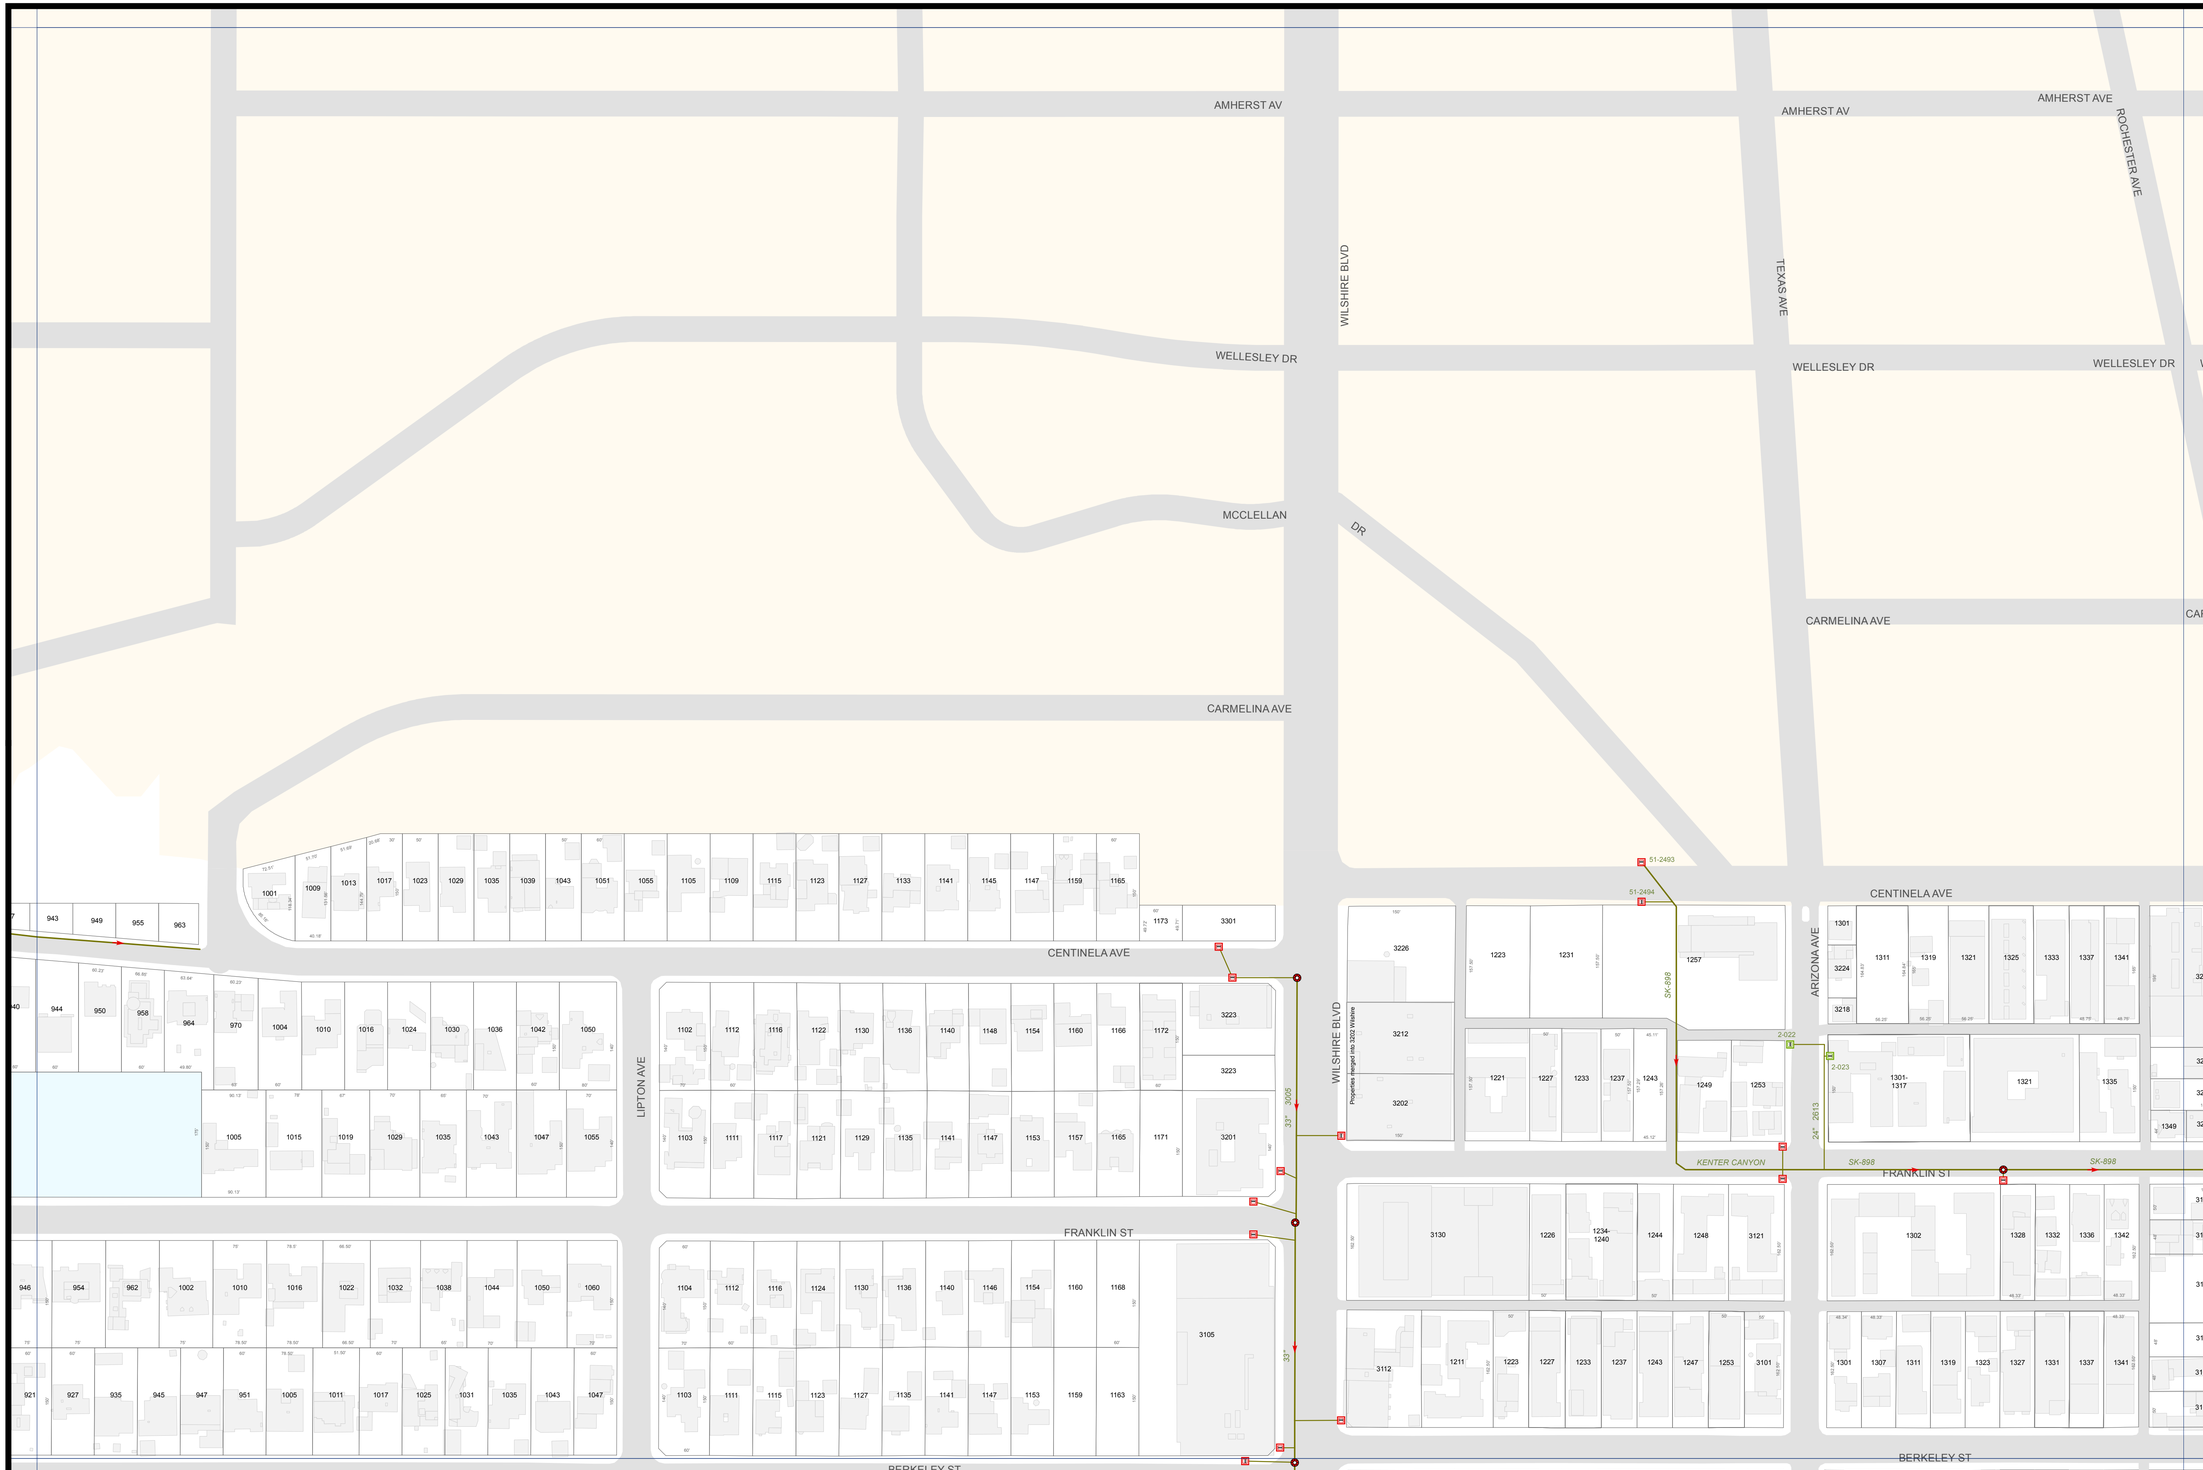

City of
Santa Monica

Water Resources Division
Water - Wastewater
System Operations

Storm Drain System

Storm

- Drain
- Abandoned Drain
- Future Drain
- Lateral
- Pump Vault
- CDS Unit
- Junction Chamber
- LowFlow Diversion
- Clarifier
- Outlet
- Direction of Flow
- Depth (Main)
- Depth (Aban'd Main)
- Depth (Lateral)
- Treatment Tank

Catch Basins

- CalTrans
- LA City
- LA County
- Private
- Santa Monica
- Unknown

Manholes

- CalTrans
- LA County
- Santa Monica

	56	57
50	51	52
44	45	46

Sheet 51

N W E S

0 100 200 Feet

Plot Date:2/1/2013

Copyright © 2013 City of Santa Monica. All Rights Reserved.

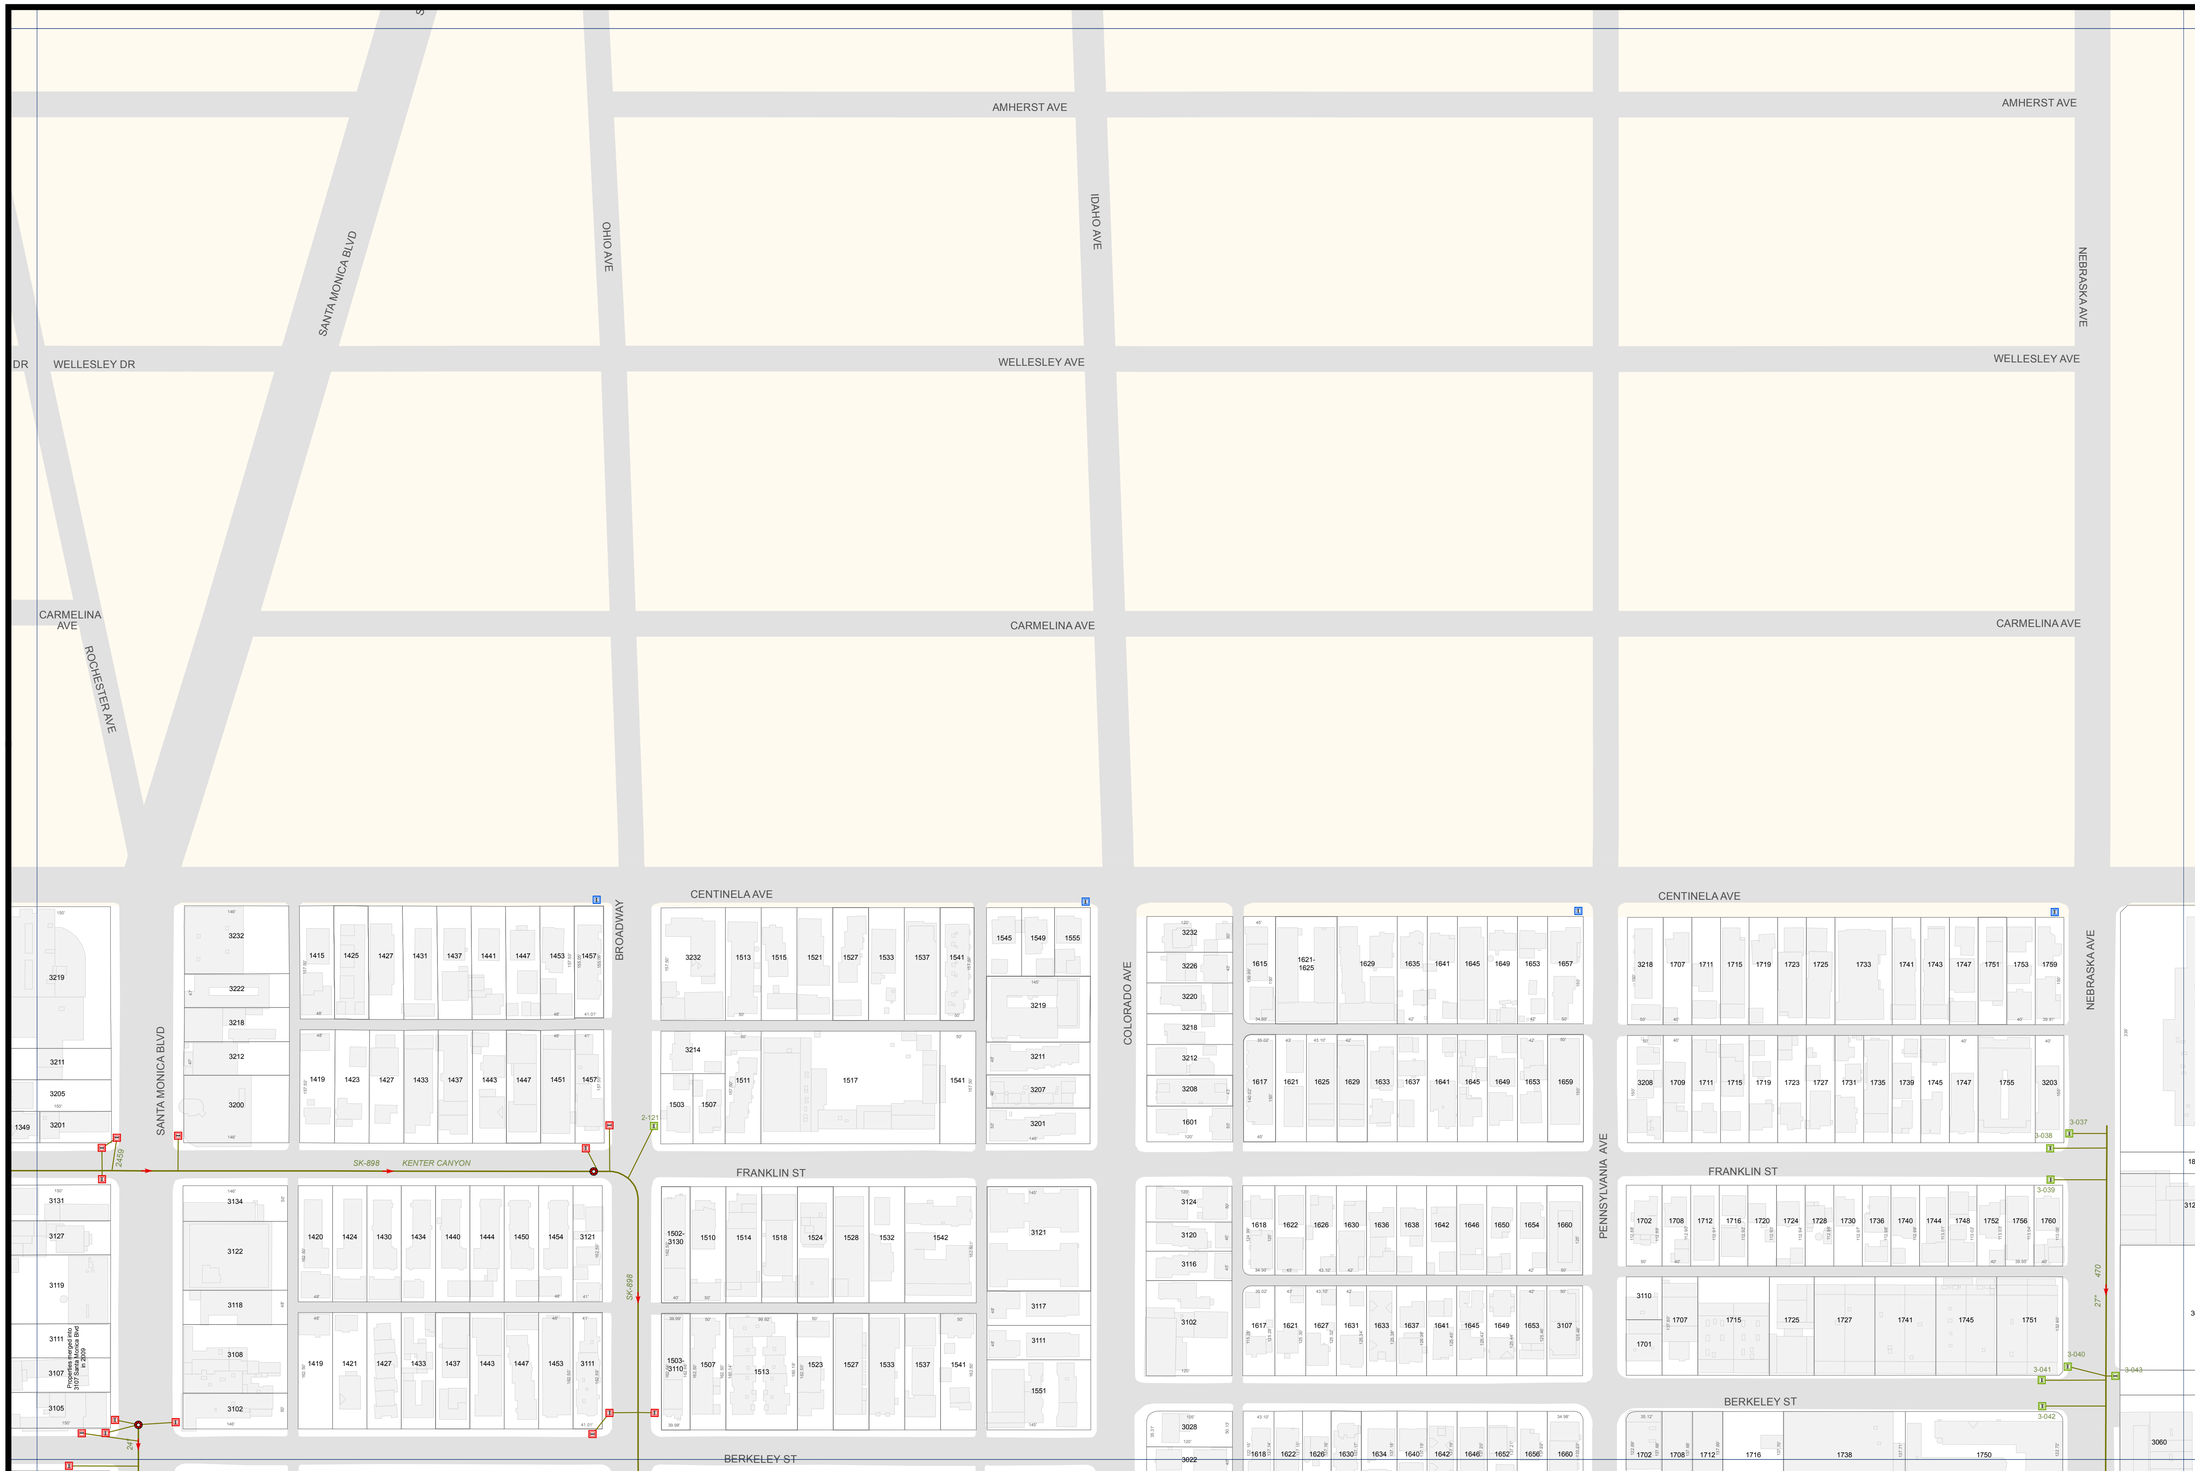

City of
Santa Monica

Water Resources Division
Water - Wastewater
System Operations

Storm Drain System

Storm

- Drain
- Abandoned Drain
- Future Drain
- Lateral
- Pump Vault
- CDS Unit
- Junction Chamber
- LowFlow Diversion
- Clarifier
- Outlet
- Direction of Flow
- Depth (Main)
- Depth (Aban'd Main)
- Depth (Lateral)
- Treatment Tank

Catch Basins

- CalTrans
- LA City
- LA County
- Private
- Santa Monica
- Unknown

Manholes

- CalTrans
- LA County
- Santa Monica

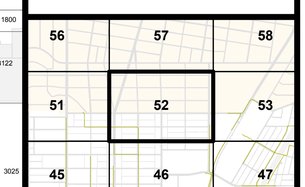

Sheet 52

0 100 200 Feet

Plot Date:2/1/2013

Copyright © 2013 City of Santa Monica. All Rights Reserved.

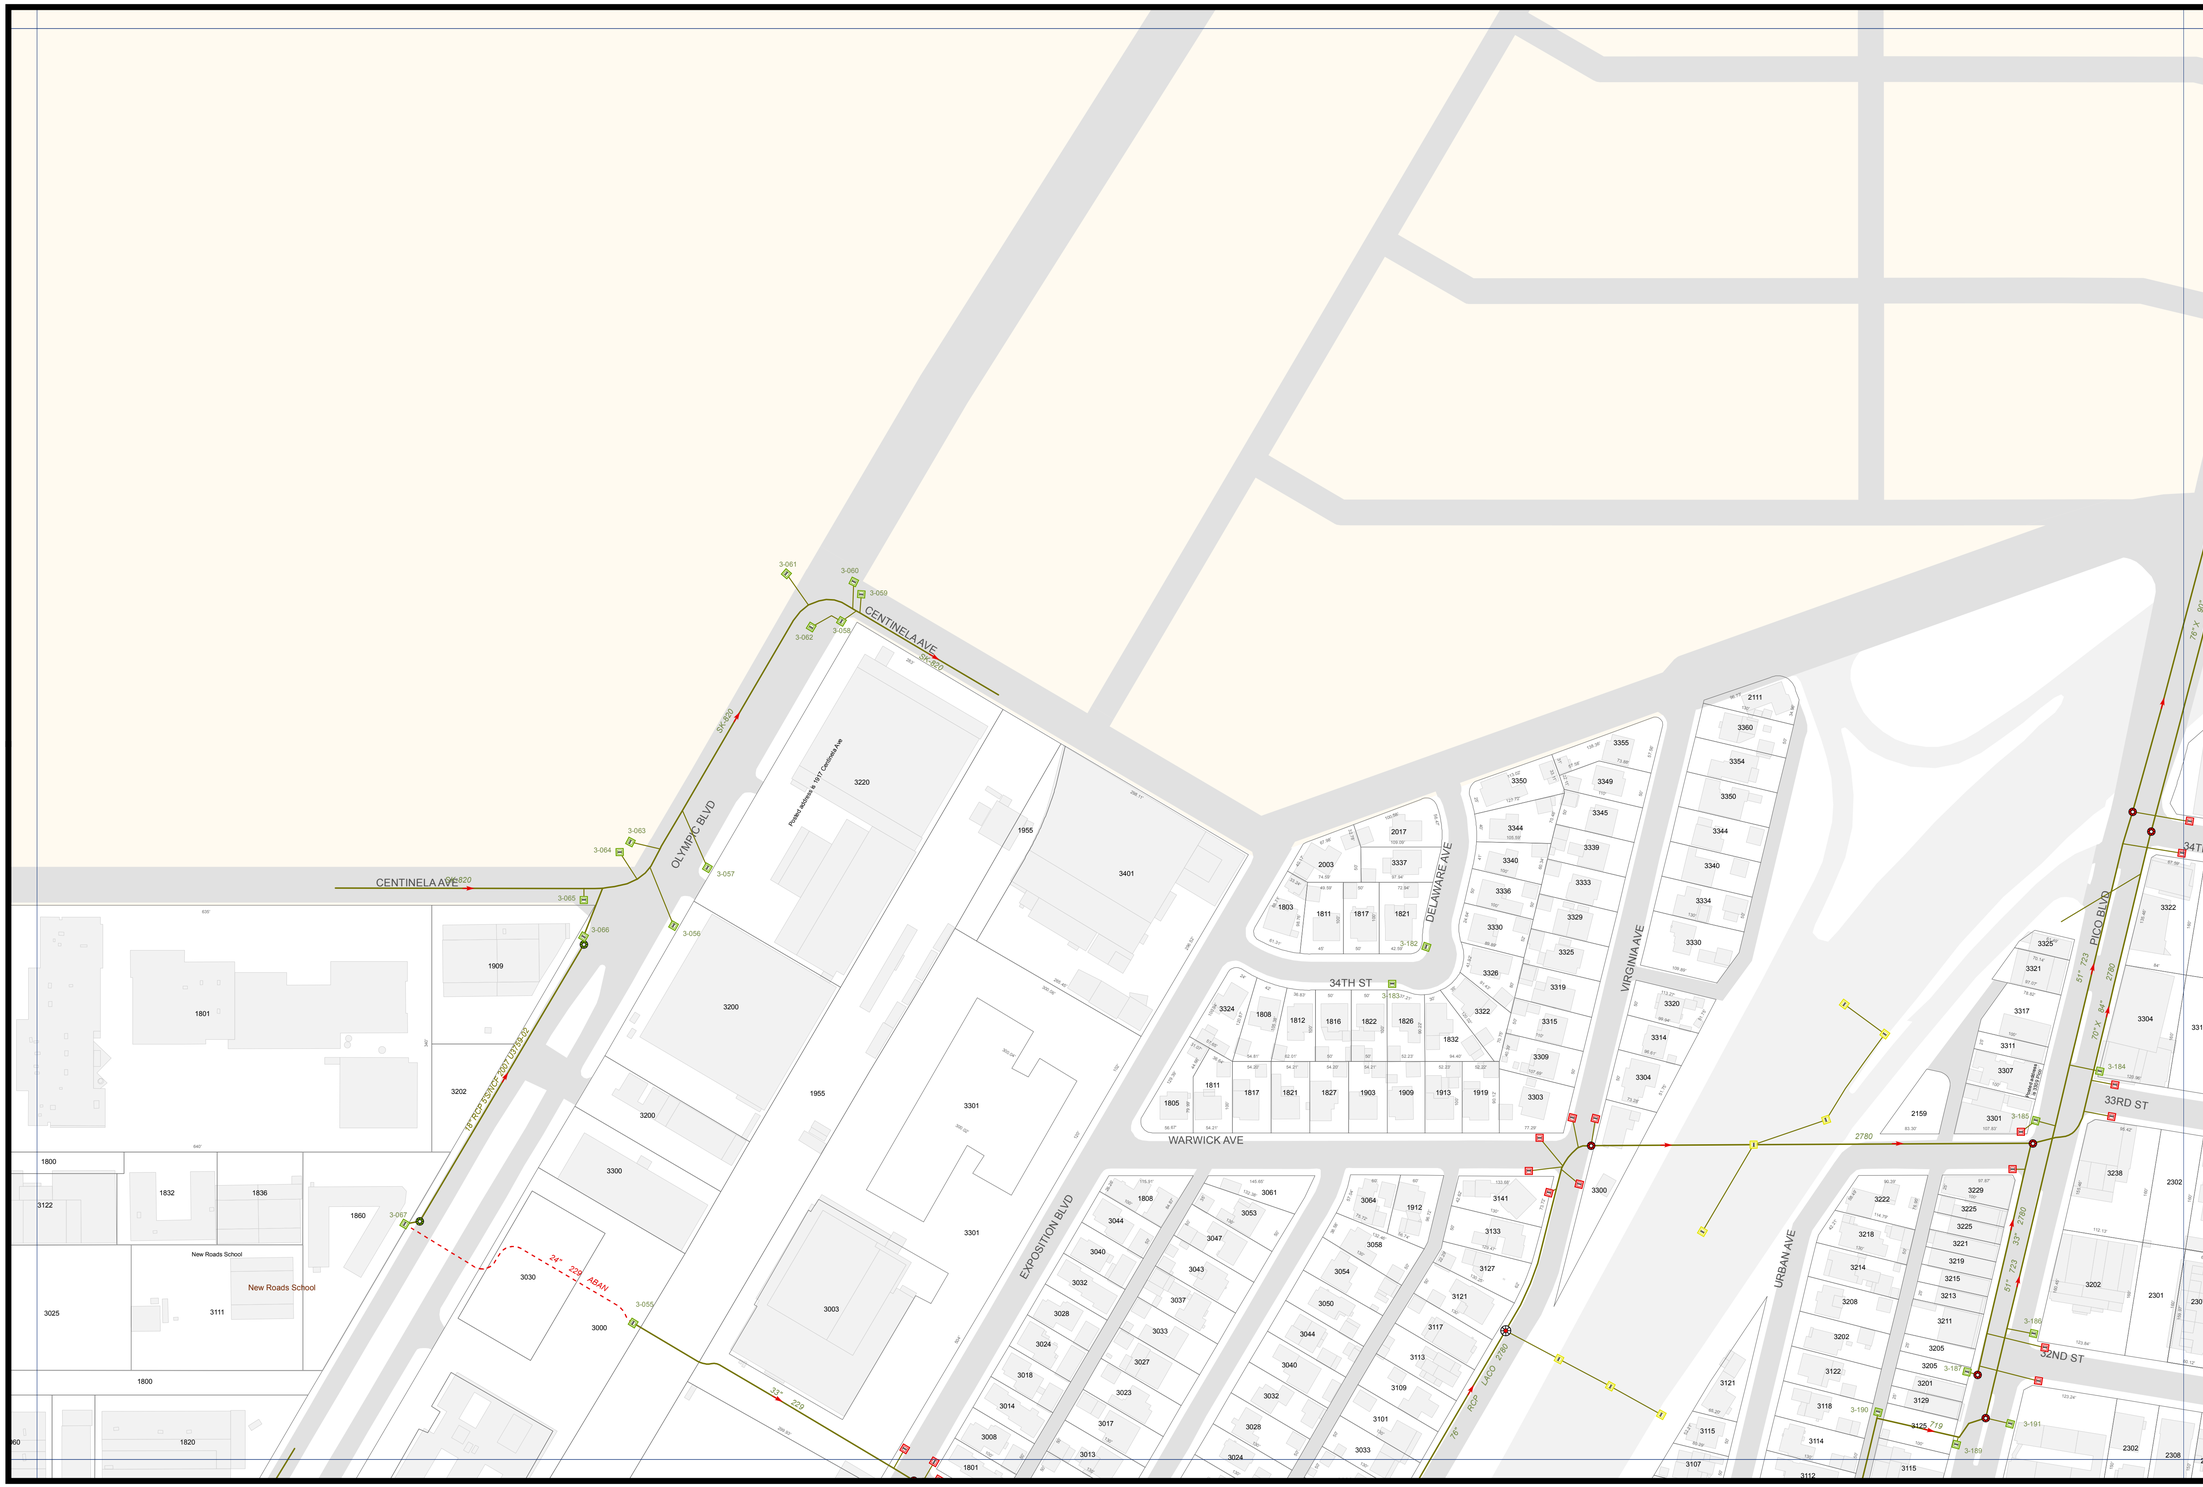

City of
Santa Monica

Water Resources Division
Water - Wastewater
System Operations

Storm Drain System

Storm

- Drain
- Abandoned Drain
- Future Drain
- Lateral
- Pump Vault
- CDS Unit
- Junction Chamber
- LowFlow Diversion
- Clarifier
- Outlet
- Direction of Flow
- Depth (Main)
- Depth (Aban'd Main)
- Depth (Lateral)
- Treatment Tank

Catch Basins

- CalTrans
- LA City
- LA County
- Private
- Santa Monica
- Unknown

Manholes

- CalTrans
- LA County
- Santa Monica

57	58	59
52	53	54
46	47	48

Sheet 53

N W E S

0 100 200 Feet

Plot Date:2/1/2013

Copyright © 2013 City of Santa Monica. All Rights Reserved.

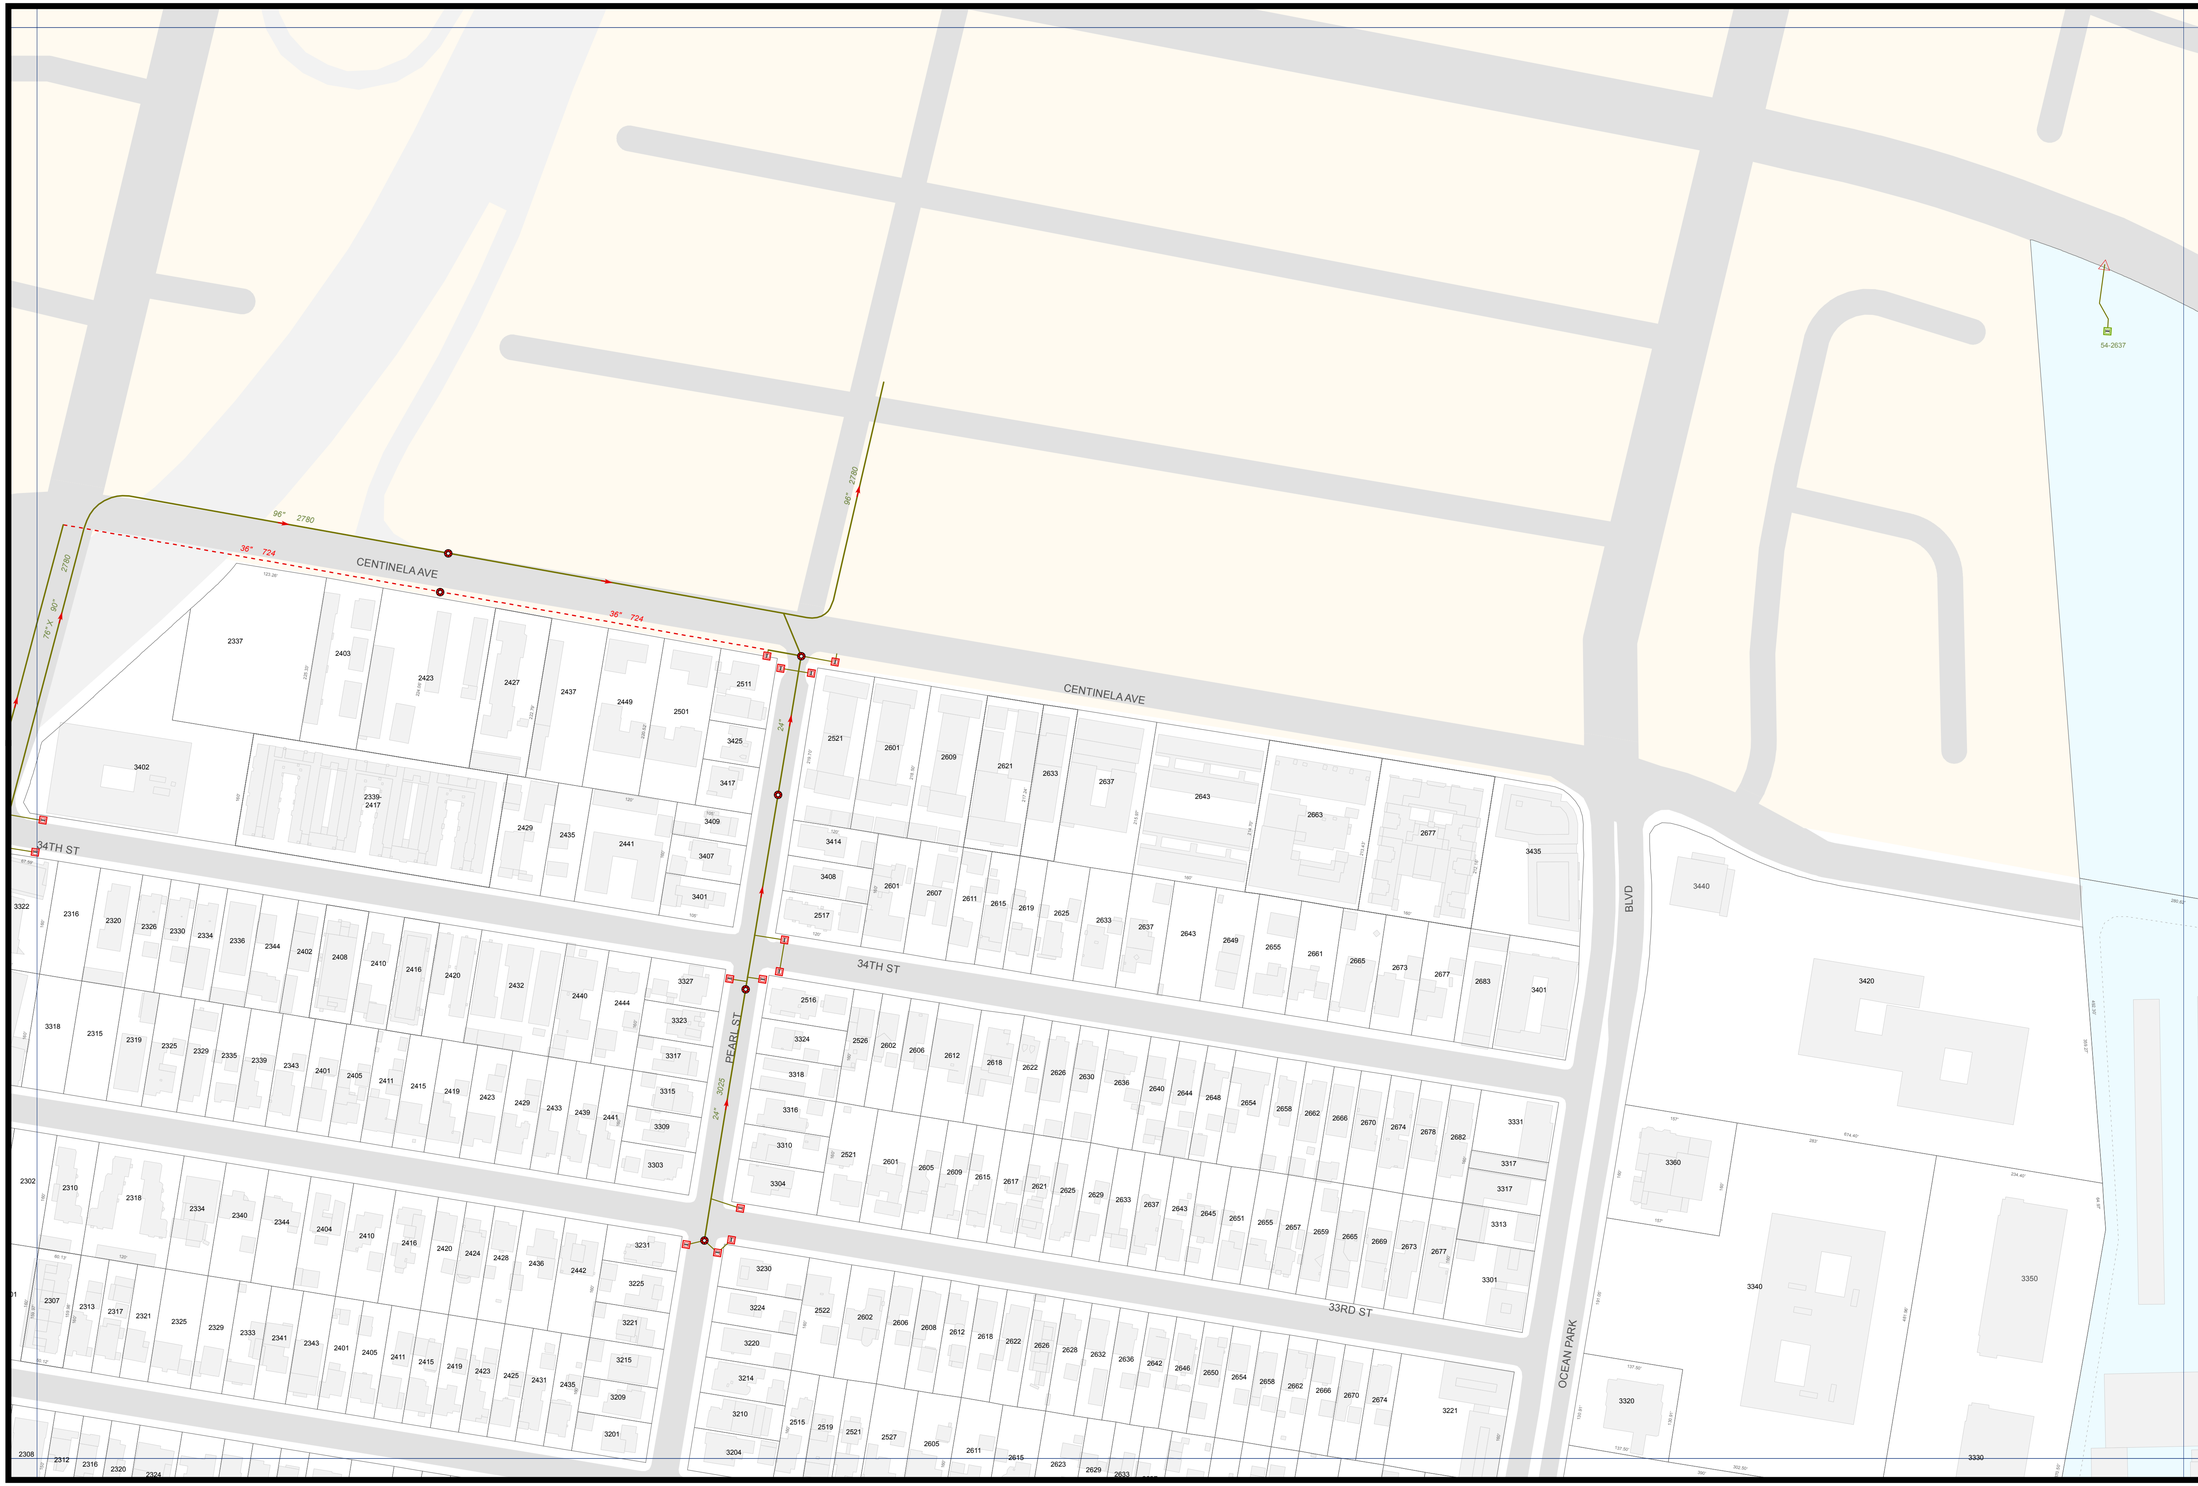

City of
Santa Monica

Water Resources Division
Water - Wastewater
System Operations

Storm Drain System

Storm

- Drain
- Abandoned Drain
- Future Drain
- Lateral
- Pump Vault
- CDS Unit
- Junction Chamber
- LowFlow Diversion
- Clarifier
- Outlet
- Direction of Flow
- Depth (Main)
- Depth (Aban'd Main)
- Depth (Lateral)
- Treatment Tank

Catch Basins

- CalTrans
- LA City
- LA County
- Private
- Santa Monica
- Unknown

Manholes

- CalTrans
- LA County
- Santa Monica

58	59	
53	54	55
47	48	49

Sheet 54

0 100 200 Feet

Plot Date:2/1/2013

Copyright © 2013 City of Santa Monica. All Rights Reserved.

City of
Santa Monica

Water Resources Division
Water - Wastewater
System Operations

Storm Drain System

Storm

- Drain
- Abandoned Drain
- Future Drain
- Lateral
- Pump Vault
- CDS Unit
- Junction Chamber
- LowFlow Diversion
- Clarifier
- Outlet
- Direction of Flow
- Depth (Main)
- Depth (Aban'd Main)
- Depth (Lateral)
- Treatment Tank

Catch Basins

- CalTrans
- LA City
- LA County
- Private
- Santa Monica
- Unknown

Manholes

- CalTrans
- LA County
- Santa Monica

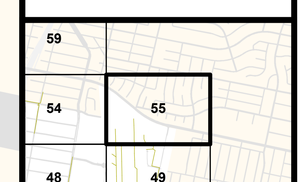

Sheet 55

N E S W

0 100 200 Feet

Plot Date:2/1/2013

Copyright © 2013 City of Santa Monica. All Rights Reserved.