PUBLICLY ACCESSIBLE OPEN SPACE DIAGRAM

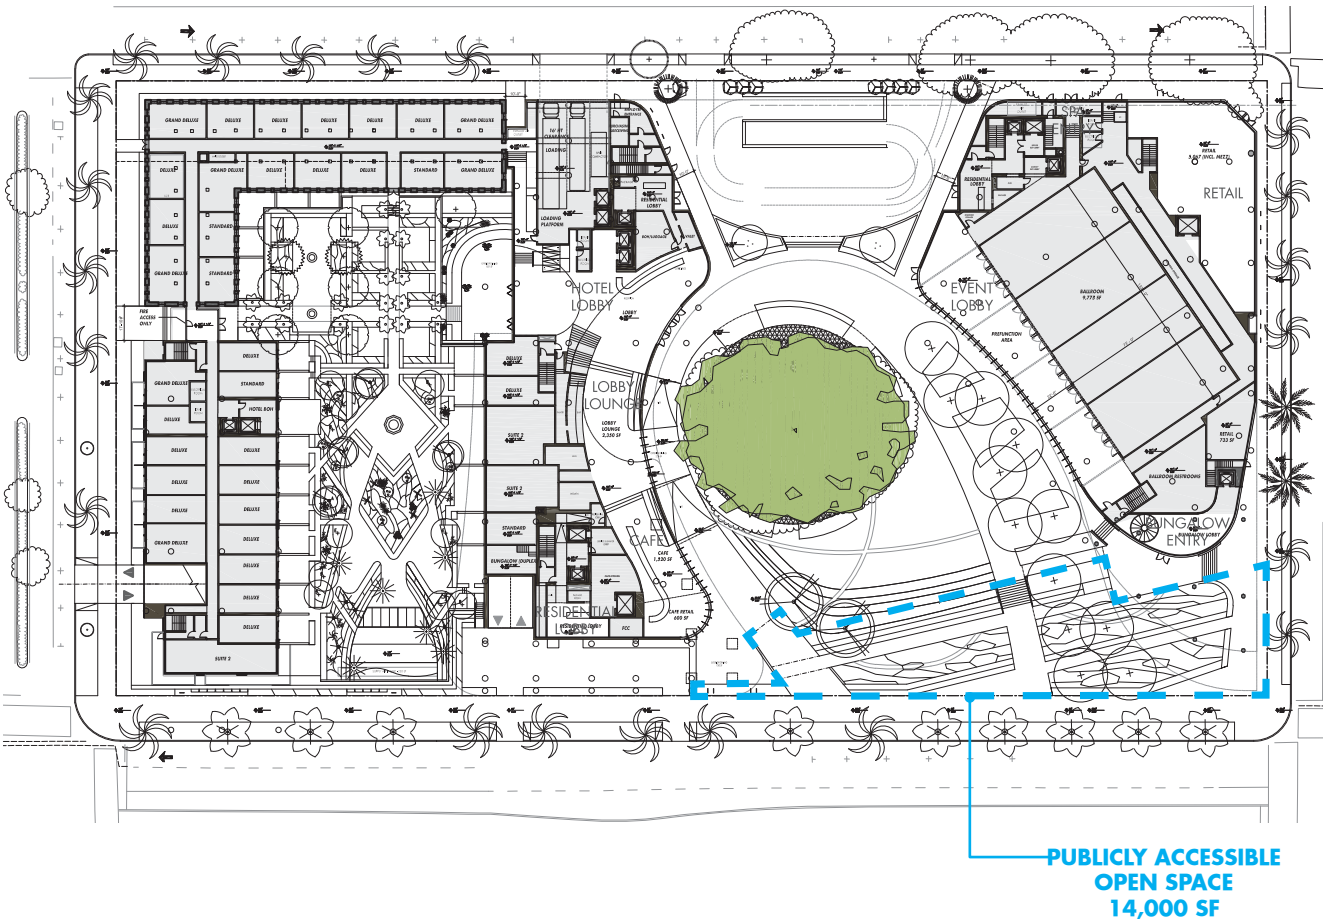

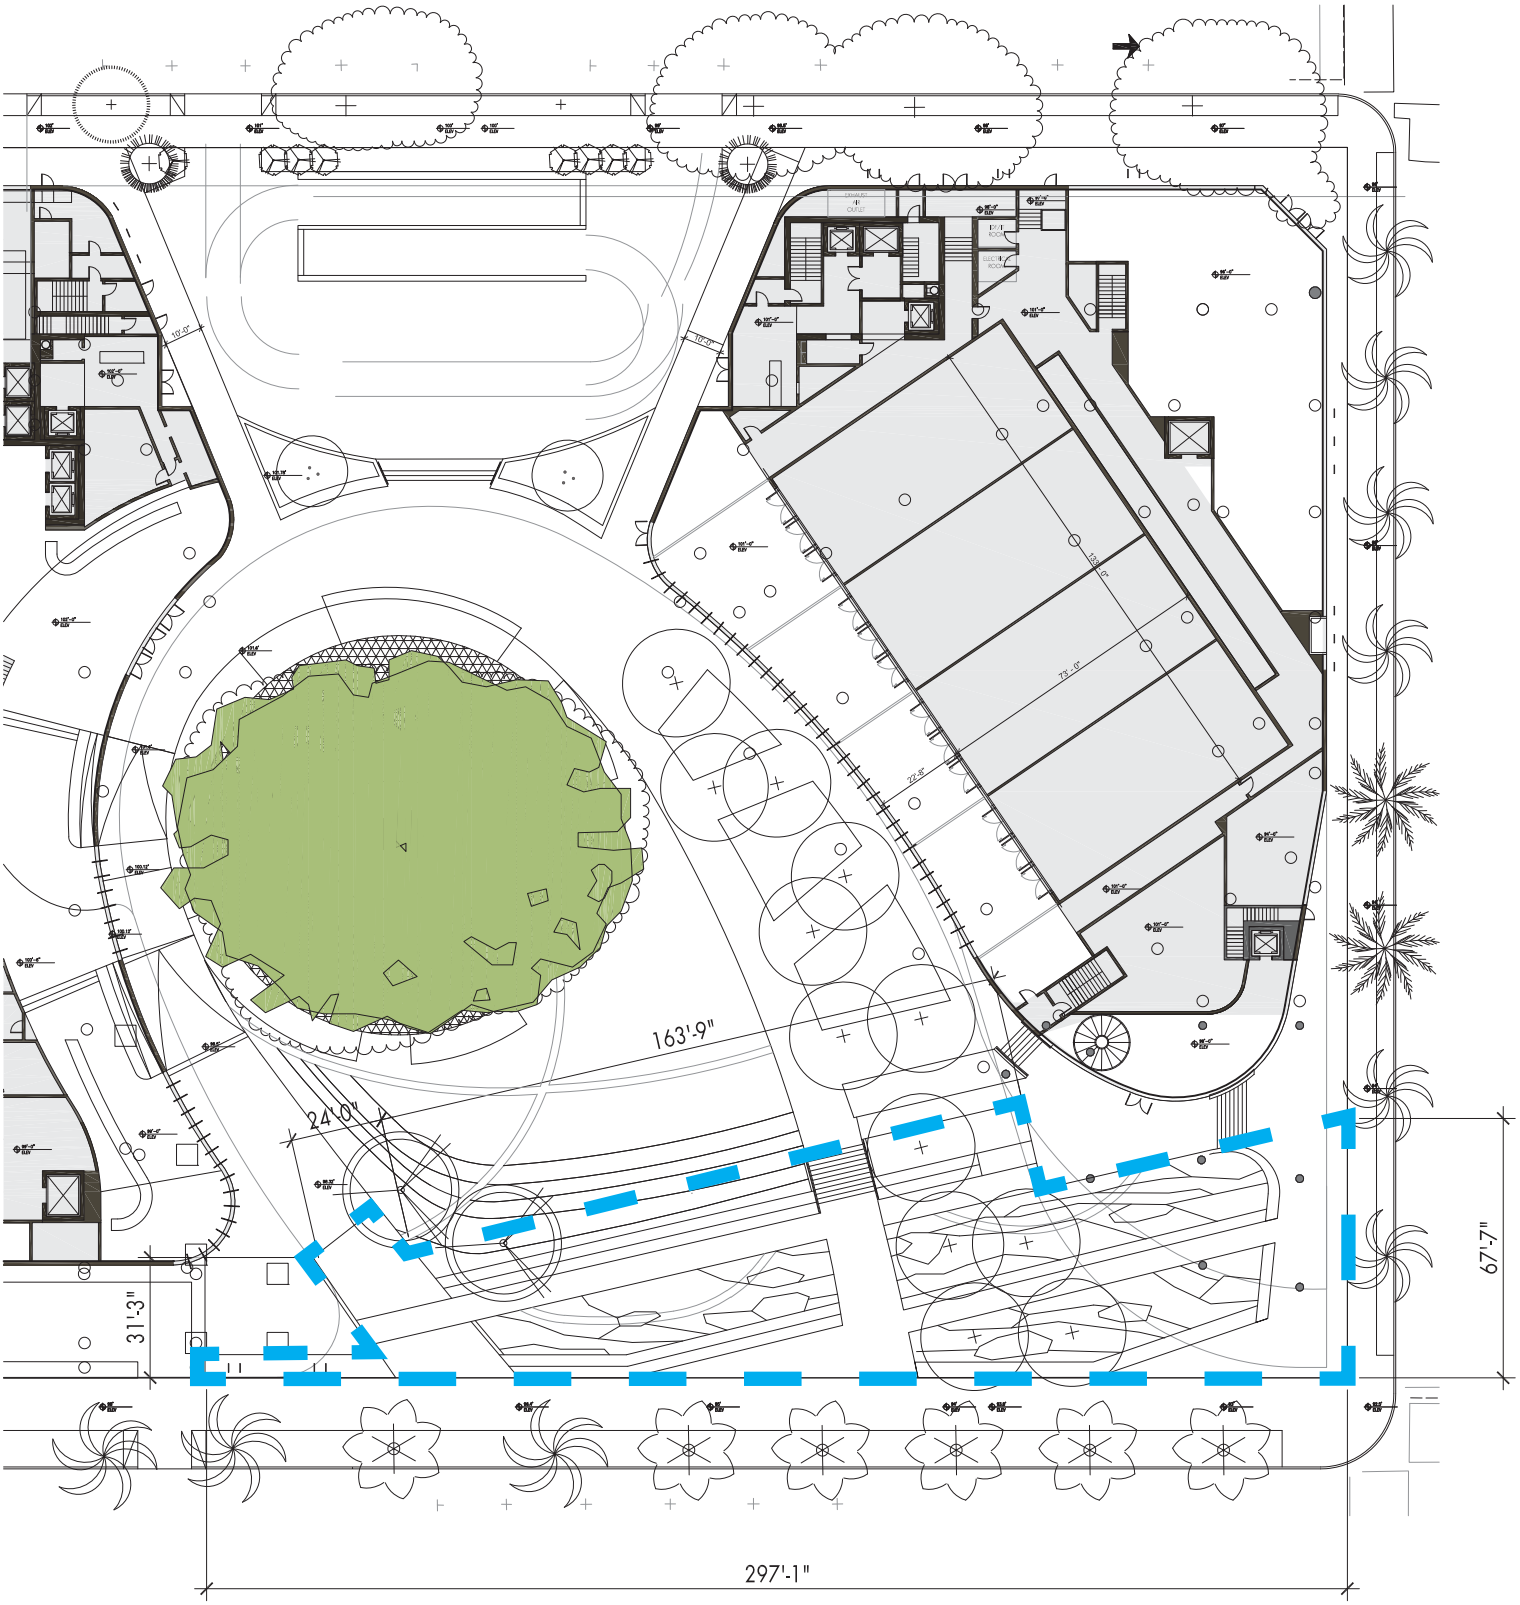

THE MIRAMAR SANTA MONICA

January 31, 2020

Pelli Clarke Pelli Architects